

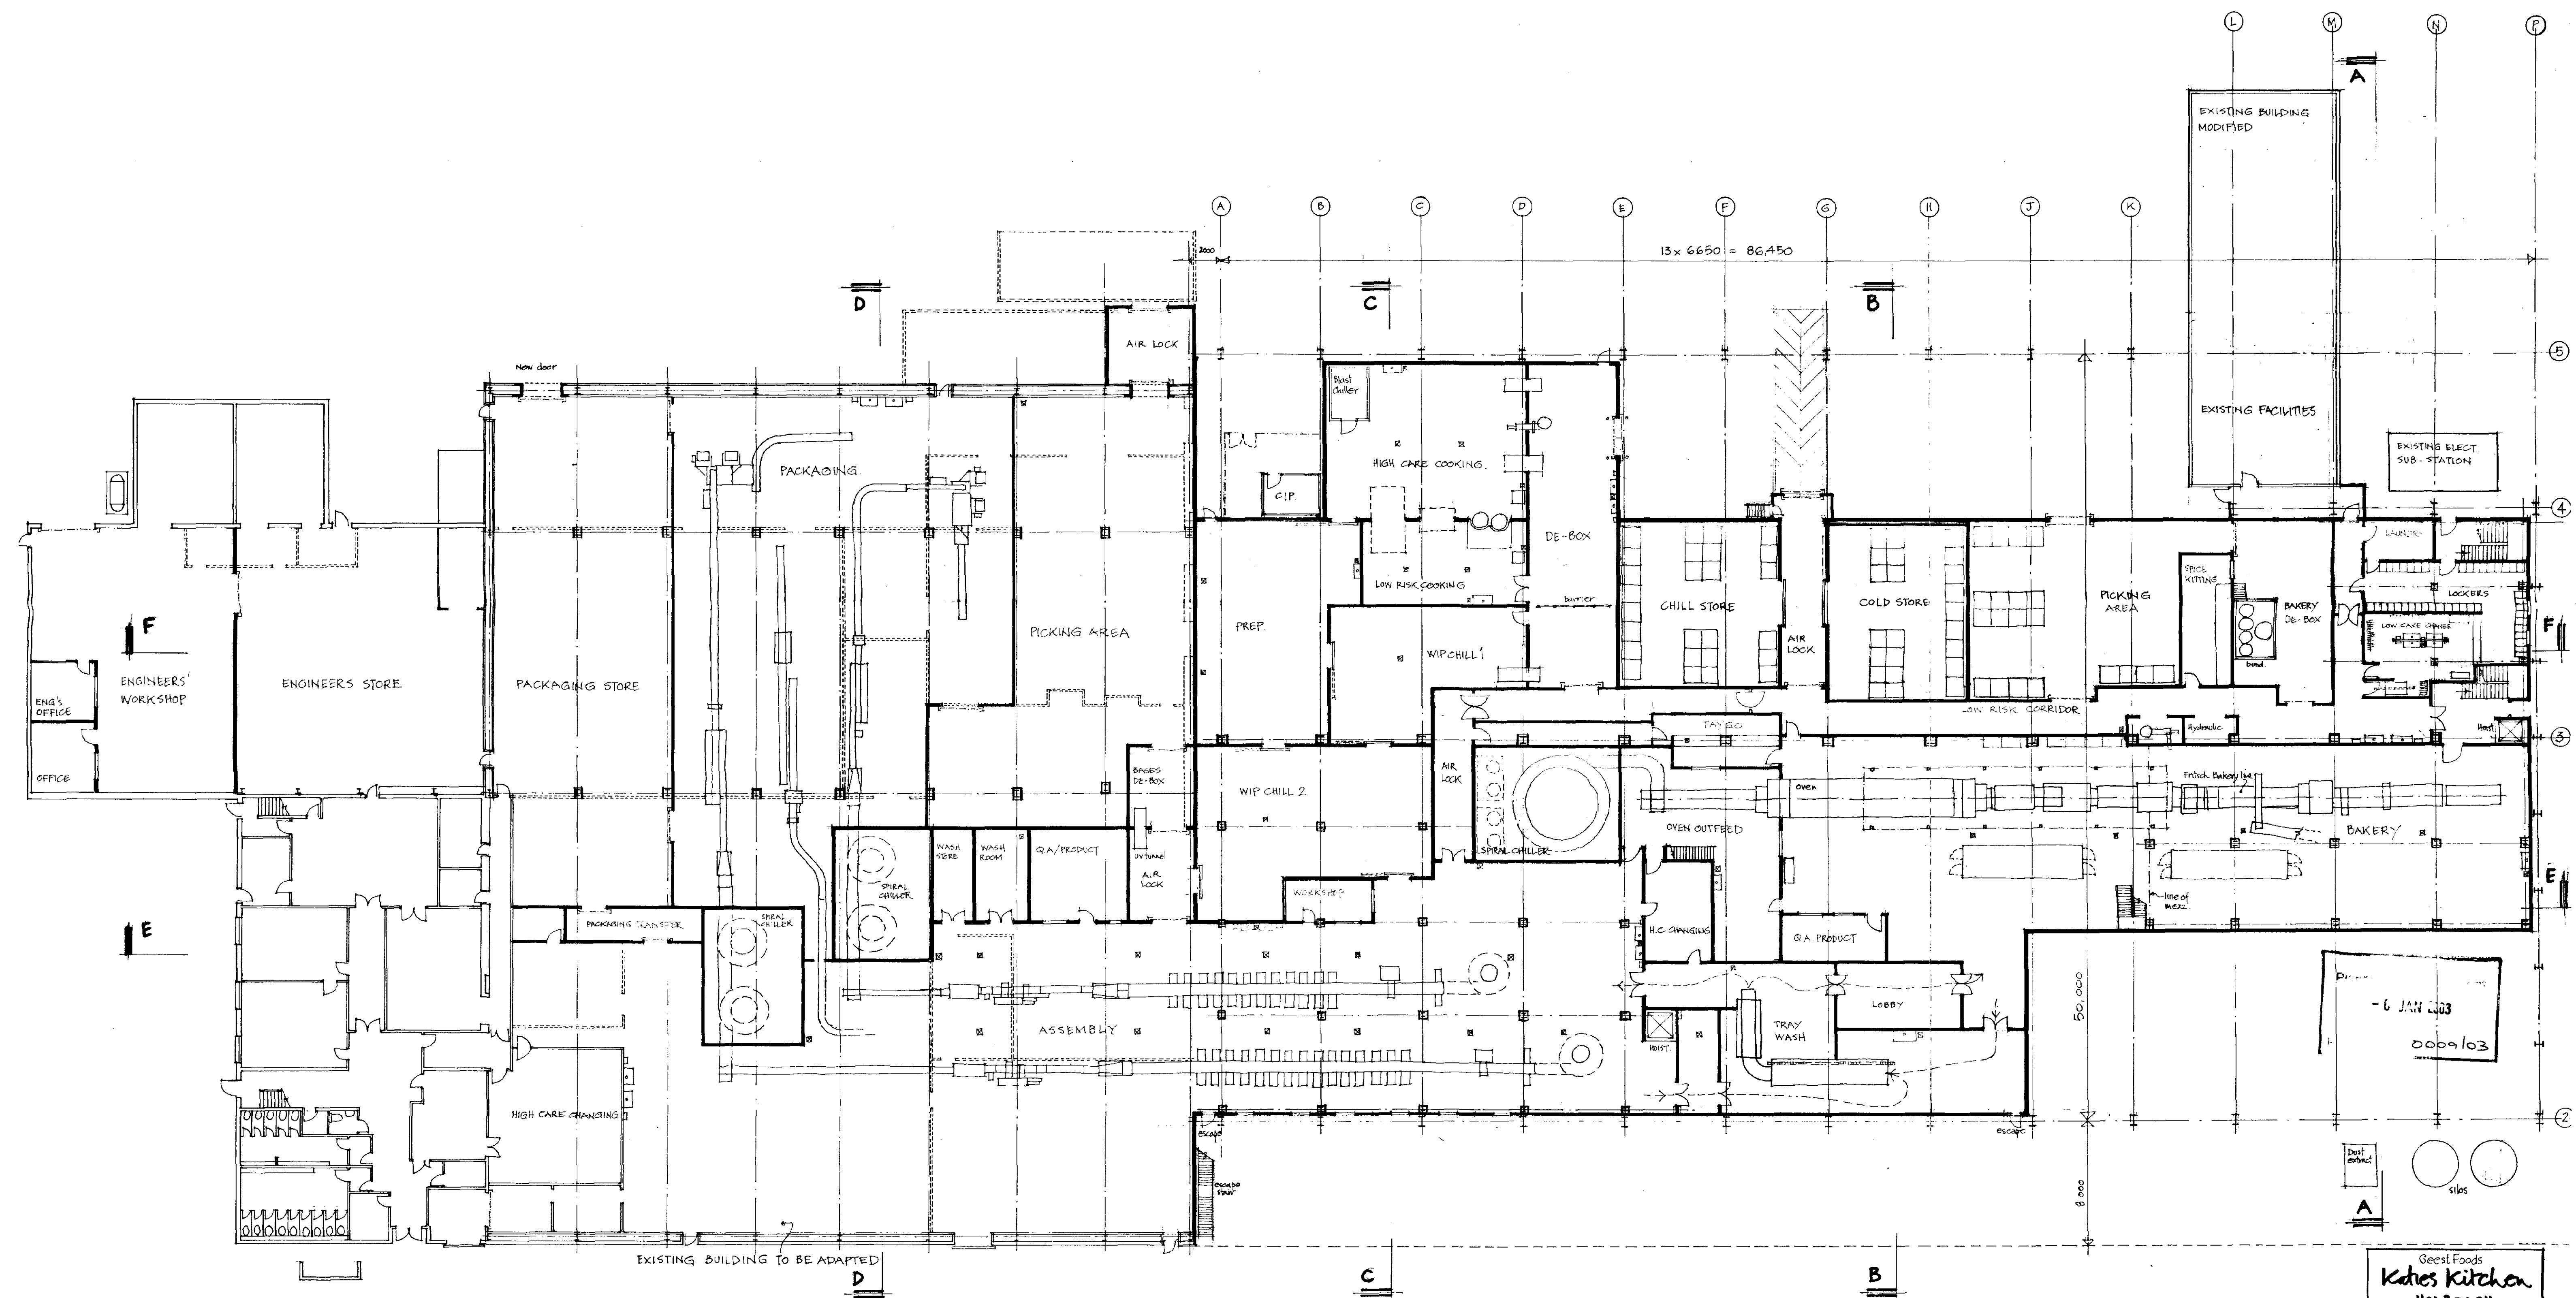


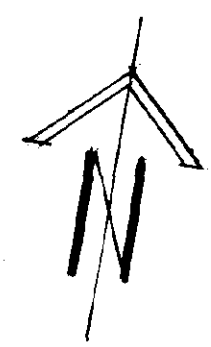


Geest Foods
Kates Kitchen
HOLBEACH.

GROUND FLOOR PLAN


date 20/02/03
scale 1:200
1341-P01E
Lancaster & Lodge Architects
1, Ashby Meadows, Loughborough LE11 1JH

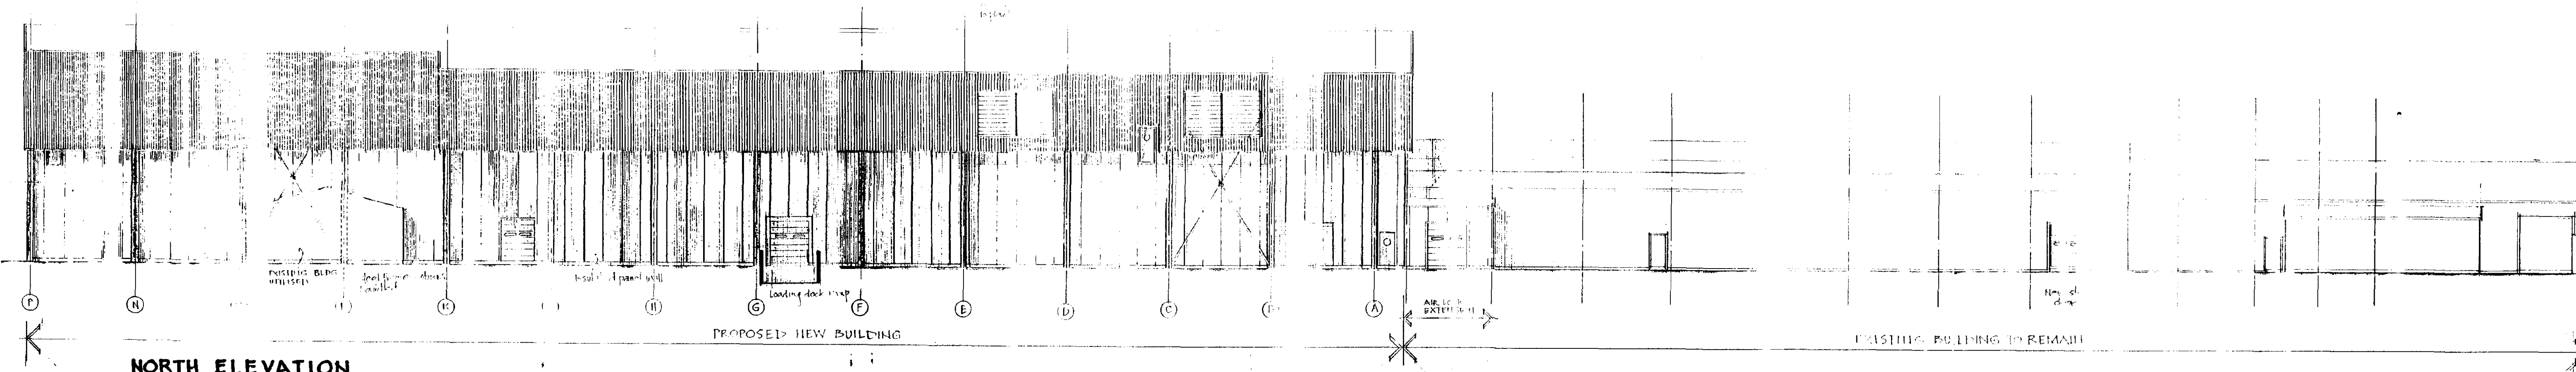


NORTH ELEVATION

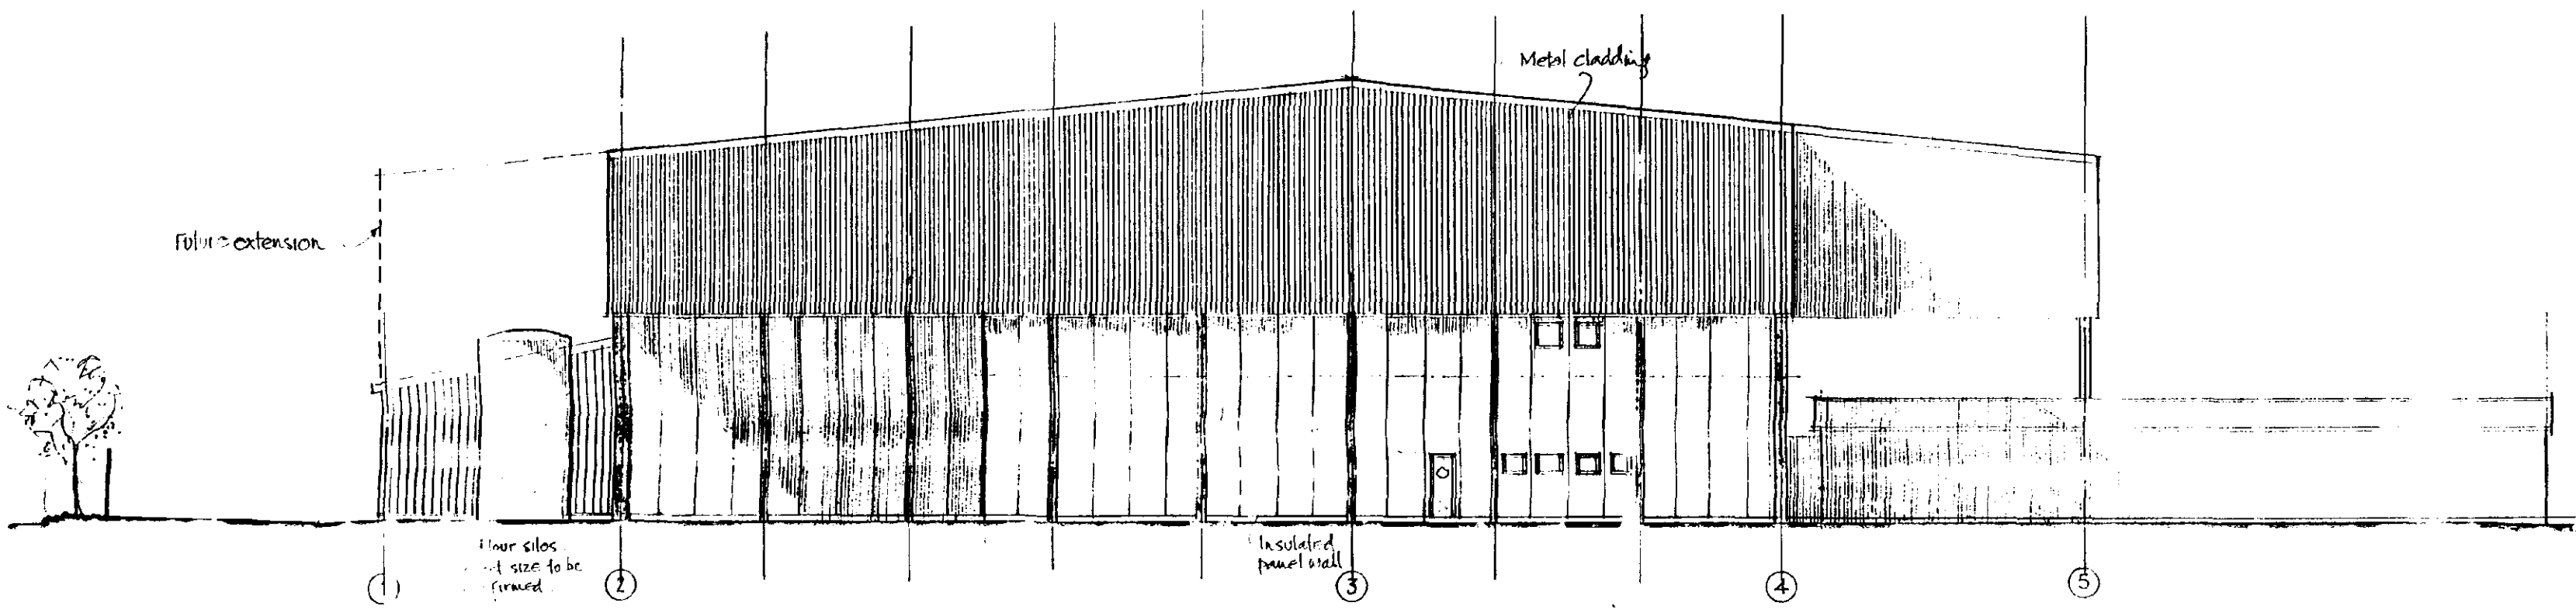

EAST ELEVATION

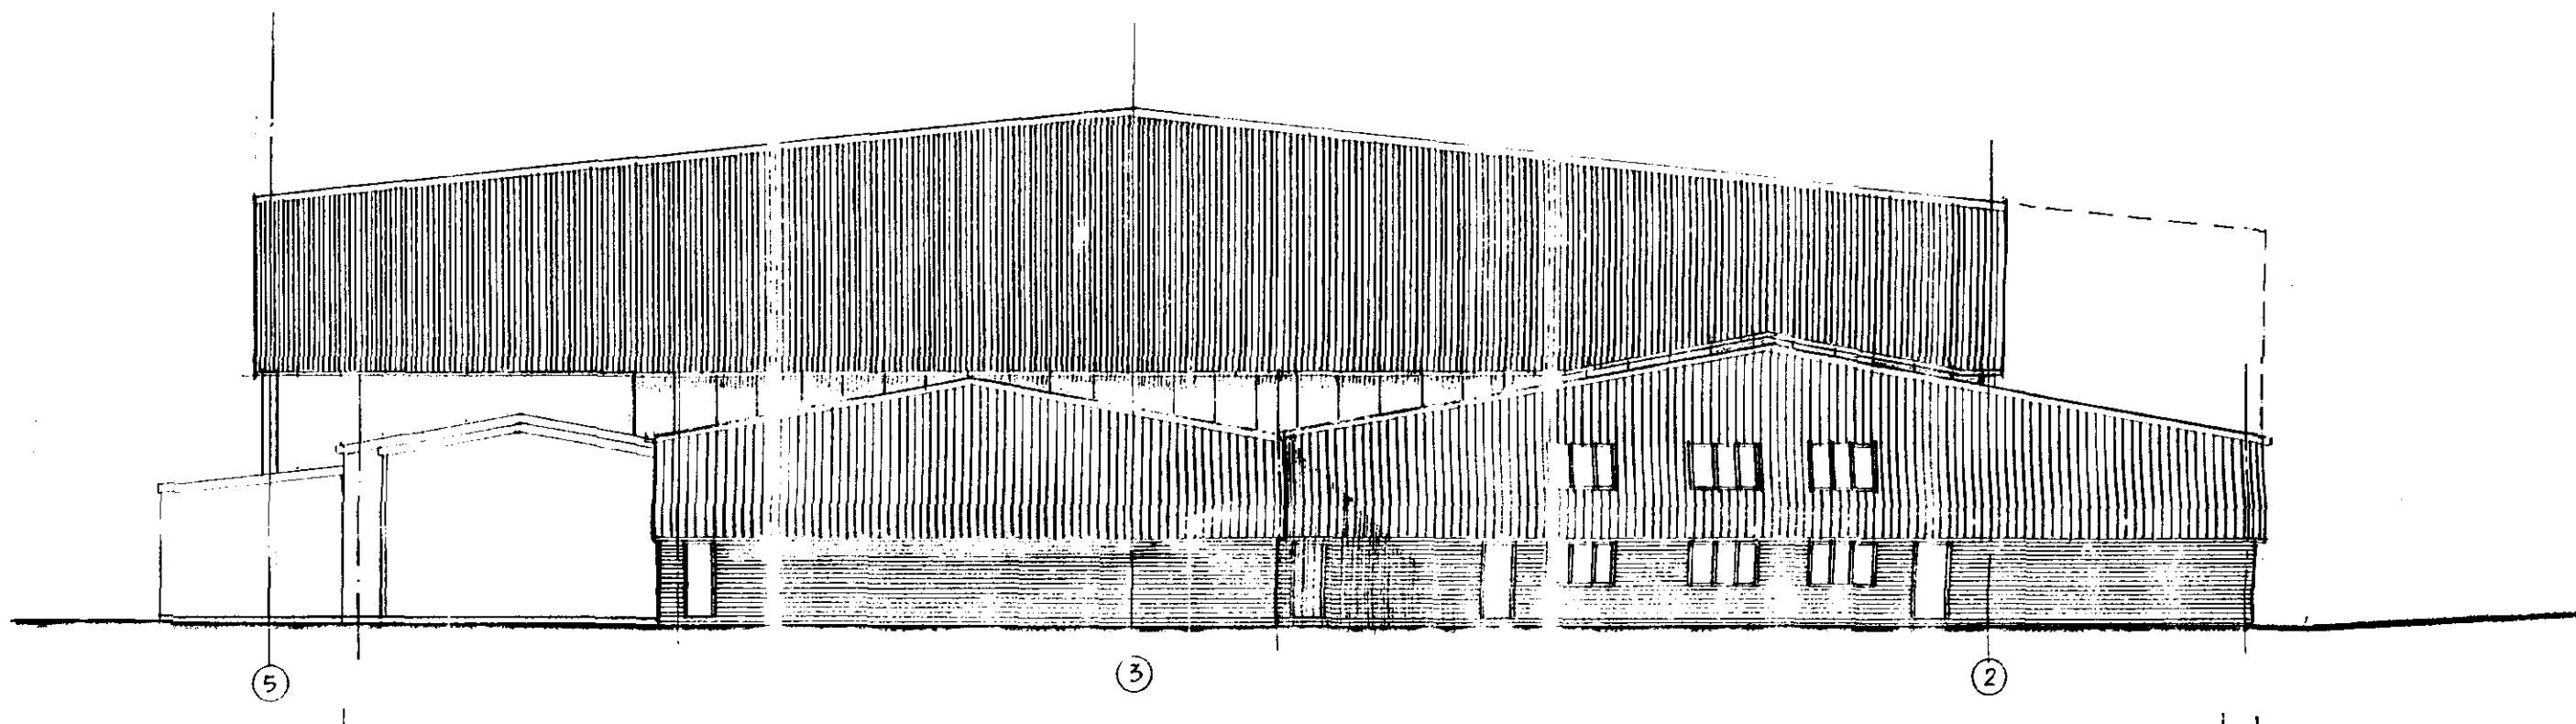

WEST ELEVATION

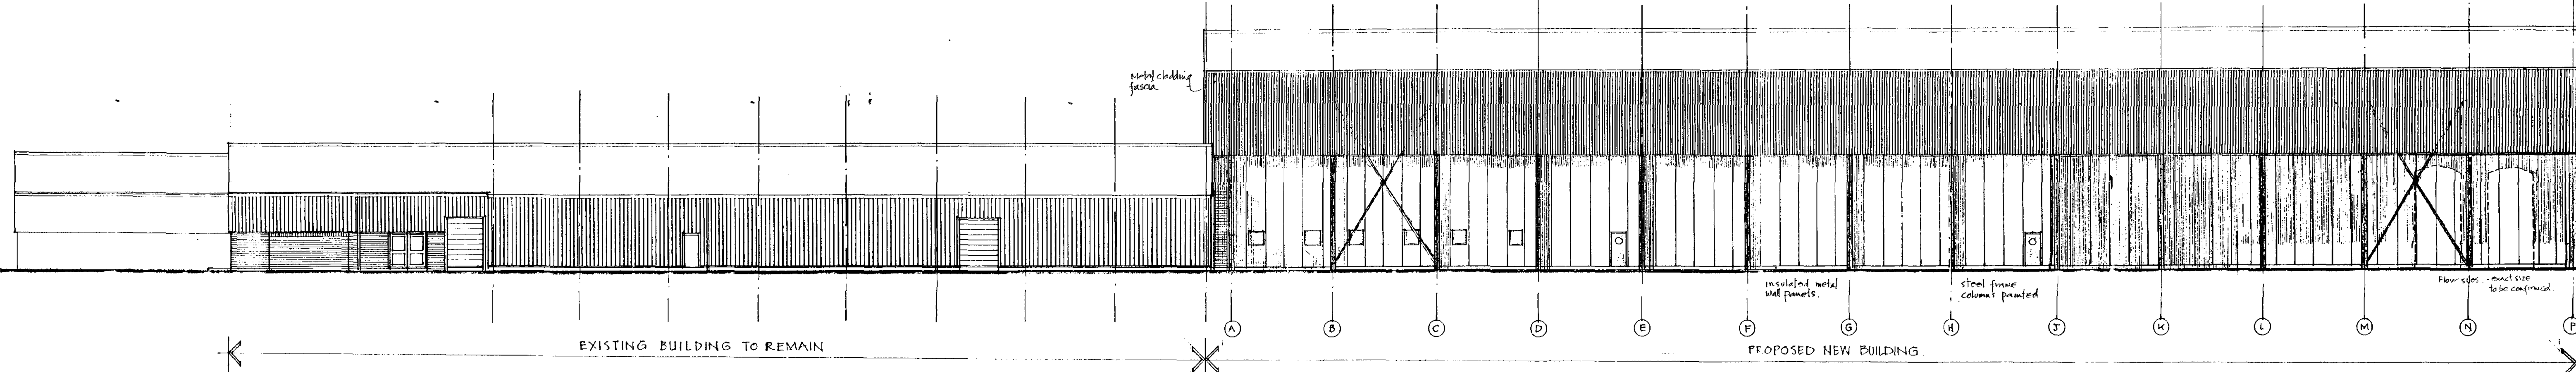

SOUTH ELEVATION

REV. A: 27 Dec 02
 • Existing facilities building altered.
 • Area generally reduced.
 • Silos repositioned on south side.
 • Metal cladding increased to allow
 • 7m insulated panel support
 • Loading dock position revised.

Geost Foods
Katie's Kitchen
 HOLBEACH







ELEVATIONS

date: 27 Dec 02
 drawn: JWC
 scale: 1:200

1341-P08

Lanchester & Lodge Architects
 1 Ashop Mews London NG7 7HR
 Tel: 020 8735 5870 Fax: 020 8746 2342



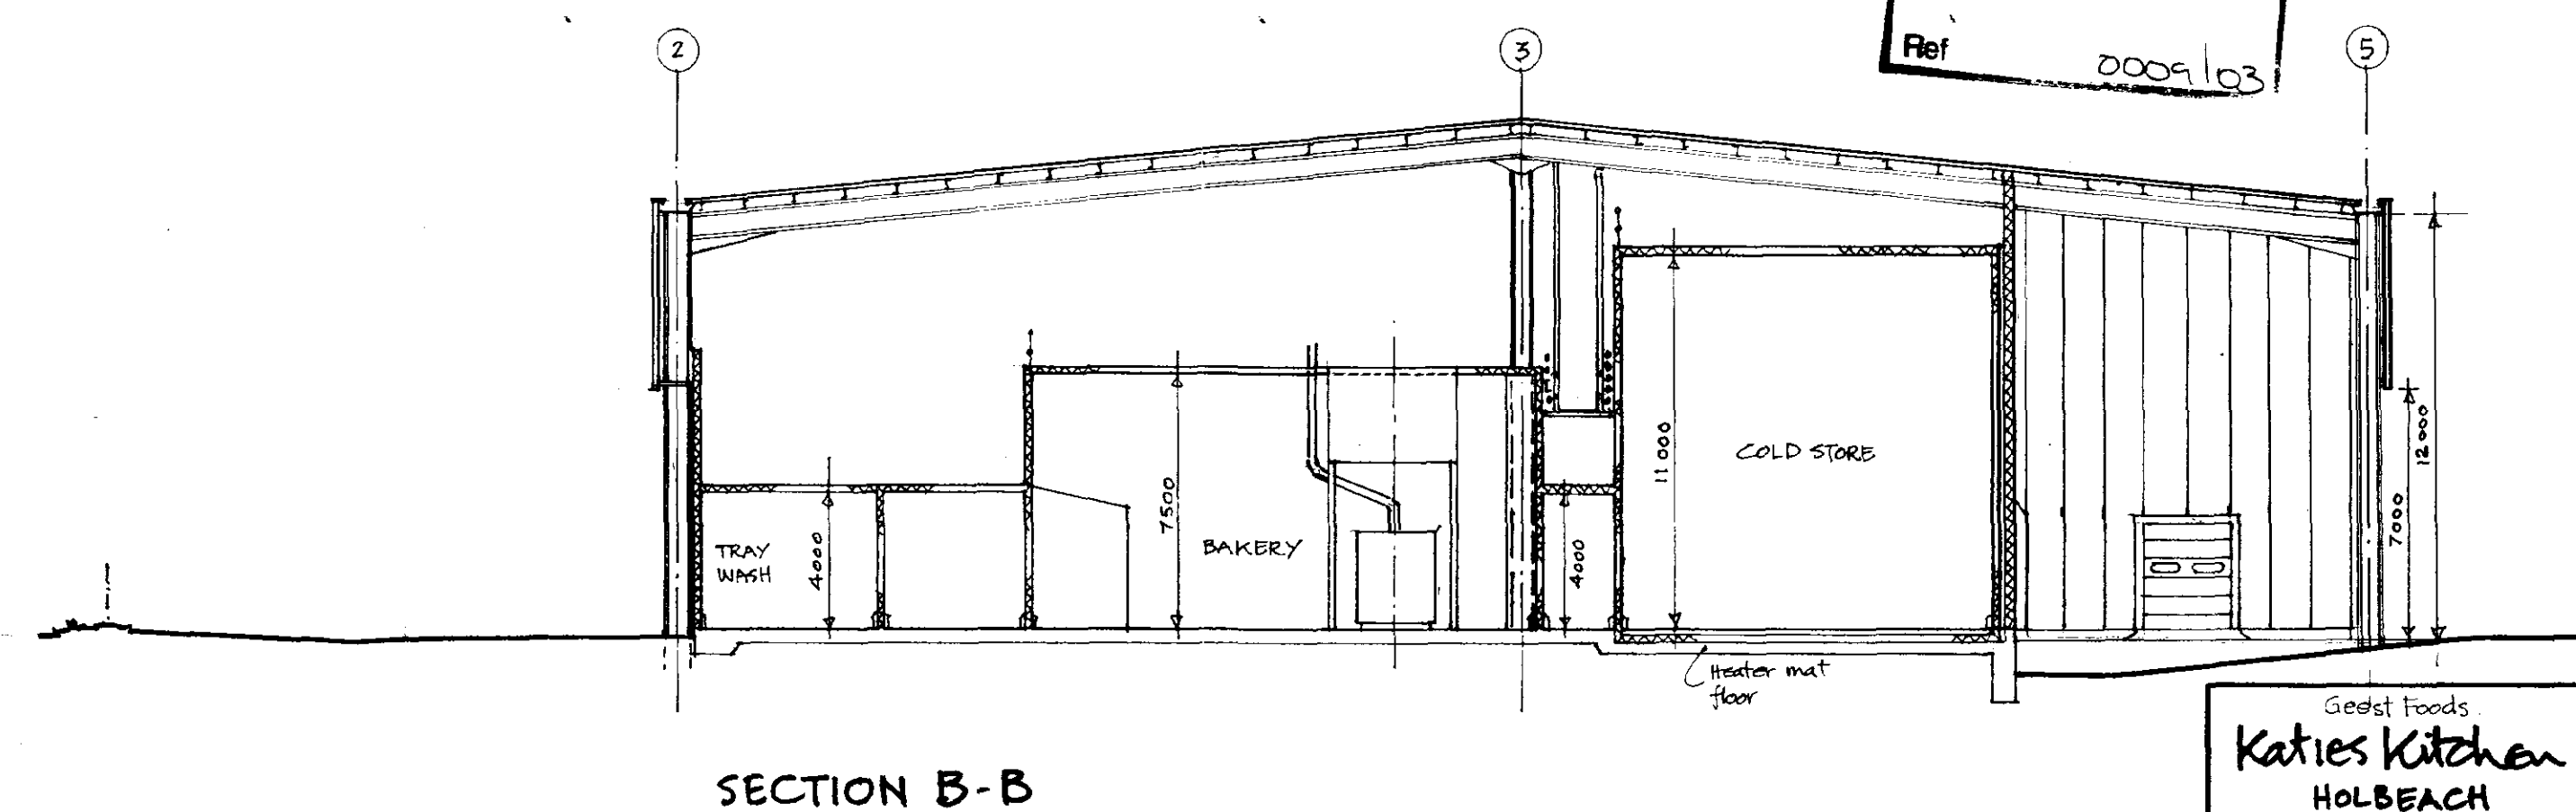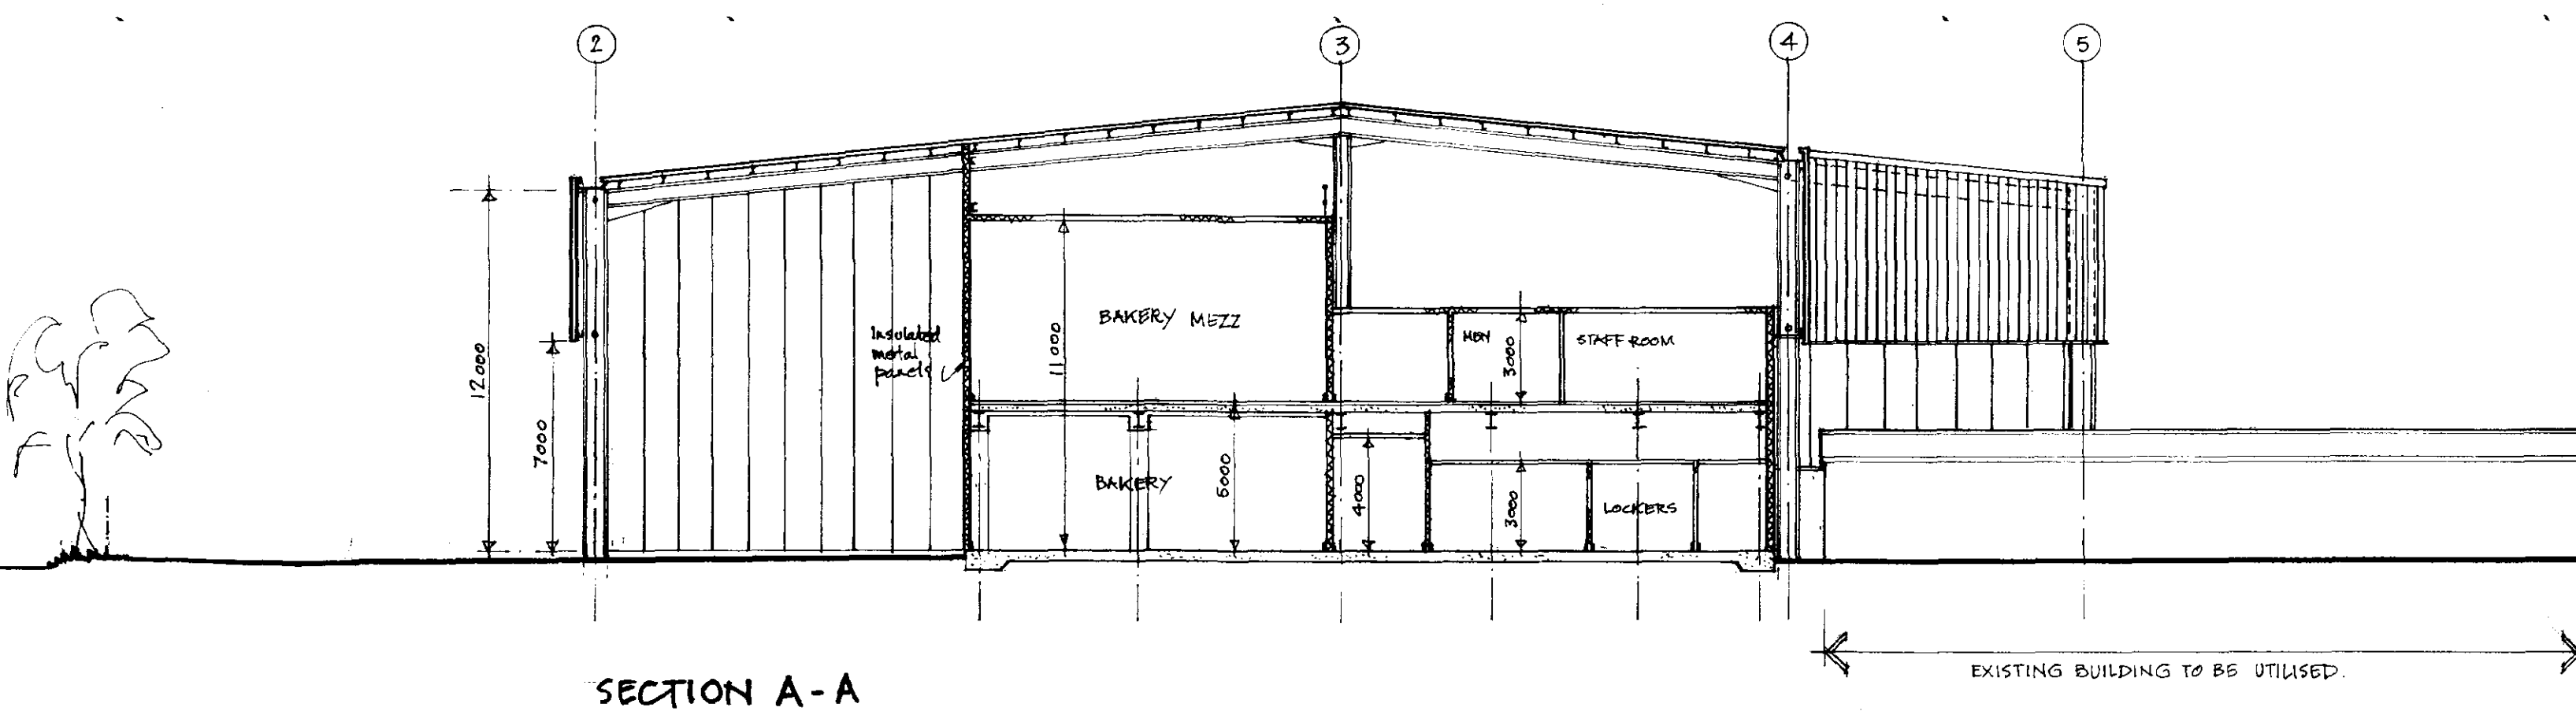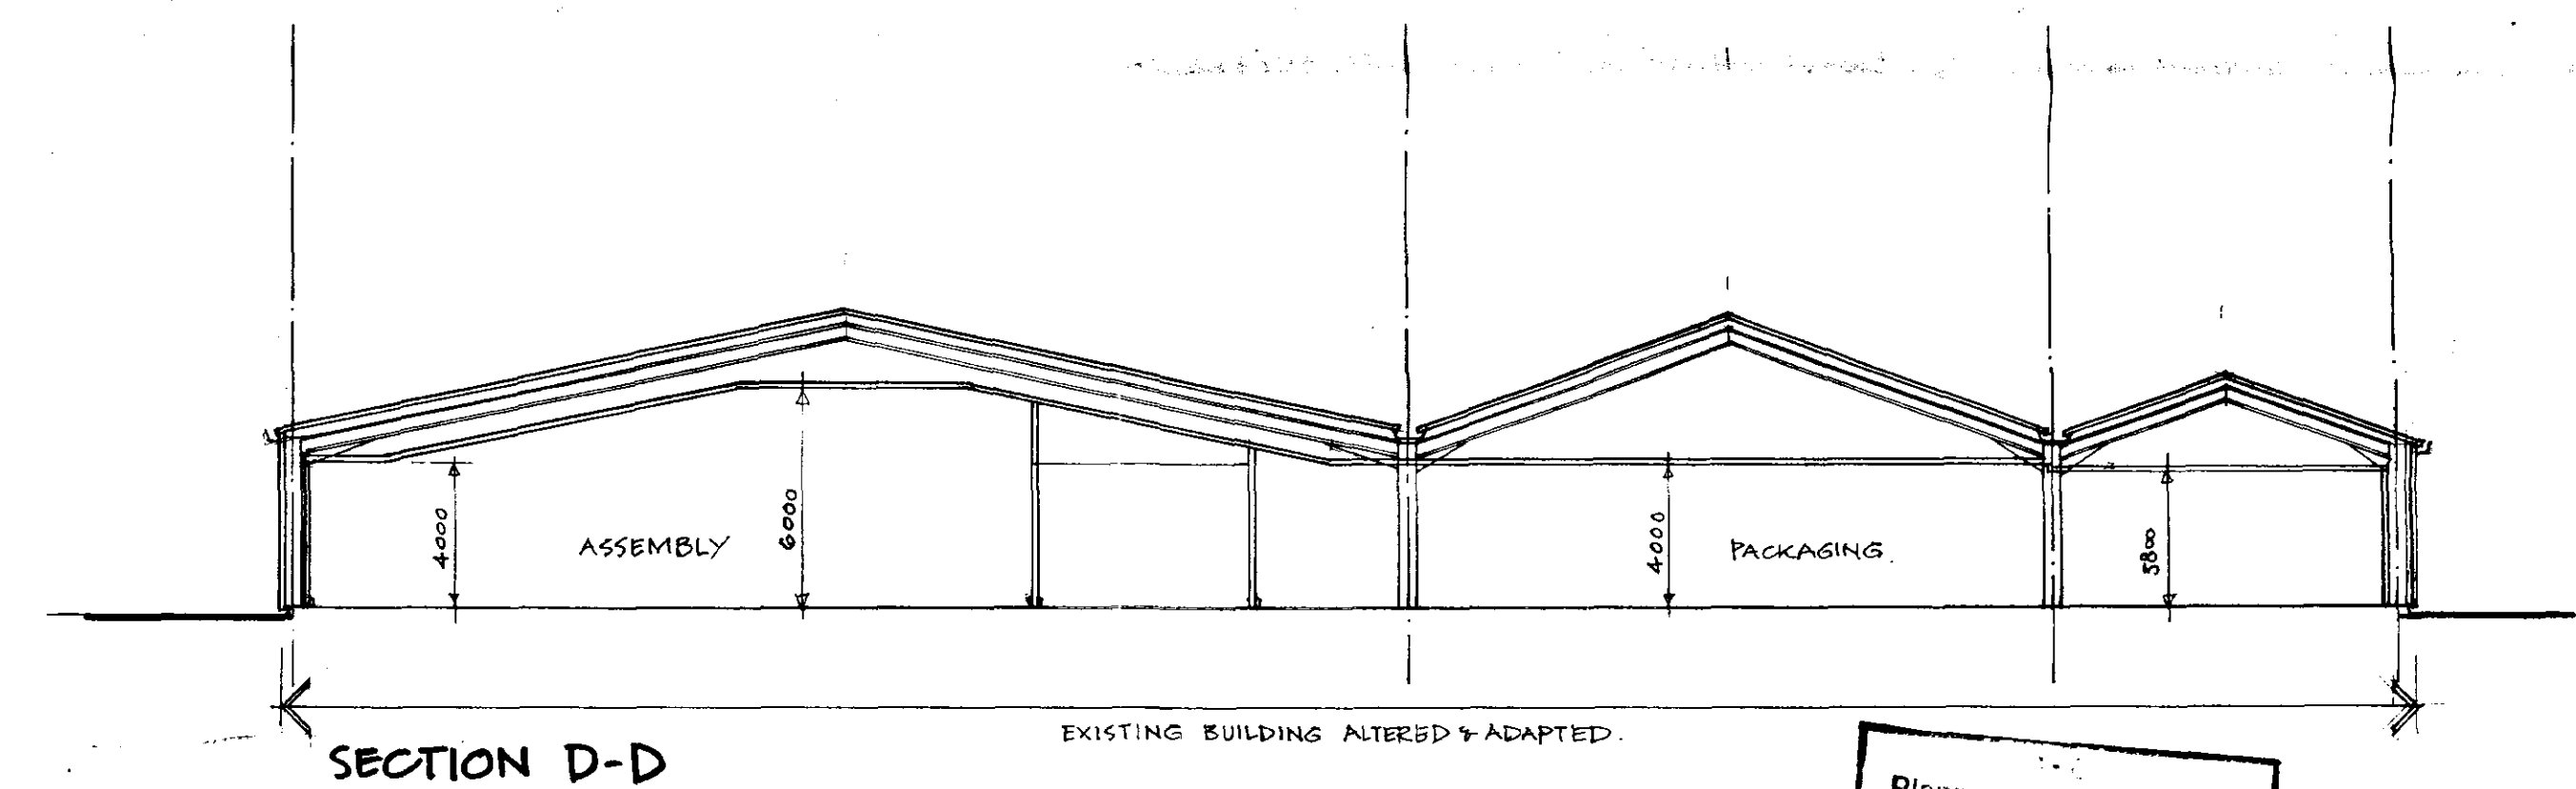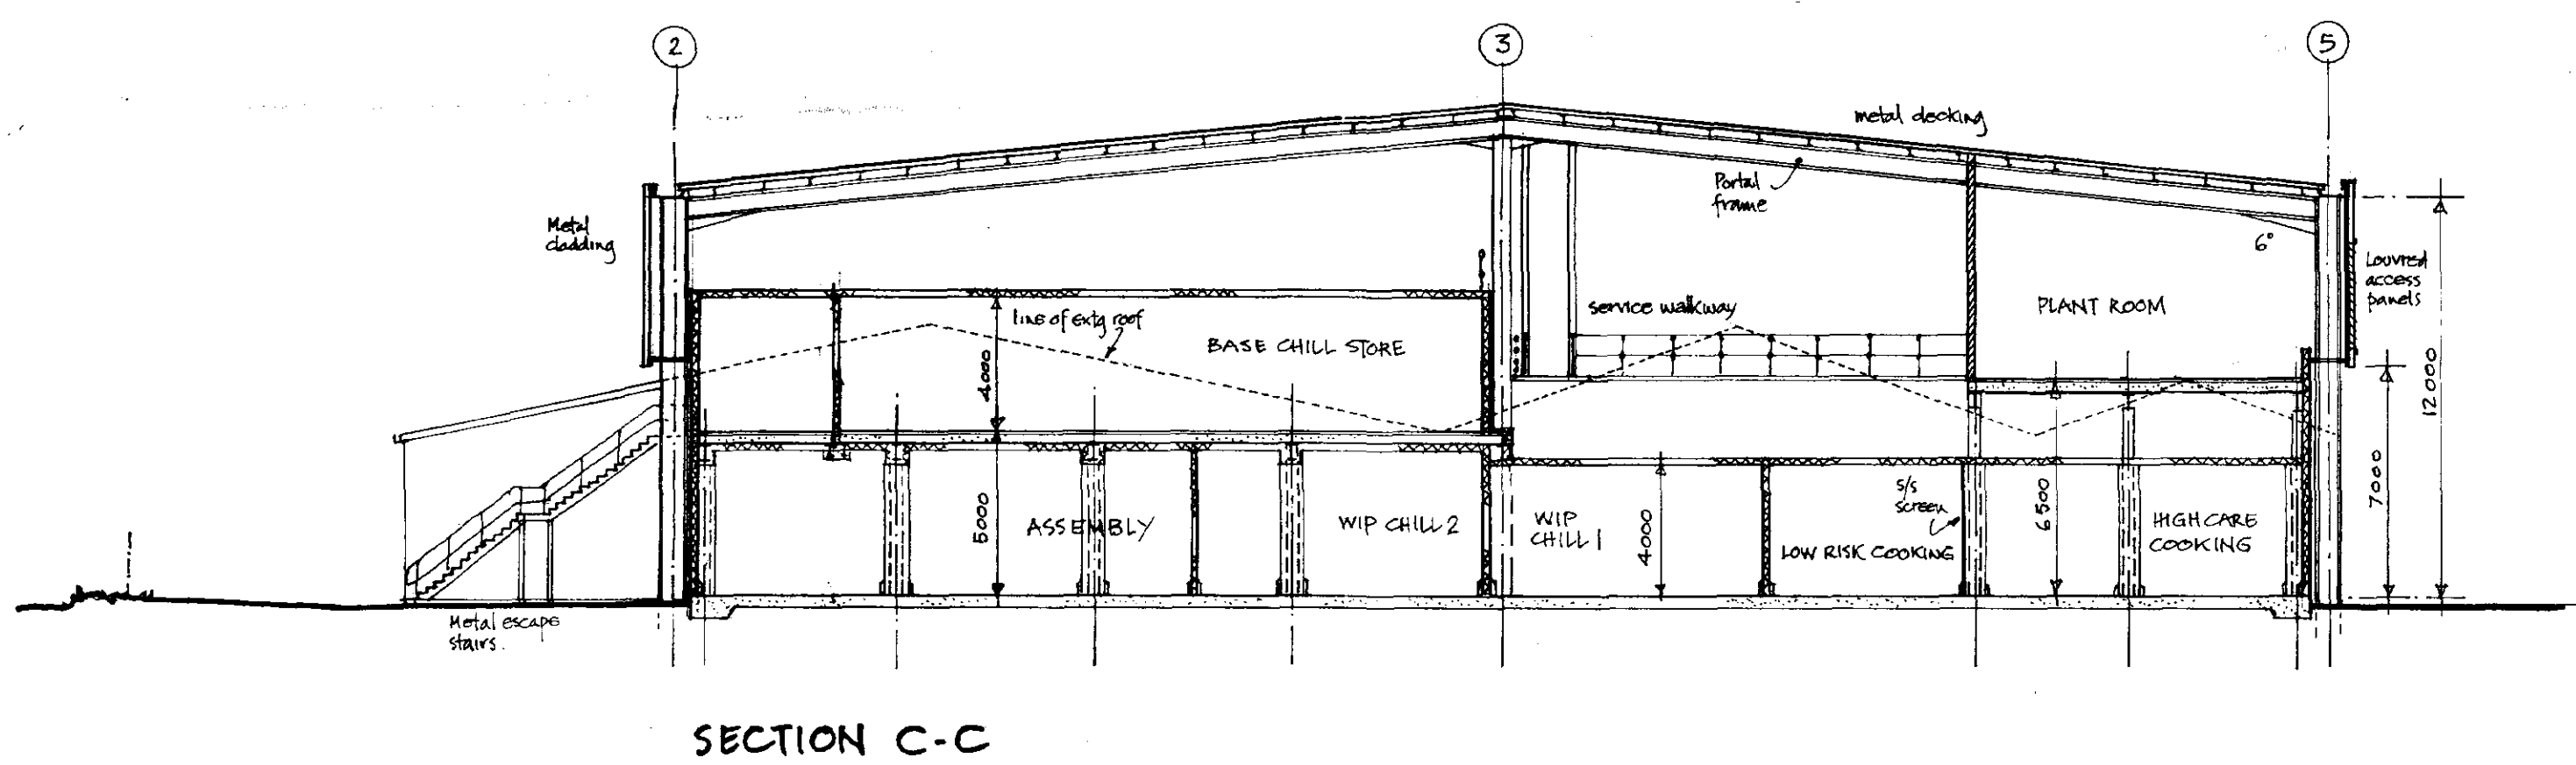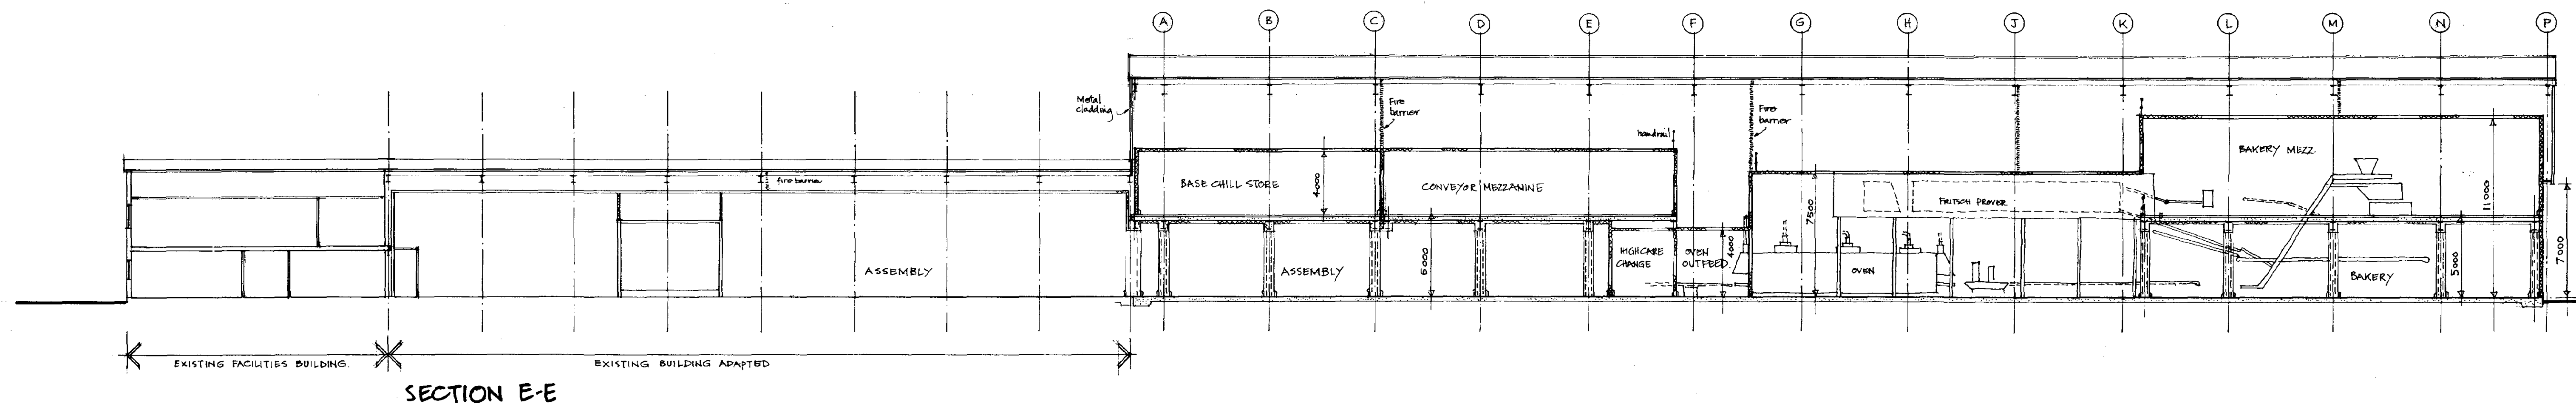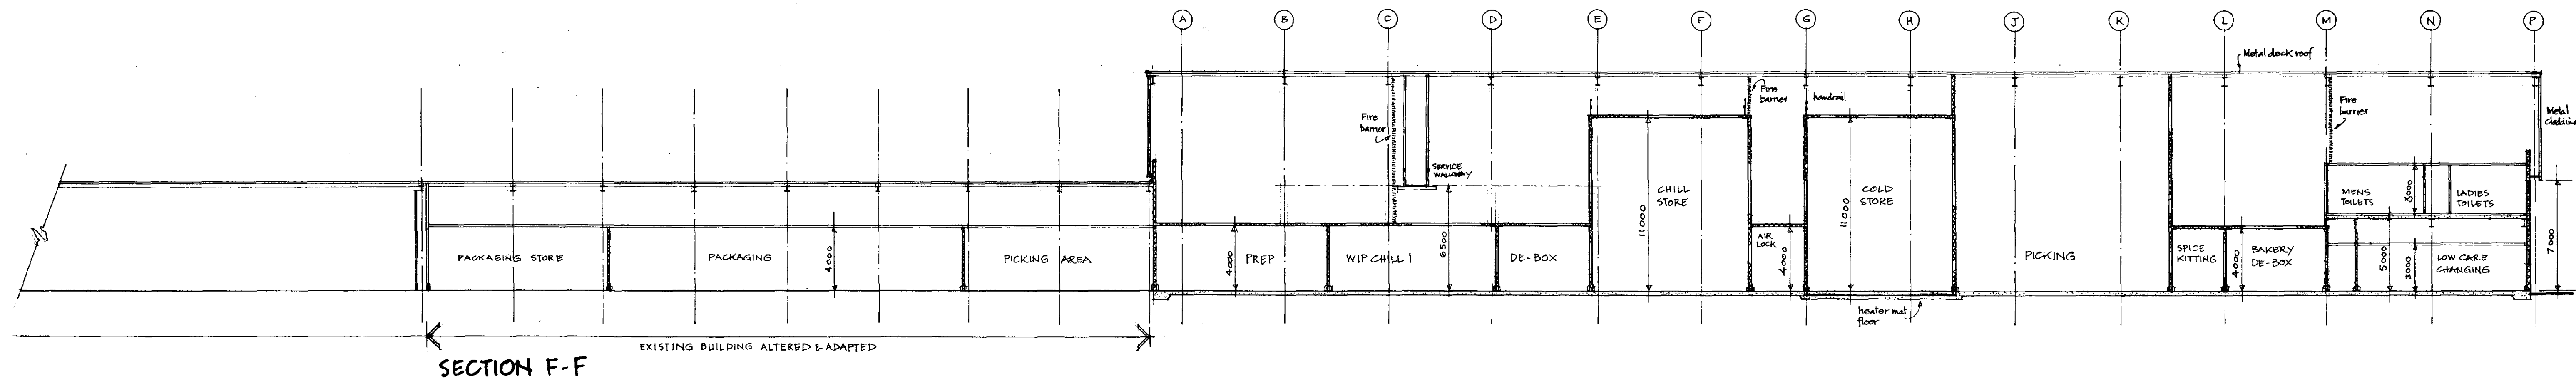



Plan
- 6 JAN 2003
Ref 0009103

DETERMINED
PLAN

Geost Foods
Katie's Kitchen
HOLBEACH

SECTIONS

Date 17/01/03
Scale 1:200
1341-P06
Lancaster & Lodge, architects
1, Astrop Mews, London W6 7HR

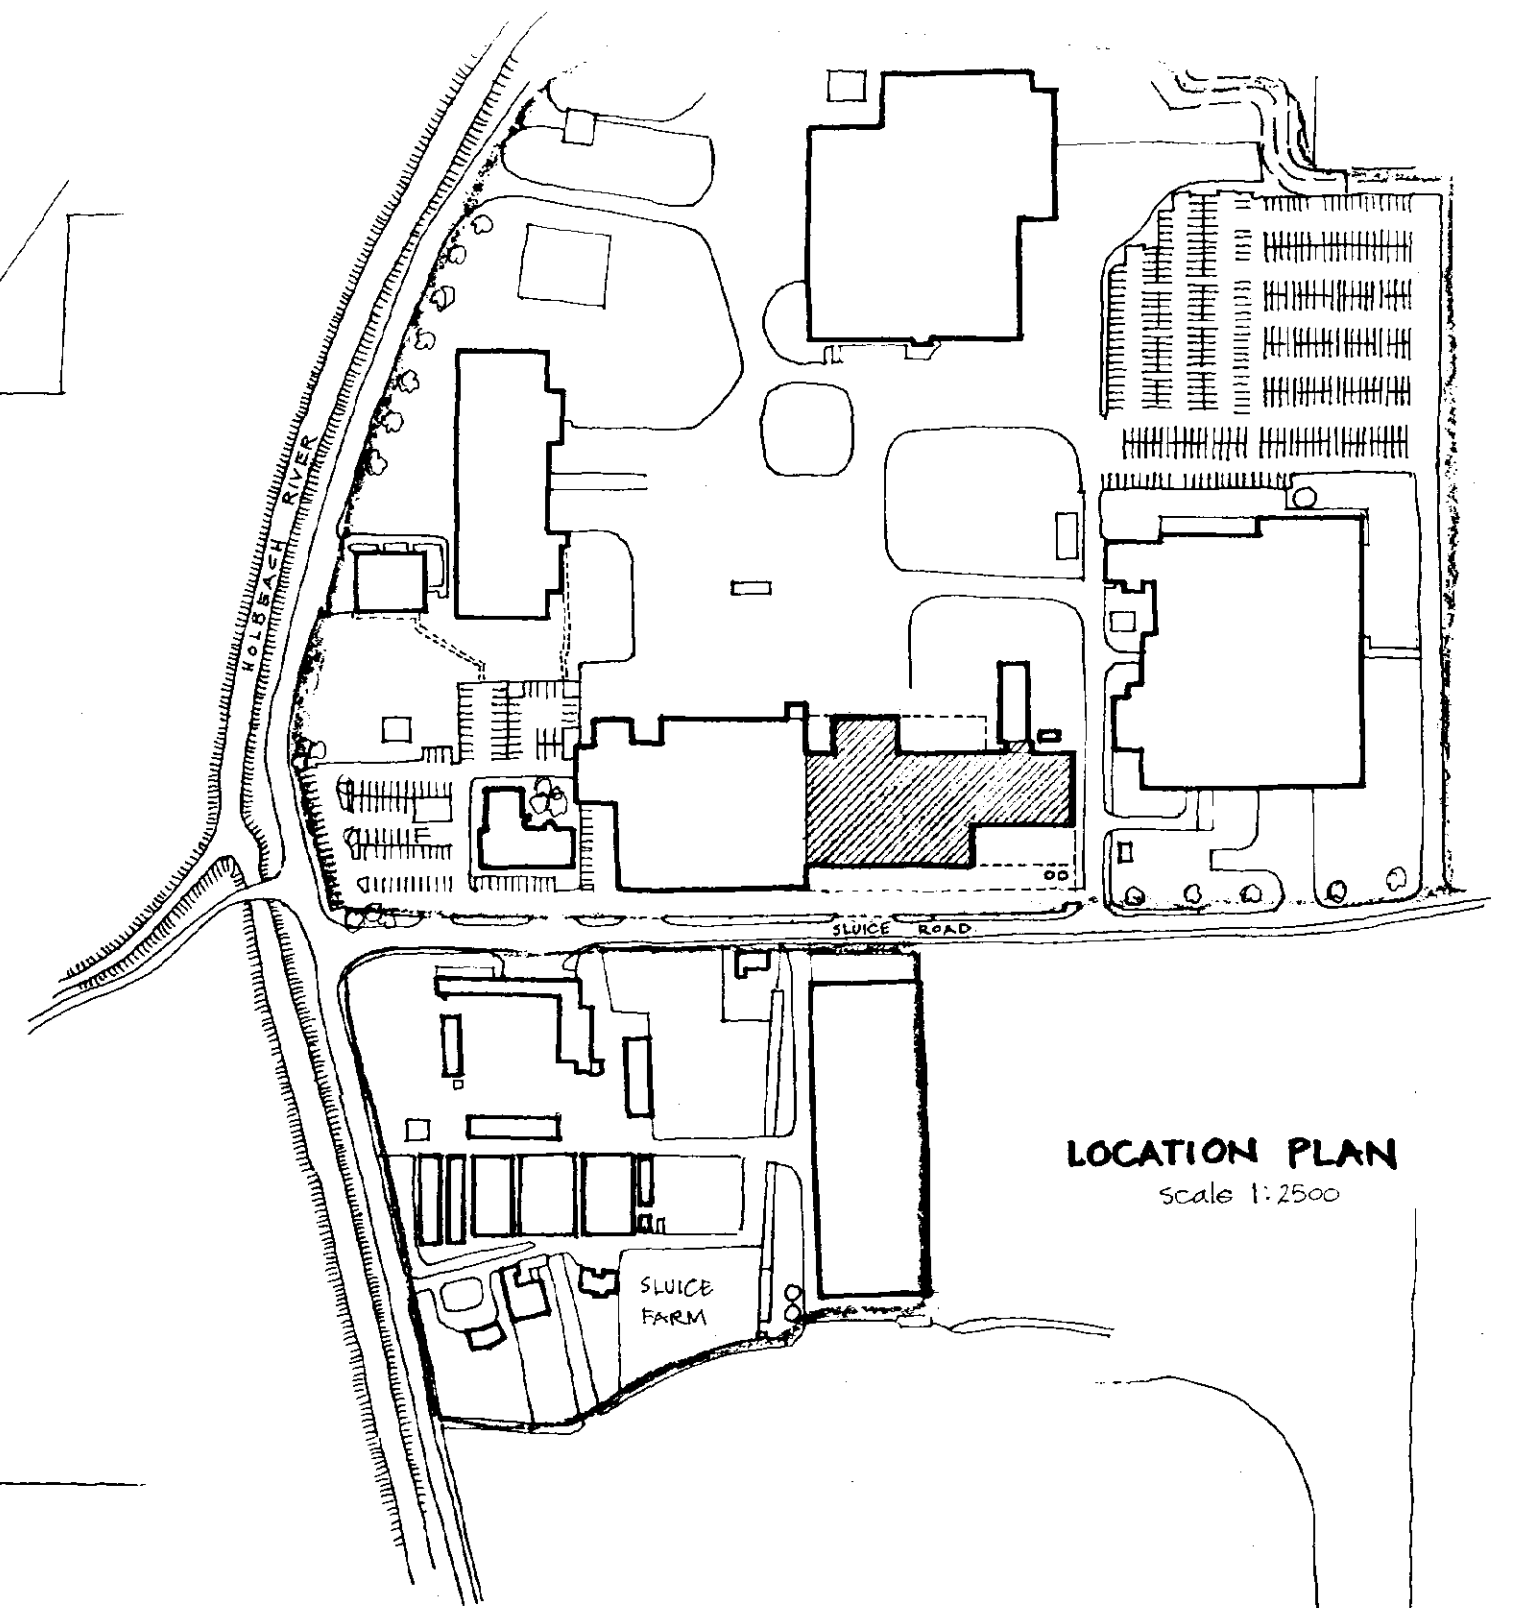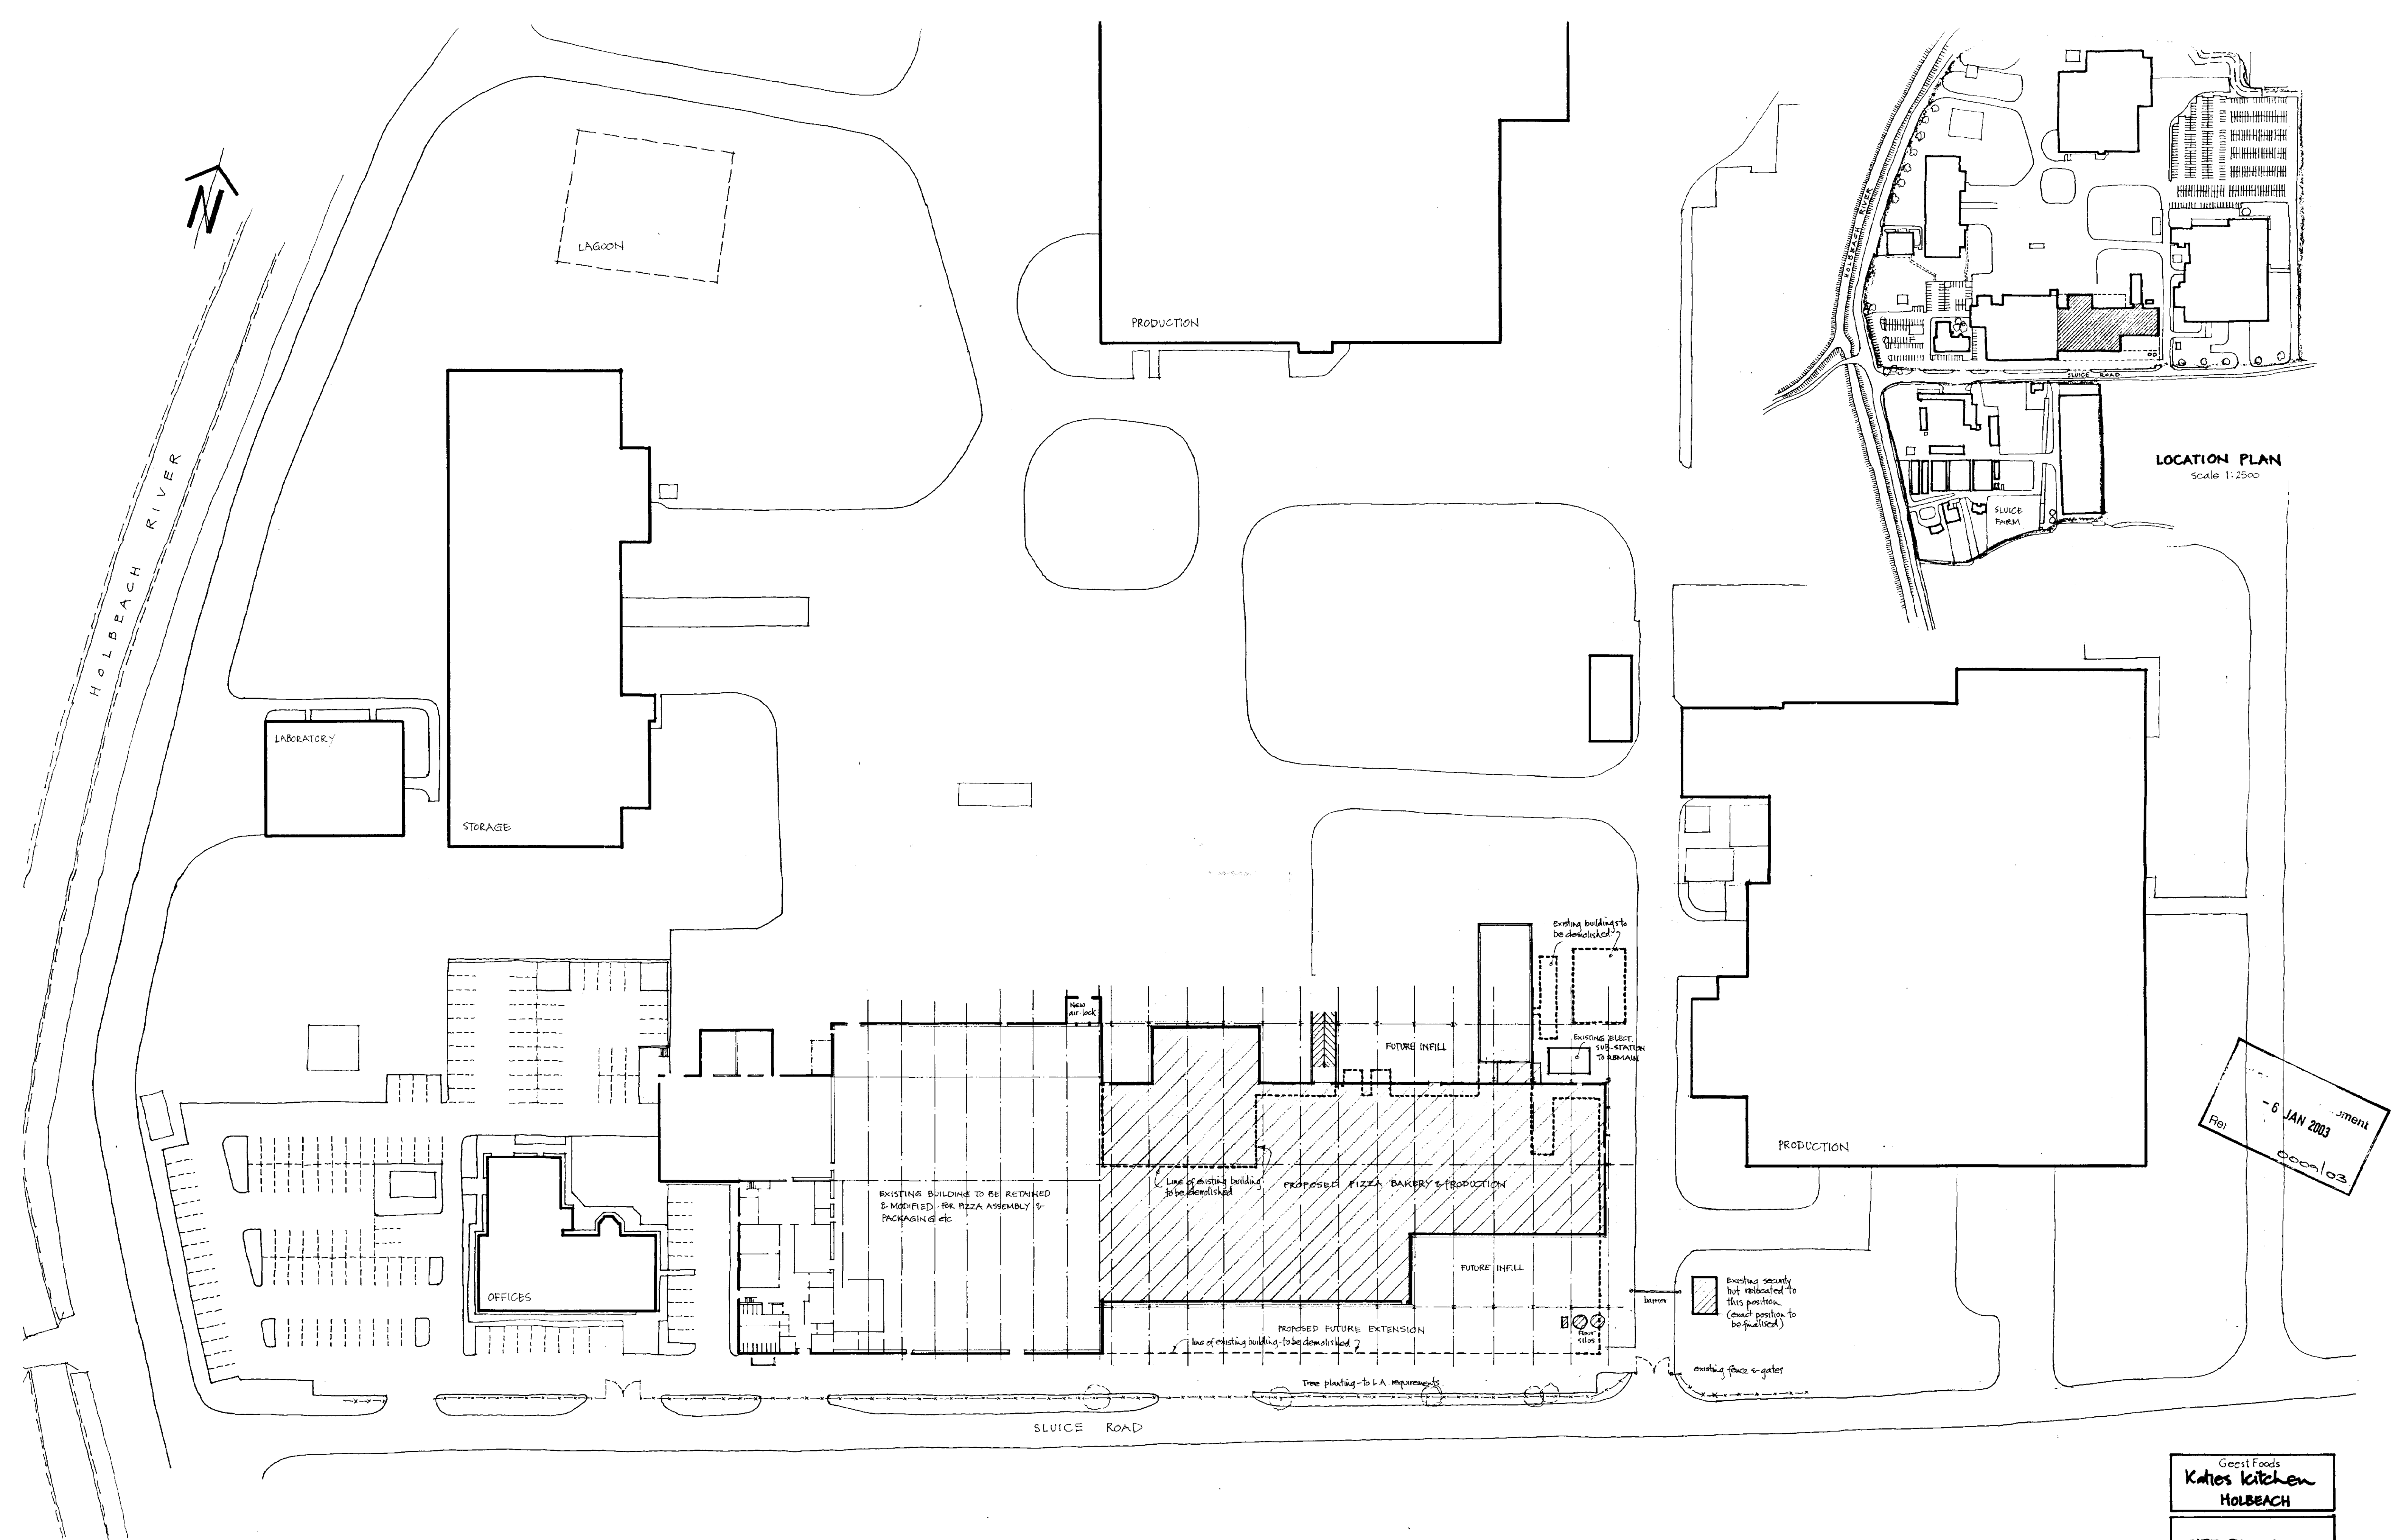


Document
- 6 JAN 2003
Ref: 0000/03

DETERMINED
PLAN

Geest Foods Kates Kitchen HOLBEACH	
SITE PLAN	
date: 29 Dec 02 drawn: JC scale: 1:500	1341-P05
Lanchester & Lodge Architects Tadpole Mews, London W6 7HR	

Project: Development
15 MAR 2004
Ref: 0009/03

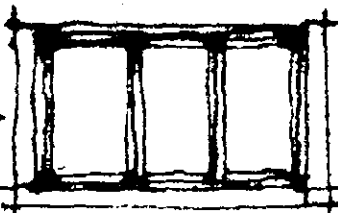


Watch setting
out here!

existing
window.

Front Elevation.


AMENDED PLAN

Ref. A4

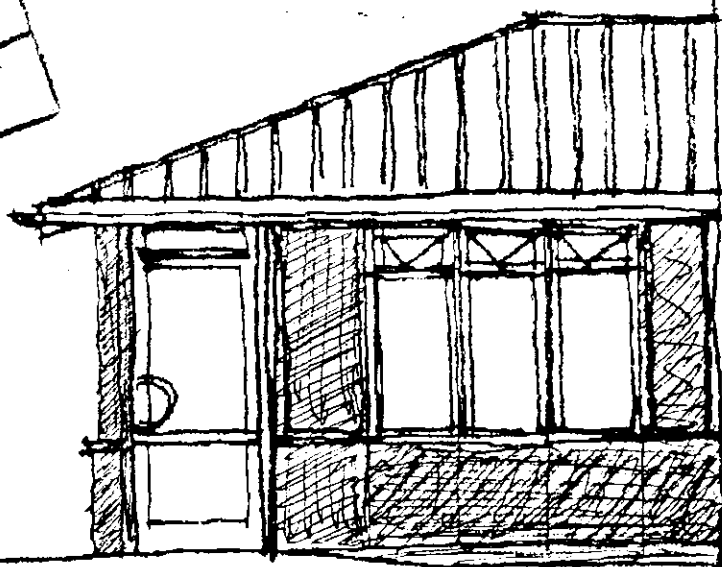

South Elevation

(North Elevation almost as drawn)

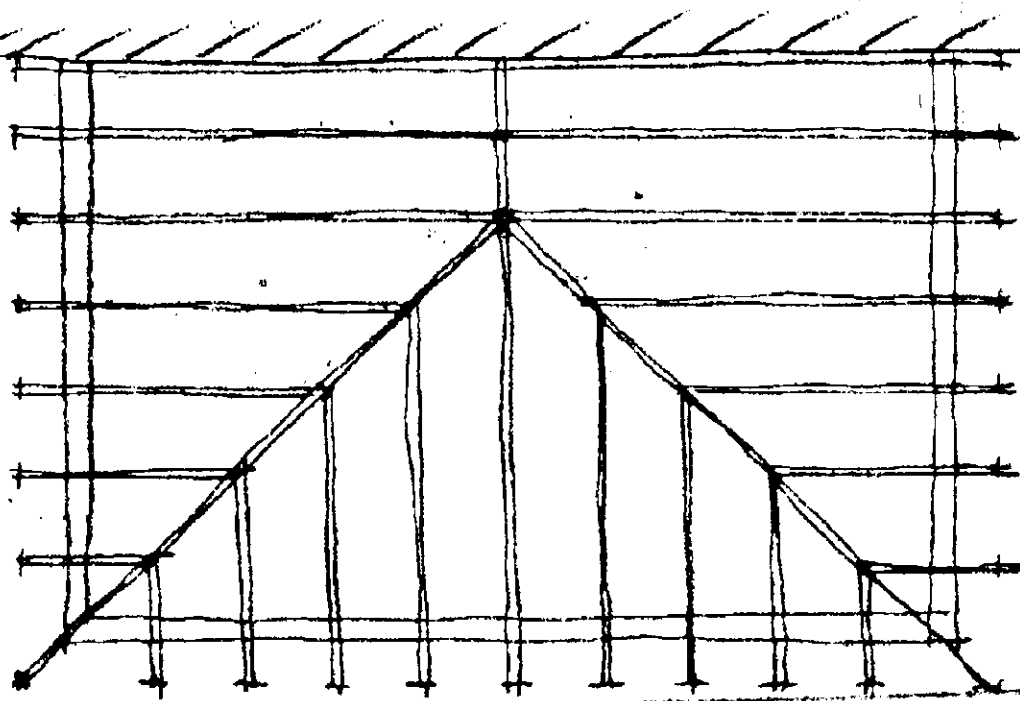


Water
out

Roof Member Plan

AMENDED PLAN

Ref. A4

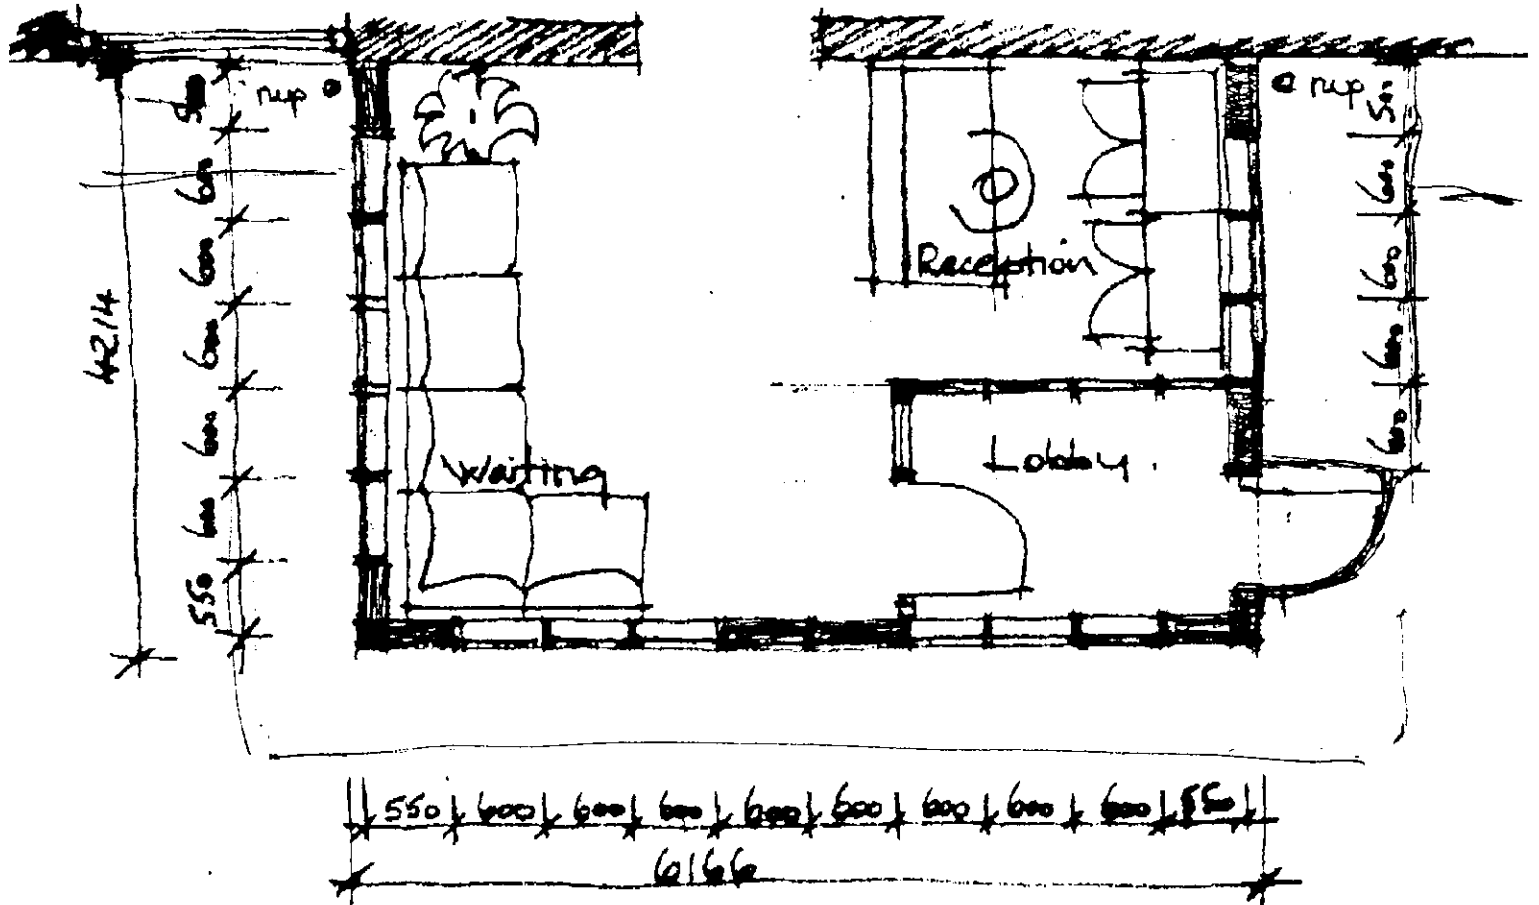

Ground Floor Plan


UNTERMINED

D. 25

11 MAR 2004

Ref 0009103

Geest Holbeach
Project Stork

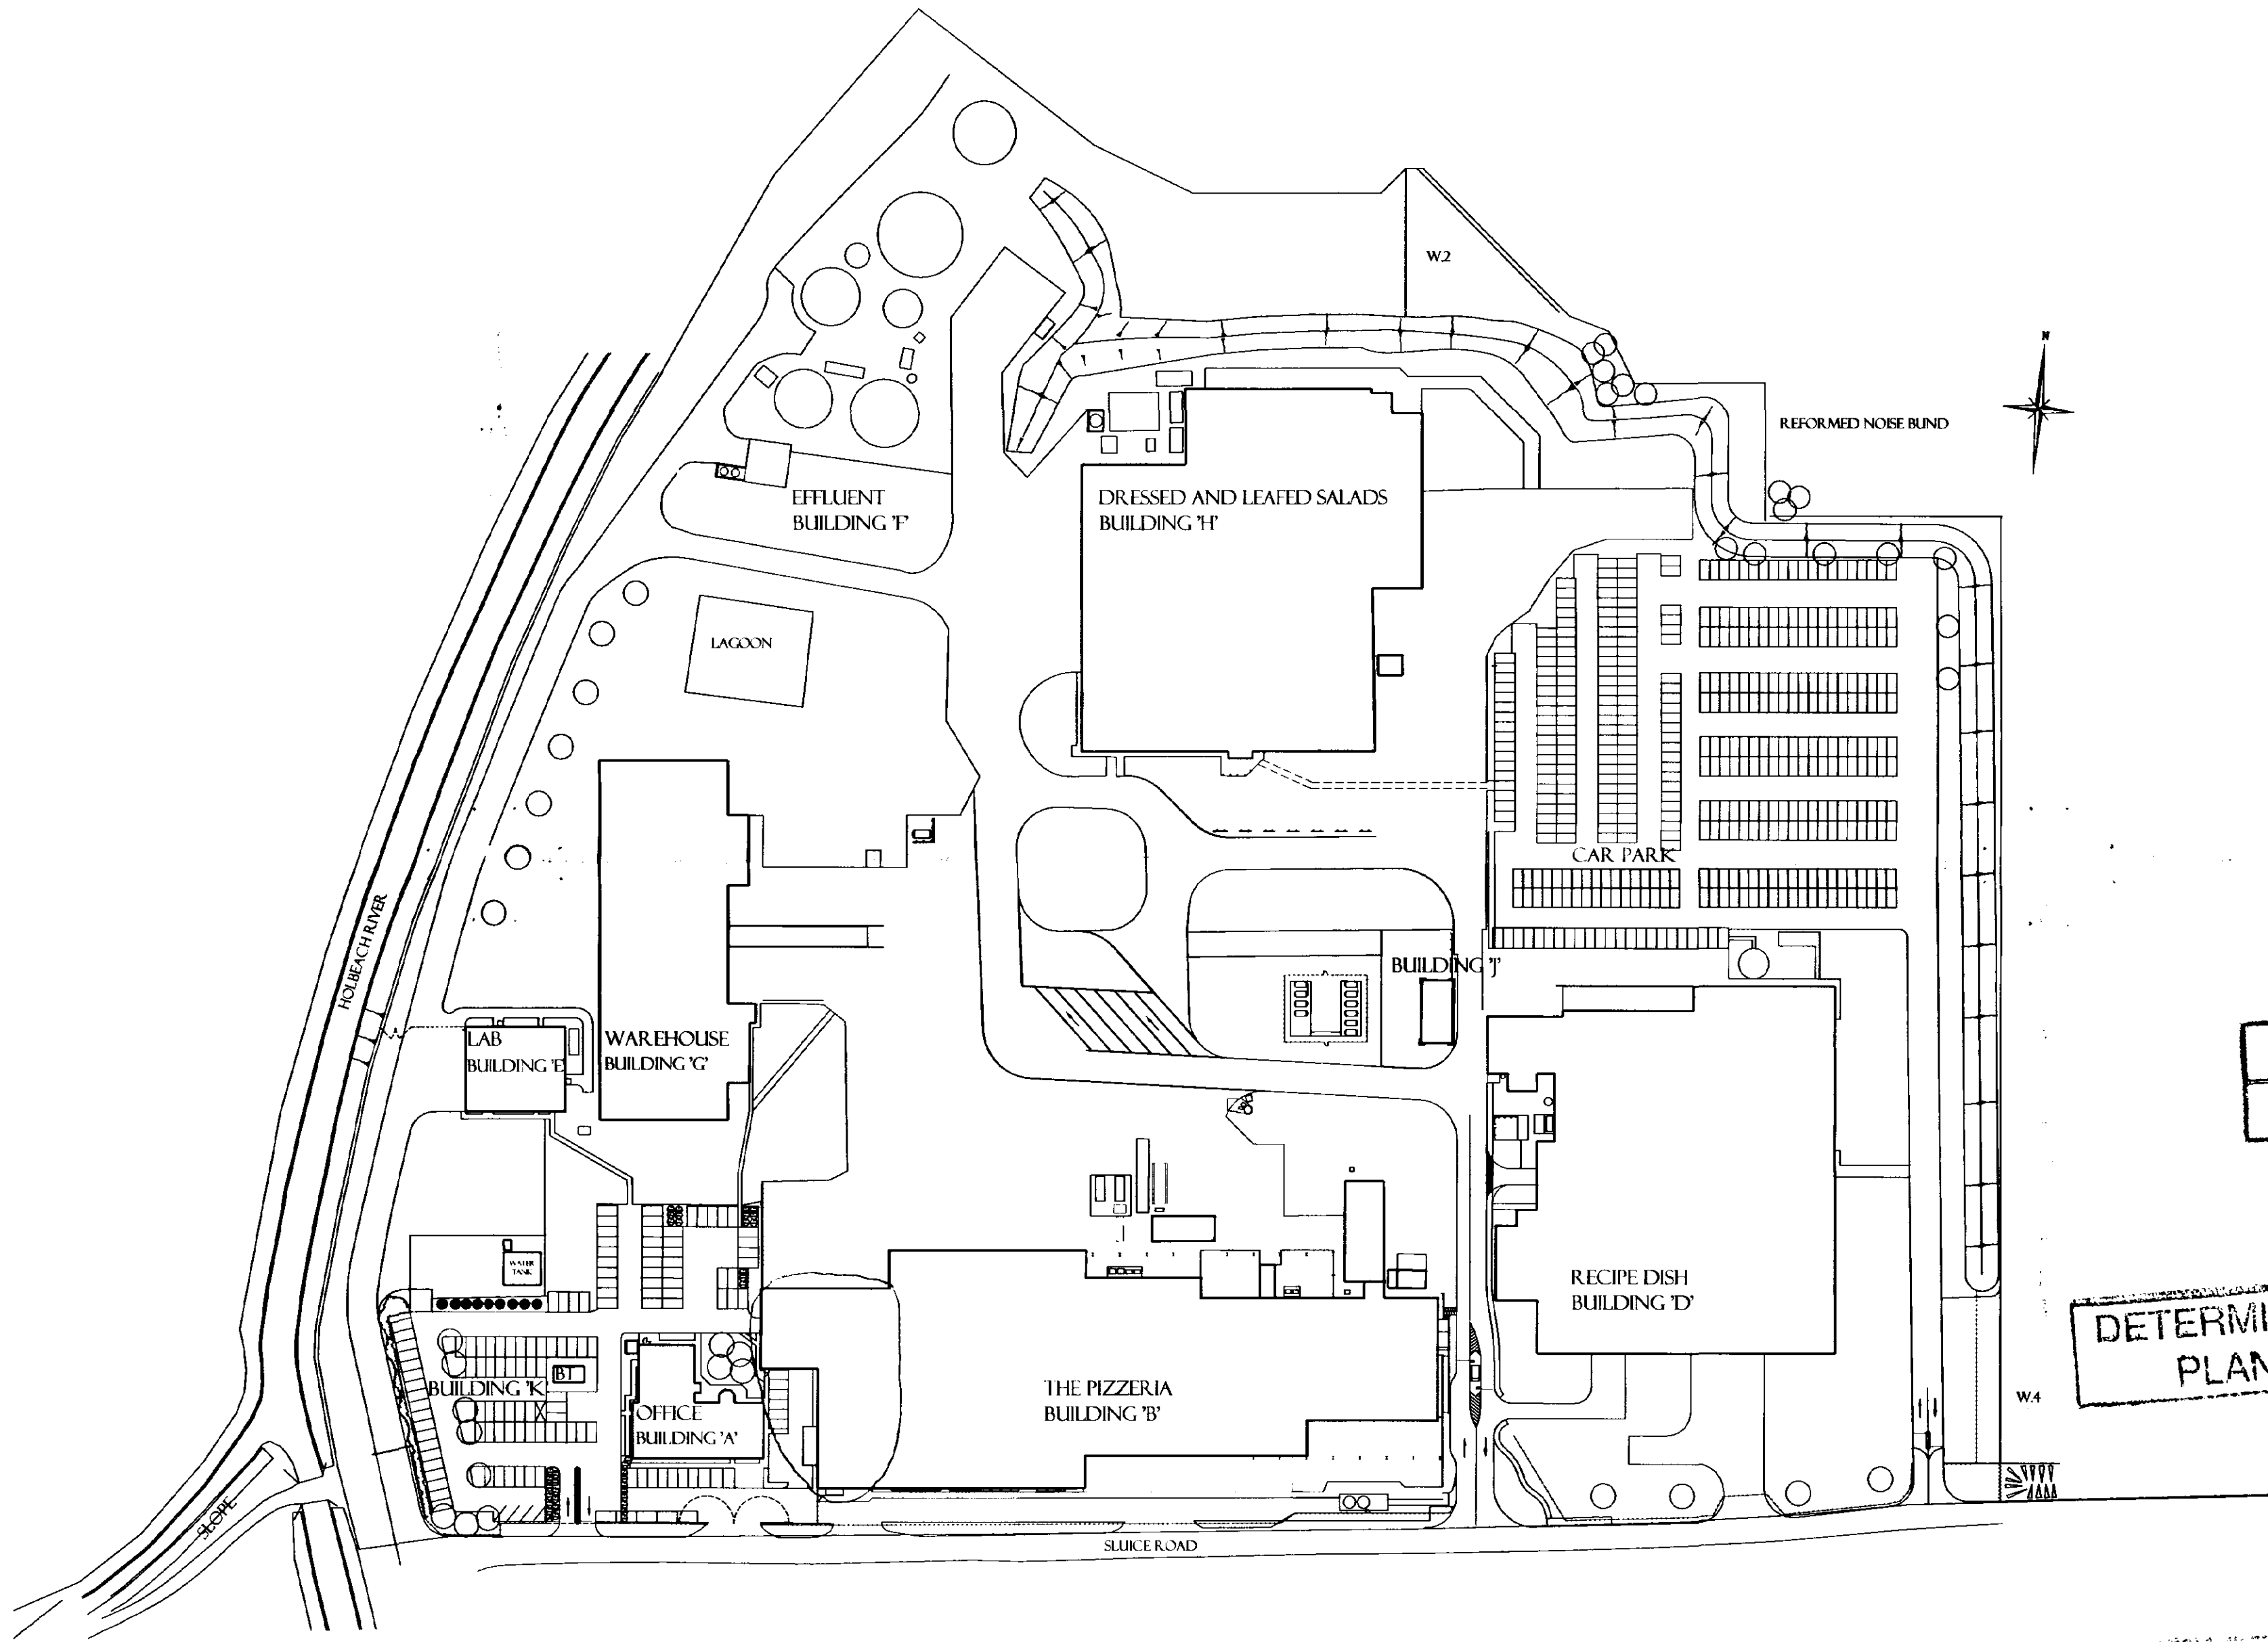

THIS DRAWING IS BASED ON RECORD INFORMATION PROVIDED BY GEEST. NO LIABILITY CAN THEREFORE BE ACCEPTED FOR ANY ERRORS RESULTING FROM THE USE OF THIS INFORMATION.

AMENDED PLAN
Ref. A3

DETERMINED PLAN

DESIGNED	BY	DATE	PROJECT	NO.
DATE	DATE	DATE	DATE	DATE

ARCTICA
ARCHITECTURE PLANNING PROJECT MANAGEMENT
Telephone: 01780 758575 Fax: 01780 758501
arctica@arctica.co.uk

PROJECT
GEEST, HOLBEACH



DRAWING
SITE PLAN

SCALE
H250
NUMBER
499

JOB
03-27
REV

24.03.03

0009/03

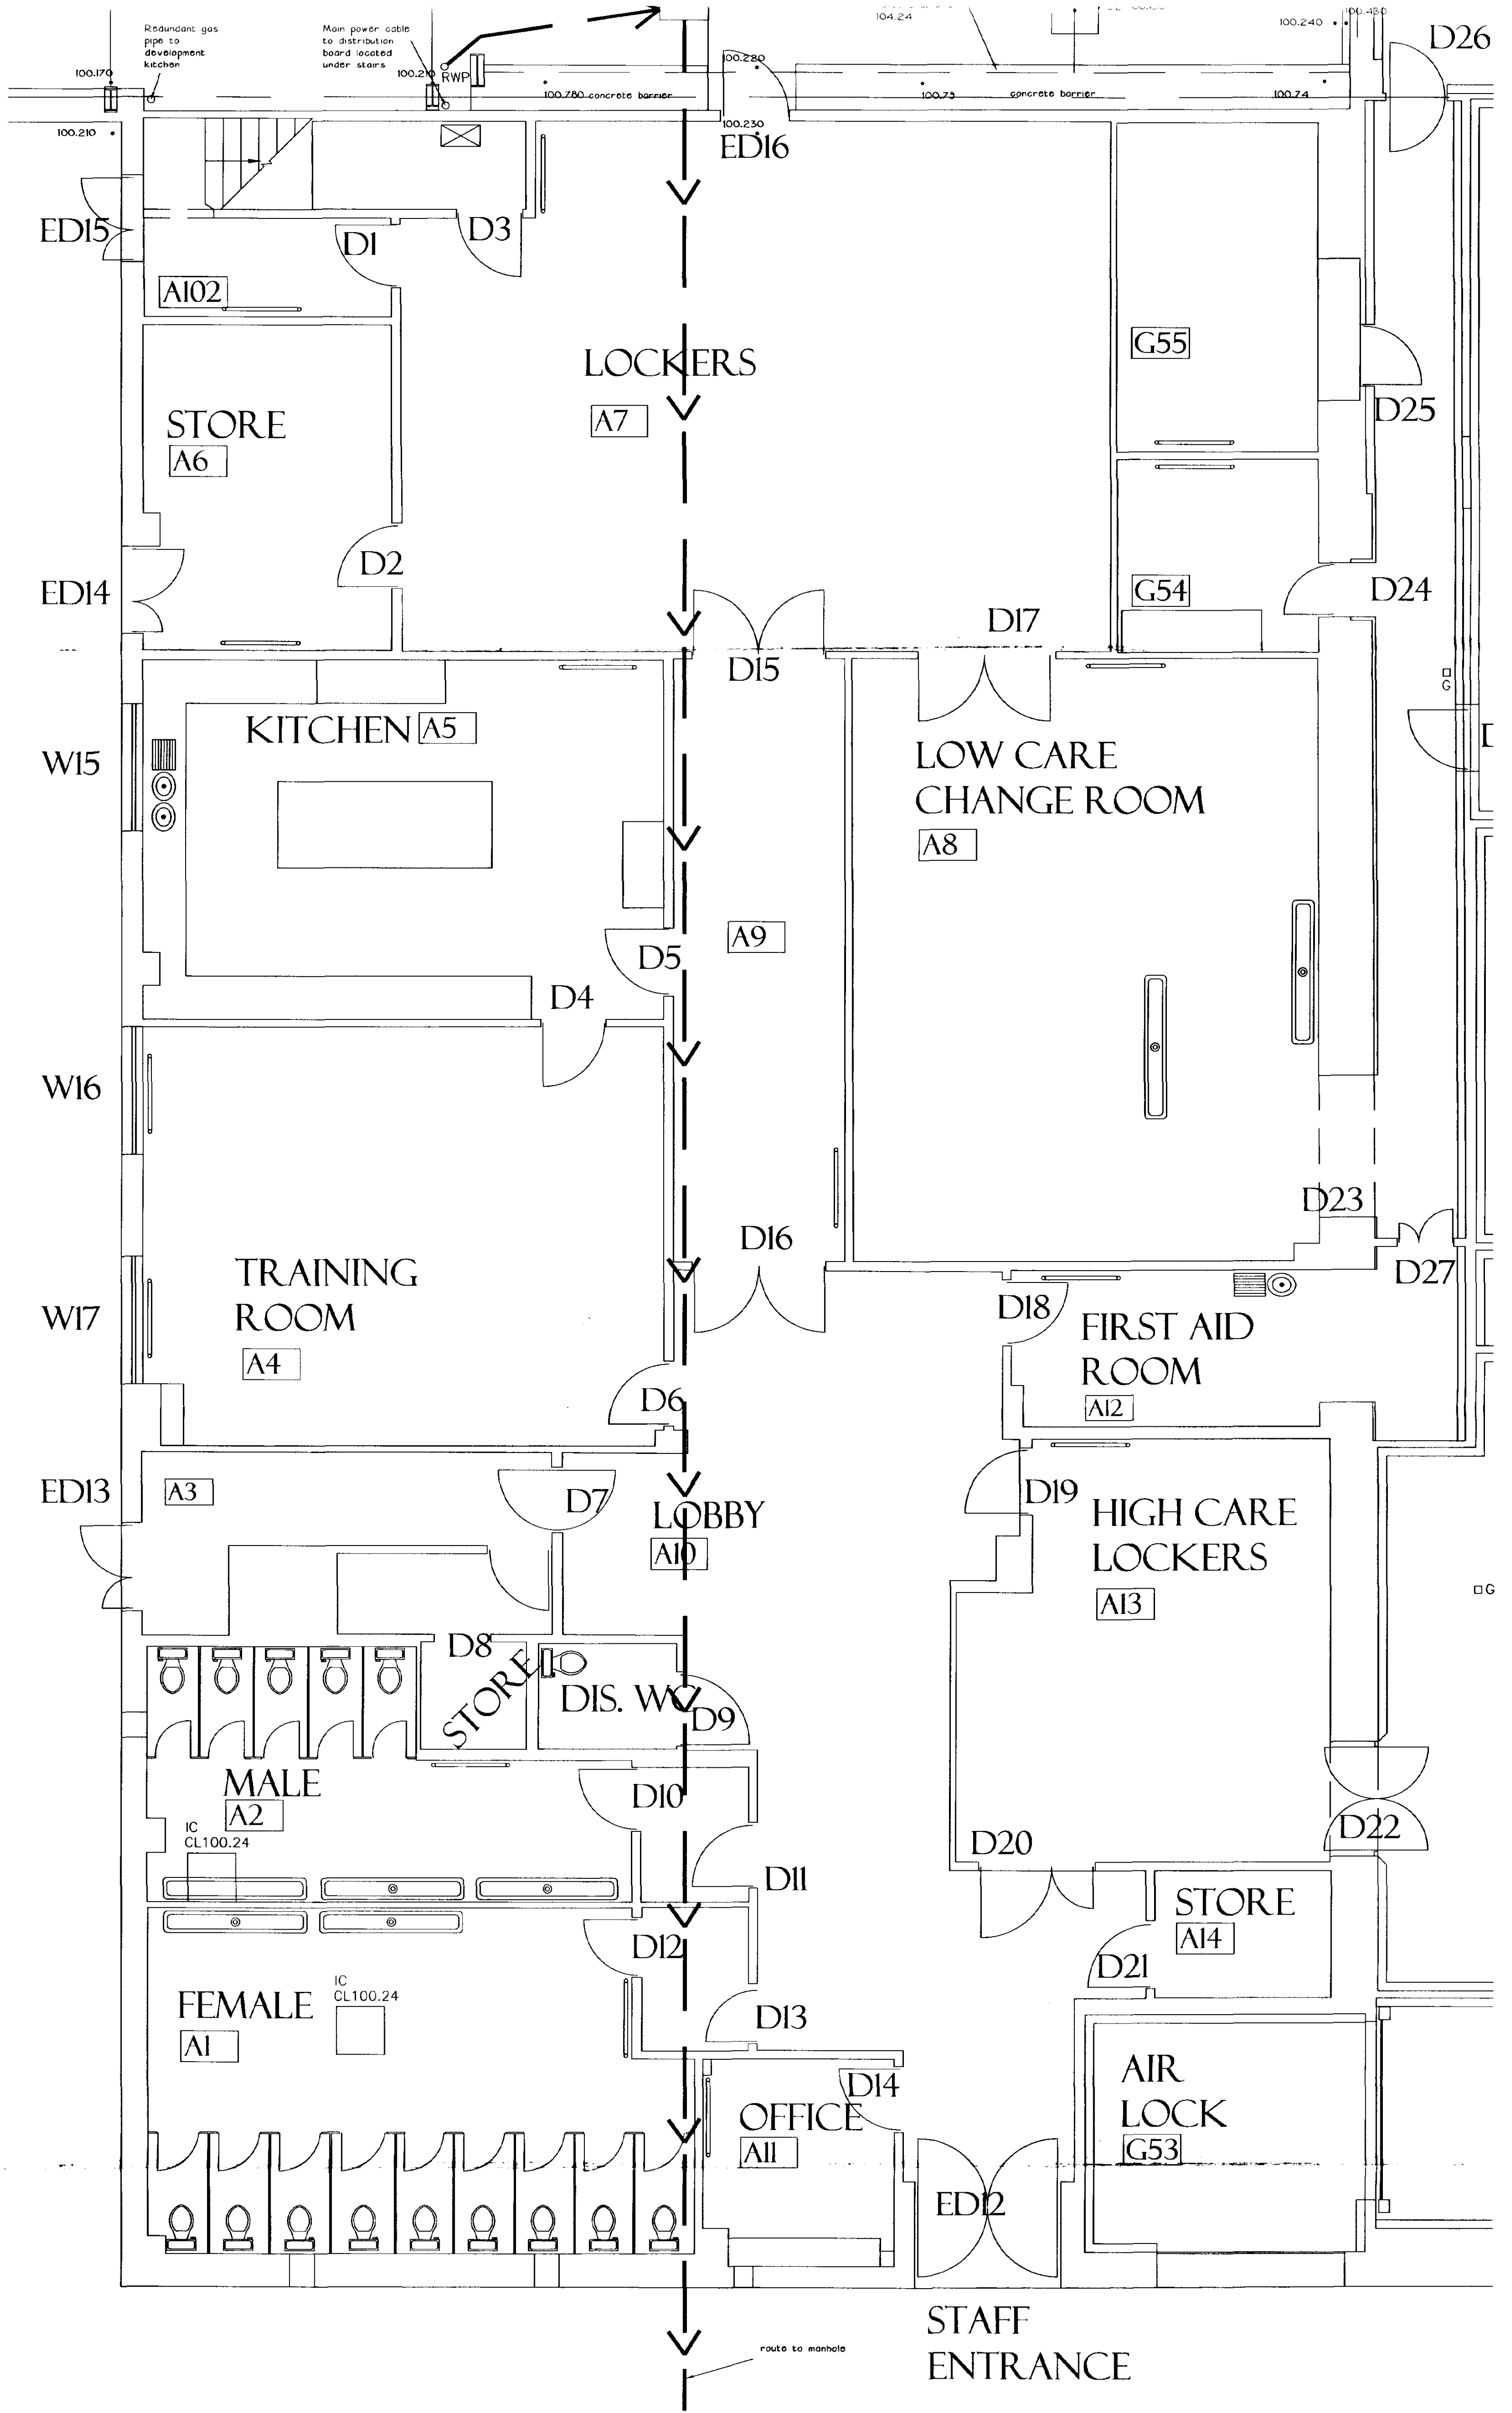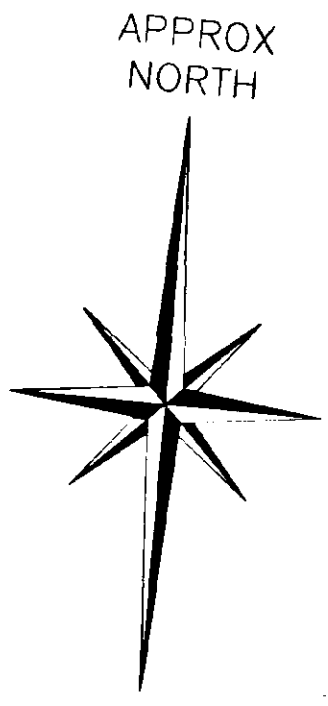

0009103
24 Nov 2009
38 11 11 11
15

AMENDED PLAN
Ref. A3

DATE	BY	REV	DATE	BY	REV
10/11/09	JMB	1	10/11/09	JMB	1
10/11/09	JMB	2	10/11/09	JMB	2
10/11/09	JMB	3	10/11/09	JMB	3
10/11/09	JMB	4	10/11/09	JMB	4
10/11/09	JMB	5	10/11/09	JMB	5
10/11/09	JMB	6	10/11/09	JMB	6
10/11/09	JMB	7	10/11/09	JMB	7
10/11/09	JMB	8	10/11/09	JMB	8
10/11/09	JMB	9	10/11/09	JMB	9
10/11/09	JMB	10	10/11/09	JMB	10

ARCTICA

ARCHITECTURE • PLANNING • PROJECT MANAGEMENT
Telephone: 01780 758575 Fax: 01780 758501
arctica@arctica.co.uk

PROJECT
GEEST, HOLBEACH
THE PIZZERIA CANTINE
AND AMENITY


DRAWING
EXISTING AMENITY
GROUND FLOOR PLAN

SCALE
1:50
JOB
03-27

NUMBER
500
REV

DO NOT SCALE FROM THIS DRAWING
DIMENSIONS ON SITE AND REPORT
DISCREPANCIES TO THE ARCHITECT
THIS DRAWING IS COPYRIGHT


DO NOT SCALE FROM THIS DRAWING
THE CONTRACTOR IS TO CHECK ALL
DIMENSIONS ON SITE AND REPORT
DISCREPANCIES TO THE ARCHITECT
THIS DRAWING IS COPYRIGHT

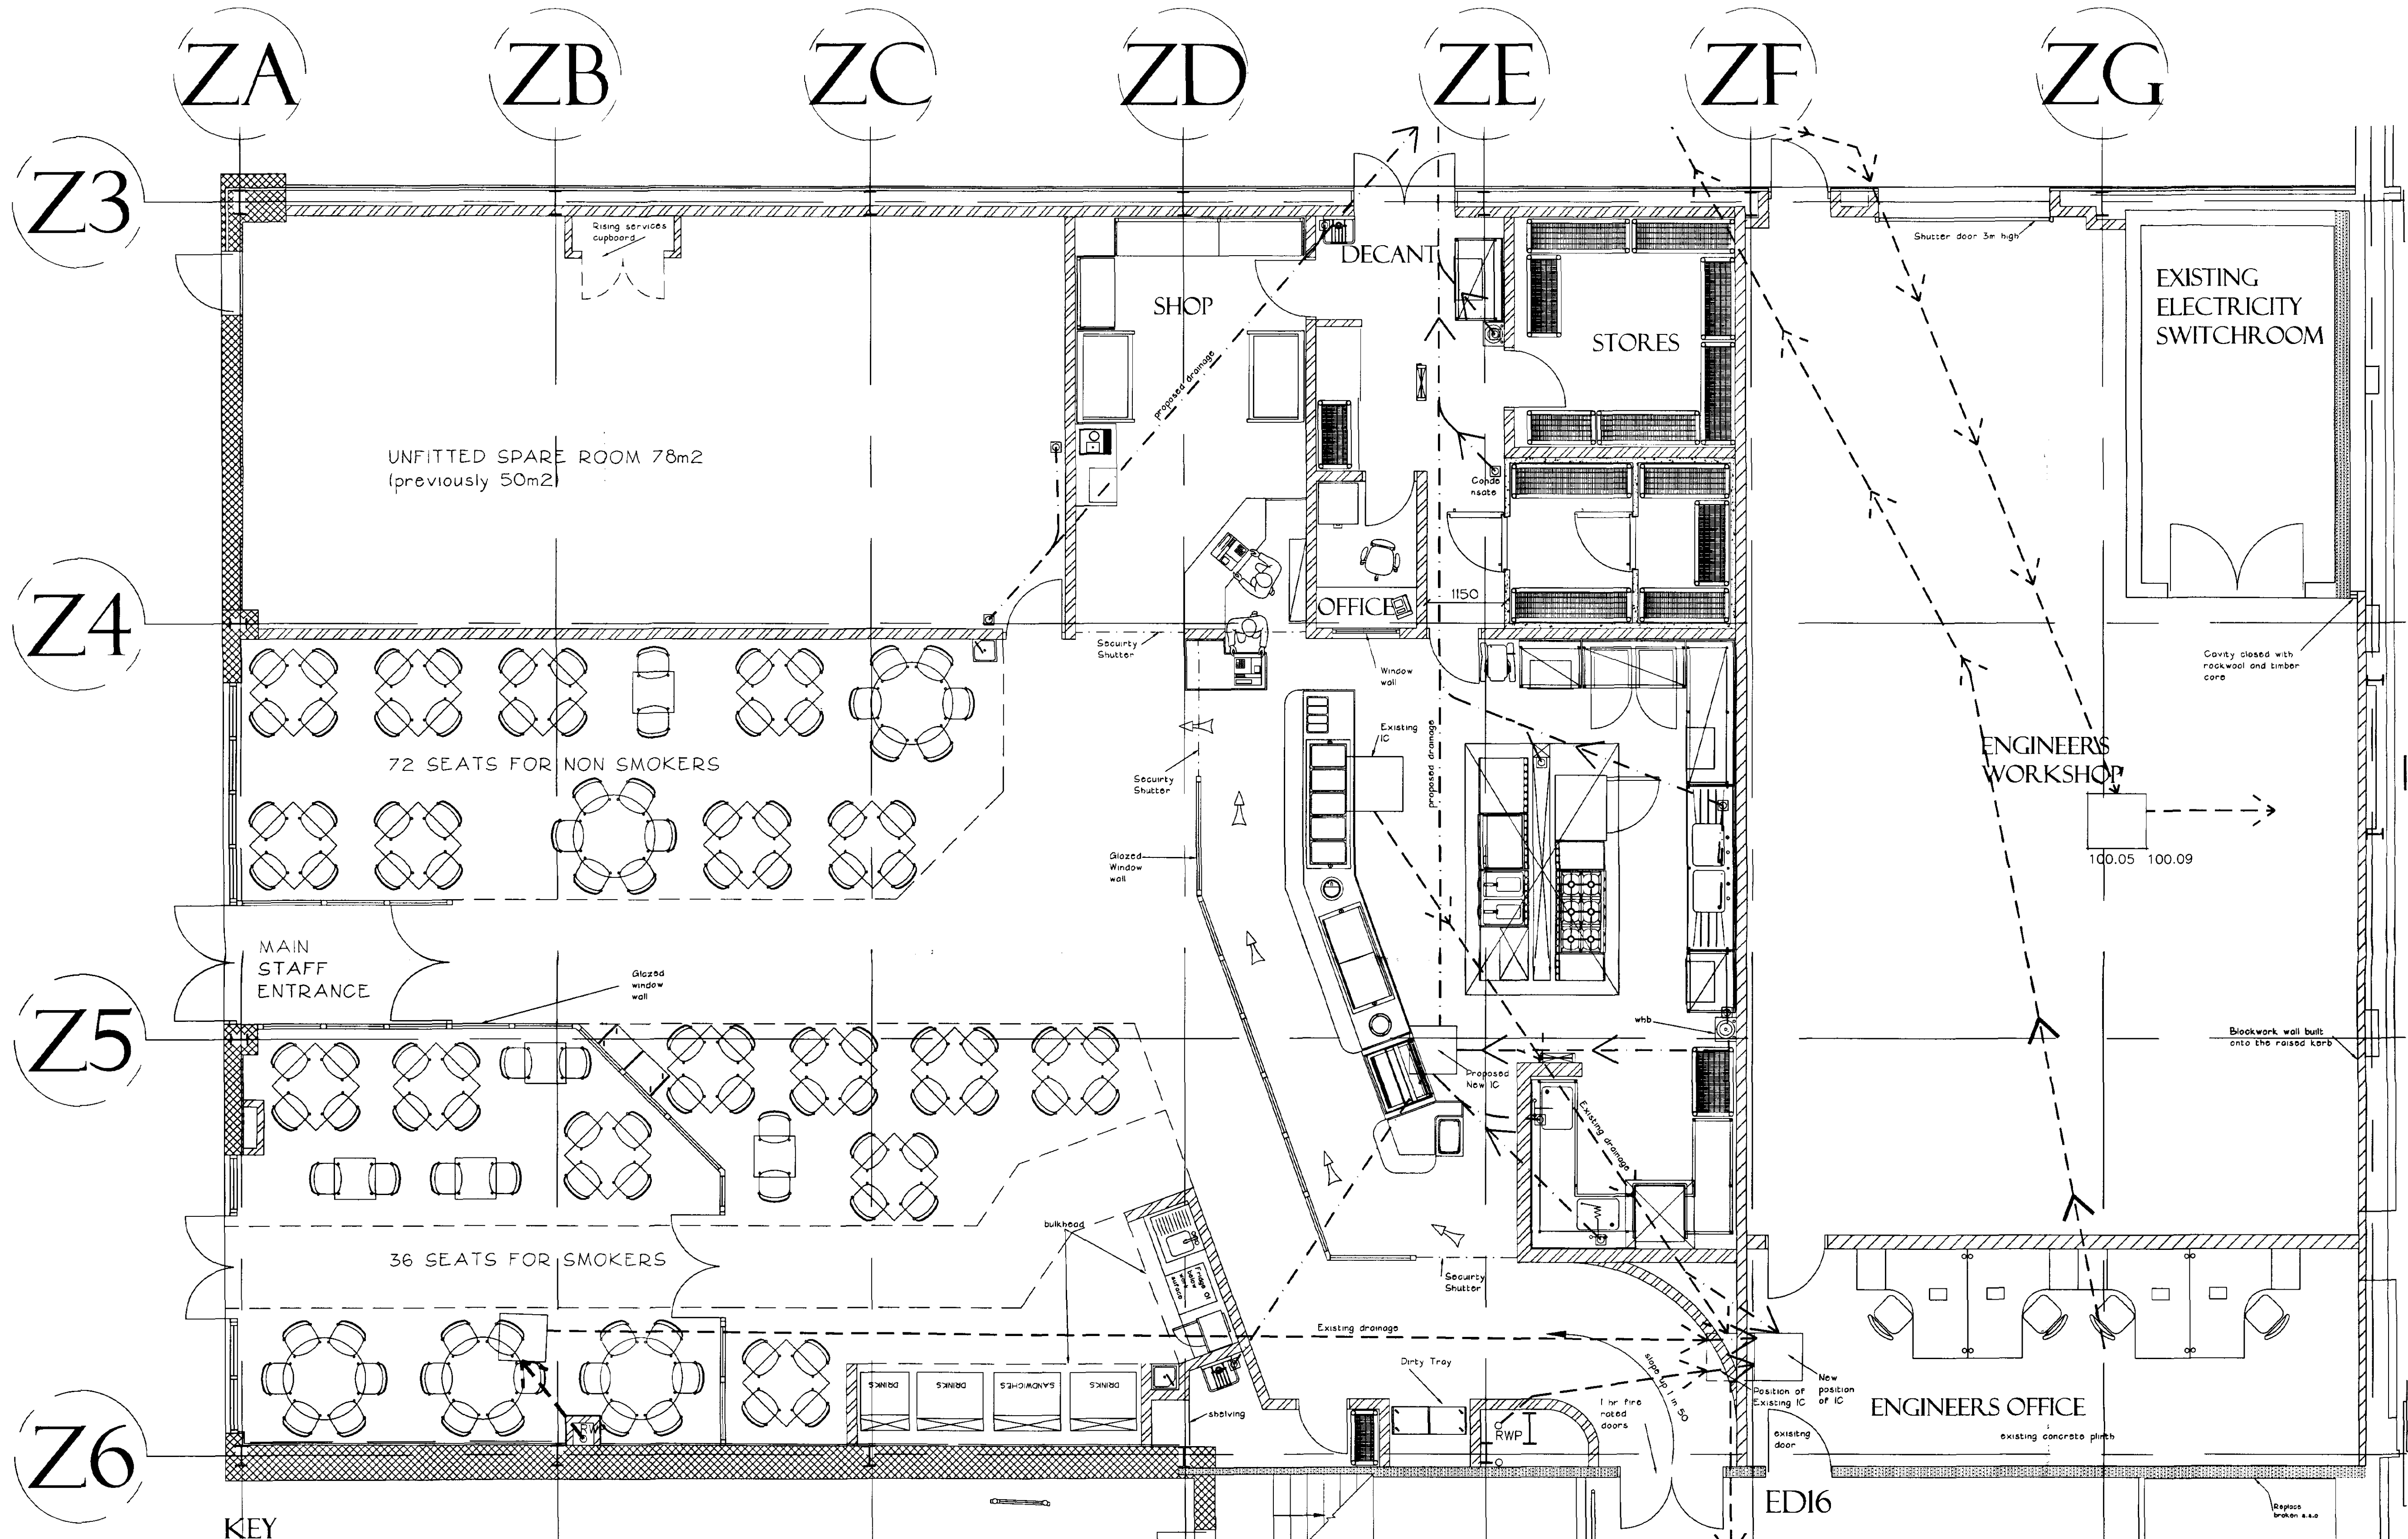

KEY




existing wall

 

1 hr fire rated wall consisting
of new blockwall to 2700mm
with stud partition above.



Existing masonry wall used as a
1 hour fire rated wall all
penetrations to be upgraded to
1 hour fire rated.

 

Stud Partition

AMENDED PLAN
Ref. A3

ORIGINAL	27/11/08	JAM	FIRST ISSUE	JW
ISSUE	date	drawn	notes	check

ARCTICA

ARCHITECTURE • PLANNING • PROJECT MANAGEMENT

Telephone 01780 758575 Fax 01780 758501
succeed@arctica.co.uk

PROJECT

GEEST, HOLBEACH
THE PIZZERIA

DRAWING

PROPOSED
ENGINEERS WORKSHOP
CANTEEN AND SHOP

SCALE

1:50

NUMBER


JOB

03-27


REV

SHOC
Planning & Development
24 NOV 2008
Ref. 0009/163

DO NOT SCALE FROM THIS DRAWING
THE CONTRACTOR IS TO CHECK ALL
DIMENSIONS ON SITE AND REPORT
DISCREPANCIES TO THE ARCHITECT
THIS DRAWING IS COPYRIGHT

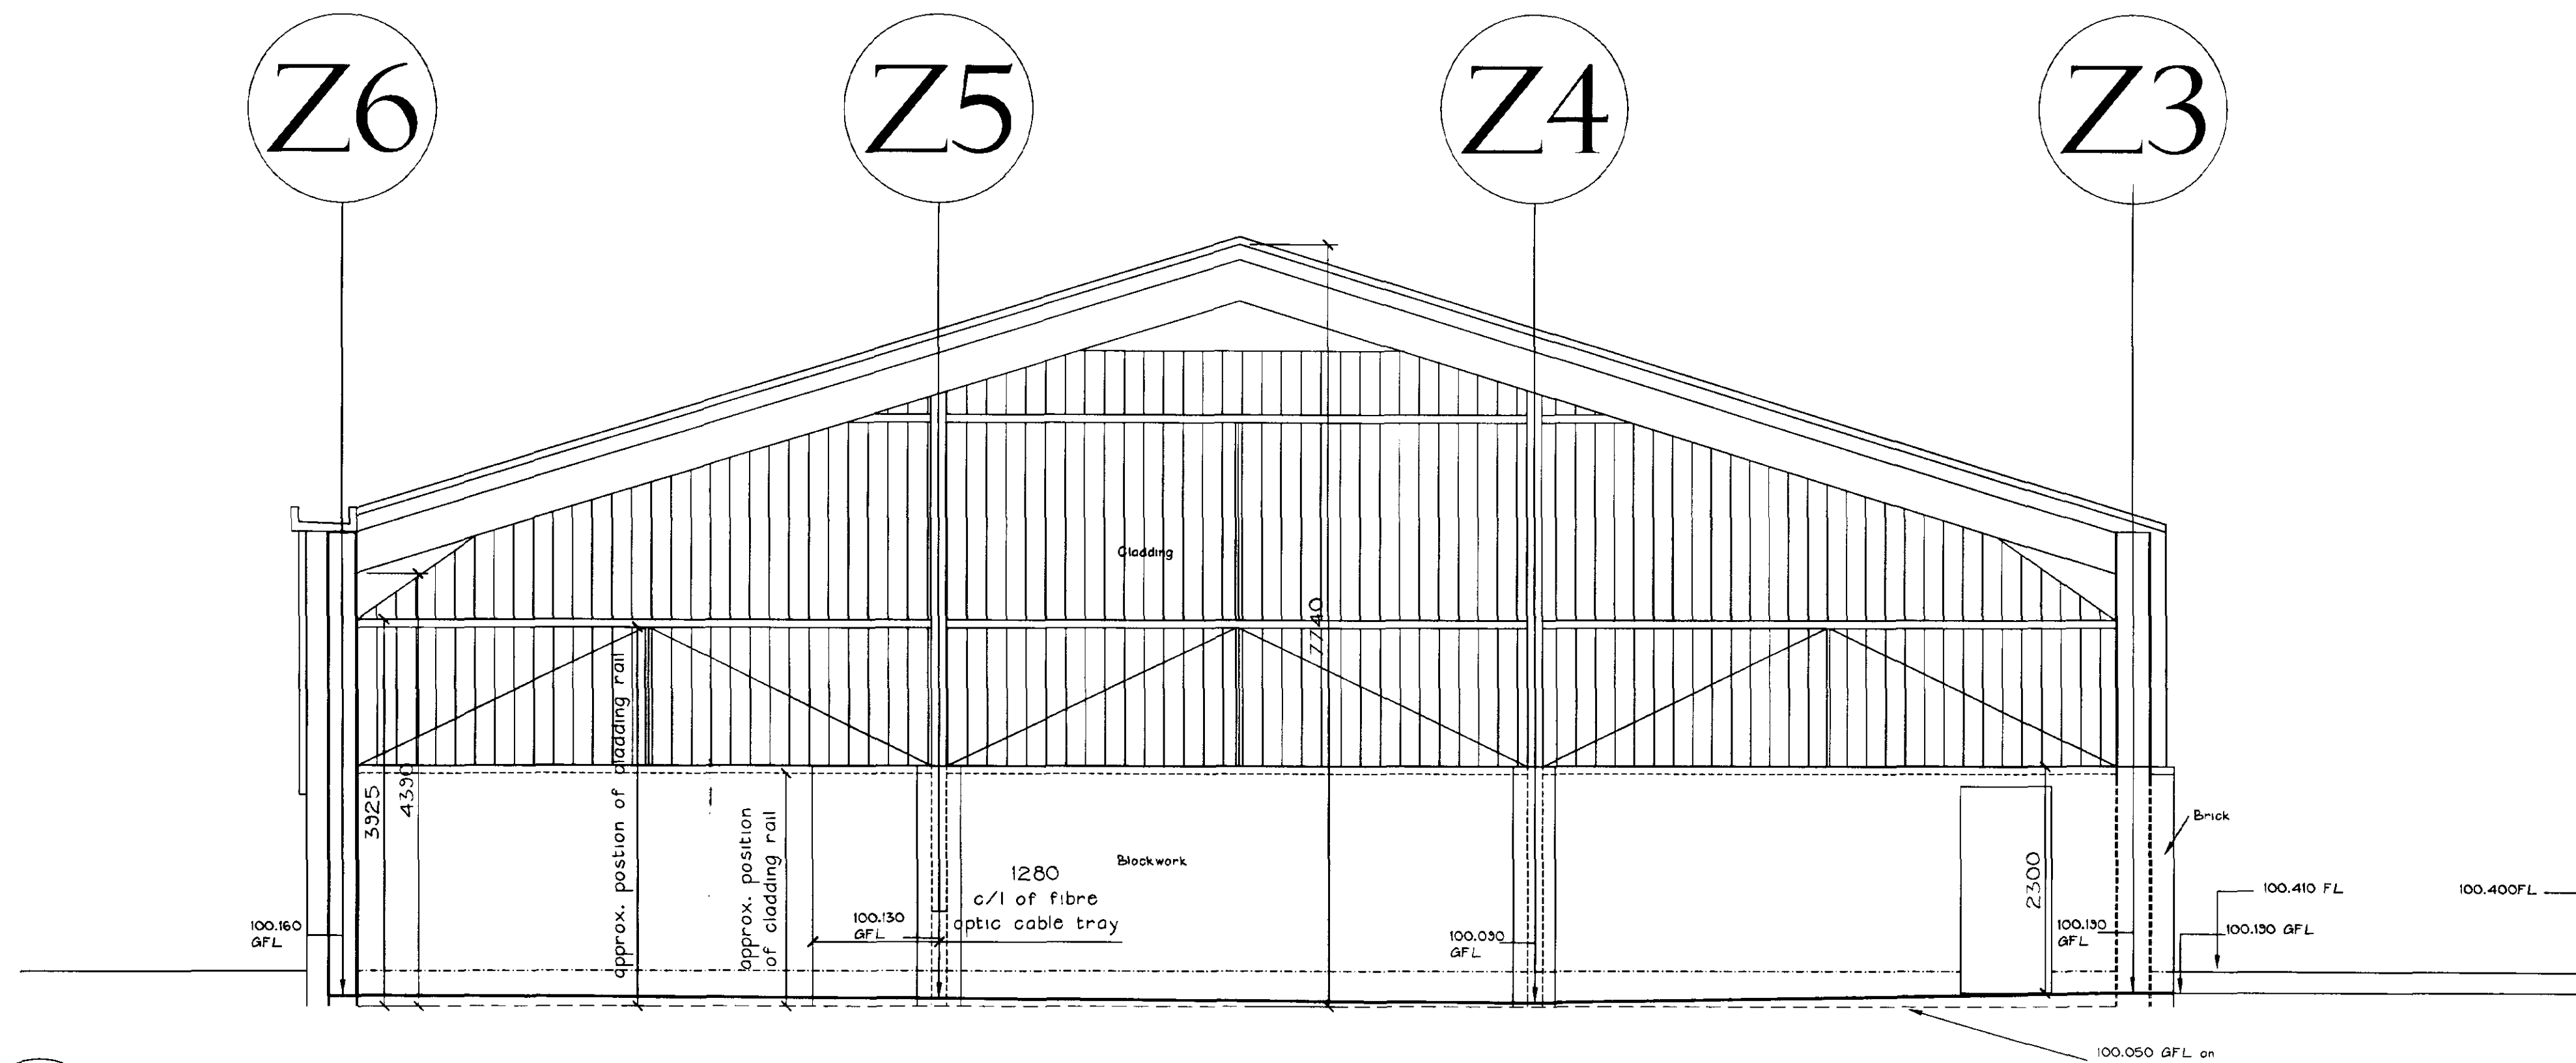

1
552 EXISTING BUILDING SECTION SCALE 1:50

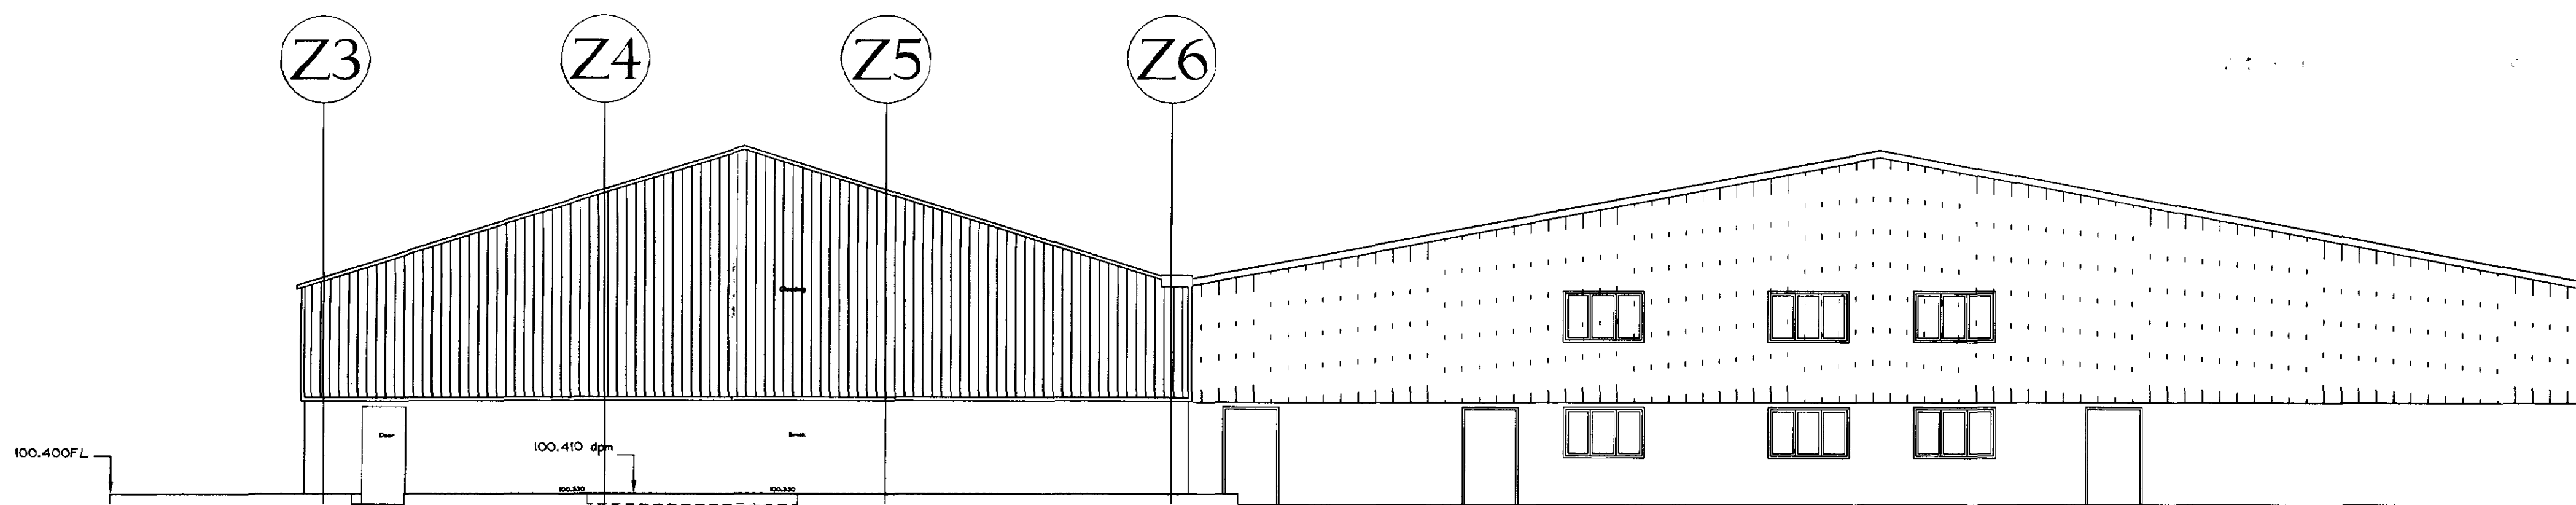

2
552 EXISTING BUILDING WEST ELEVATION SCALE 1:100

ATTACHED PLAN
R-1. A3

ORIGINAL	DATE	BY	FIRST ISSUE	BY
issue	date	drawn	notes	check


ARCTICA
ARCHITECTURE • PLANNING • PROJECT MANAGEMENT
Telephone 01780 758575 Fax 01780 758501
succeed@arctica.co.uk

PROJECT
GEEST, HOLBEACH
THE PIZZERIA

DRAWING
EXISTING SECTION &
ELEVATIONS
ENGINEERS WORKSHOP


SCALE
1:50/1:100 & A1
NUMBER
JOB
03-27
REV

SHDC
Planning & Development
24 NOV 2003
0009/03

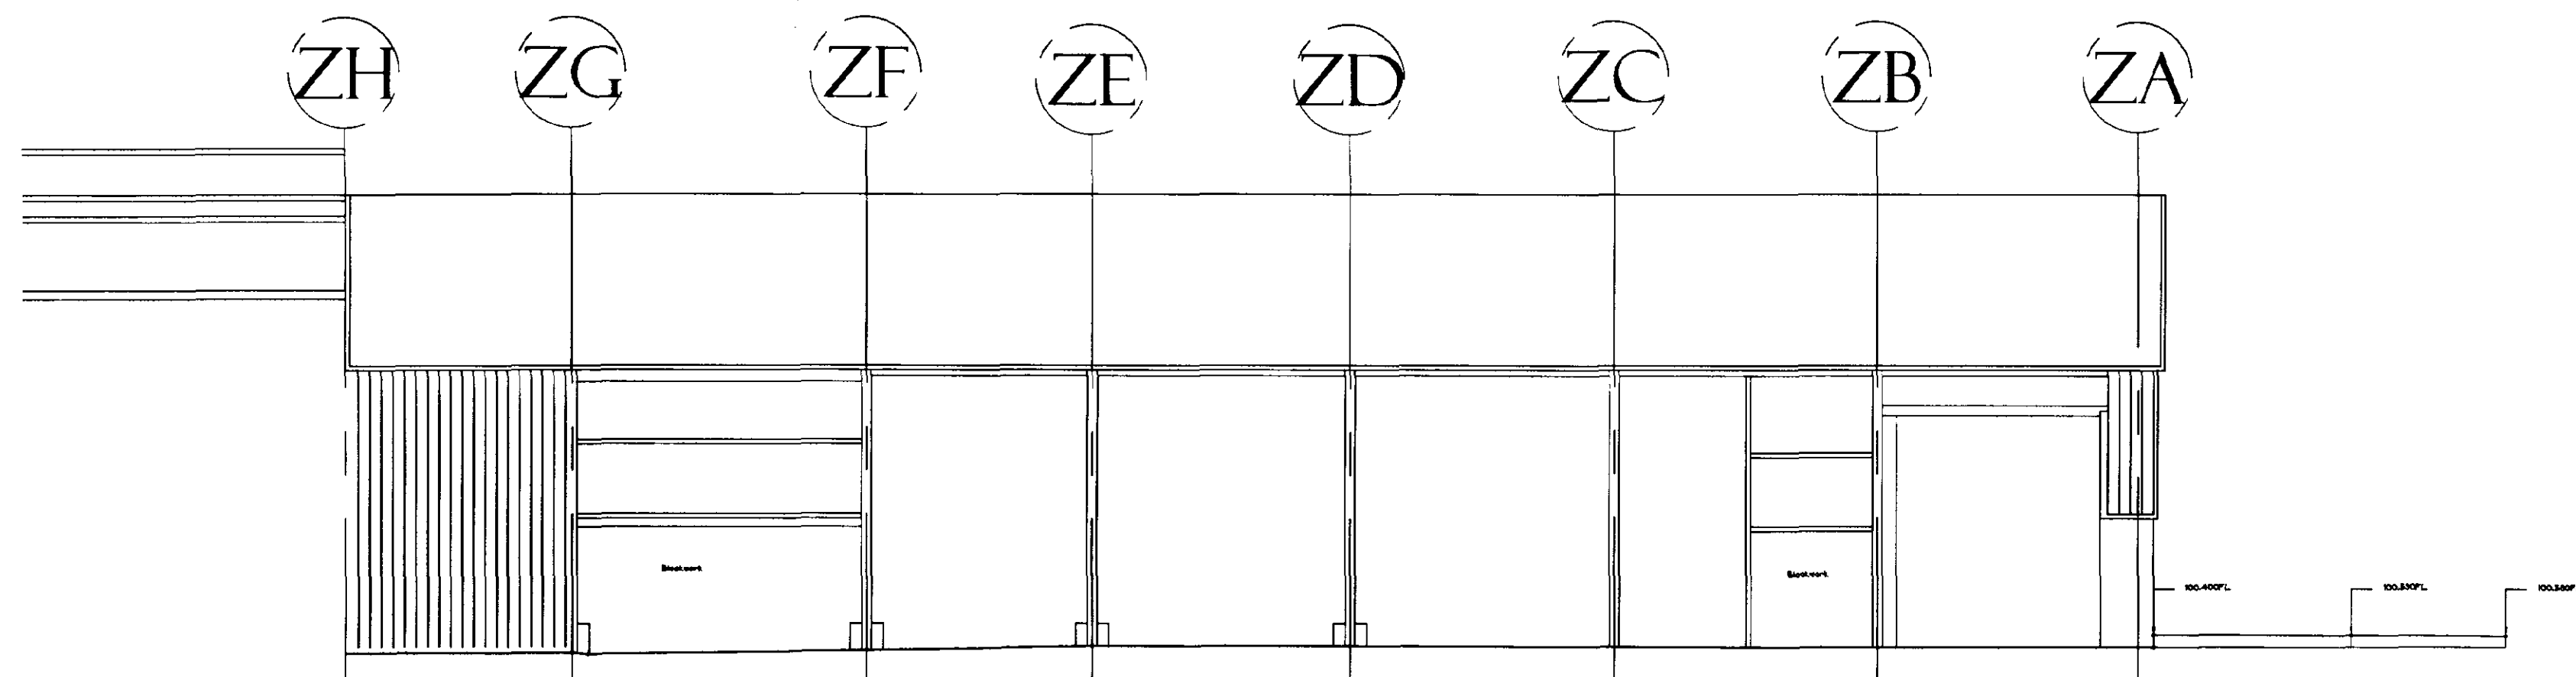


3
552 EXISTING BUILDING NORTH ELEVATION SCALE 1:100

DO NOT SCALE FROM THIS DRAWING
THE CONTRACTOR IS TO CHECK ALL
DIMENSIONS ON SITE AND REPORT
DISCREPANCIES TO THE ARCHITECT
THIS DRAWING IS COPYRIGHT

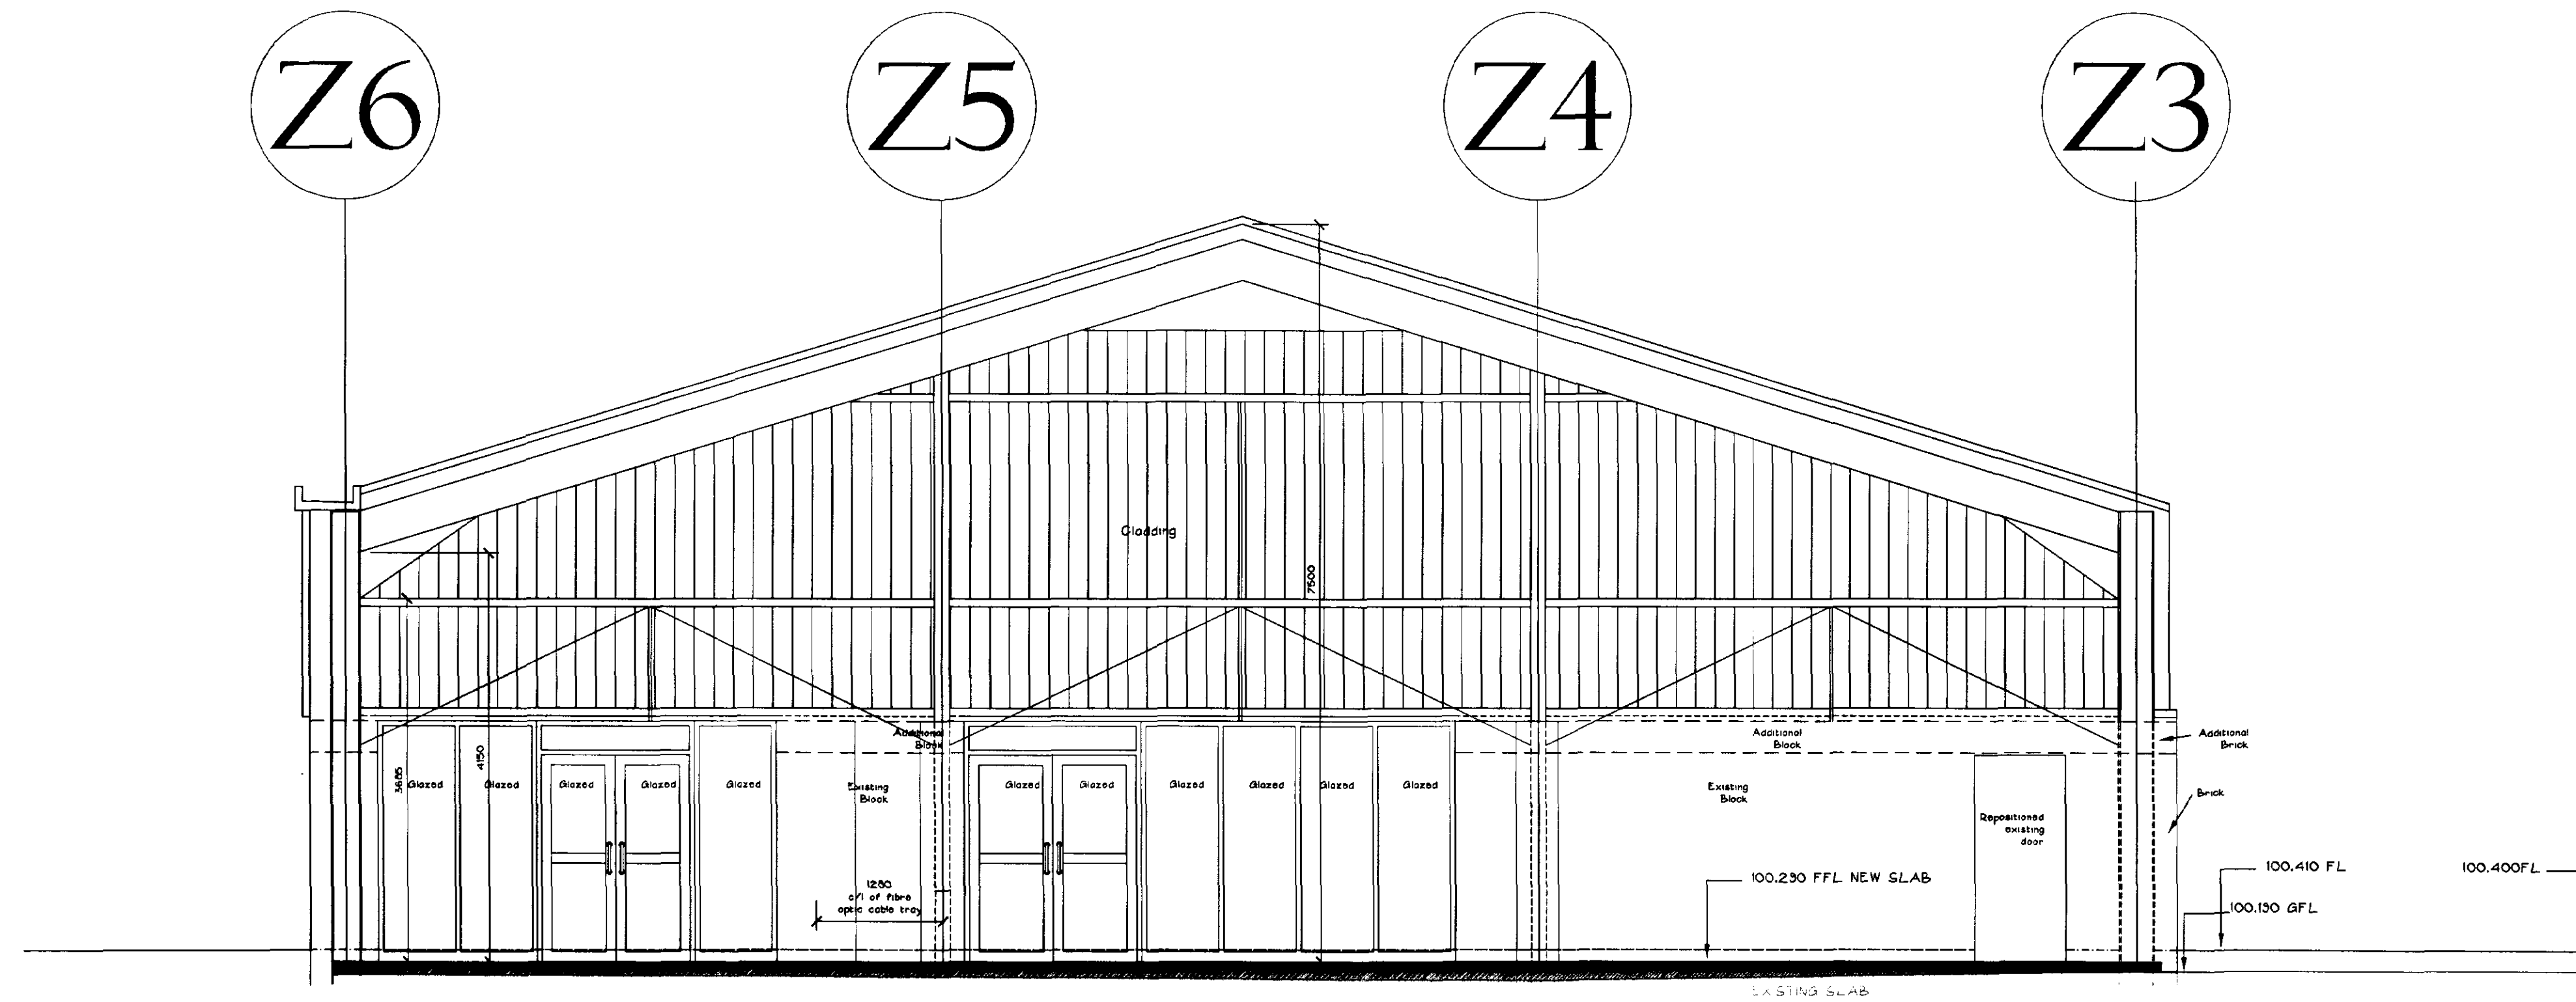


1
553 PROPOSED BUILDING SECTION SCALE 1:50

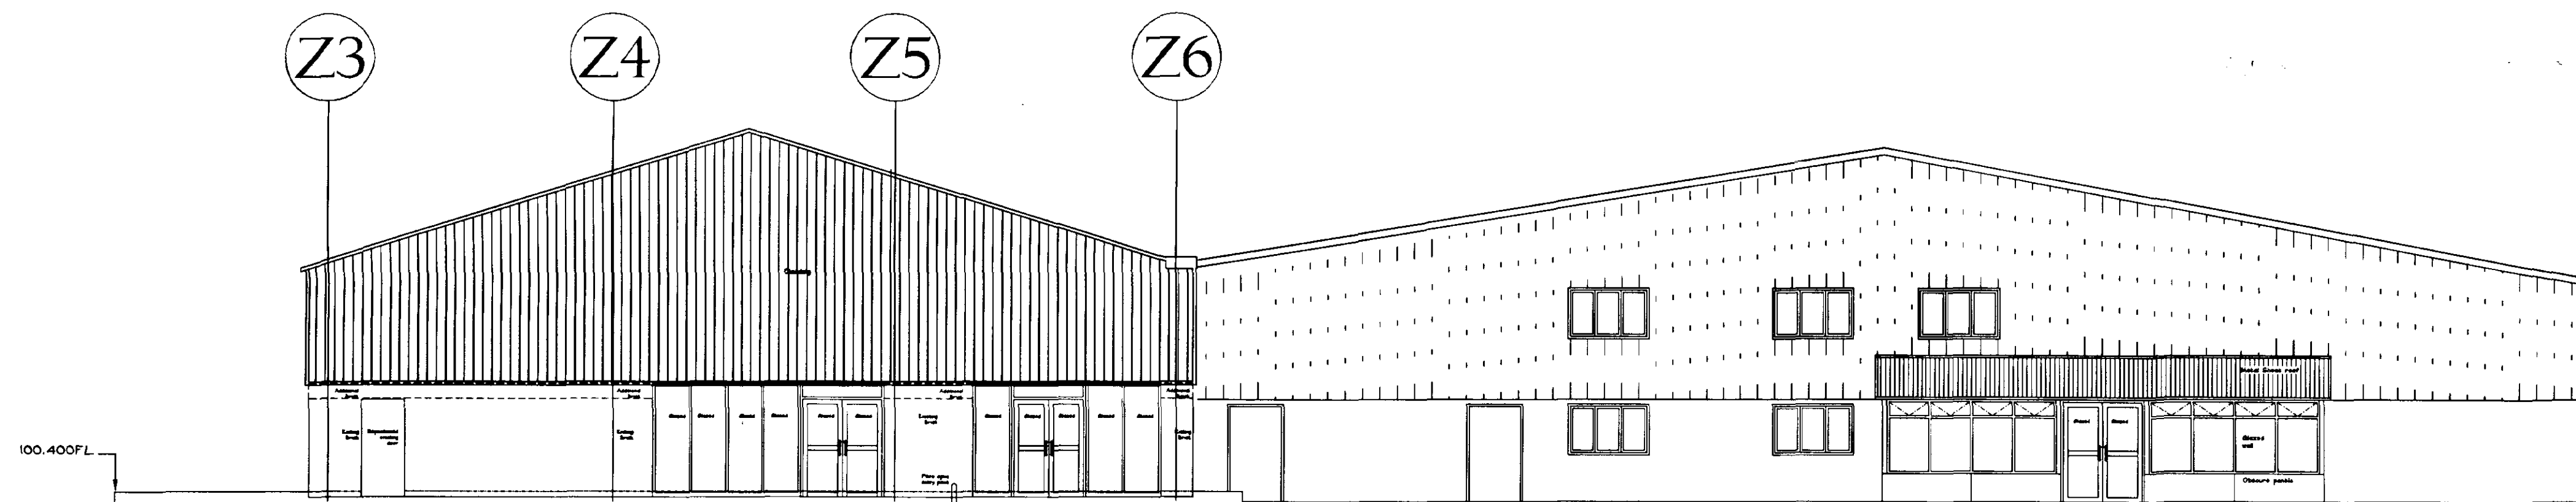

2
553 PROPOSED BUILDING WEST ELEVATION SCALE 1:100

APPENDED PLAN
Ref. A3

ORIGINAL	21/11/03	JM4	FIRST ISSUE	JW
issue	date	drawn	notes	check

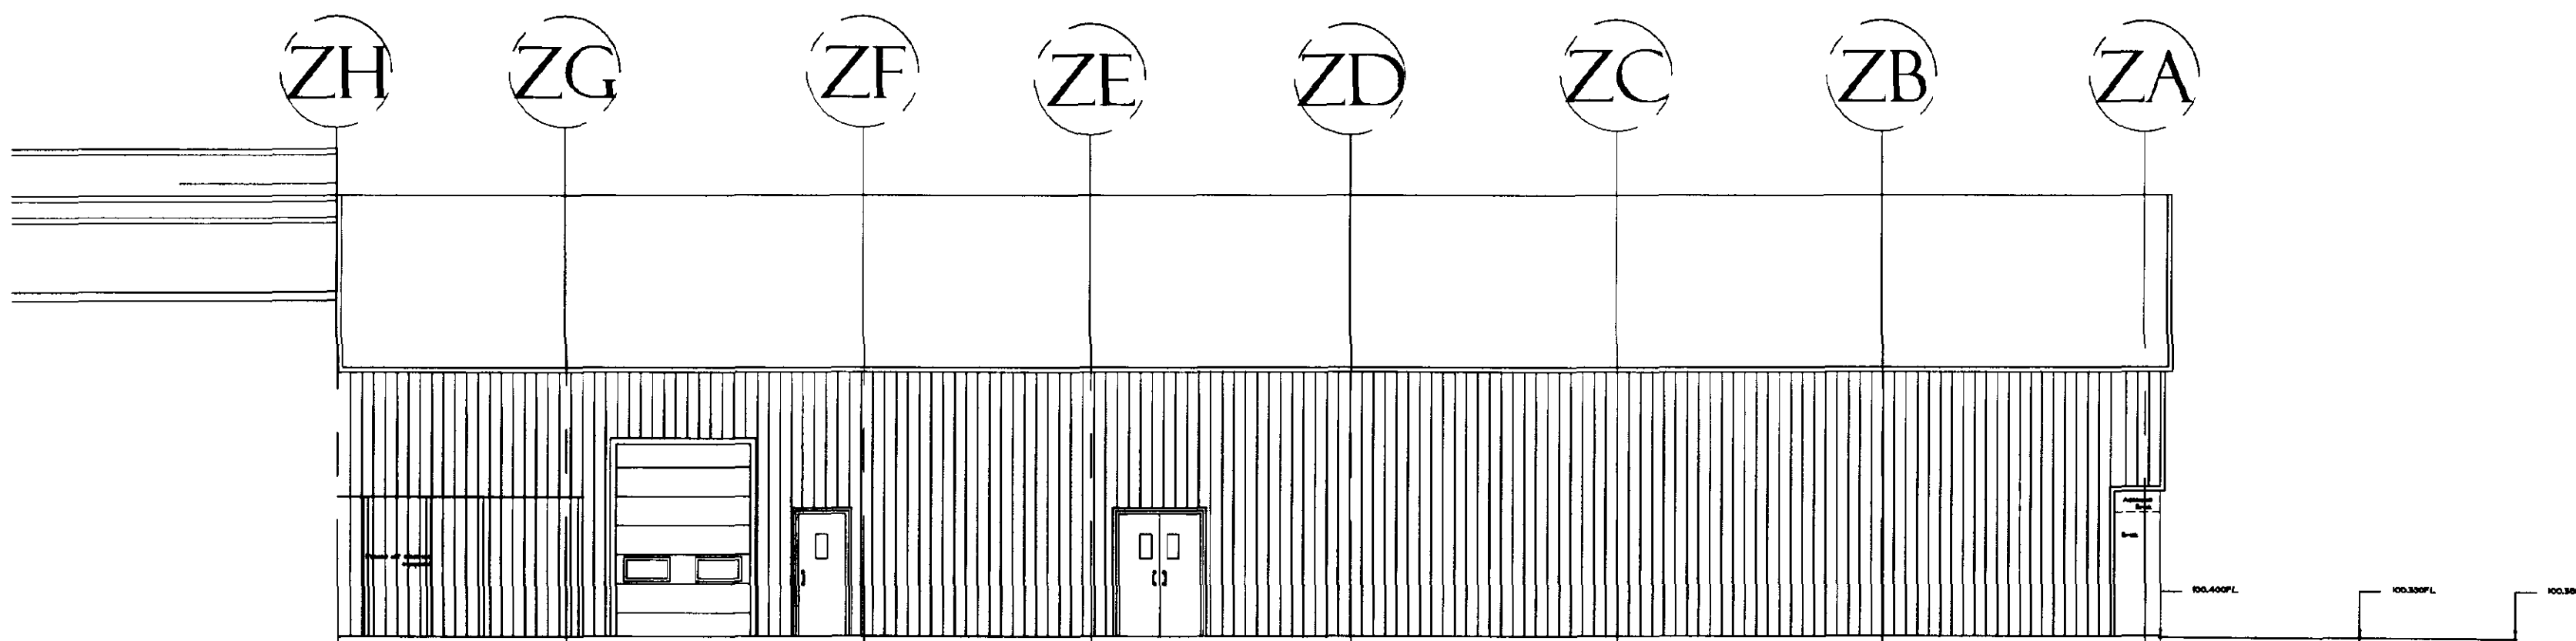

3
553 PROPOSED BUILDING NORTH ELEVATION SCALE 1:100

ARCTICA
ARCHITECTURE • PLANNING • PROJECT MANAGEMENT
Telephone 01780 758575 Fax 01780 758501
succeed@arctica.co.uk

PROJECT
GEEST, HOLBEACH
THE PIZZERIA

DRAWING
PROPOSED SECTION &
ELEVATIONS
ENGINEERS WORKSHOP

SCALE
1:50/1:100 & A1
JOB
03-27
NUMBER
REV

SHDC
Planning & Development
24 NOV 2003
0009/03

100



Ref. A3

10


ORIGINAL	14/11/03	JMM	FIRST ISSUE	JW
issue	date	drawn	notes	checked

ARCHITECTURE • PLANNING • PROJECT MANAGEMENT

DRAWING _____
100.
0033 EXISTING PLAN
AND DEMOLITION


SCALE 1:50 @ A1 JOB 03-27
NUMBER _____ REV _____

Planning & Development
24 NOV 1988
Ref: 0009103

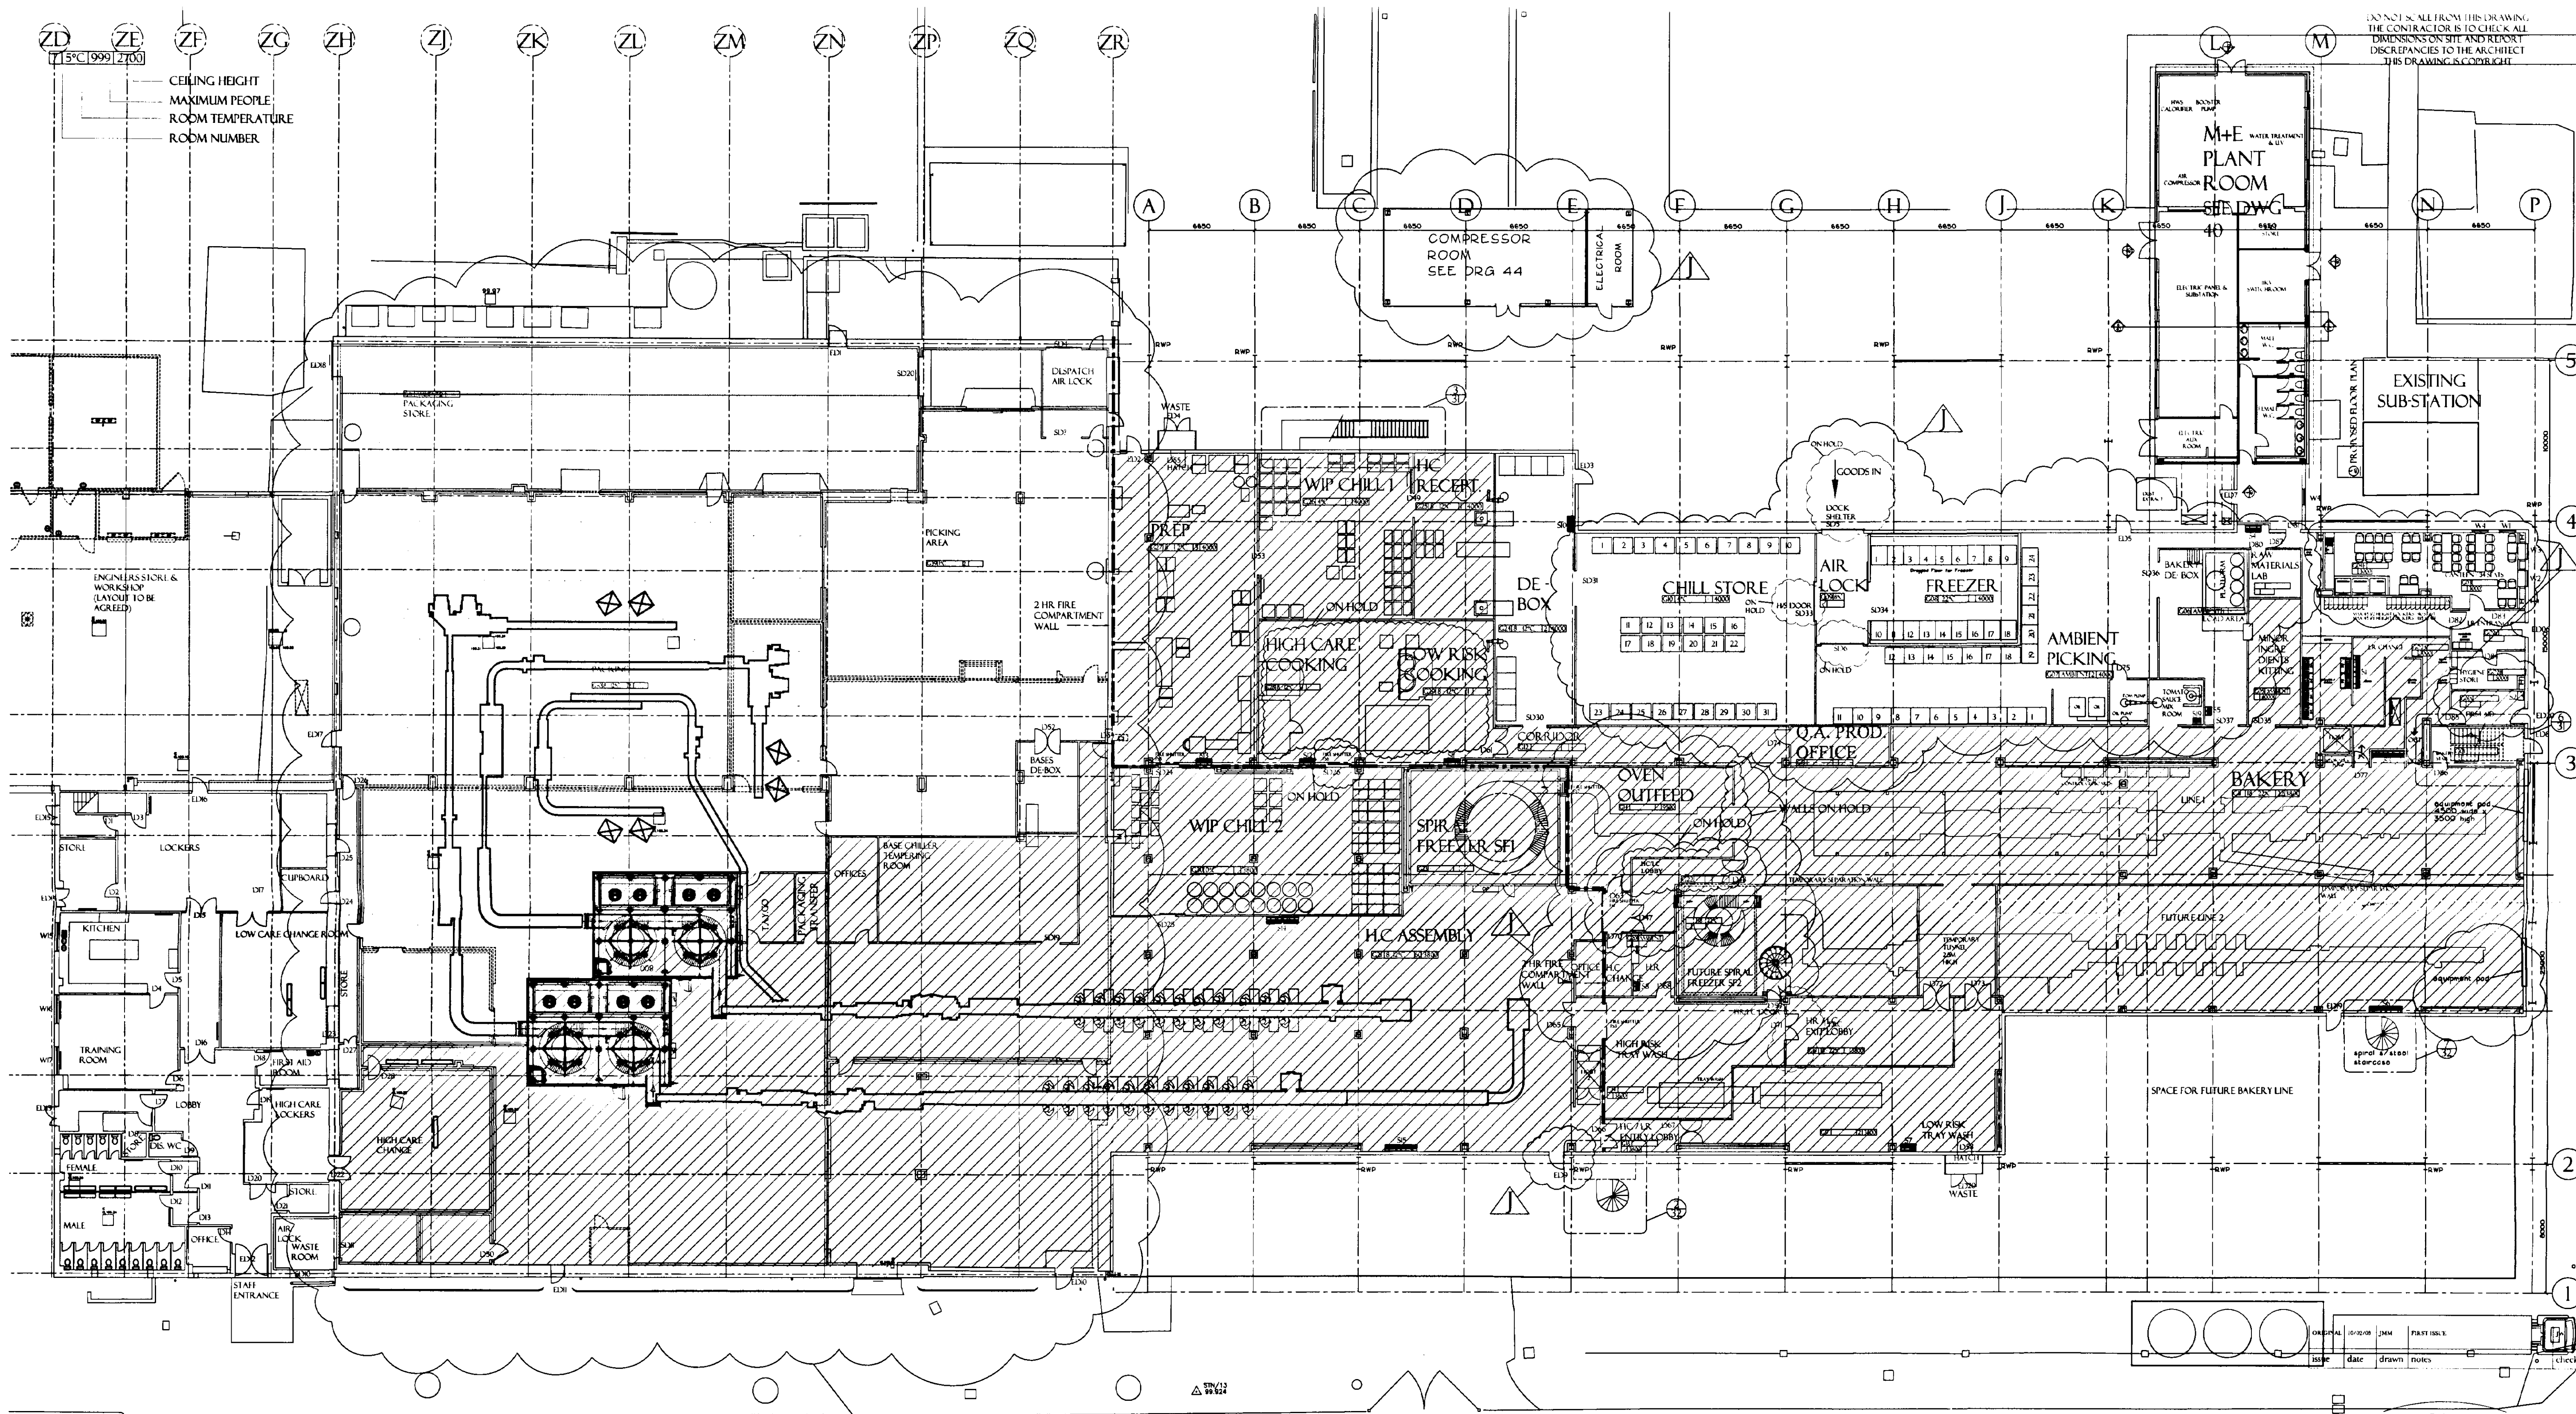

GROUND FLOOR PLAN

LOW AND HIGH CARE/RISK KEY

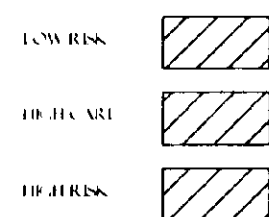

FIRE WALLS KEY



EXISTING BUILDING PLAN ON HOLD

No.	ELEMENT	BY	DATE
1	APPROVAL OF PLAN LAYOUT		
2			
3			
4			
5			

APPROVAL STATUS

No.	ELEMENT	BY	DATE
1	APPROVAL OF PLAN LAYOUT		
2			
3			
4			
5			

D	14/05/03	JHM	MINOR AMENDMENTS TO SINKS, EQUIPMENT AND AMENITY LAYOUT SPIRAL FREEZER AMENDMENT REVISED EXTERNAL SURVEY DATA ADDED	NM
C	23/05/03	LB	NEW BUILDING POSITION REALIGNED TO EXTENDING BRACING ADDED	
B	19/05/03	JHM	BAKERY EXTENDING BAY 4 TO ALIGN WITH TRAYWASH ASSEMBLY KIT REVISED BASE CHILL, CHILLER, FIRST FLOOR COLUMNS REVISED SPIRAL CHILLER AT GIVEN OUTFEED REVISED BUNKER REVISED FOURSEVEN INTERNAL PLANT LAYOUT ADDED	NM
A	12/05/03	JHM	MINOR REVISIONS	NM
issue	date	drawn	notes	che

ARCTICA
ARCHITECTURE • PLANNING • PROJECT MANAGEMENT

Telephone 01780 758575 Fax 01780 758501
succeed@arctica.co.uk

PROJECT

GEEST HOLBEACH
PROJECT STORE

22 MAY 2003

DRAWING 0009103

Ref. A1

SCALE

1:200

NUMBER

JOB


03-05

REV


FIRST FLOOR PLAN

LOW AND HIGH CARE / RISK KEY


LOW RISK

 

PHYSICIAN CARE

 

HIGH RISK

 

FIRE WALLS KEY



K	13/05/08	JHM	WIDE VALUZE 1 AXINDED 1000A DOUBER SPRING AREA ADORED SPRIL STAIRCASES UPATED / ORTTED BASE CHILLER REELDED / FOLDING MOUNTED NINE 148 REVISED ACROSS FLOOR ADORED
Q	26/04/08	QJAH	MINN N/A ADORED 188 CORRIDOR ADORED WALKWAY UPATED
F	11/05/08	JHM	TEMPORARY WALL ON G12 REVISED WALKWAY WALL UPATED
D	21/04/08	MFB	TEMPORARY WALL ON G15 REVISED OVER OUTFALL TOWER 2 CORRECTED LINE 1 ADORED
D	09/05/08	JHM	ADJUSTMENTS TO BEET GROUND FLOOR LAYOUT SPRIL PULLER 2 ARRANGEMENT REVISOR
B	25/05/08	JHM	NEW LISTS REASONED TO EXISTING BRACHING ADORED
C	16/07/08	JHM	BARKER EXTENDED G12 TO ADJUST WITH TRAYWALL
			FIRST FLOOR EQUIPMENT ROOM: BASE CHILLER STONE FIRST FLOOR REVISED PUTS THE BASE CHILLER STONE AREA ADORED SPRIL CHILLER'S ADORED AND REVISED SPONGE FLOOR MEZZANINE ADORED BASE REVISOR
A	12/07/08	JHM	MEAN KEYWORDS
issue	date	drawn	notes

ORIGINAL	10/02/95	JMM	FIRST ISSUE	JW
issue	date	drawn	notes	ch

ARCTICA
ARCHITECTURE • PLANNING • PROJECT MANAGEMENT

Telephone 01780 758575 Fax 01780 758501
succeed@arctica.co.uk

PROJECT _____
 GEEST HOLBEACH SHDC
 PROJECT STORER Planning & Development
 22 MAY 2003

DRAWING — Ref 0004
FIRST FLOOR PLAN

APPROVAL STATUS			
No.	ELEMENT	BY	DATE
1	APPROVAL OF PLAN LAYOUT	-	-
2	-	-	-
3	-	-	-
4	-	-	-
5	-	-	-
6			

SCALE 1:200	JOB 03-05
NUMBER 03	REV H



A	26/02/05	JM	NEW BUILDING REALIGNED AND LAYOUT UPDATED	JW
ORIGINAL	12/02/05	JMM	FIRST ISSUE	JW
issue	date	drawn	notes	checked

ROOF SPACE KEY

_____ rack's to support kit

○ _____ ○ rack's to support kit but hanging from rafters

_____ electric trays

_____ refrig. pipework

AMENDED PLAN

Ref. A1

ARCTICA
ARCHITECTURE • PLANNING • PROJECT MANAGEMENT


Telephone 01780 758575 Fax 01780 758501
succeed@arctica.co.uk

C	23/04/05	GMH	ADDITIONAL NOTES ADDED STEELWORK LAYOUT REVISED TO MATCH SE DETAILS	N
B	16/02/05	JMM	AMENDMENTS TO SLIT FIRST FLOOR LAYOUT, REFRIGERATION AND ELECTRIC LAYOUT REVISED	N
issue	date	drawn	notes	cl

PROJECT _____
GEEST HOLBEACH
PROJECT STORE SHDC
Planning & Development
22 MAY 2003
DRAWING _____
Roof SPACE PLAN
Ref: CCA103


APPROVAL STATUS			
No	ELEMENT	BY	DATE
1	.	.	.
2	.	.	.
3	.	.	.
4	.	.	.
5	.	.	.
6	.	.	.

SCALE _____	JOB _____
1:200	03-05
NUMBER _____	REV _____
04	C

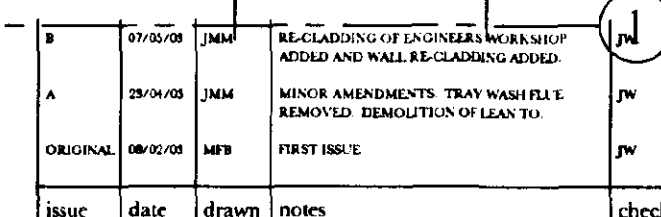


SCALE	JOB
1:200	03-05
NUMBER	REV
05	B


SHDC
Planning & Development
22 MAY 2003
Ref 0009/03

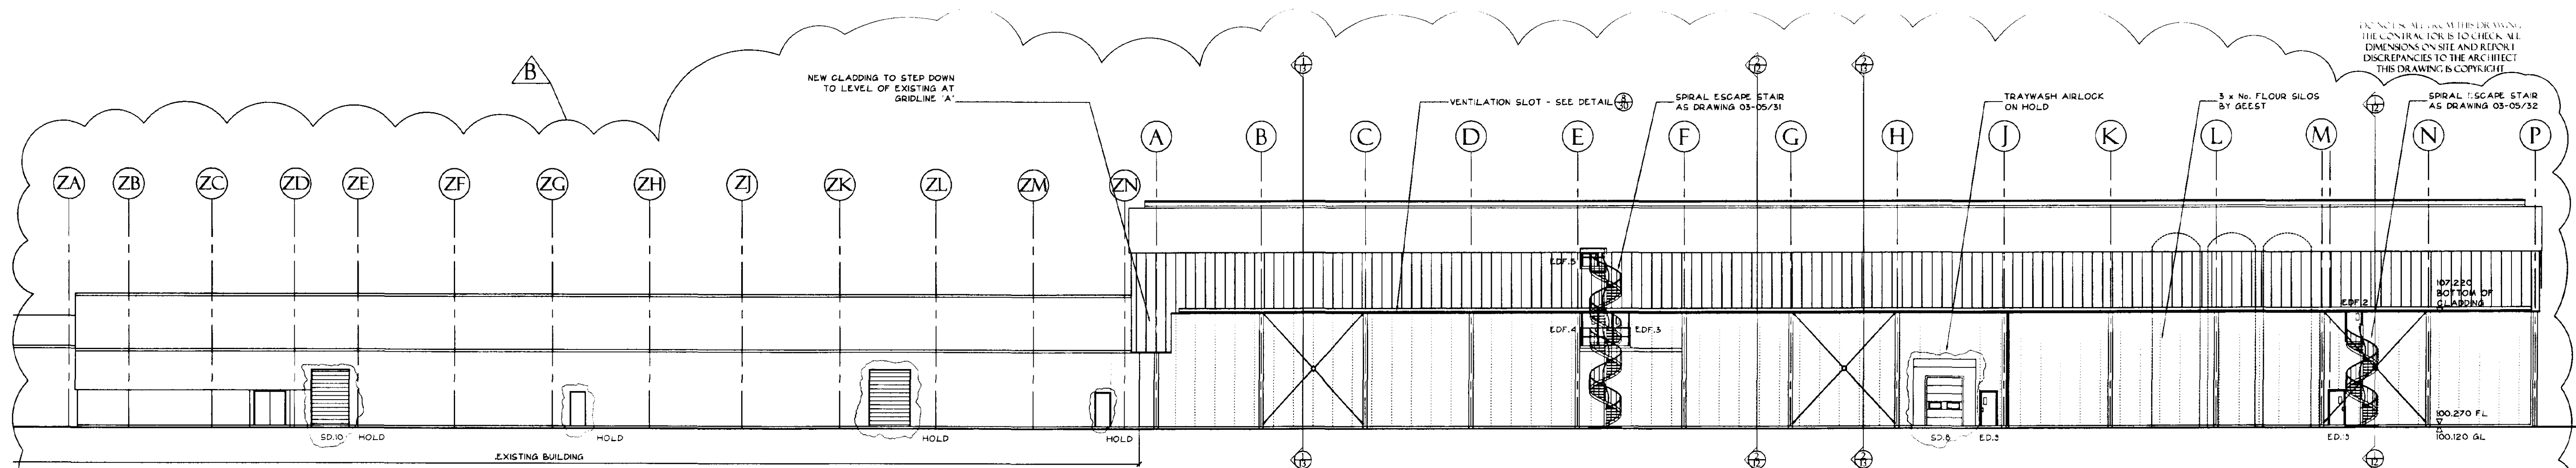


10 SOUTH ELEVATION ON GRIDLINE 2

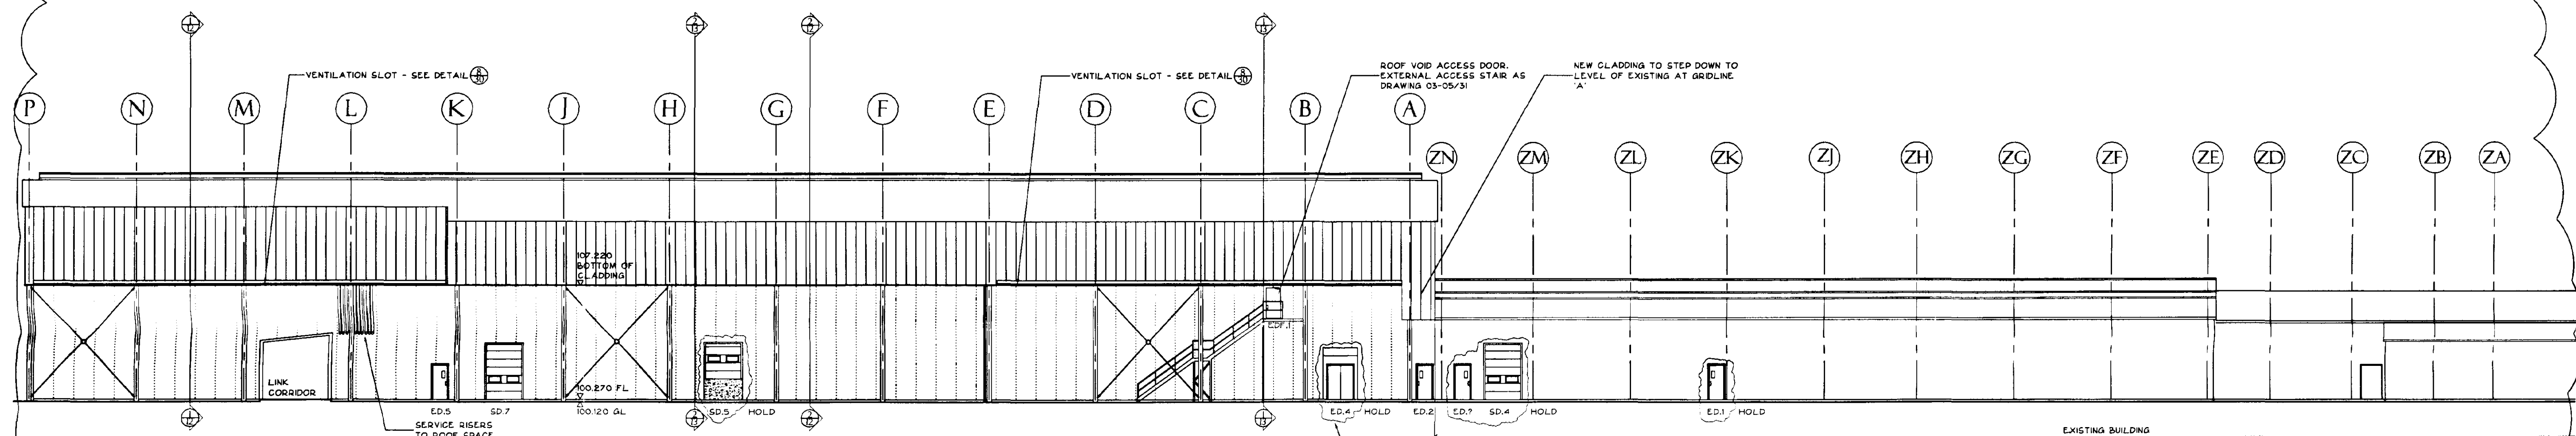

20 NORTH ELEVATION ON GRIDLINE 5 & 4

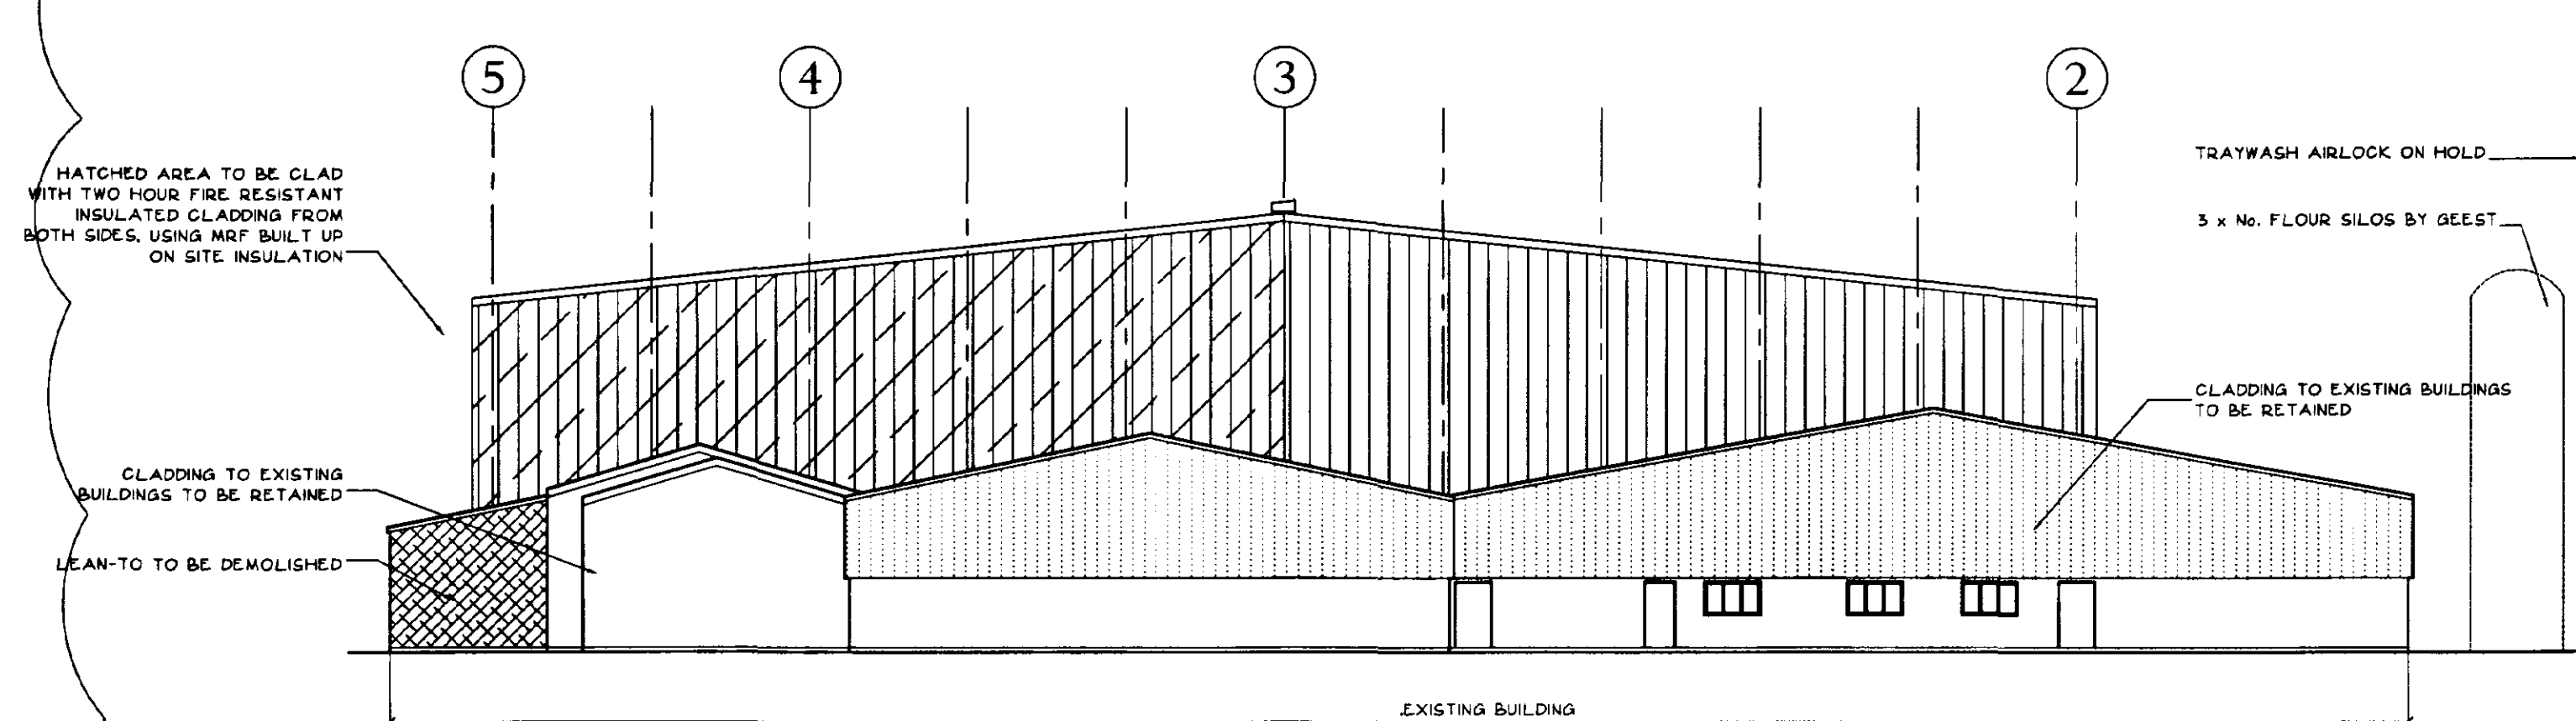

30 WEST ELEVATION ON GRIDLINE A

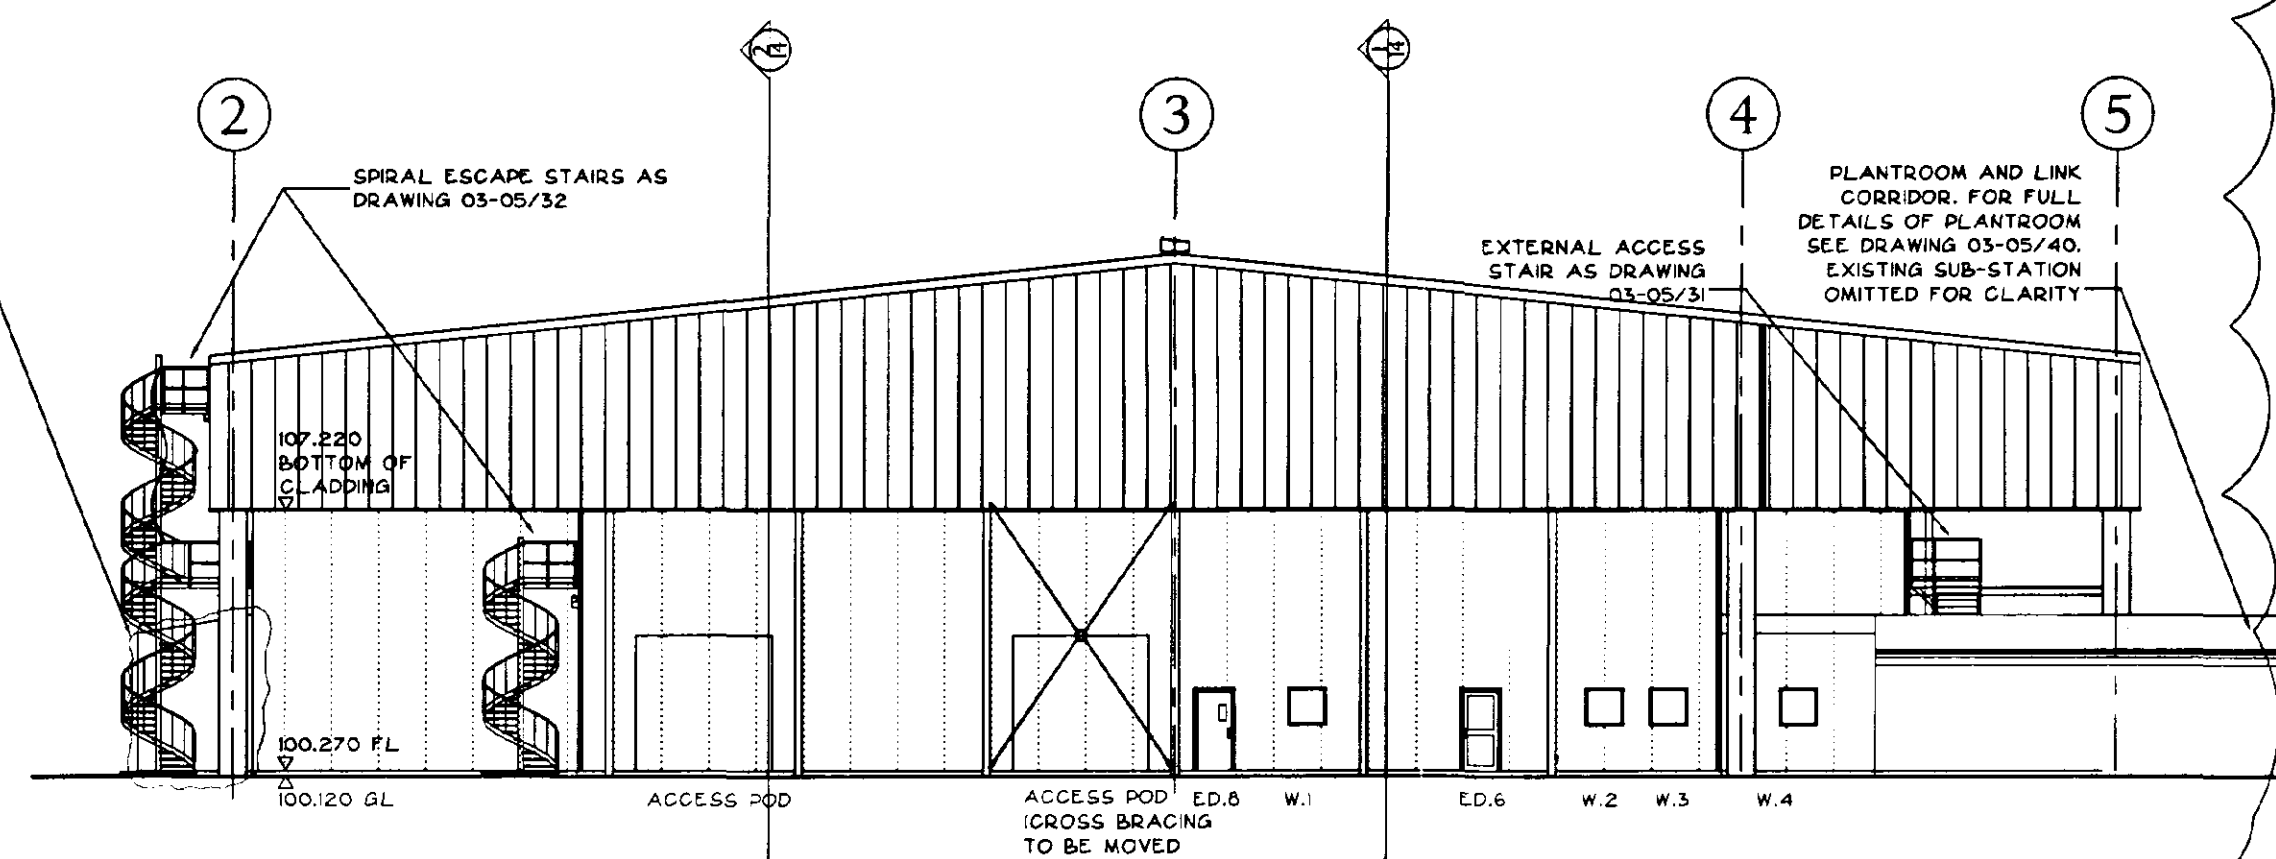

40 EAST ELEVATION ON GRIDLINE P

NOTE:
ALL LEVELS
RELATIVE TO SURVEY
DATUM OF 100.000m

1	16/04/08	NM	REVISED TO MATCH LATEST LAYOUT. ADDITIONAL NOTES ADDED.	NM
2	12/02/08	MTB	ADDITIONAL NOTES & SECTION LINE (1/2) MOVED.	NM
3	11/02/08	MTB	FIELD NOTE.	JW/NM
Issue	date	drawn	notes	check

ARCTICA
ARCHITECTURE • PLANNING • PROJECT MANAGEMENT
Telephone 01780 758575 Fax 01780 758591
success@arctica.co.uk

PROJECT
**GEEST - HOLBEACH
PROJECT STORK**

DRAWING
**PROPOSED ELEVATIONS
OF NEW
CONSTRUCTION**


SCALE
1:200

NUMBER
10

JOB
03-05


REV
B

SHDC
Planning & Development
22 MAY 2003
Ref 0001/03

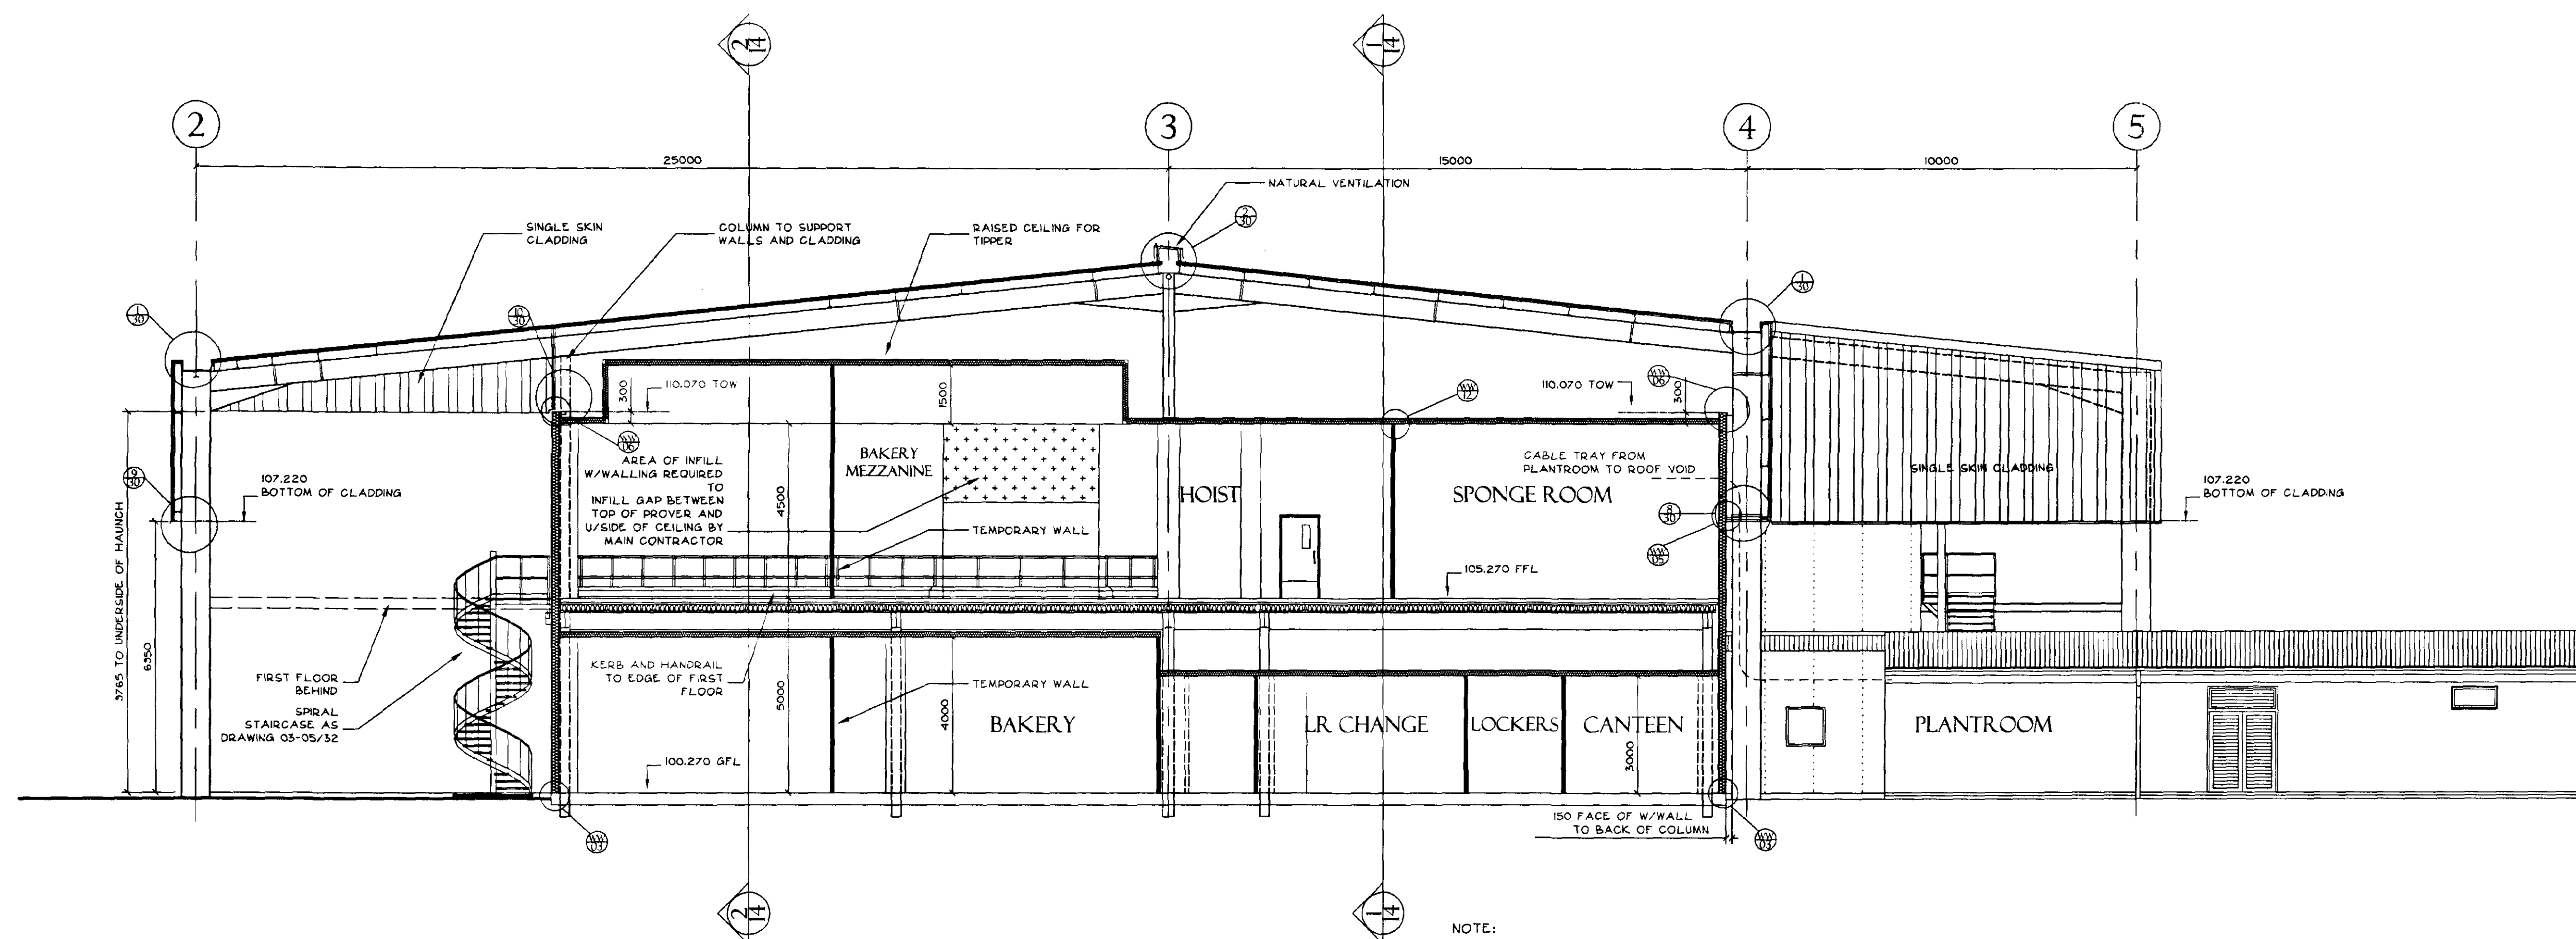

SECTION BETWEEN GRIDLINES M & N

NOTE:
ALL LEVELS RELATIVE TO
SURVEY DATUM OF 100.000m

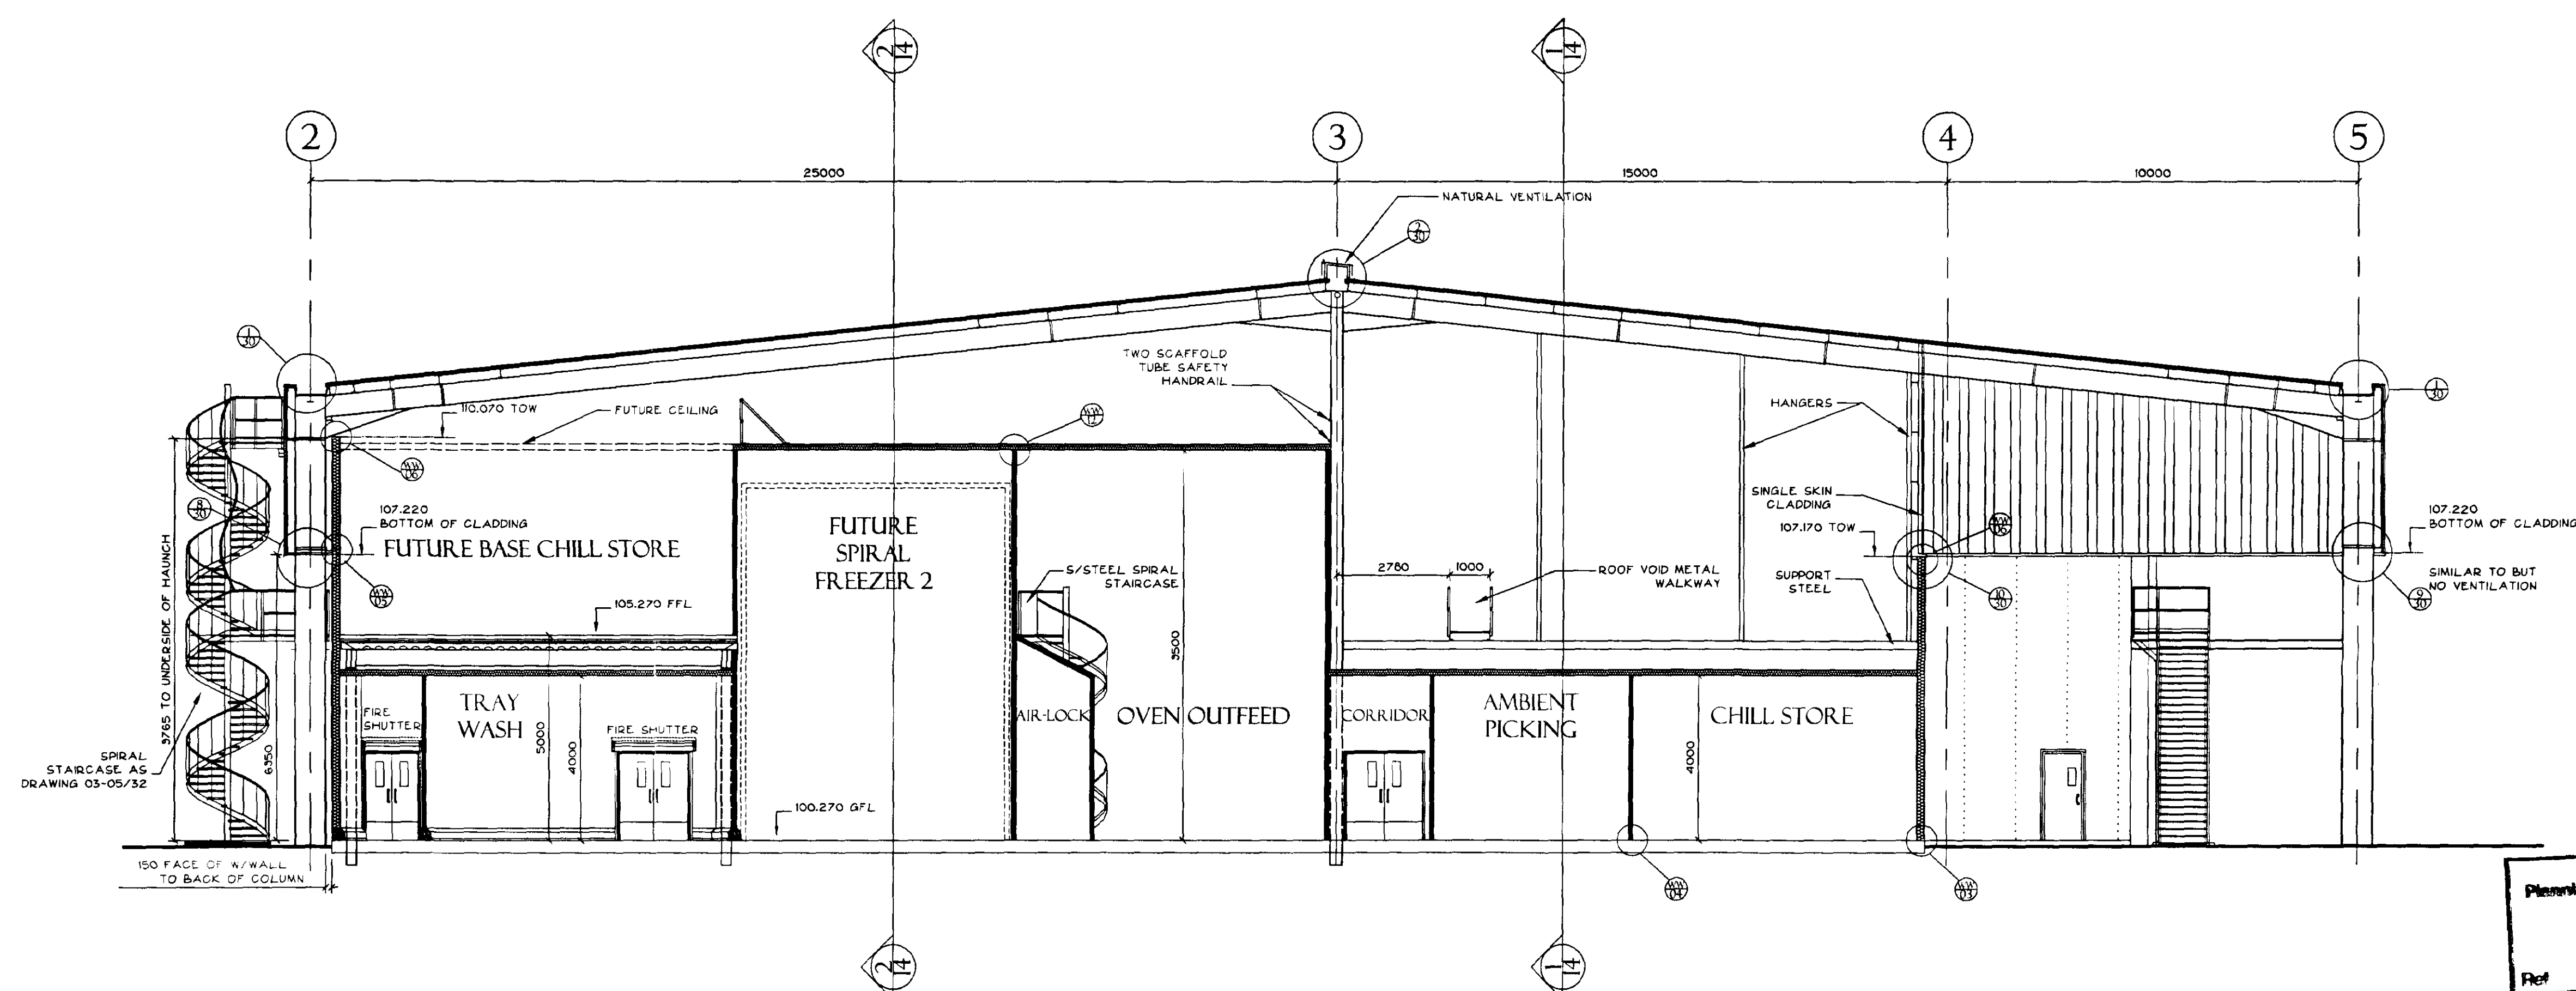

SECTION BETWEEN GRIDLINES F & G

F	15/04/03	NM	ADDITIONAL NOTES AND REFERENCES ADDED FOR THE LATEST PLAN LAYOUT	NM
E	15/05/03	GMB	ADDITIONAL NOTES AND REFERENCES ADDED FOR WHITE WALLING TENDRA	NM
D	02/05/03	GMB	BAKERY TEMPORARY WALL RELOCATED TO BACK RAIL LAR UNLIMITED COOKHOUSE RELOCATED PLANTROOM ADDED	NM
C	05/03/03	GMB	UPDATED TO KIT LATEST PLAN QUANTITIES AND PART TENDER CONSTRUCTION	NM
B	12/02/03	MTB	MINOR ALTERATIONS	NM
A	12/02/03	MTB	MINOR ALTERATIONS	NM
ORIGINAL	10/02/03	MTB	FIRST ISSUE	JW/NM
issue	date	drawn	notes	check

ARCTICA
ARCHITECTURE • PLANNING • PROJECT MANAGEMENT
Telephone 01780 758575 Fax 01780 758501
succeed@arctica.co.uk

PROJECT
**GEEST - HOLBEACH
PROJECT STORK**


DRAWING
CROSS SECTIONS

SCALE
1:100
NUMBER
JOB
03-05
REV

SHDC
Planning & Development
22 Jan 2003
Ref 0009103


RECOMMENDED PLAN

ALL SECTIONS AND ELEVATIONS DRAWN BY THE CONTRACTOR IS TO CHECK ALL DIMENSIONS ON SITE AND REPORT DISCREPANCIES TO THE ARCHITECT. THIS DRAWING IS COPYRIGHT.

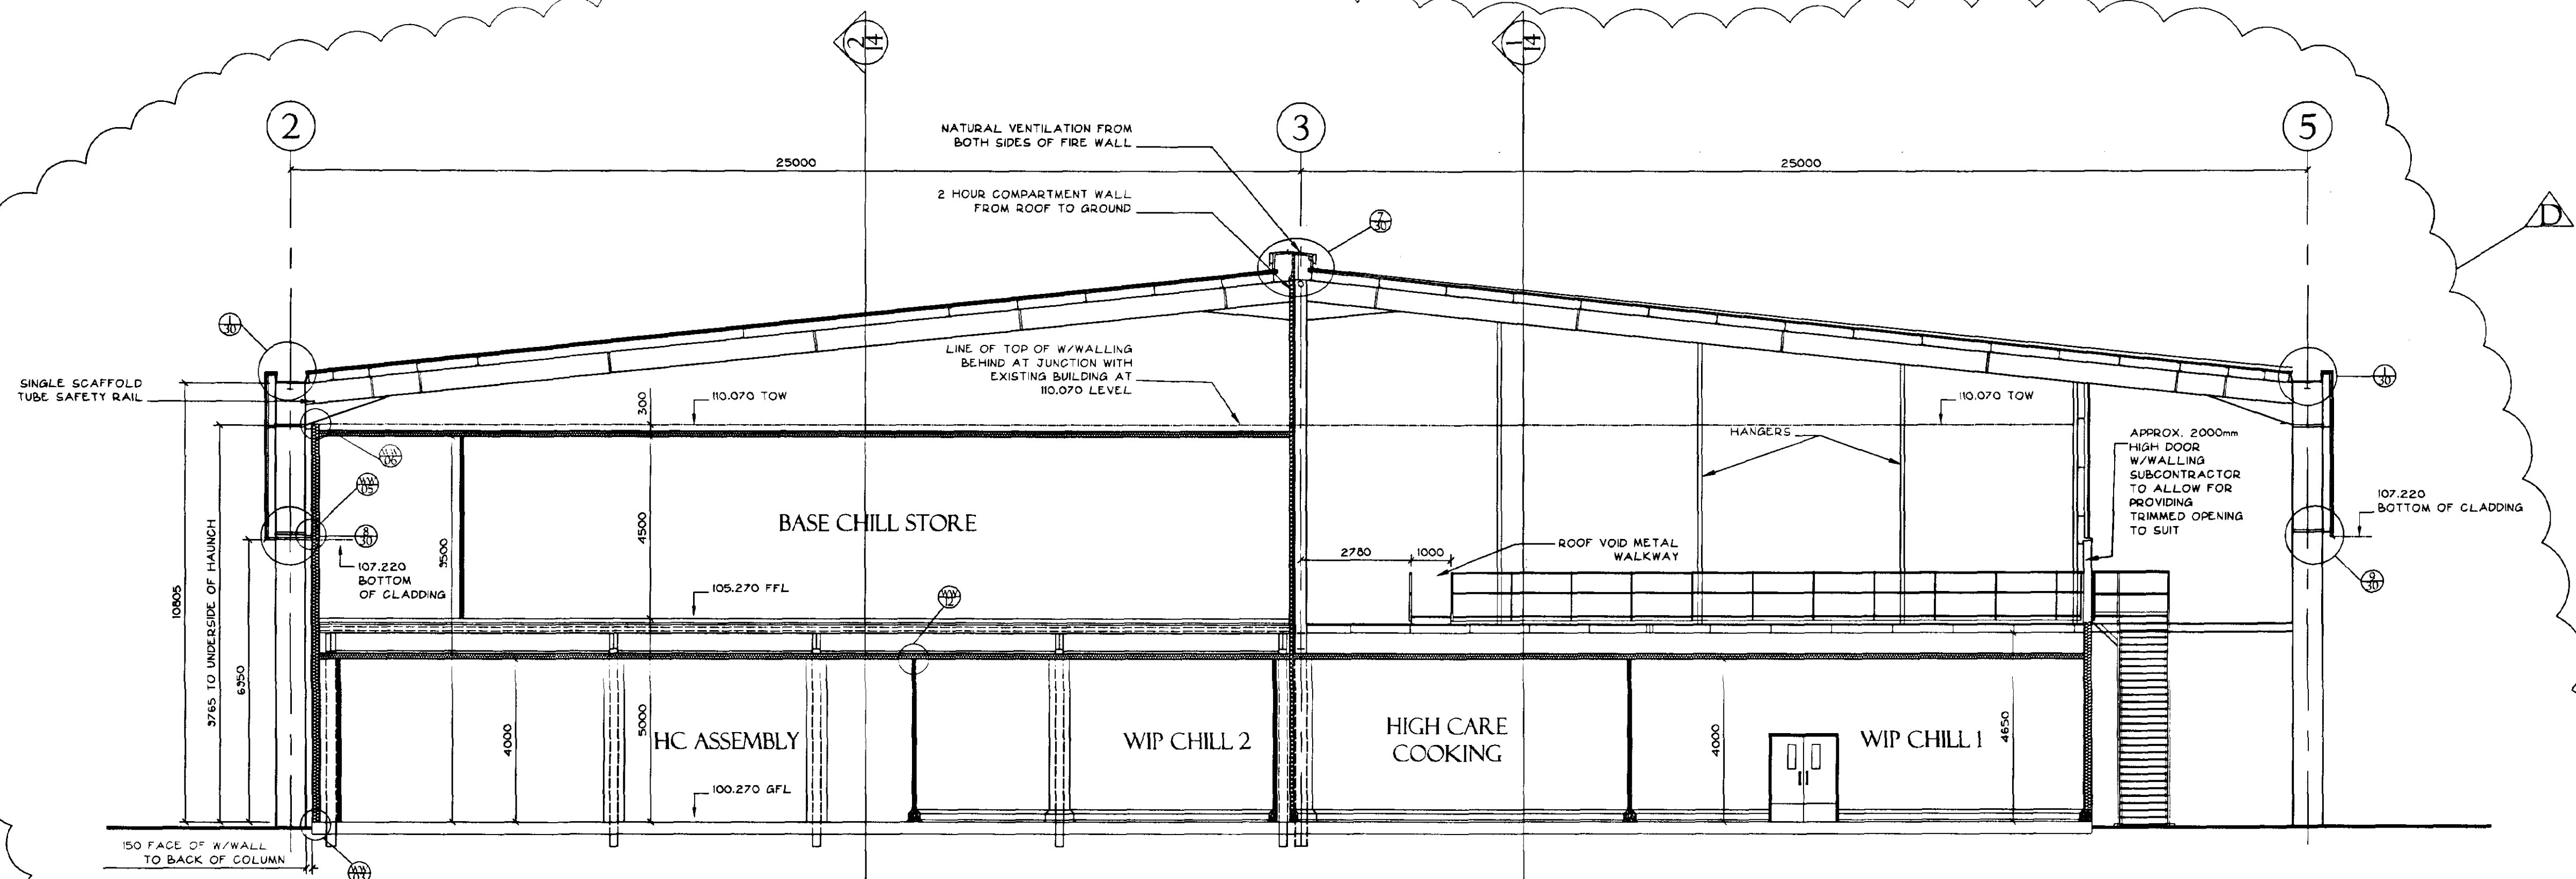

SECTION BETWEEN GRIDLINES B & C

NOTE:
ALL LEVELS RELATIVE TO
SURVEY DATUM OF 100.000m

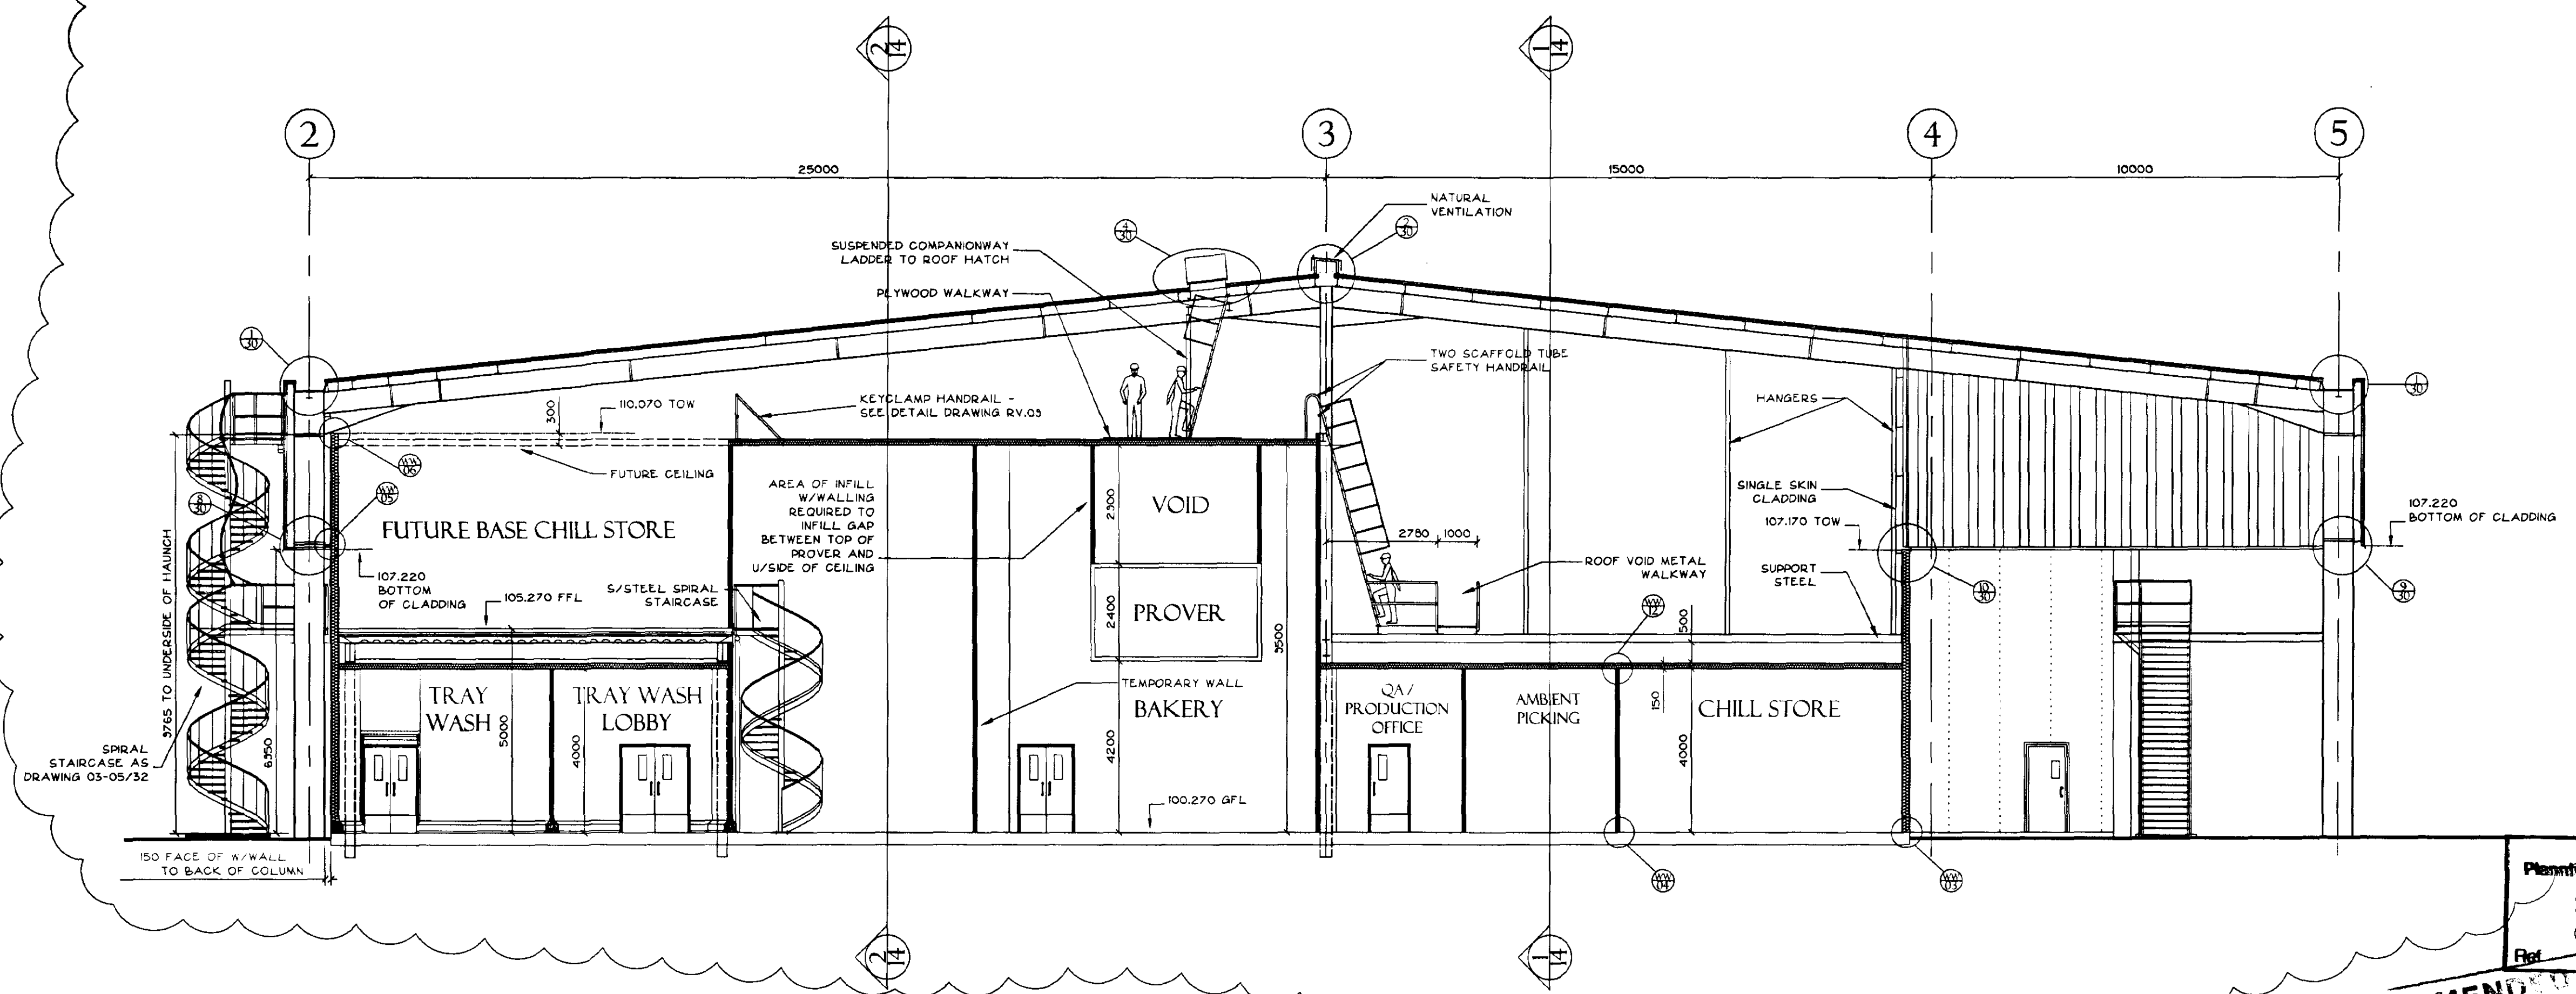

SECTION BETWEEN GRIDLINES G & H

D	16/01/05	RM	ADDITIONAL NOTES AND REVISIONS ADDED TO SITE LAYOUT PLAN LAYOUT.	RM
C	11/08/05	GMH	ADDITIONAL NOTES AND REVISIONS ADDED FOR WHITE WALLING TENDER	RM
B	12/09/05	GMH	COOKHOUSE SIZE BEEN CHD TEMPORARY BASE LAB OMITTED	RM
A	05/09/05	GMH	UPDATED TO SITE LATEST PLAN LAYOUT AND FIRST FLOOR CONSTRUCTION	RM
ORIGINAL	16/02/05	MB	REVISION	JW/AM
Issue	date	drawn	notes	check


ARCTICA
ARCHITECTURE • PLANNING • PROJECT MANAGEMENT
Telephone 01780 758575 Fax 01780 758501
succeed@arctica.co.uk

PROJECT
**GEEST - HOLBEACH
PROJECT STORK**

DRAWING
CROSS SECTIONS


SCALE
1:100
NUMBER
JOB
03-05
REV

SHDC
Planning & Development
22 / 2003
0009/05
Ref. **PLAN**
AMENDED
Ref. **PLAN**

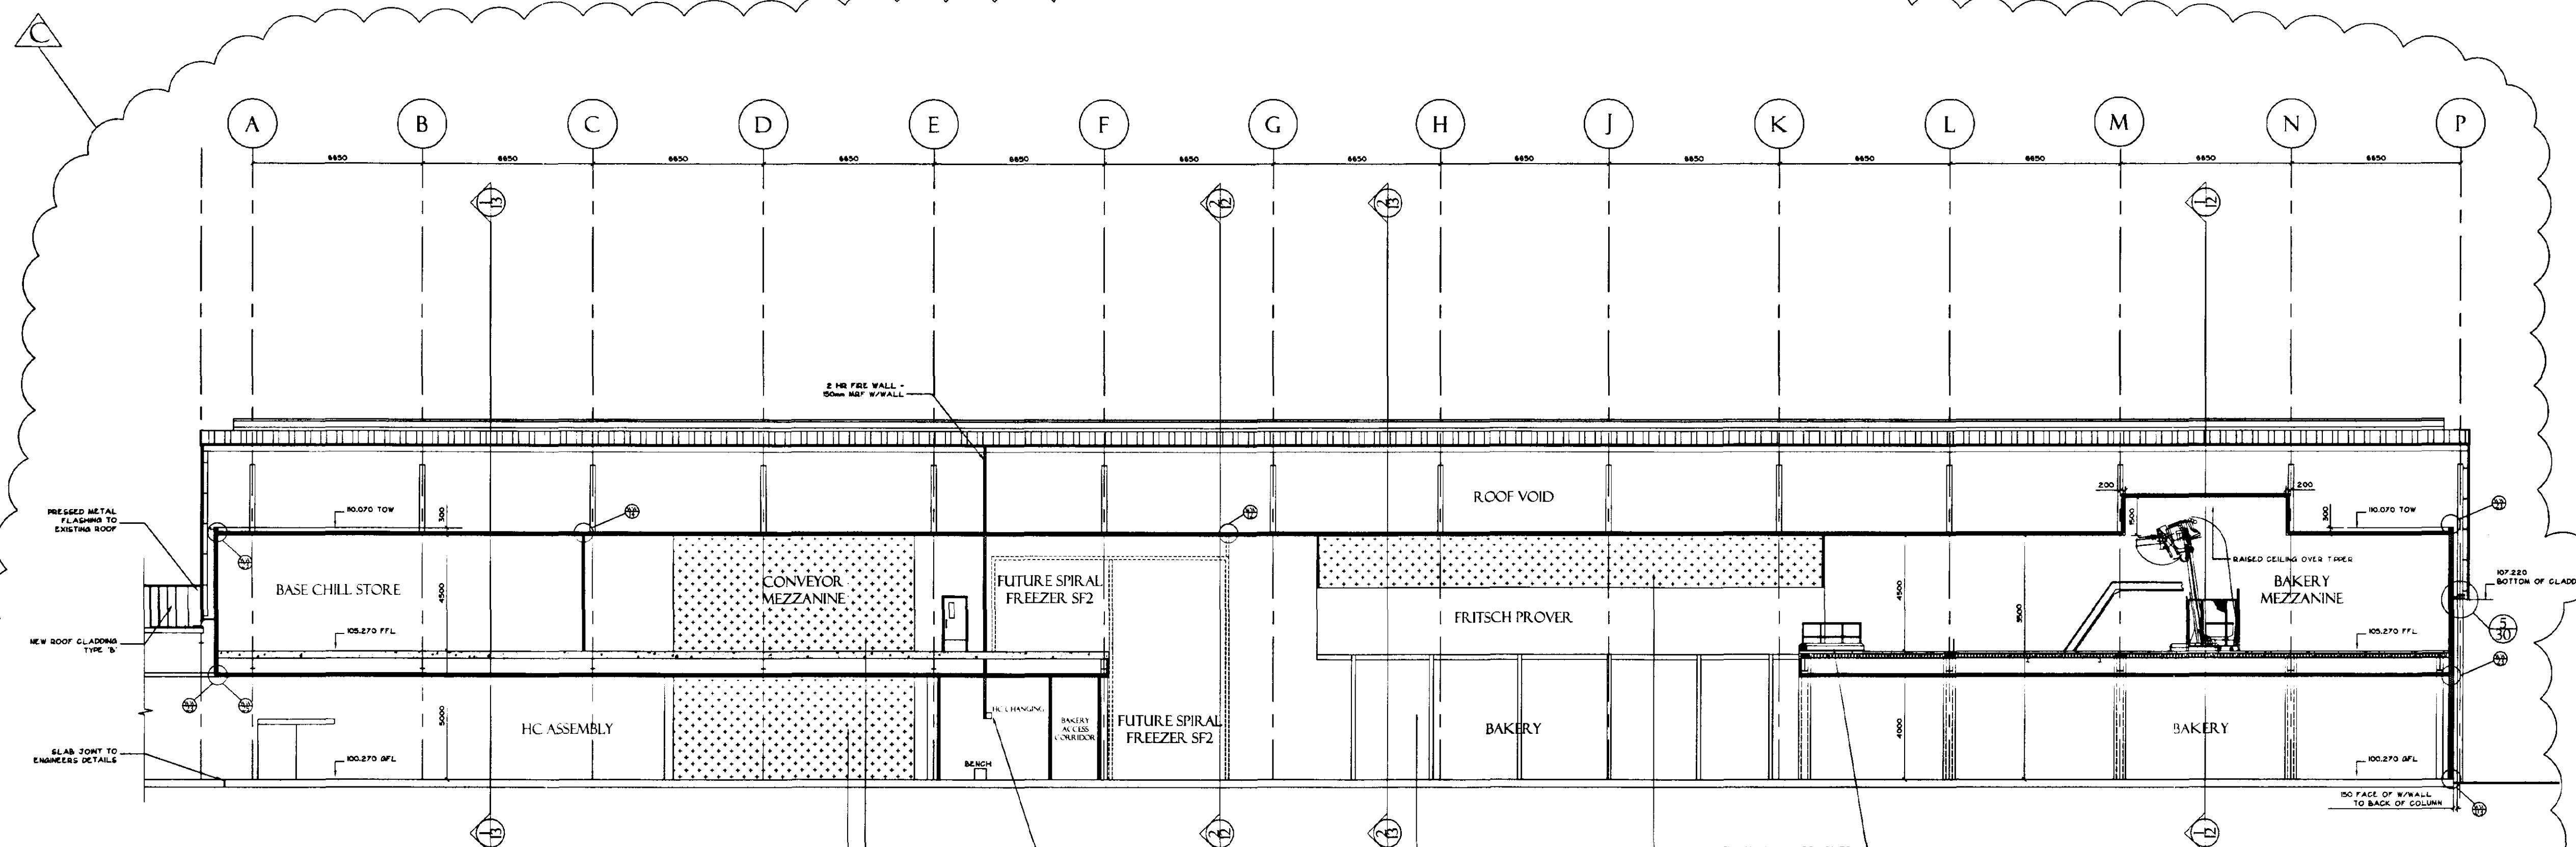

SECTION BETWEEN GRIDLINES 2 & 3

NOTE:
ALL LEVELS RELATIVE TO
SURVEY DATUM OF 100.000m

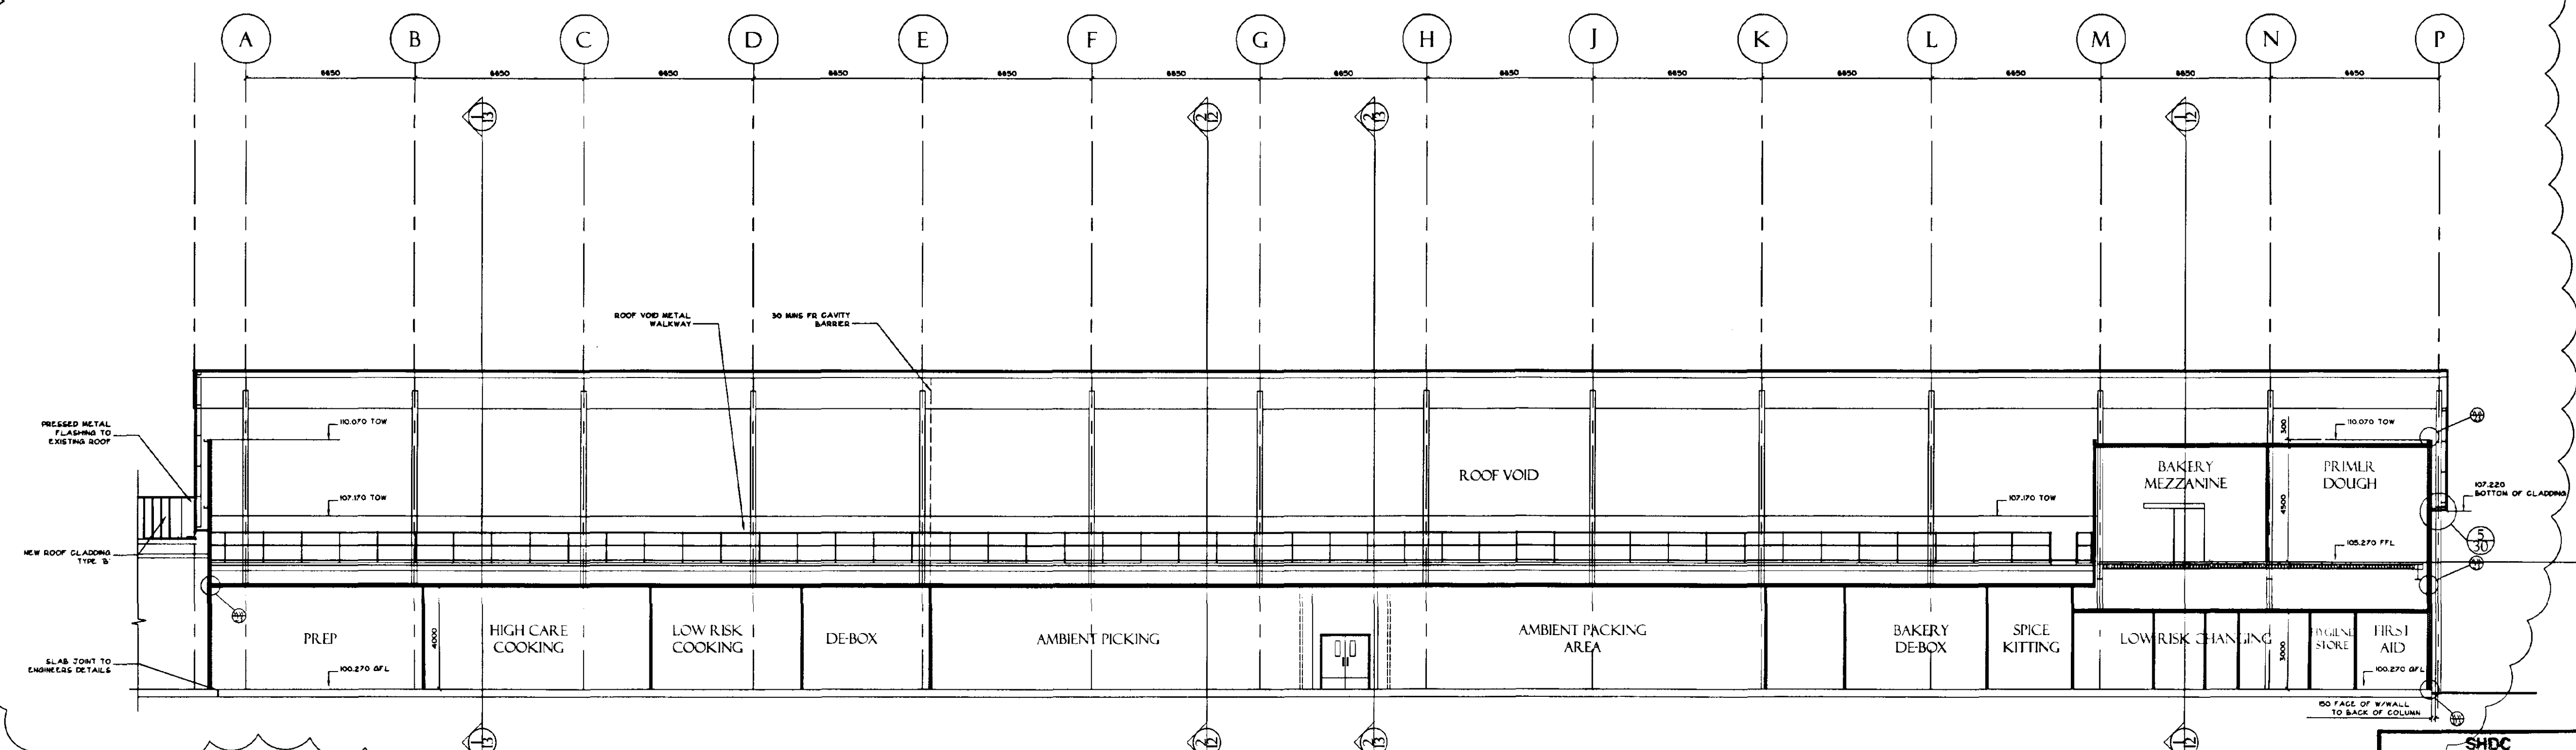

SECTION BETWEEN GRIDLINES 3 & 4

C	16/04/03	MM	LEVELS AND ADDITIONAL NOTES ADDED	MM
B	15/03/03	GMH	ADDITIONAL NOTES AND REFERENCES ADDED FOR WASTE WALLING TENDER UPDATED TO MATCH EXISTENT FACTORY LAYOUT	MM
A	13/02/03	MM	MINOR ALTERATIONS SECTION LINE POSITION CHANGE	MM
ORIGINAL	11/02/03	MM	FIRST ISSUE	MM
Issue	date	drawn	notes	check

ARCTICA
ARCHITECTURE • PLANNING • PROJECT MANAGEMENT
Telephone 01780 758575 Fax 01780 758501
succeed@arctica.co.uk

PROJECT
**GEEST - HOLBEACH
PROJECT STORK**

DRAWING
LONG SECTIONS

SHDC
Planning & Development
22 MAY 2003
Ref: 0009103

SCALE
1:150
JOB
03-05
NUMBER
14
REV
C