


Wire mesh supported synthetic media (EU4) pleated panel prefilter. Must be replaced every 3-4 weeks.

Activated carbon filter box 207 coconut shell type carbon filter panels Dwell time is calculated 0,18 S. Carbon panels must be replaced every 8-12 months.

45JM / 16 / 4 / 5 / 32 -BT9 FlaktWoods kitchen extraction fan outlet side connected to the silencer. Noise level of the fan 52 dB(A) @ 4 meter distance without silencer.

DS251401 Silencer 450 mm long to reduce the noise level 7 to 10 dB (A)


Flexible canvass connection between duct and silencer.

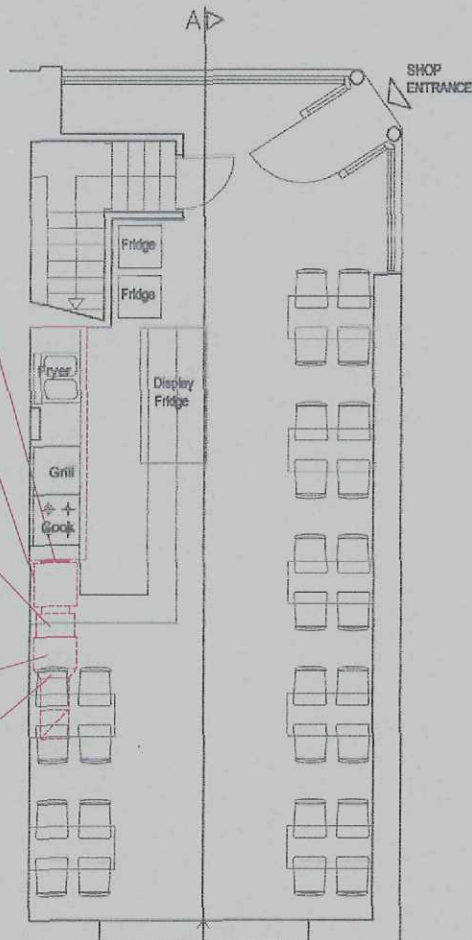

FIRST FLOOR PLAN

AMENDED PLAN

Ref. A 1

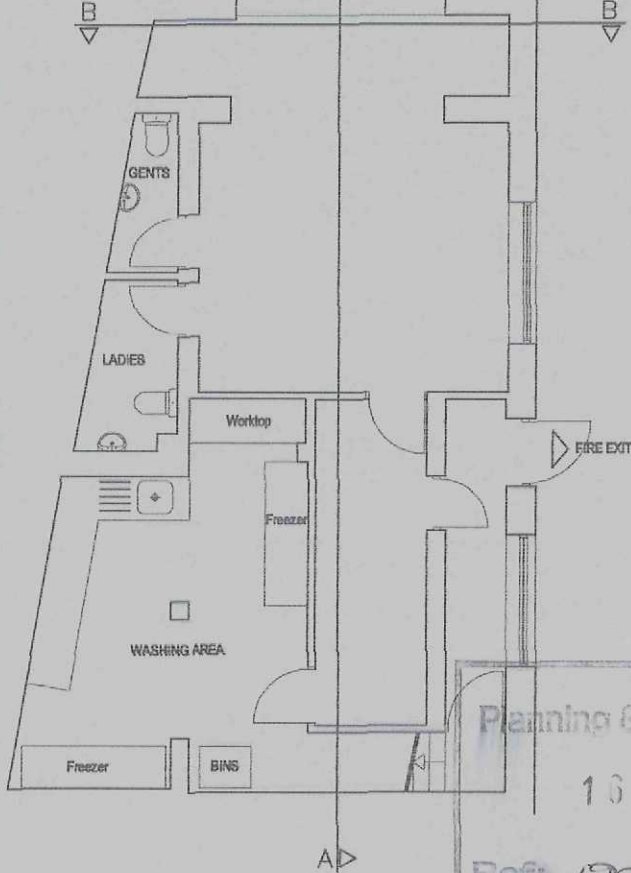

GROUND FLOOR PLAN

SHDC
Planning & Development

16 MAR 2010

Ref:

AMENDMENTS

A Extractor fan details revised 12/09

B

C

D

E SHDC

F Planning & Development

G

16 MAR 2010

H

J

0009-10

L

M

ARCHIPEK
ARCHITECTURE + INTERIORS

85 STOKE NEWINGTON HIGH STREET
LONDON N16 8EL
T - 020 79533737
F - 020 72413900
E - info@archipek.com

CONTRACT

20 HIGH ST-2 ALBERT ST
HOLBEACH, SPALDING
LINCOLNSHIRE PE12 7DN

DRAWING

PROPOSED GROUND
AND FIRST FLOOR PLANS

SCALE

1:1000

DATE

11/09

DRAWN BY

EM

CHECKED

OI


DRAWING No.

1003 | P | 1 A

SHDC
Planning & Development


16 MAR 2010

Ref: 0009-10

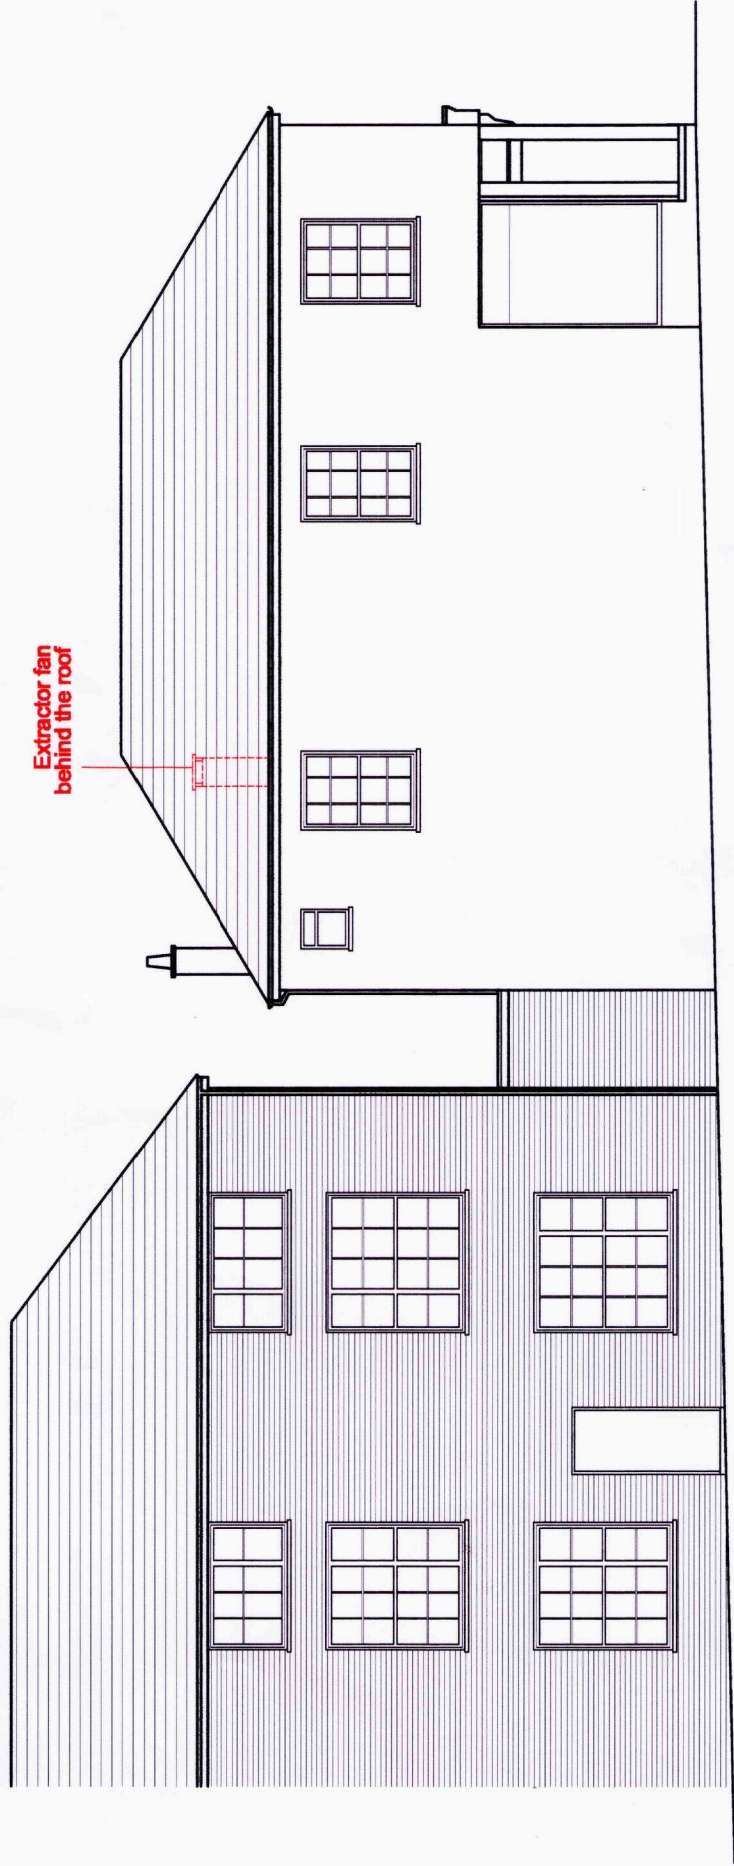

SIDE ELEVATION

boundary line

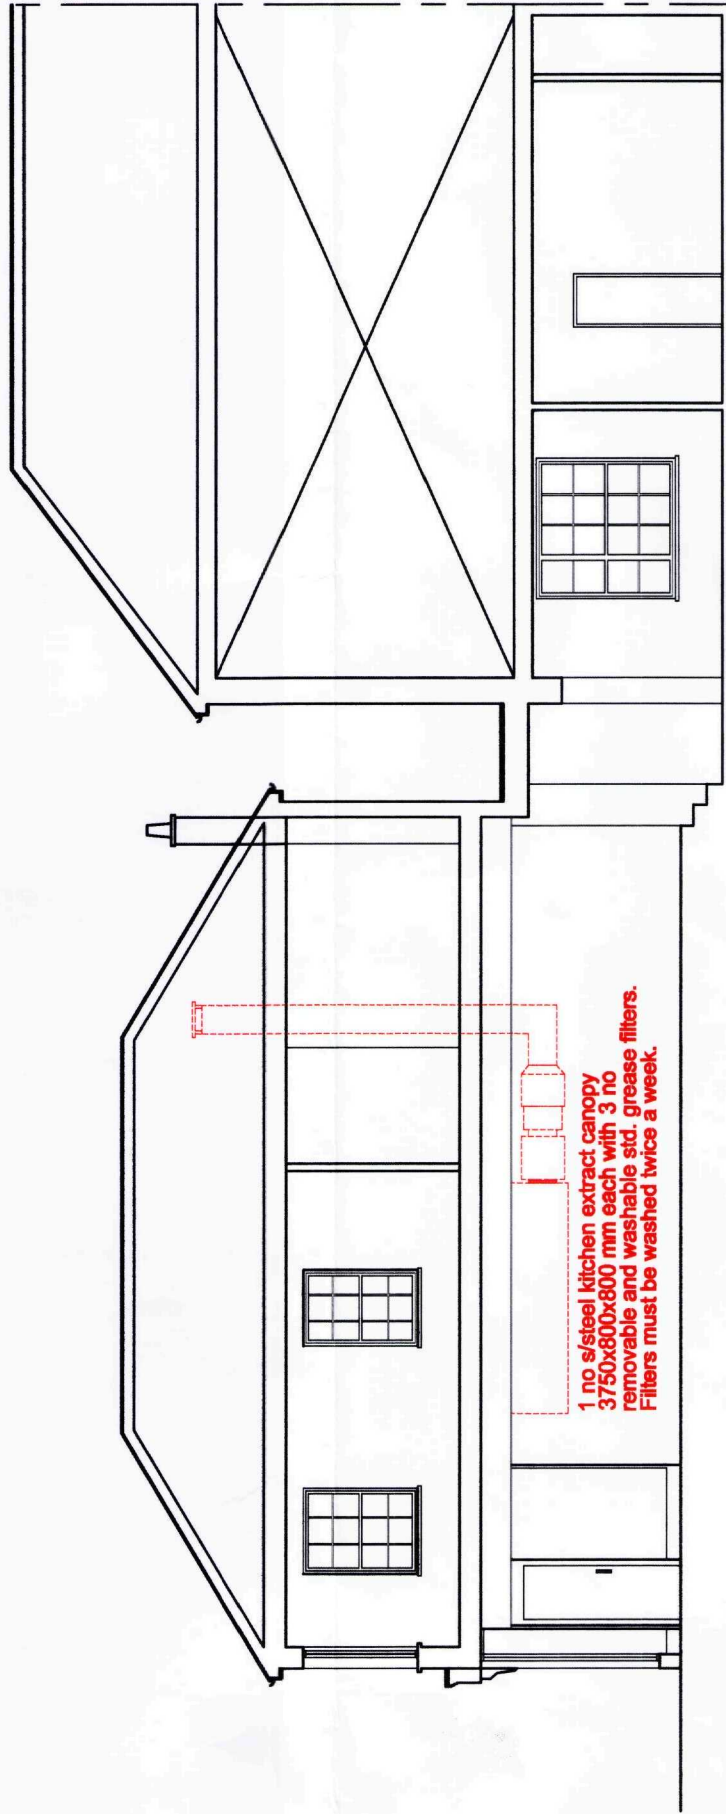

AA SECTION

SHDC
Planning & Development
16 MAR 2010
Ref: 0009-10

AMENDED PLAN
Ref. A1

Planning & Development
Ref:

AMENDMENTS		12/09
A	Extractor fan details revised	
B		
C		
D		
E		
F		
G		
H		
J		
K		
ARCHIPEK		
ARCHITECTURE & INTERIORS		
20 STONE WARRINGTON HIGH STREET		
LINCOLNSHIRE PE12 7DN		
CONTACT		
20 HIGH ST-2 ALBERT ST		
HOLBEACH, SPALDING		
LINCOLNSHIRE PE12 7DN		
PROPOSED		
AA & B-B SECTION AND		
SIDE ELEVATION		
SCALE	1:100 @ A3	11/09
DATE	11/09	
DESIGNER	EM	CI
PROJECT NO.	1003 - P - 2A	