


Land Registry Current title plan

Title number **LL294737**
Ordnance Survey map reference **TF3524NE**
Scale **1:1250**
Administrative area **LINCOLNSHIRE : SOUTH HOLLAND**



© Crown Copyright. Produced by Land Registry. Reproduction in whole or in part is prohibited without the prior written permission of Ordnance Survey. Licence Number 100026316.

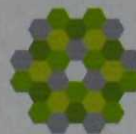


This is a copy of the title plan on 20 NOV 2009 at 19:52:43. This copy does not take account of any application made after that time even if still pending in the Land Registry when this copy was issued.

This copy is not an 'Official Copy' of the title plan. An official copy of the title plan is admissible in evidence in a court to the same extent as the original. A person is entitled to be indemnified by the registrar if he suffers loss by reason of a mistake in an official copy. If you want to obtain an official copy, the Land Registry web site explains how to do this.

The Land Registry endeavours to maintain high quality and scale accuracy of title plan images. The quality and accuracy of any print will depend on your printer, your computer and its print settings. This title plan shows the general position, not the exact line, of the boundaries. It may be subject to distortions in scale. Measurements scaled from this plan may not match measurements between the same points on the ground. See Land Registry Public Guide 7 - Title Plans.

This title is dealt with by Land Registry, Kingston upon Hull Office.

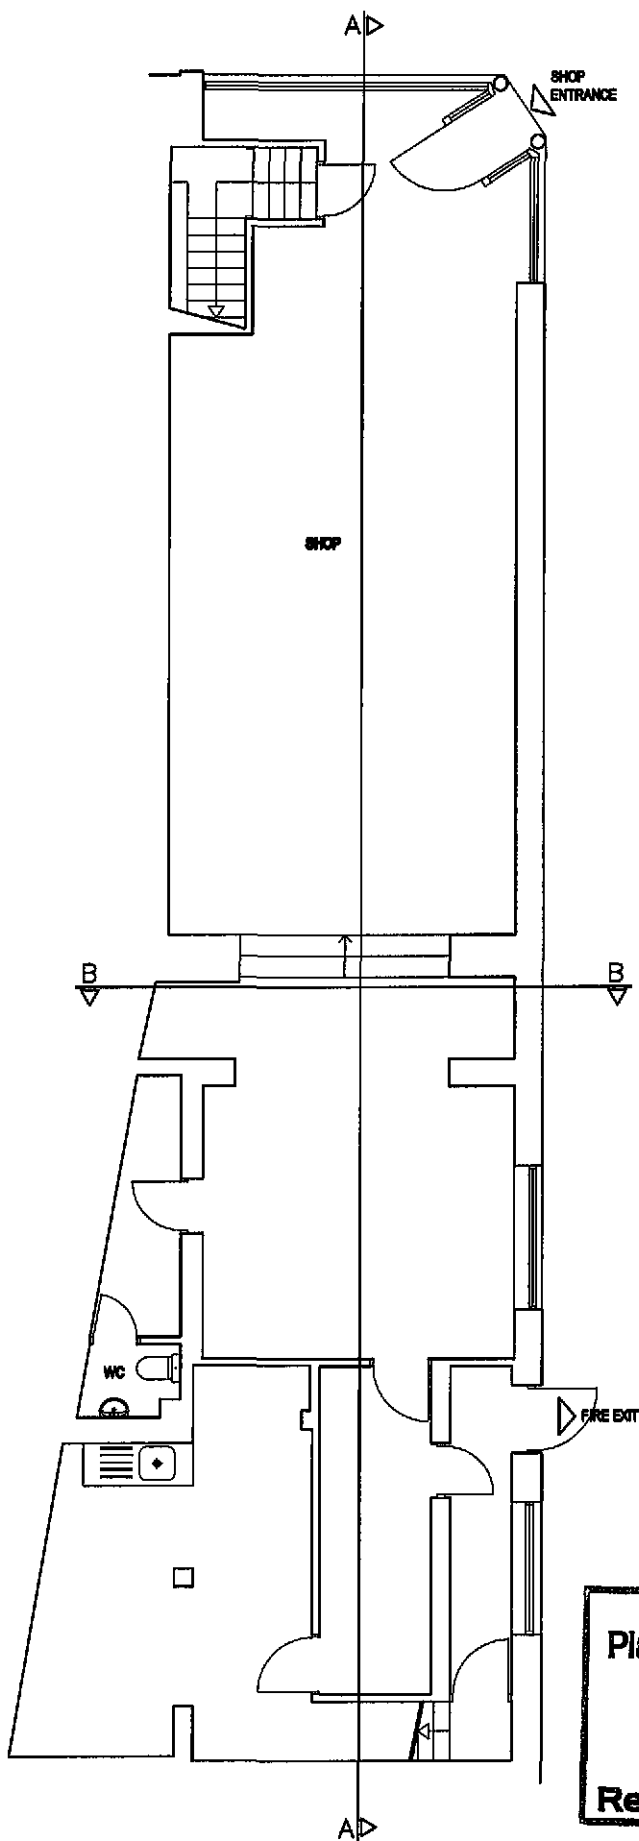

GROUND FLOOR PLAN

FIRST FLOOR PLAN

SHDC
Planning & Development
 - 6 JAN 2010
 Ref: 0009-10

AMENDMENTS	
A	
B	
C	
D	
E	
F	
G	
H	
J	
K	
L	
M	

ARCHIPEK
 ARCHITECTURE + INTERIORS



80 STOKES NEWINGTON HIGH STREET
 LONDON N16 6EL
 T - 020 78635737
 F - 020 78443888
 E - info@archipek.co.uk

CONTRACT
**20 HIGH ST-2 ALBERT ST
 HOLBEACH, SPALDING
 LINCOLNSHIRE PE12 7DN**


DRAWING
**EXISTING GROUND
 AND FIRST FLOOR PLANS**

SCALE	1:100 @ A4	DATE	11/08
DRAWN BY	EM	CHECKED	OI

DRAWING NO.
1003 | S | 1

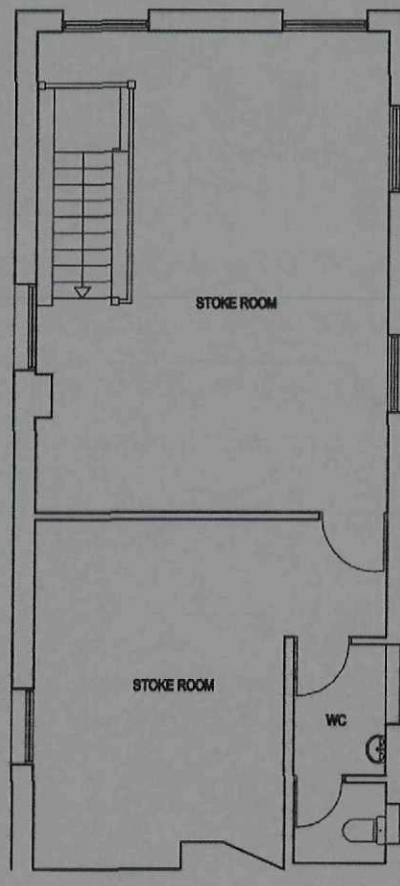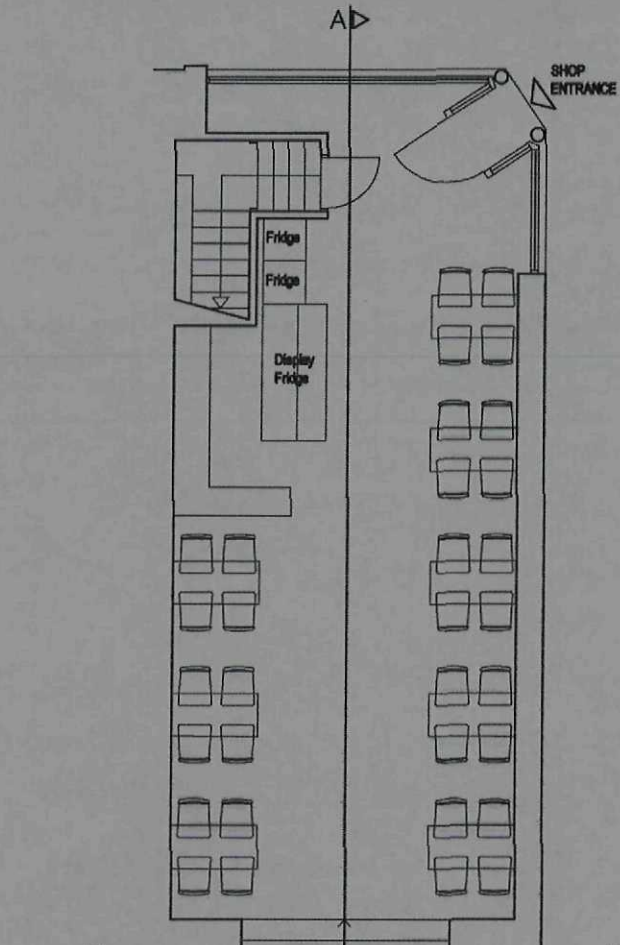

FIRST FLOOR PLAN

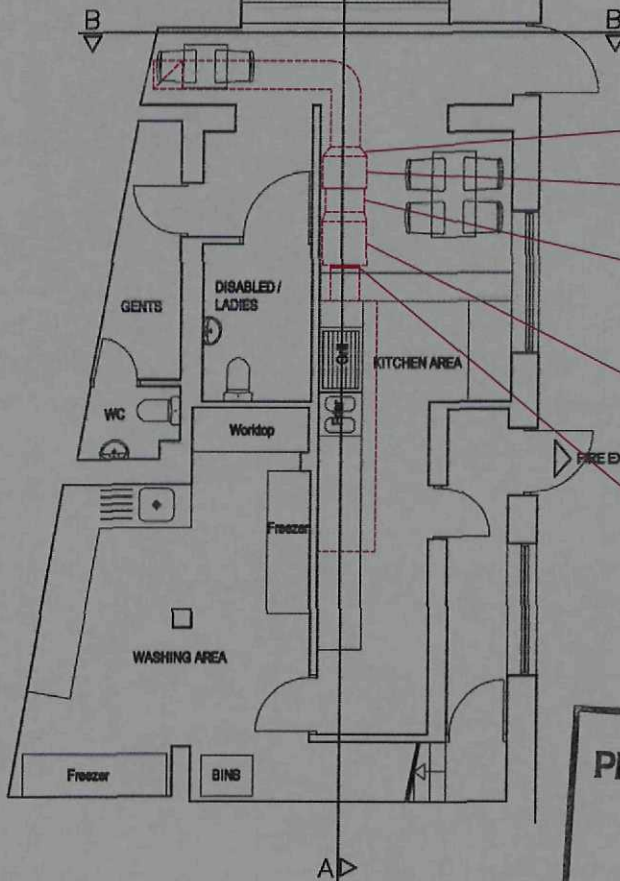

GROUND FLOOR PLAN


Flexible canvass connection
between duct and silencer.

DS251401 Silencer 450 mm
long to reduce the noise level 7
to 10 dB (A)

45JM / 16 / 4 / 5 / 32 -BT9
FlaktWoods kitchen extraction fan
outlet side connected to the silencer.
Noise level of the fan 52 dB(A) @ 4
meter distance without silencer.

Activated carbon filter box 207
coconut shell type carbon filter
panels Dwell time is calculated
0,18 S. Carbon panels must be
replaced every 8-12 months.

Wire mesh supported synthetic
media (EU4) pleated panel
prefilter. Must be replaced
every 3-4 weeks.

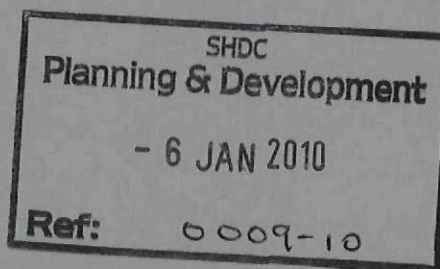

AMENDMENTS

A
B
C
D
E
F
G
H
J
K
L
M

ARCHIPEK
ARCHITECTURE + INTERIORS

86 STOKES NEWINGTON HIGH STREET
LONDON N16 6EL
T - 020 78630737
F - 020 72413555
E - info@archipek.com

CONTRACT

20 HIGH ST-2 ALBERT ST
HOLBEACH, SPALDING
LINCOLNSHIRE PE12 7DN

DRAWING

**PROPOSED GROUND
AND FIRST FLOOR PLANS**

SCALE **1:100 @ A4**

DATE **11/09**

DRAWN BY **EM**

CHECKED BY **CI**

UNLESS STATED


1003 | P | 1



SIDE ELEVATION



A-A SECTION

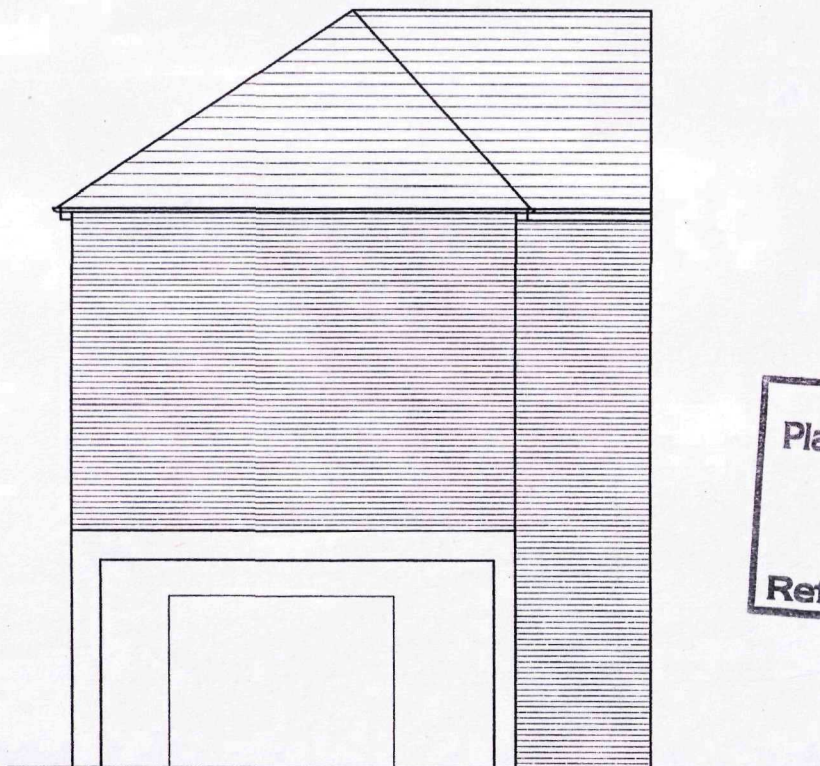

B-B SECTION



AMENDMENTS	
A	
B	
C	
D	
E	
F	
G	
H	
J	
K	
ARCHIPEK ARCHITECTURE + INTERIORS 65 STOKES NEWINGTON HIGH STREET LONDON N16 5EL T - 020 796335737 F - 020 72443605 E - info@archipek.com	
CONTRACT 20 HIGH ST-2 ALBERT ST HOLBEACH, SPALDING LINCOLNSHIRE PE12 7DN	
DRAWING EXISTING A-A & B-B SECTION AND SIDE ELEVATION	
SCALE 1:100 @ A3	DATE 11/09
DRAWN BY EM	CHECKED CI
DRAWING NO. 1003 S 2	

37

41

HIGH STREET

SHDC
Planning & Development

- 6 JAN 2010

Ref: 0009-10

18 16


20

2

ALBERT STREET

22

VICTORIA STREET

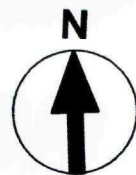

AMENDMENTS

A

B

C

D

E

F

G

ARCHIPEK
ARCHITECTURE + INTERIORS85 STOKES NEWINGTON HIGH STREET
LONDON N16 8EL
T - 020 78635737
F - 020 72413505
E - info@archipek.comCONTRACT
20 HIGH ST-2 ALBERT ST
HOLBEACH, SPALDING
LINCOLNSHIRE PE12 7DNDRAWING
BLOCK PLAN OF THE SITE

SCALE 1:200 @ A3 DATE 23/1/09

DRAWN BY EM CHECKED CI

DRAWING No. 1003 | B | 1