


AREA 2 HA  
SCALE 1:1250

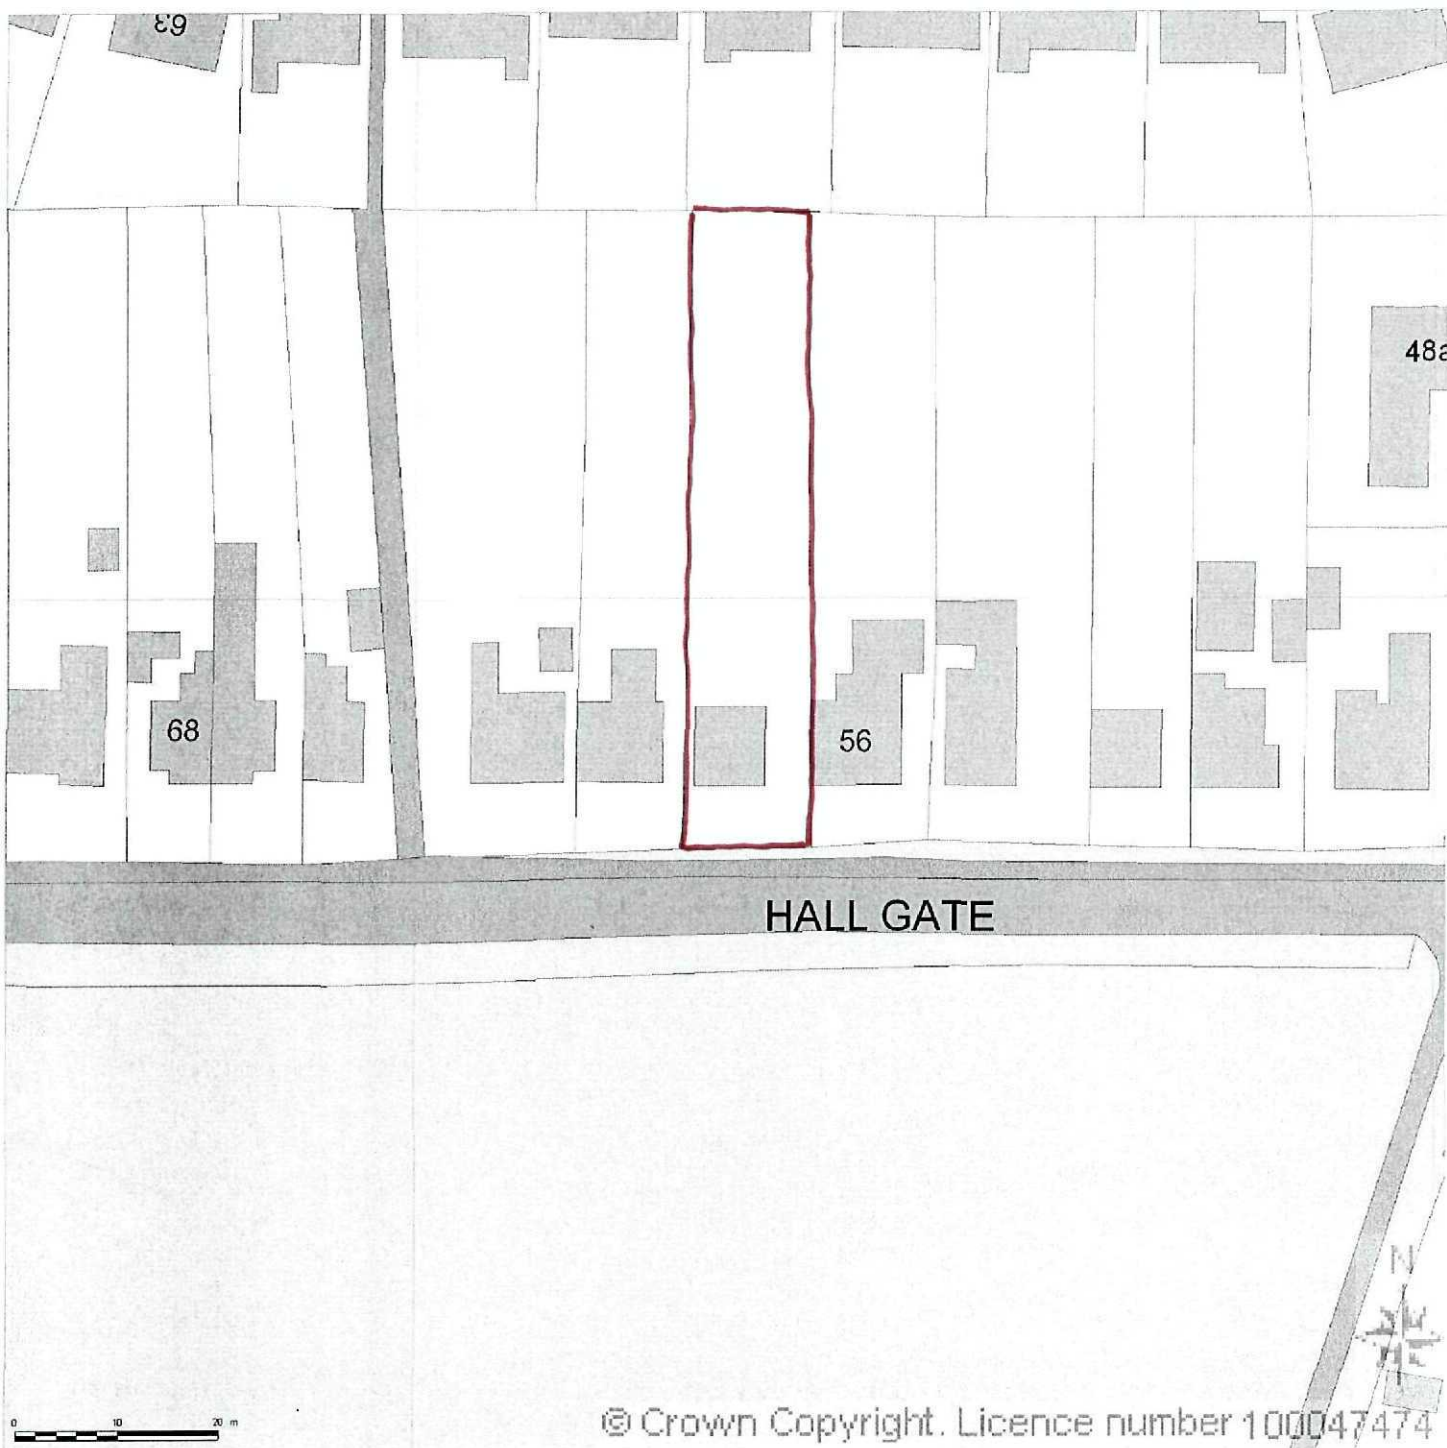


© Crown Copyright. Licence number 100047474



Planning & Development  
07 JAN 2010  
Ref: 0011-10

Supplied by Streetwise Maps Ltd  
[www.streetwise-maps.com](http://www.streetwise-maps.com)  
Licence No: 100047474

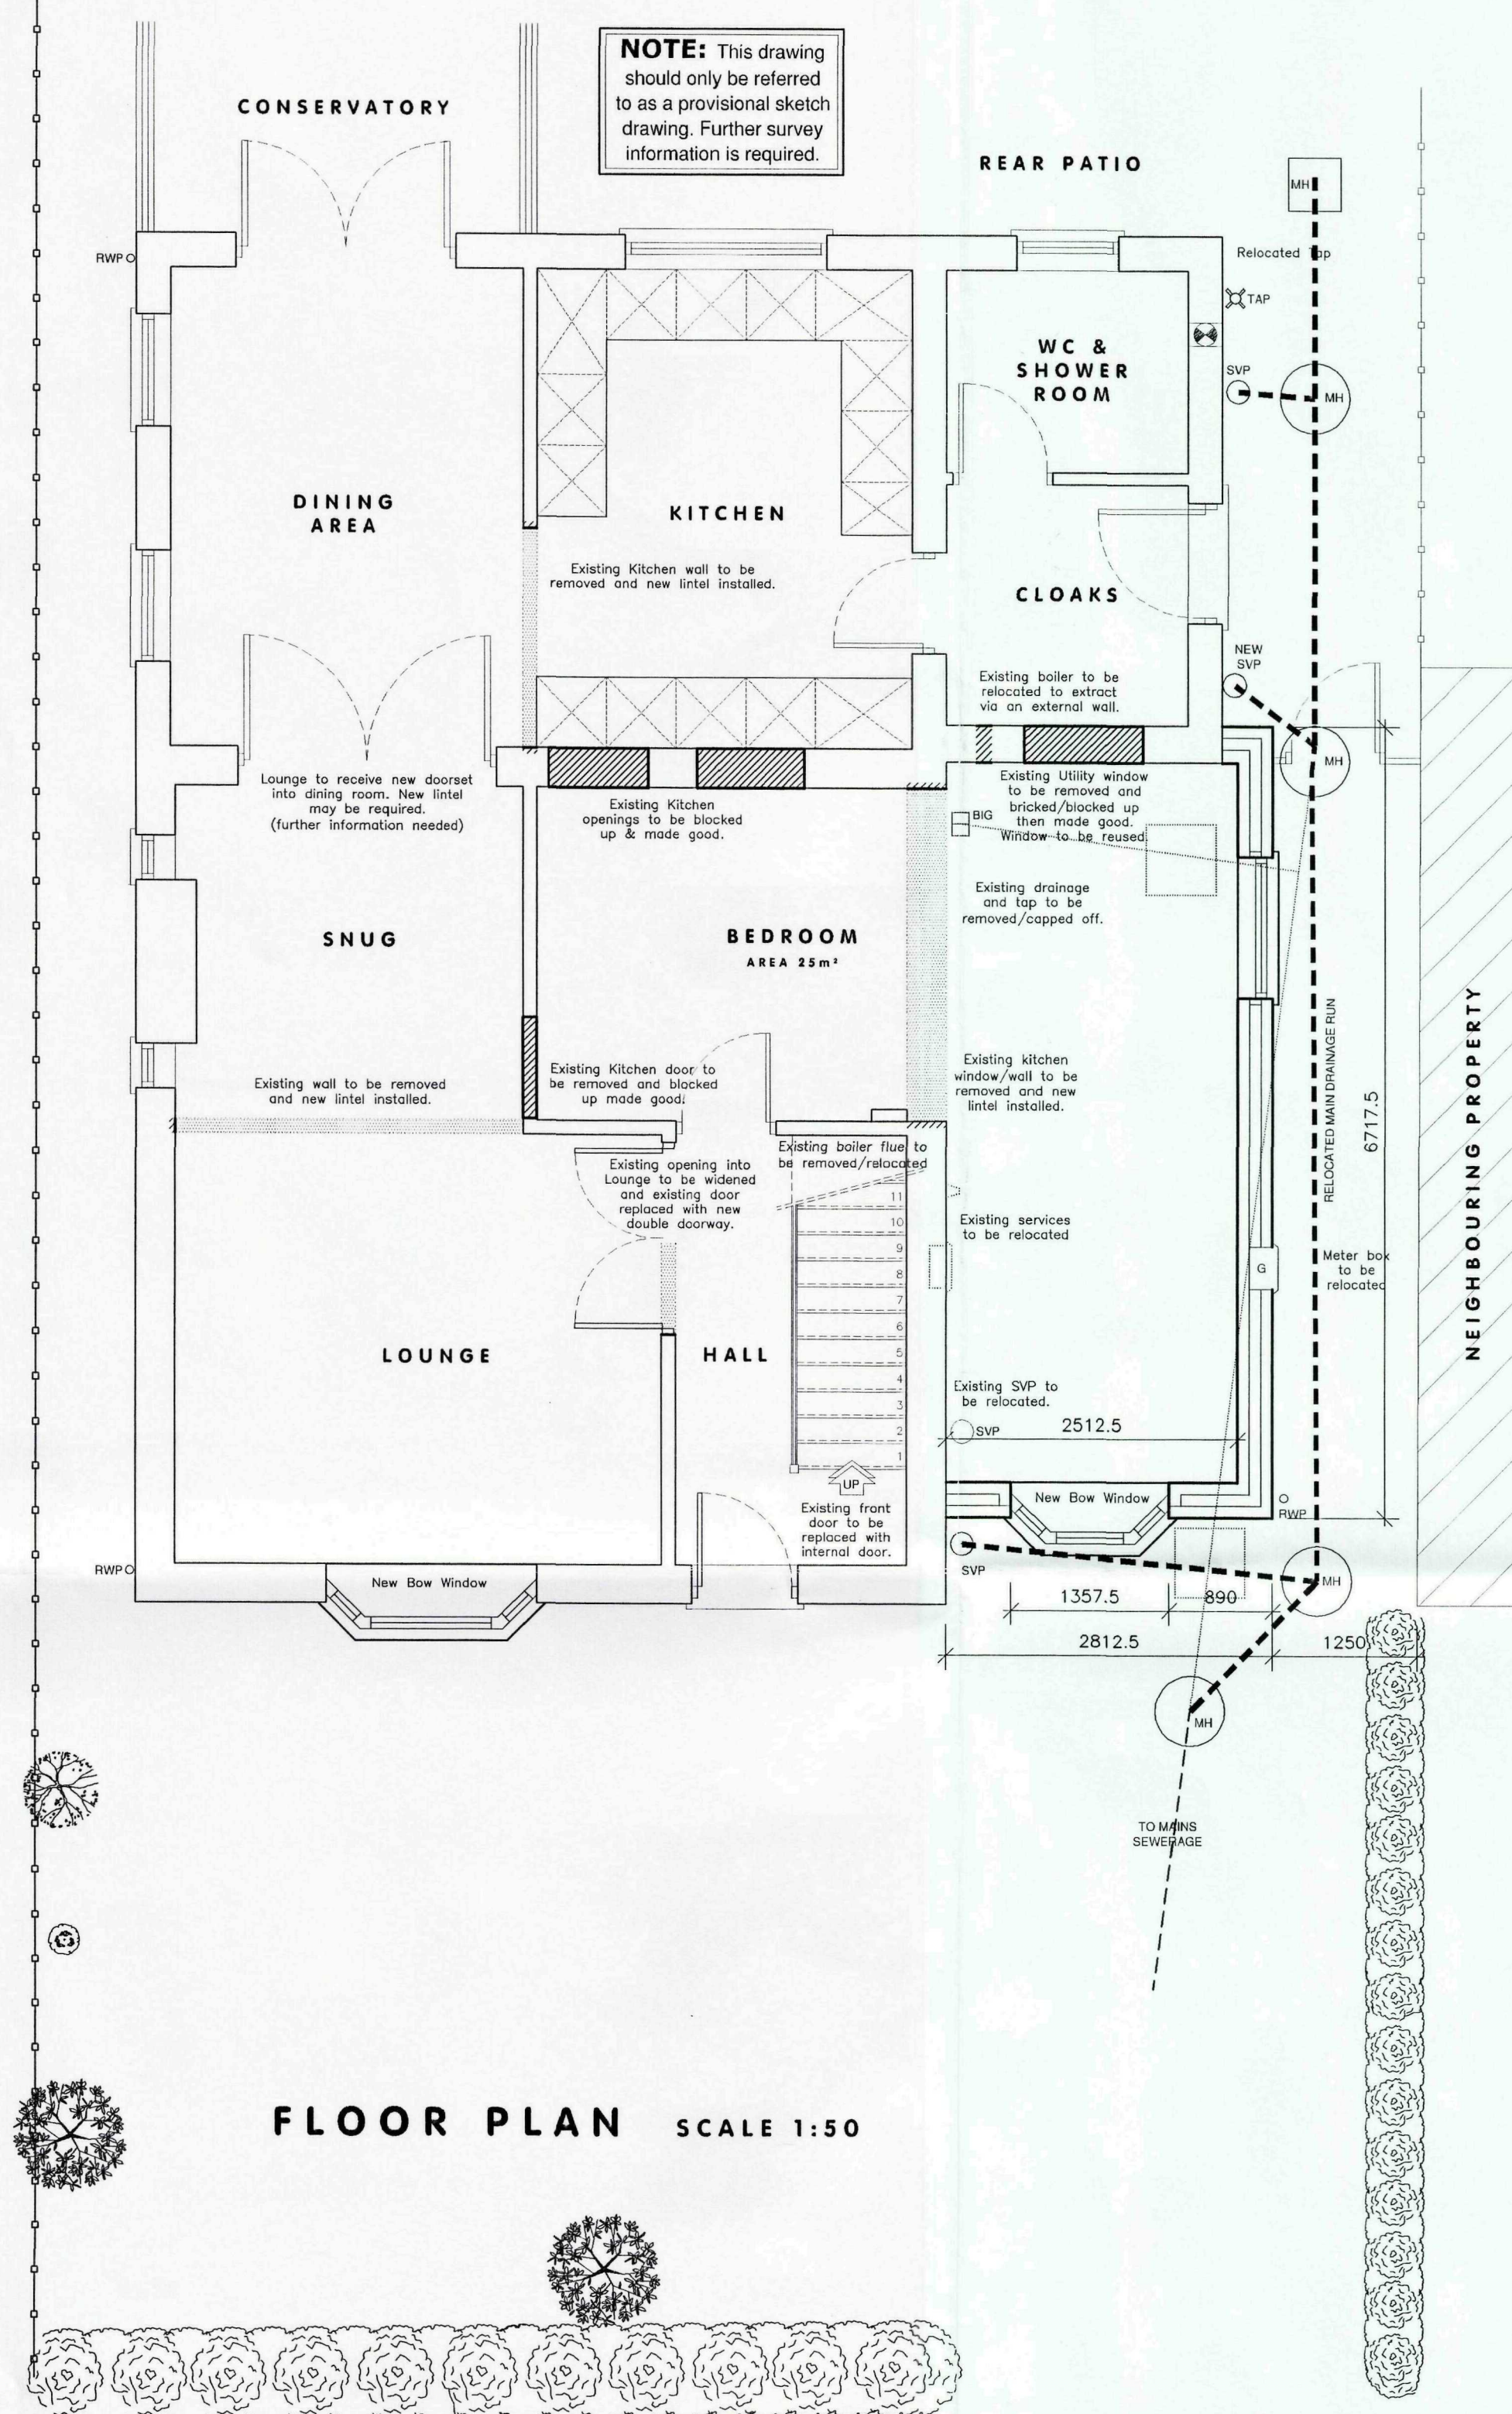


**FLOOR PLAN** SCALE 1:50



**SIDE ELEVATION** SCALE 1:100


**FRONT ELEVATION** SCALE 1:50

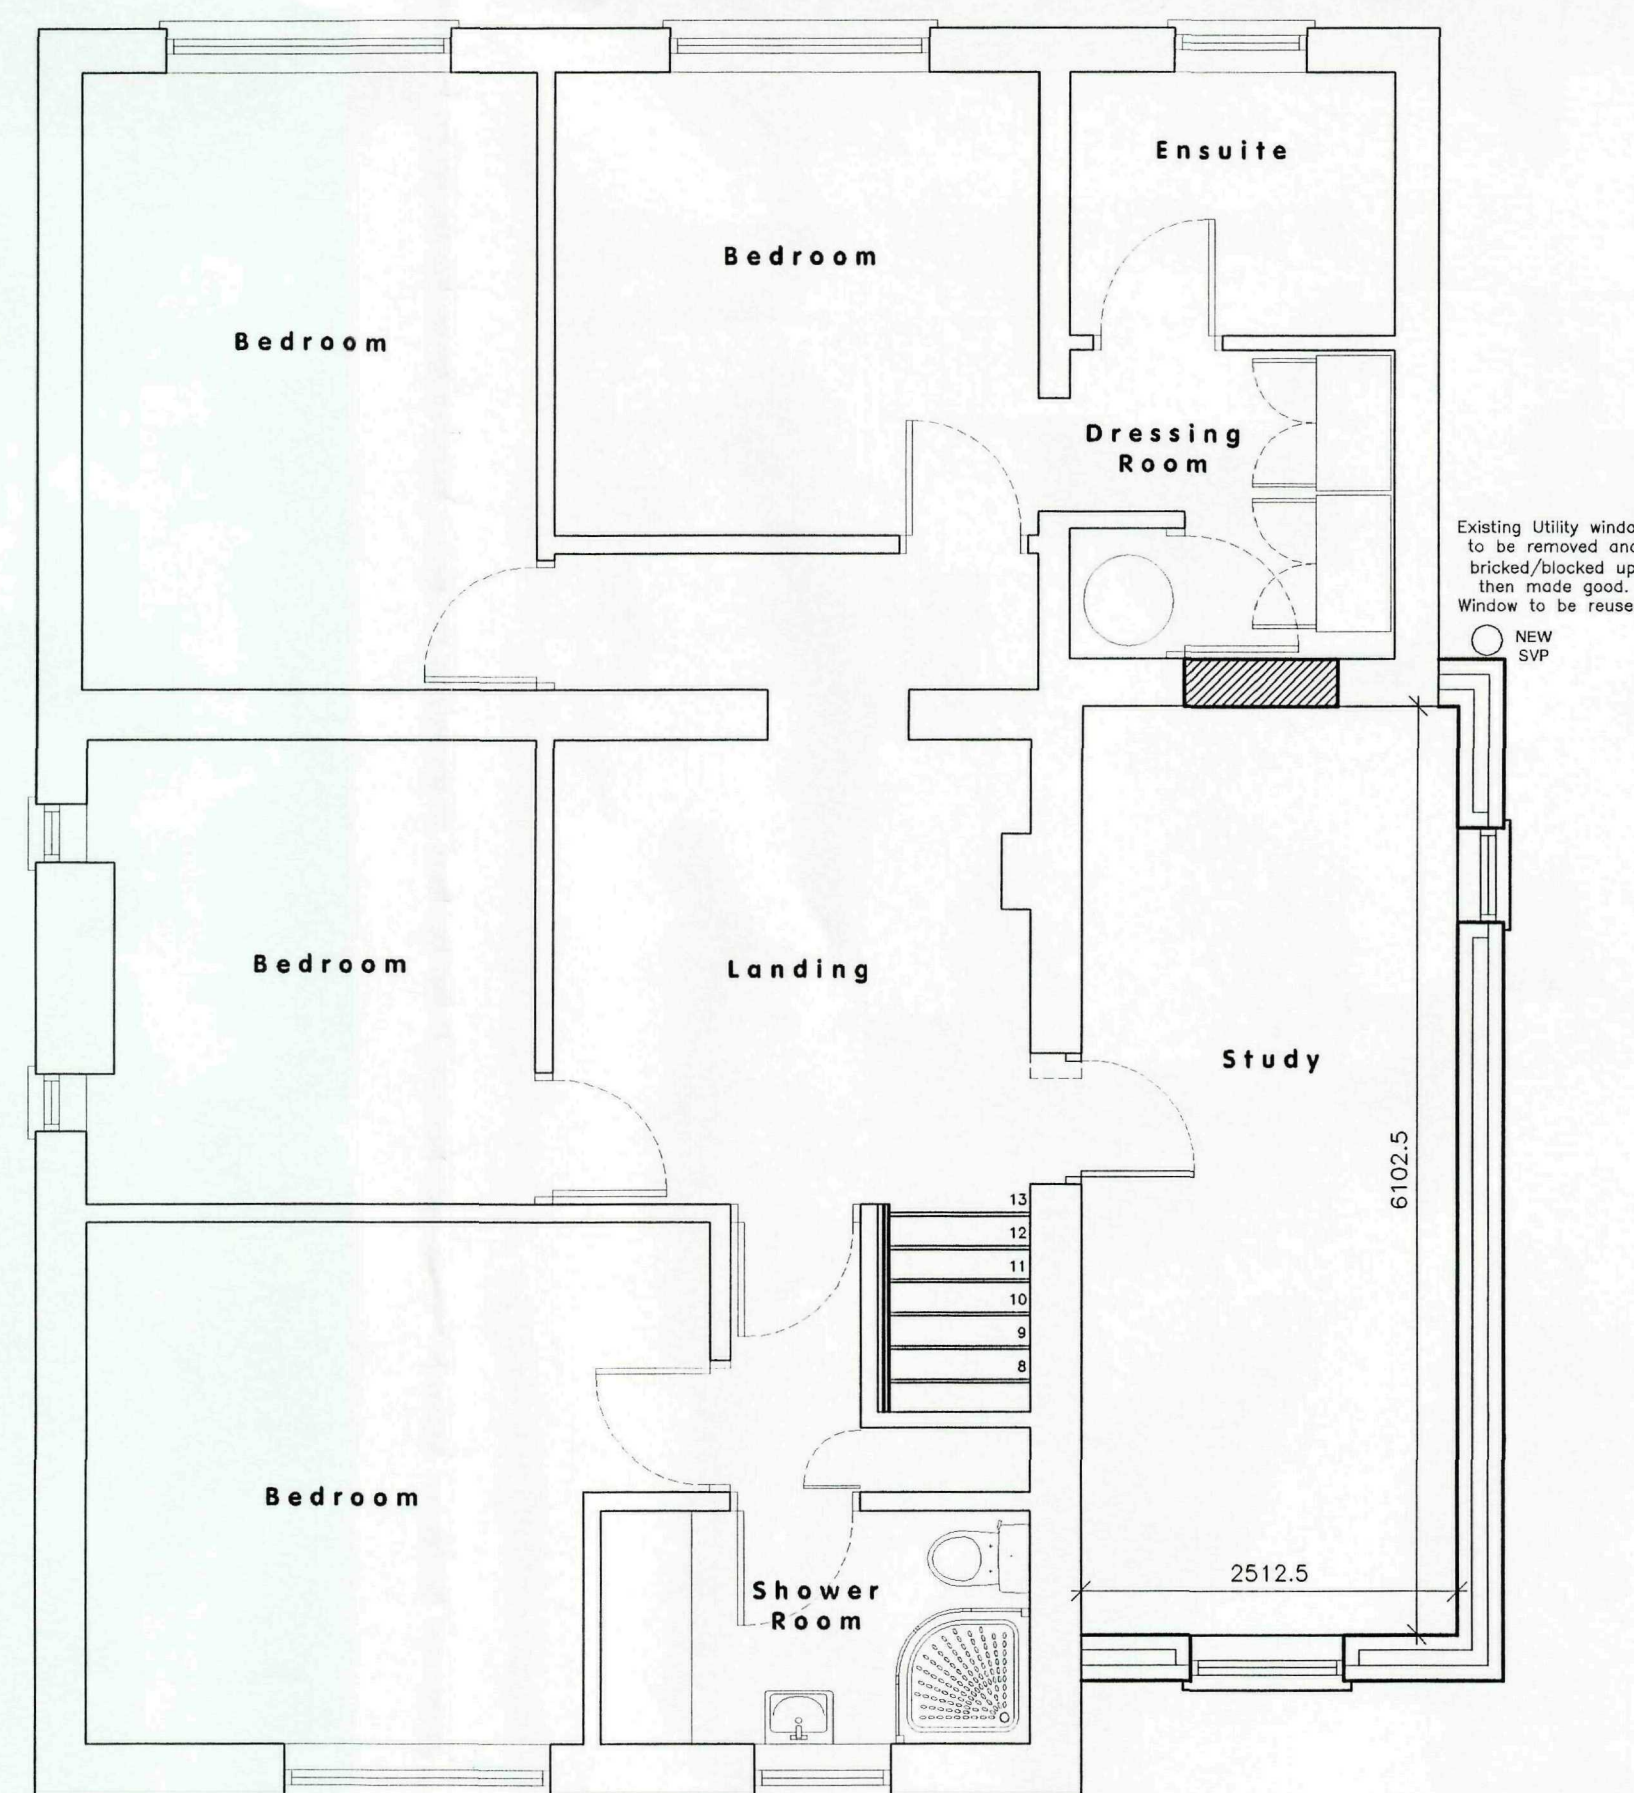

**FIRST PLAN** SCALE 1:50

© Design Copyright reserved. Written consent must be obtained before copying or reproduction. Do not scale this drawing, use figured dimensions only. Contractors are responsible for taking site dimensions. Any discrepancy must be reported to the Architectural Technologist immediately.

LEGEND / NOTES COLUMN:  
Rev A: Amended for Planning Application & Further Survey Undertaken TAB (23.04.09)  
Rev B: Clients Alterations (first floor extension) MD (07.12.09)  
Rev C: Clients Alterations (first floor extension) MD (21.12.09)

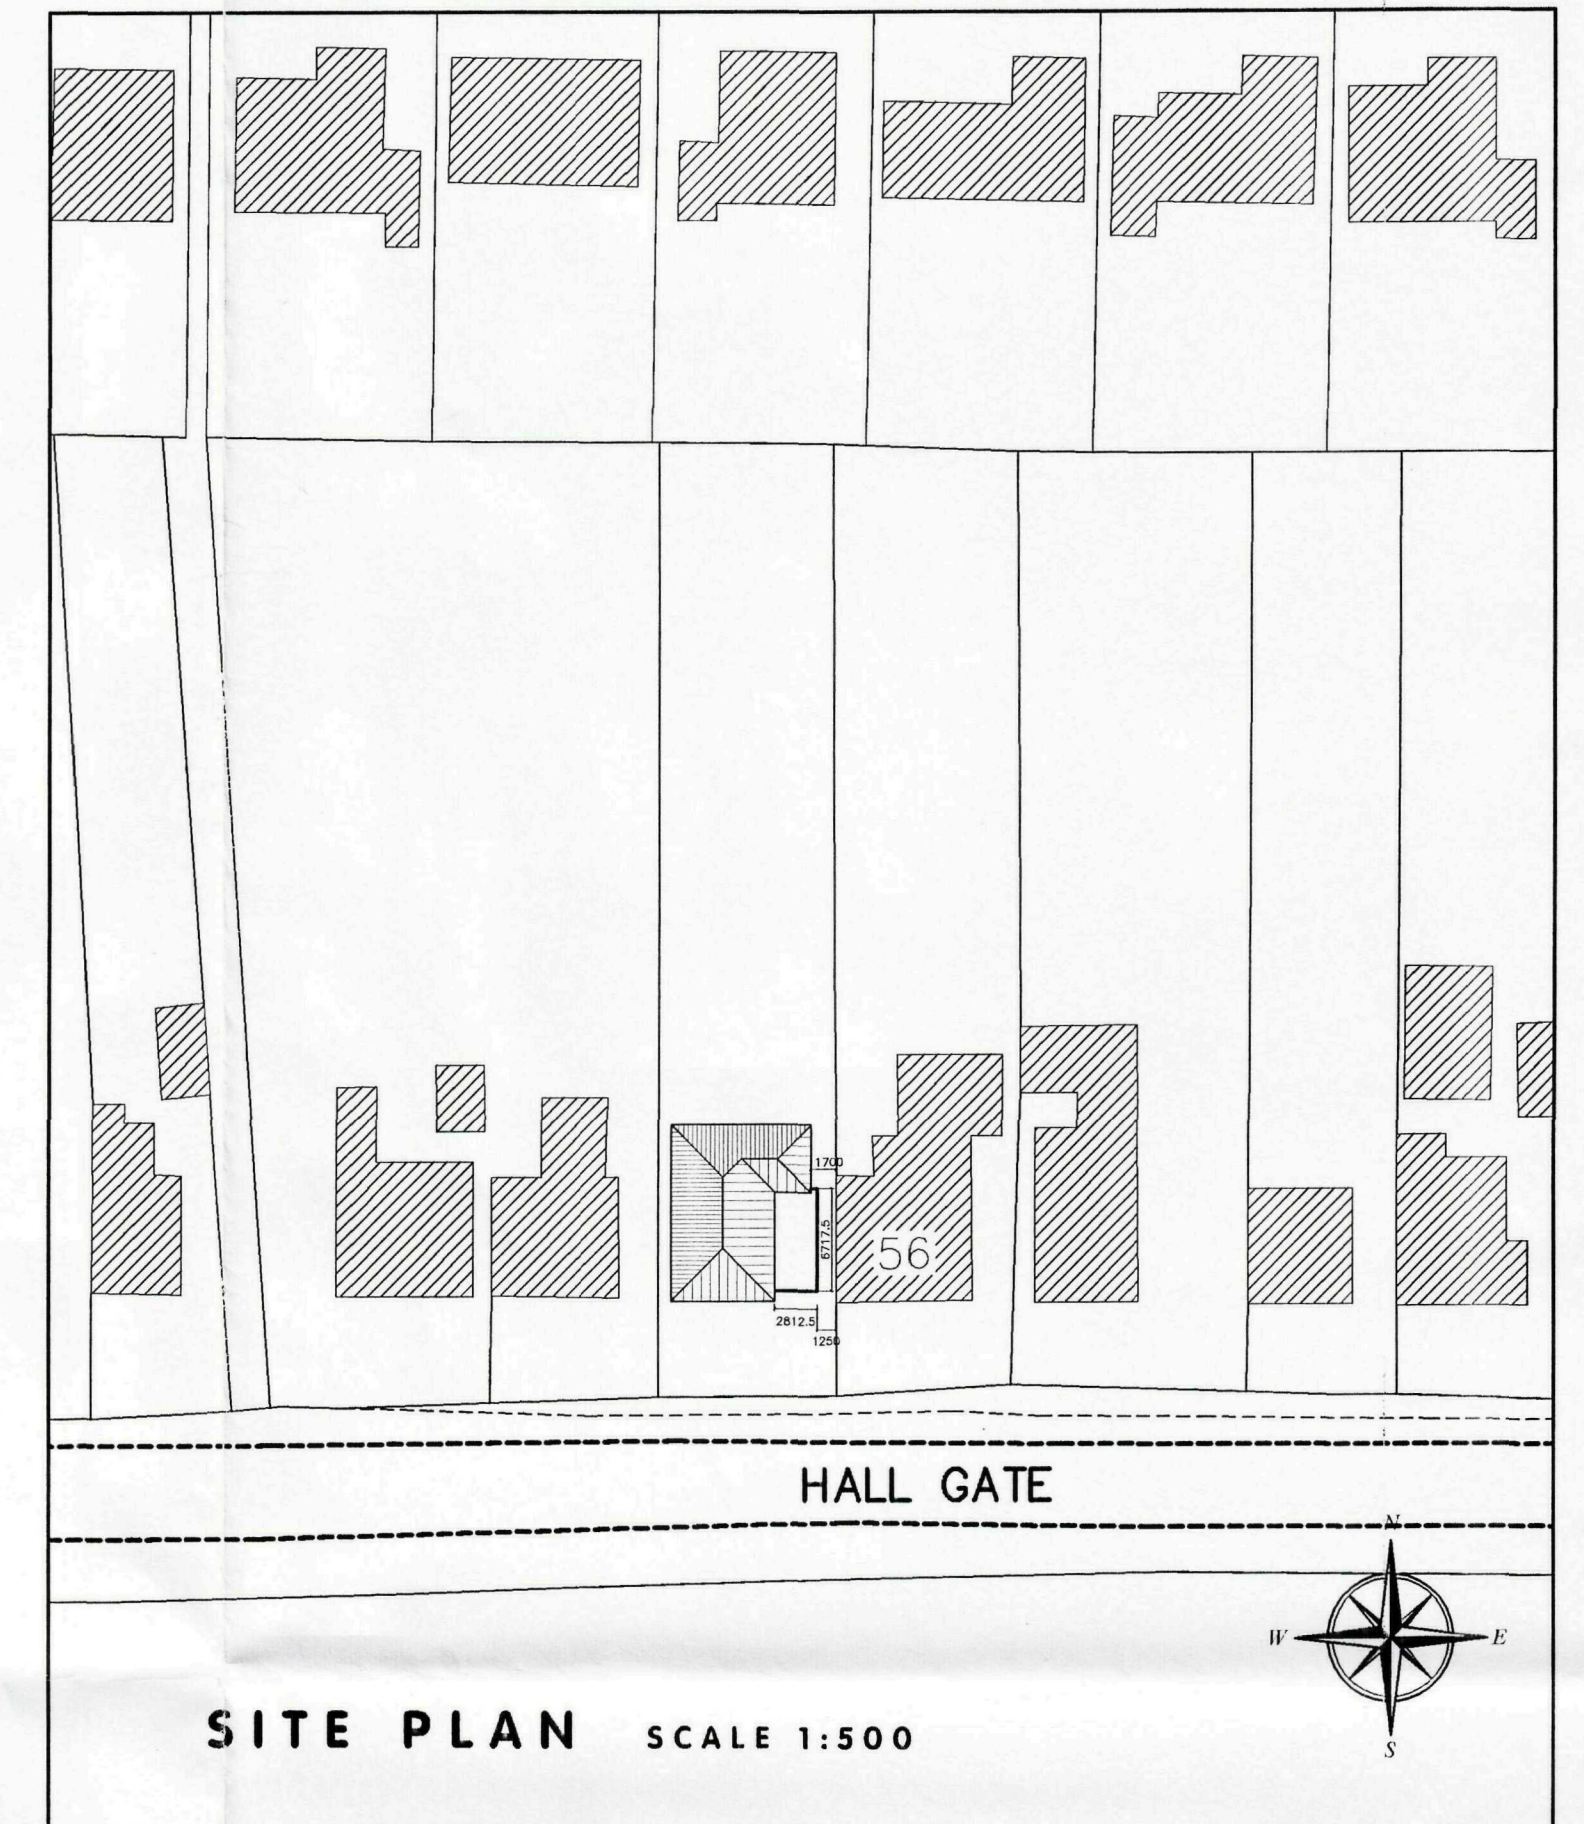

**SITE PLAN** SCALE 1:500

**NEIL DOWLMAN | Architecture**


www.neildowman-architecture.co.uk

SHDC  
Planning & Development  
07 JAN 2010  
Ref: 0011-10

Neil Dowman Architecture Ltd

4-5 Church Street, Aford, Lincs LN13 9EF  
T 01507 453853 F 01507 466006  
E alford@neildowman-architecture.co.uk

Offices also at:  
Louth T 01507 601155 | Boston T 01205 357272  
Grantham T 01476 574242 | Skegness T 01754 880080

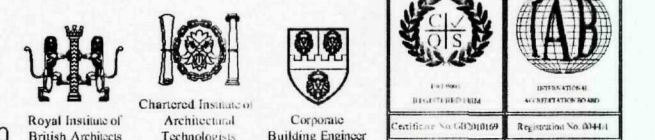

**Client**

Mr & Mrs Gohegan

**Project**

Proposed Extension to:

58 Hallgate Road,

Holbeach,

Spalding,

Lincolnshire.

PE12 7HX

**Title**

Proposed Floor Plan, Elevations

& Site Plan

**Scale**

(as shown)

**Date**

Feb '09

**Drawn By**

TAB

**Checked By**

ND

**Drawing No.**

B/2310 - 04

**Revision**

C

© Design Copyright reserved. Written consent must be obtained before copying or reproducing this drawing. Do not scale this drawing, use figured dimensions only. Contractors are responsible for taking and checking site dimensions. Any discrepancy must be reported to the Architectural Technologist immediately.


LEGEND / NOTES COLUMN :



SIDE ELEVATION



FRONT ELEVATION

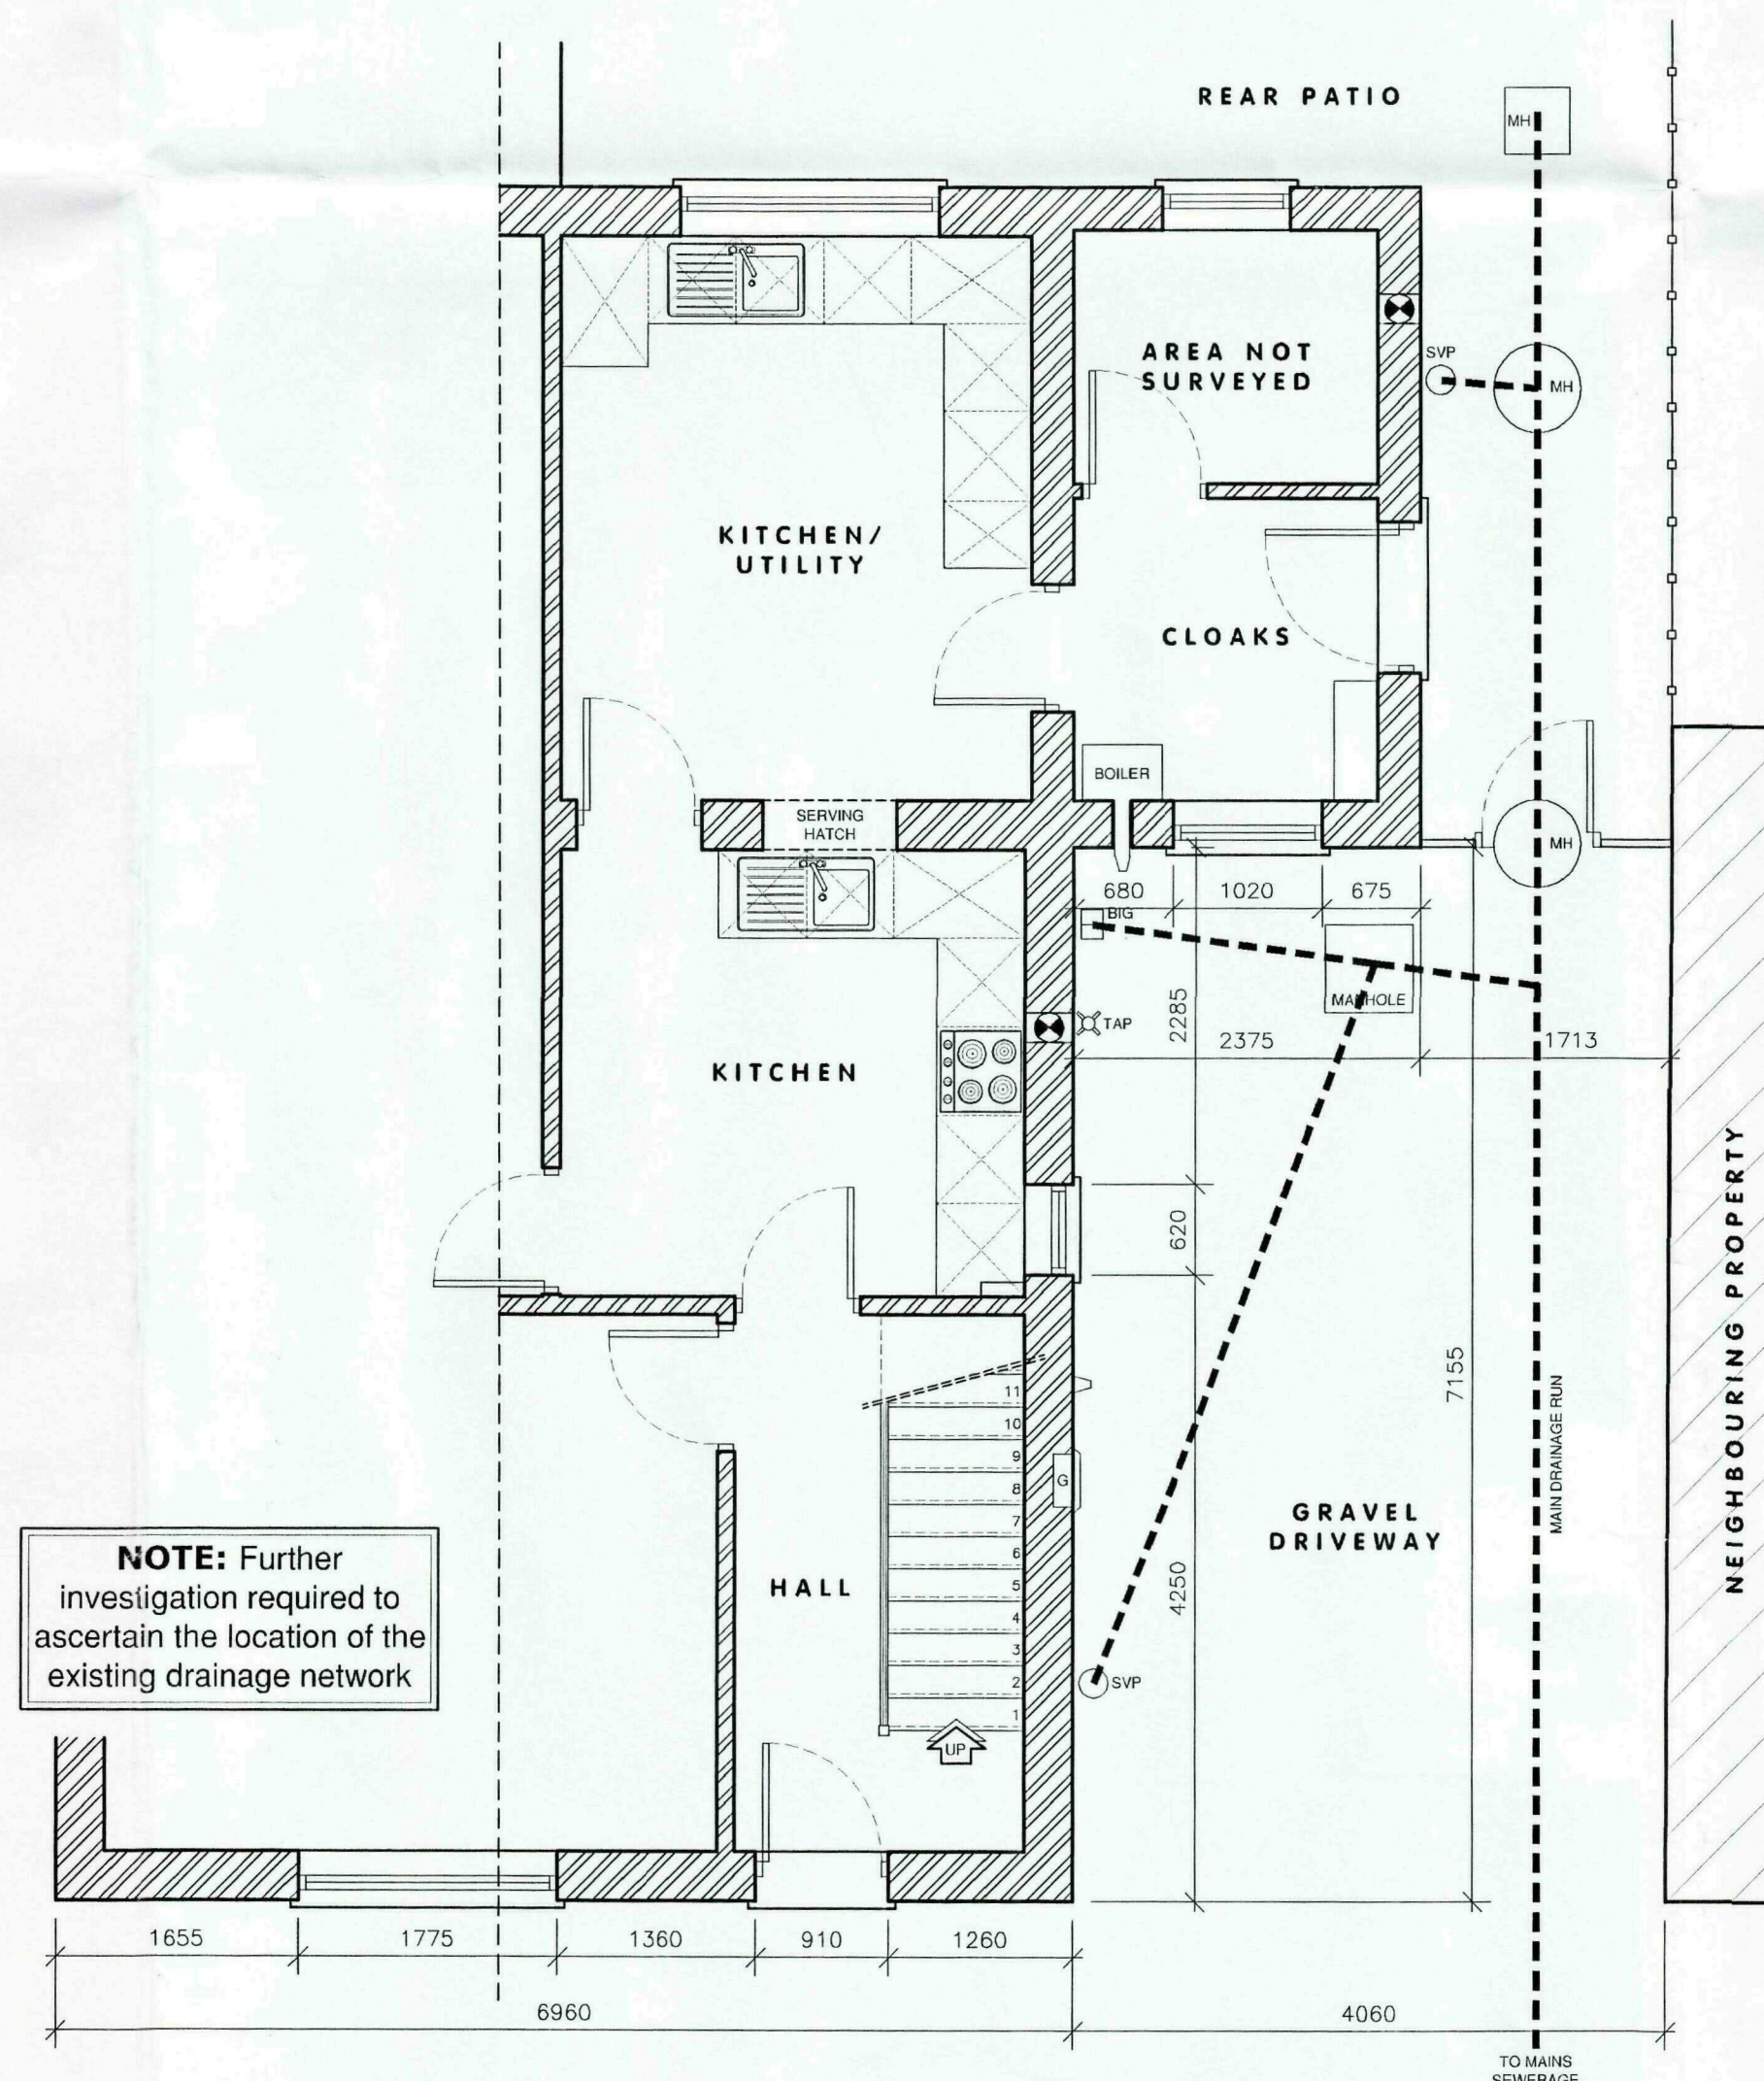

GROUND FLOOR PLAN

**NEIL DOWLMAN | Architecture**  
www.neildowman-architecture.co.uk

**SHBC**  
Planning & Development  
07 JAN 2010  
Ref: 0011-10

Neil Dowman Architecture Ltd  
4-5 Church Street Alford Lincs LN13 9EF  
T 01507 463863 F 01507 466006  
E alford@neildowman-architecture.co.uk

Offices also at:  
Louth T 01507 601155 Boston T 01205 357272  
Grantham T 01476 574242 Skegness T 01754 880080

**Client**  
Mr & Mrs Gohegan

**Project**  
Proposed Extension to:  
58 Hallgate Road,  
Holbeach,  
Spalding,  
Lincolnshire.

**Scale**  
1:50

**Date**  
Feb '09

**Drawn By**  
TAB

**Checked By**  
ND

**Drawing No.**  
B/2310 - 01

**Revision**

CREATIVE DESIGN FOR YOUR FUTURE

Building architects | Chartered architectural technologists  
Building engineers | Designers | Project managers  
Domestic energy assessment | Party wall surveys | Access consultants

Royal Institute of British Architects  
Chartered Institute of Architectural Technologists  
Council Building Engineer  
BSI  
AD