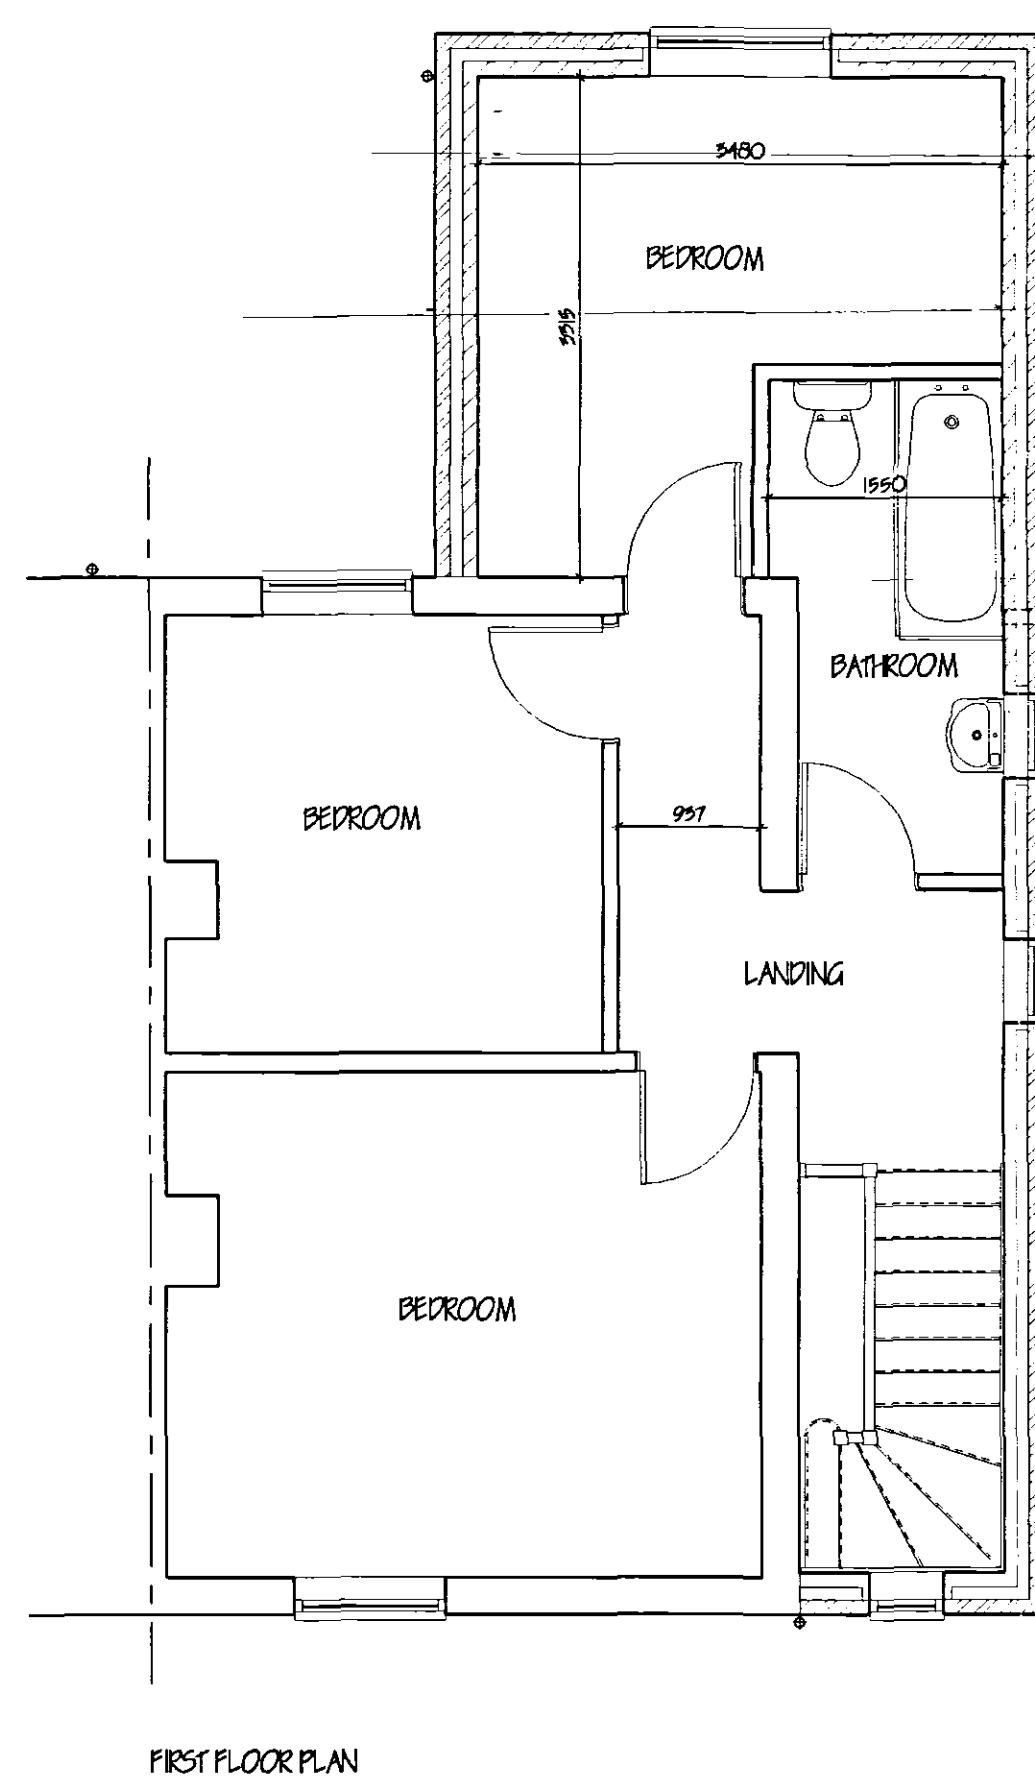
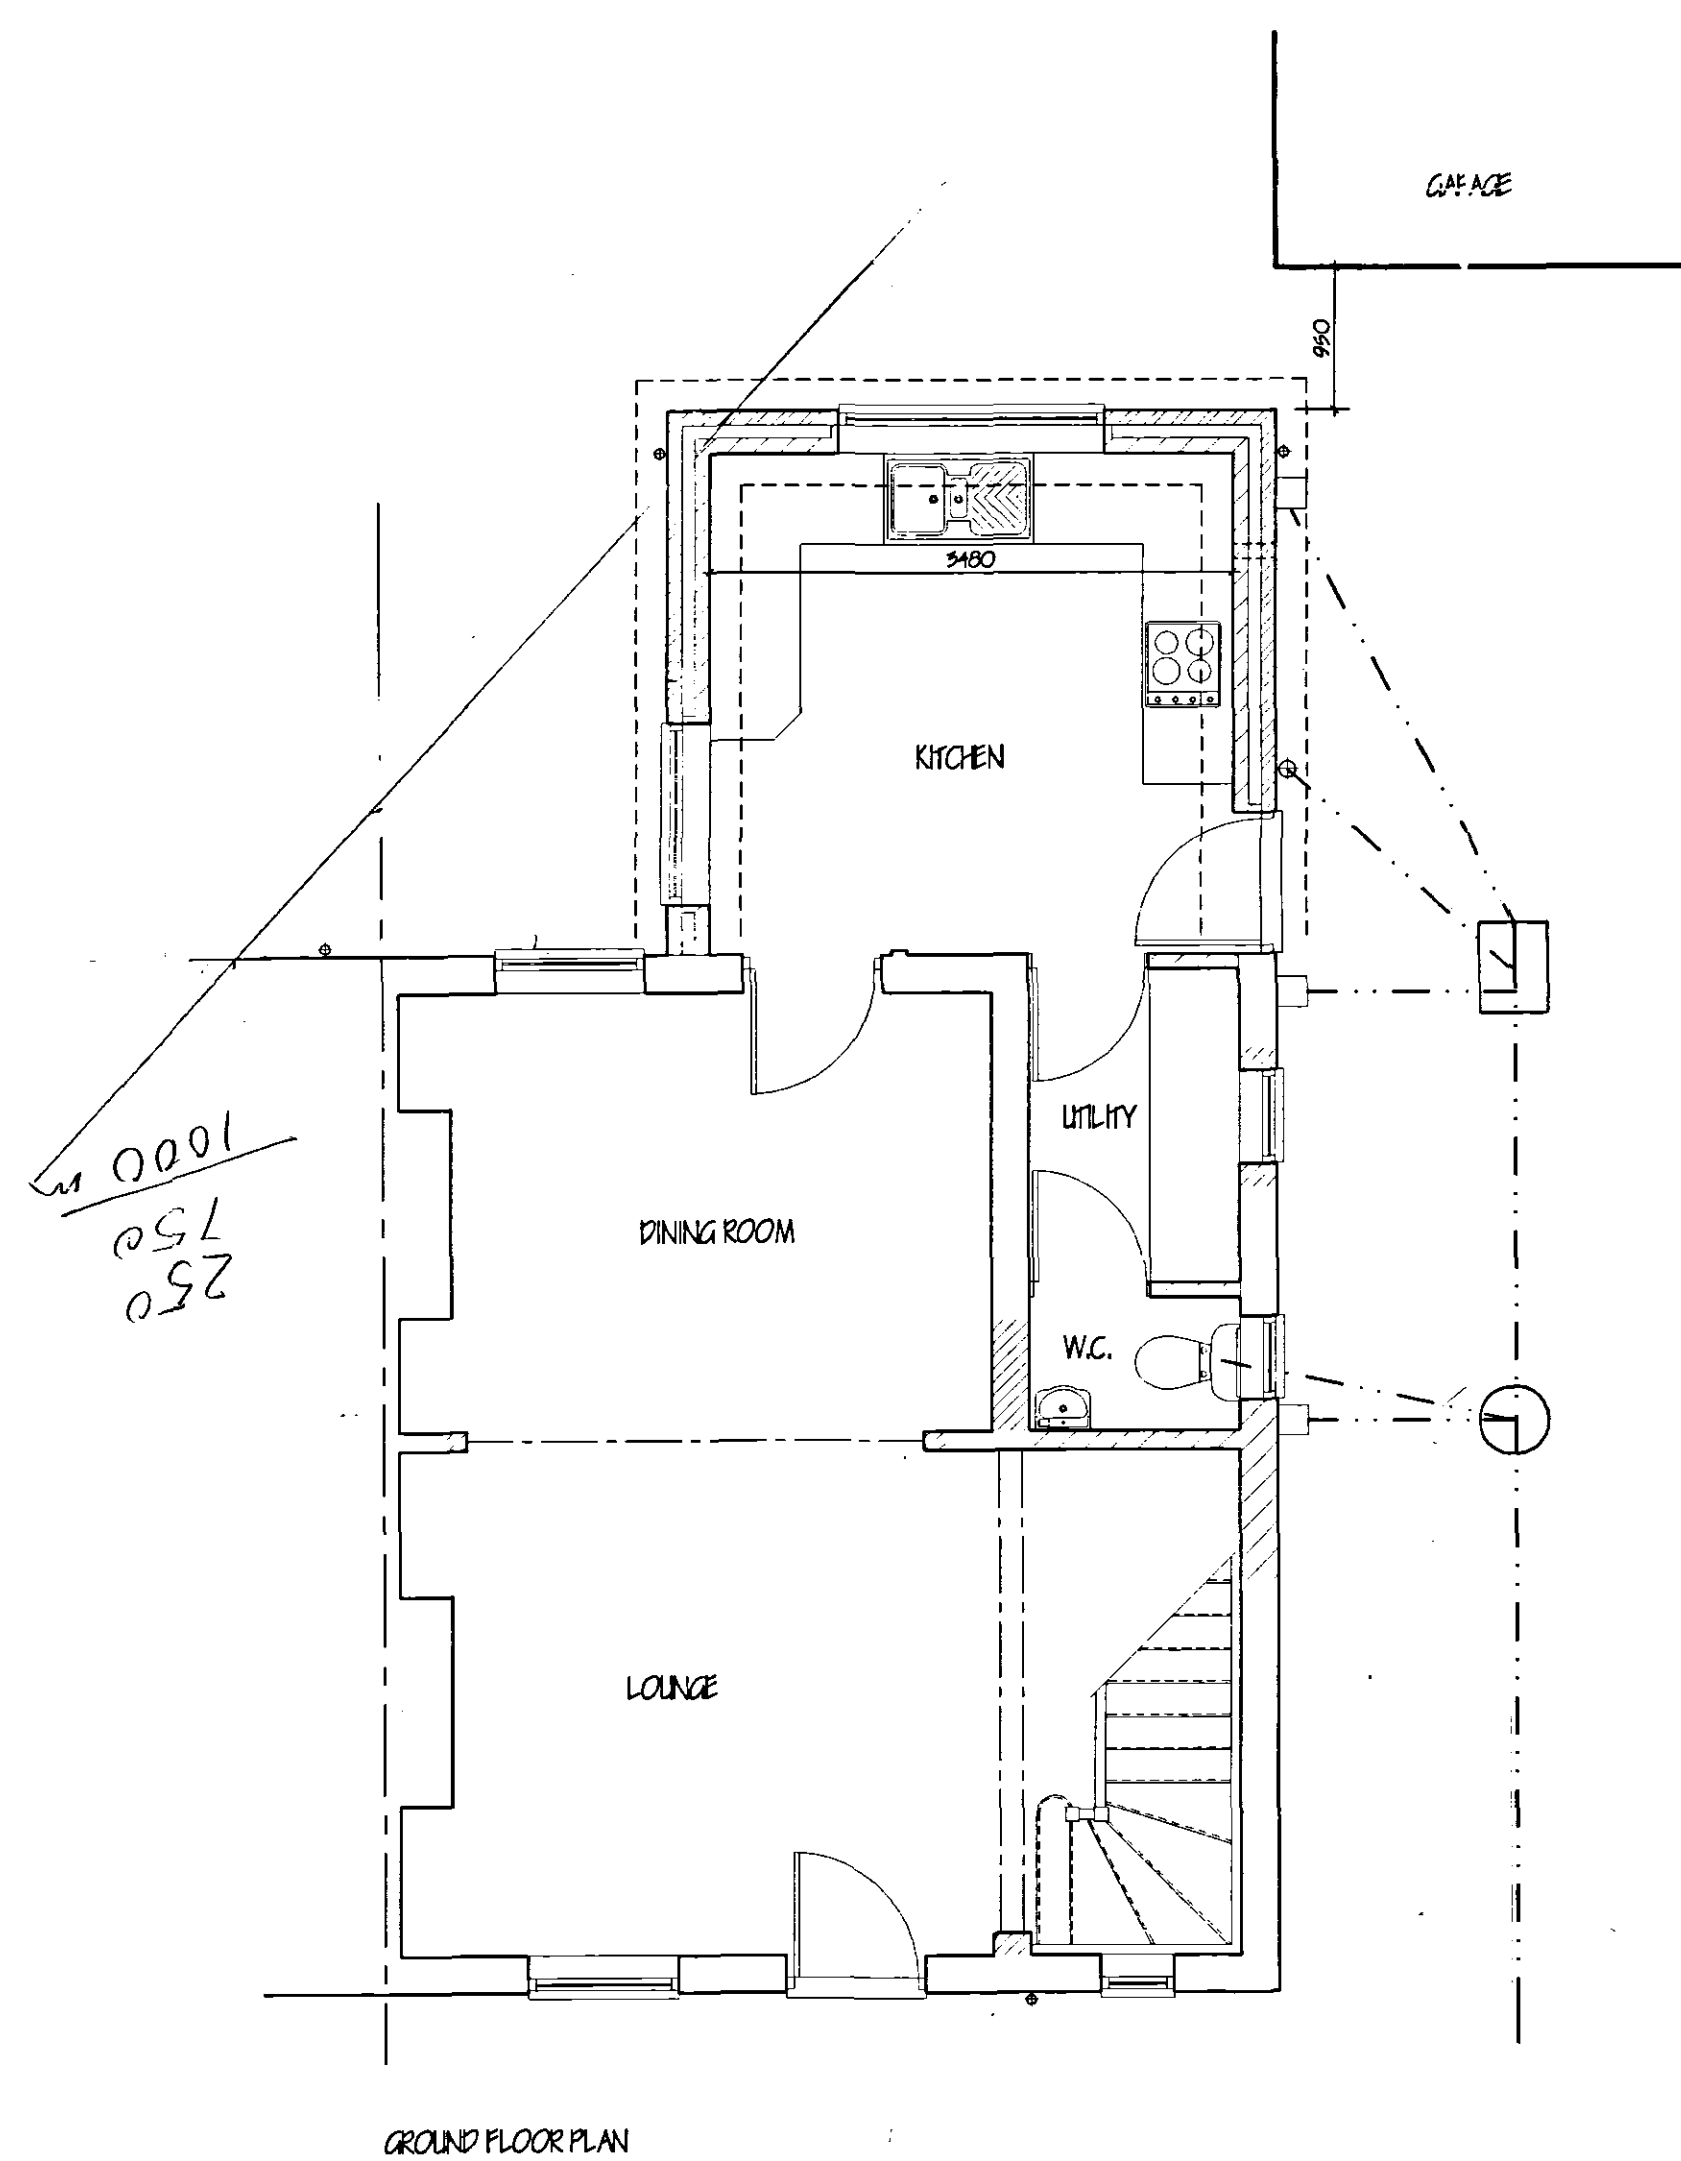
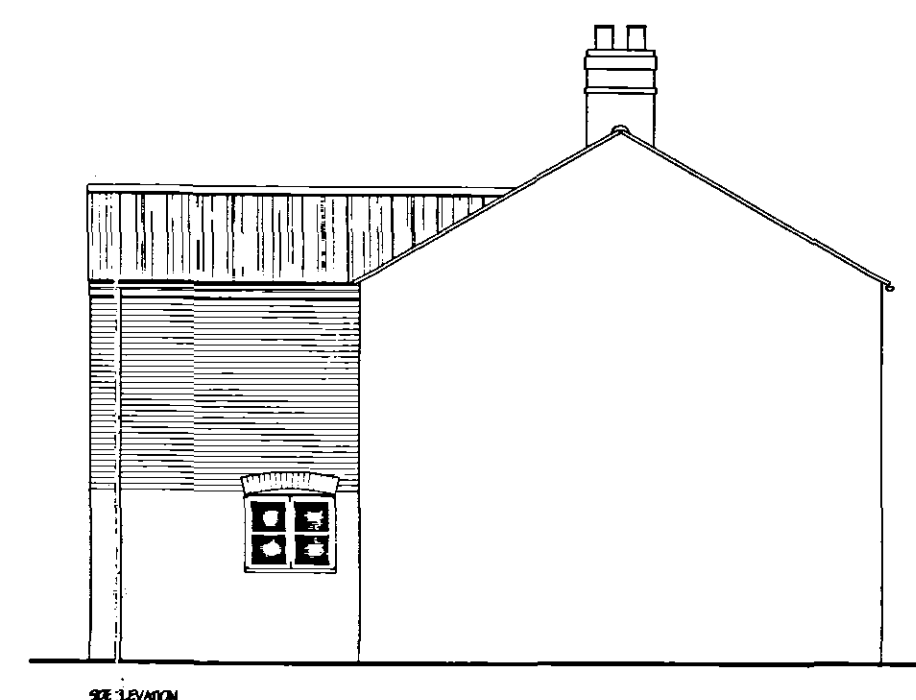
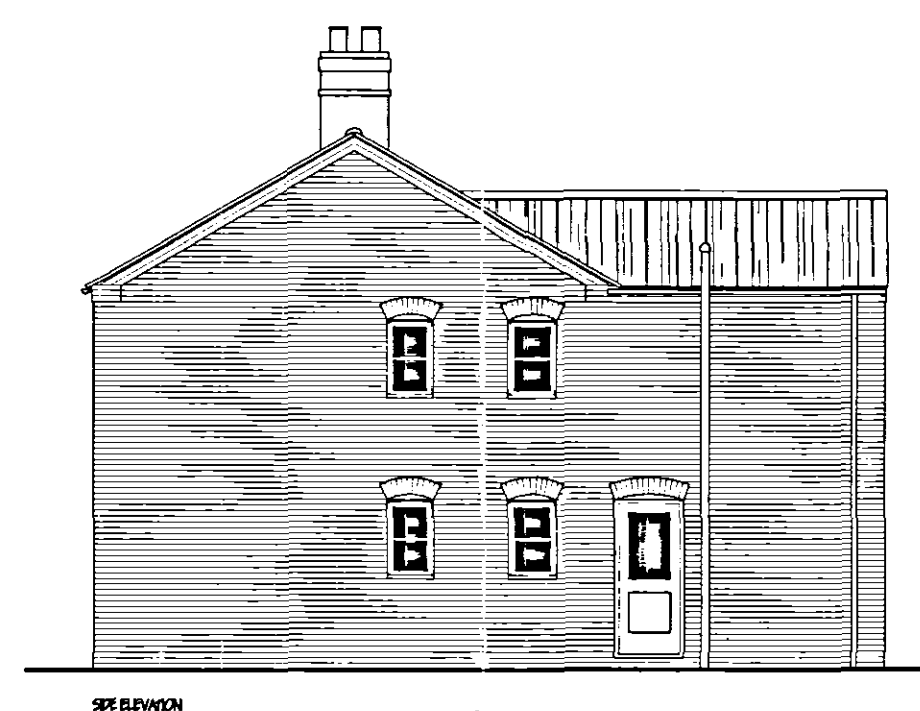
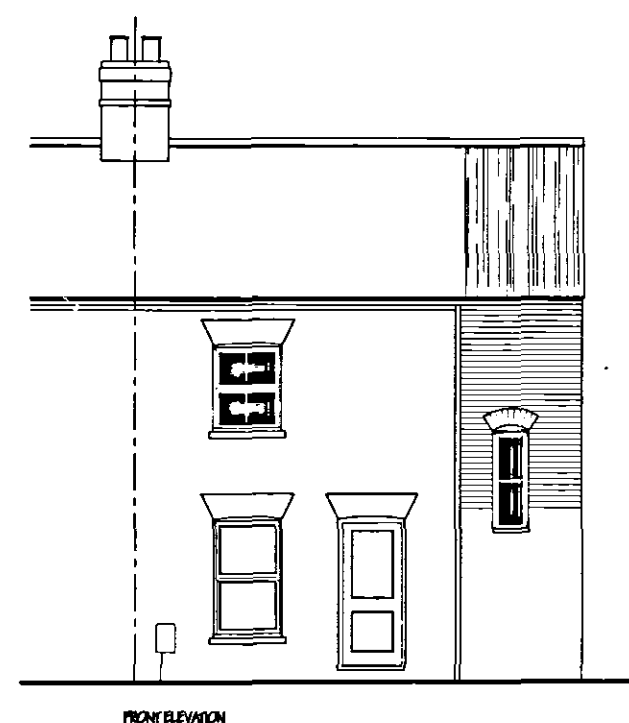
[illegible]

ref: revision date
G. R. MERCHANT
 I.ENG AMICE FTWO
 ARCHITECTURAL, STRUCTURAL
 AND LAND DRAINAGE
 CONSULTANTS
 Unit 4, Wrights Meash
 12A Park Road, Holbeach,
 Spalding, Lincs. PE12 7EE
 Tel: 01408 490800
 Fax: 01408 485744
 E-Mail: G. R. Merchant @ Merchant. F
 Co. UK

Project
EXTENSION & ALTERATIONS.
47 HALLGATE.
HOLBEACH.
SPALDING. LINC'S.

Client
EDWARDS BUILDERS.

Drawing
FLOOR PLANS & ELEVATIONS,
- PROPOSED.

Job Ref.	Drawing No.
839-03	02

Date	Dec. '03.
Drawn	GRM.

Scores	1/50 1/100
--------	------------

[illegible]