




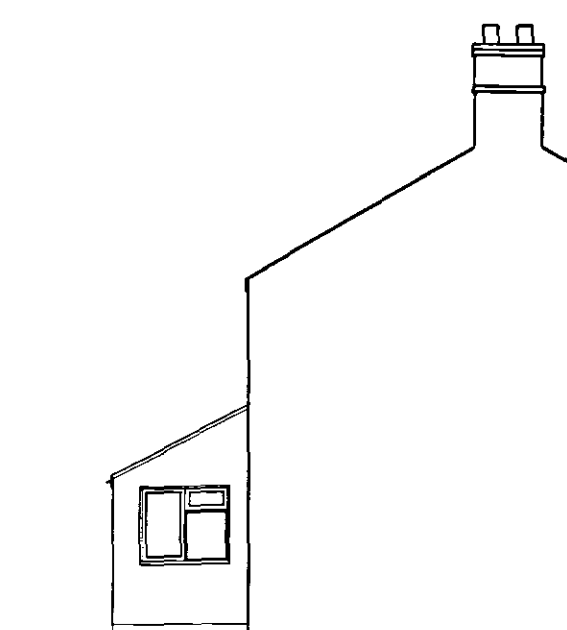


SIDE ELEVATION

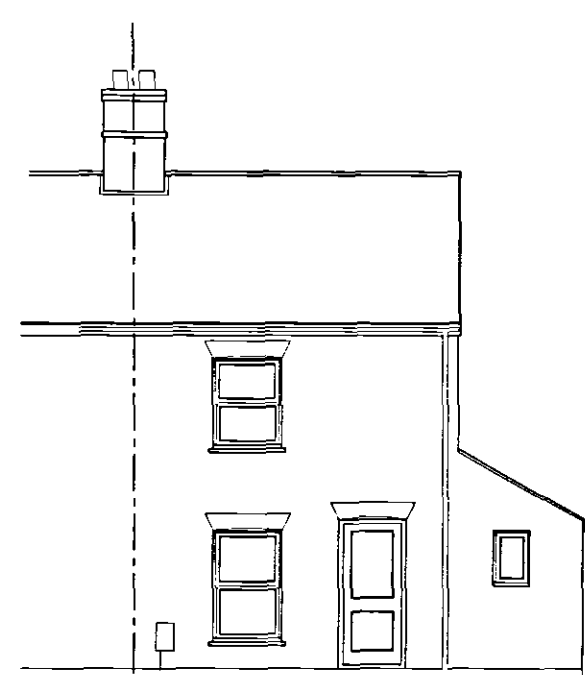


FRONT ELEVATION

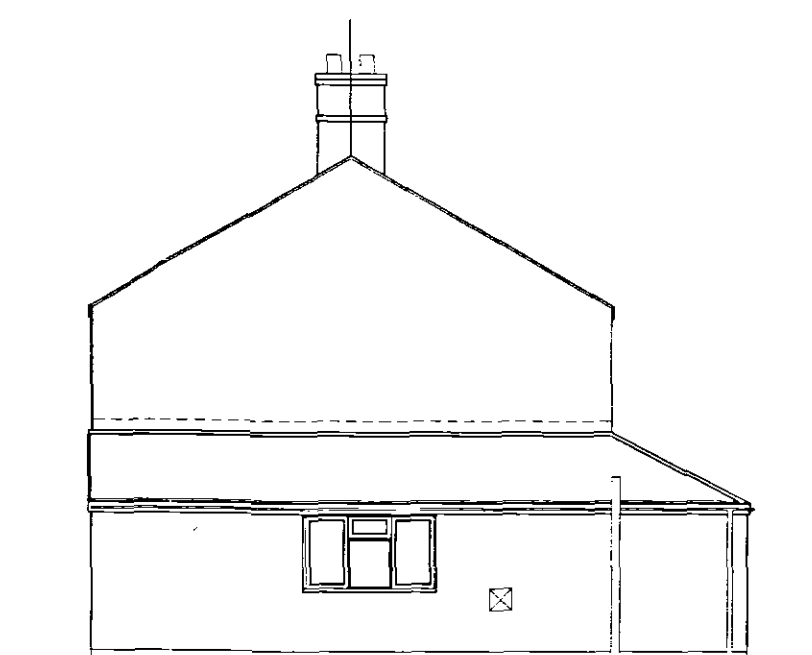


SIDE ELEVATION

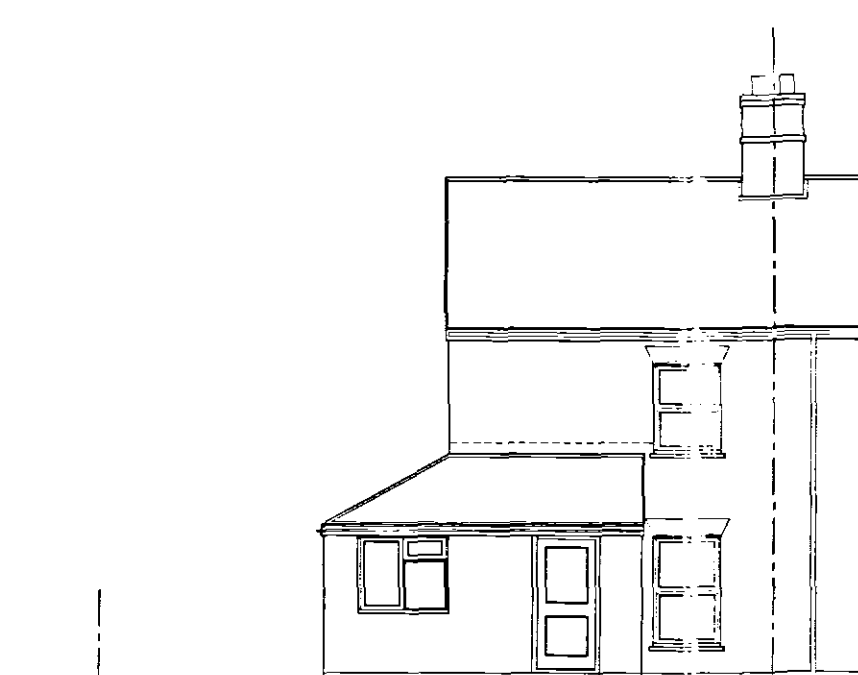


REAR ELEVATION

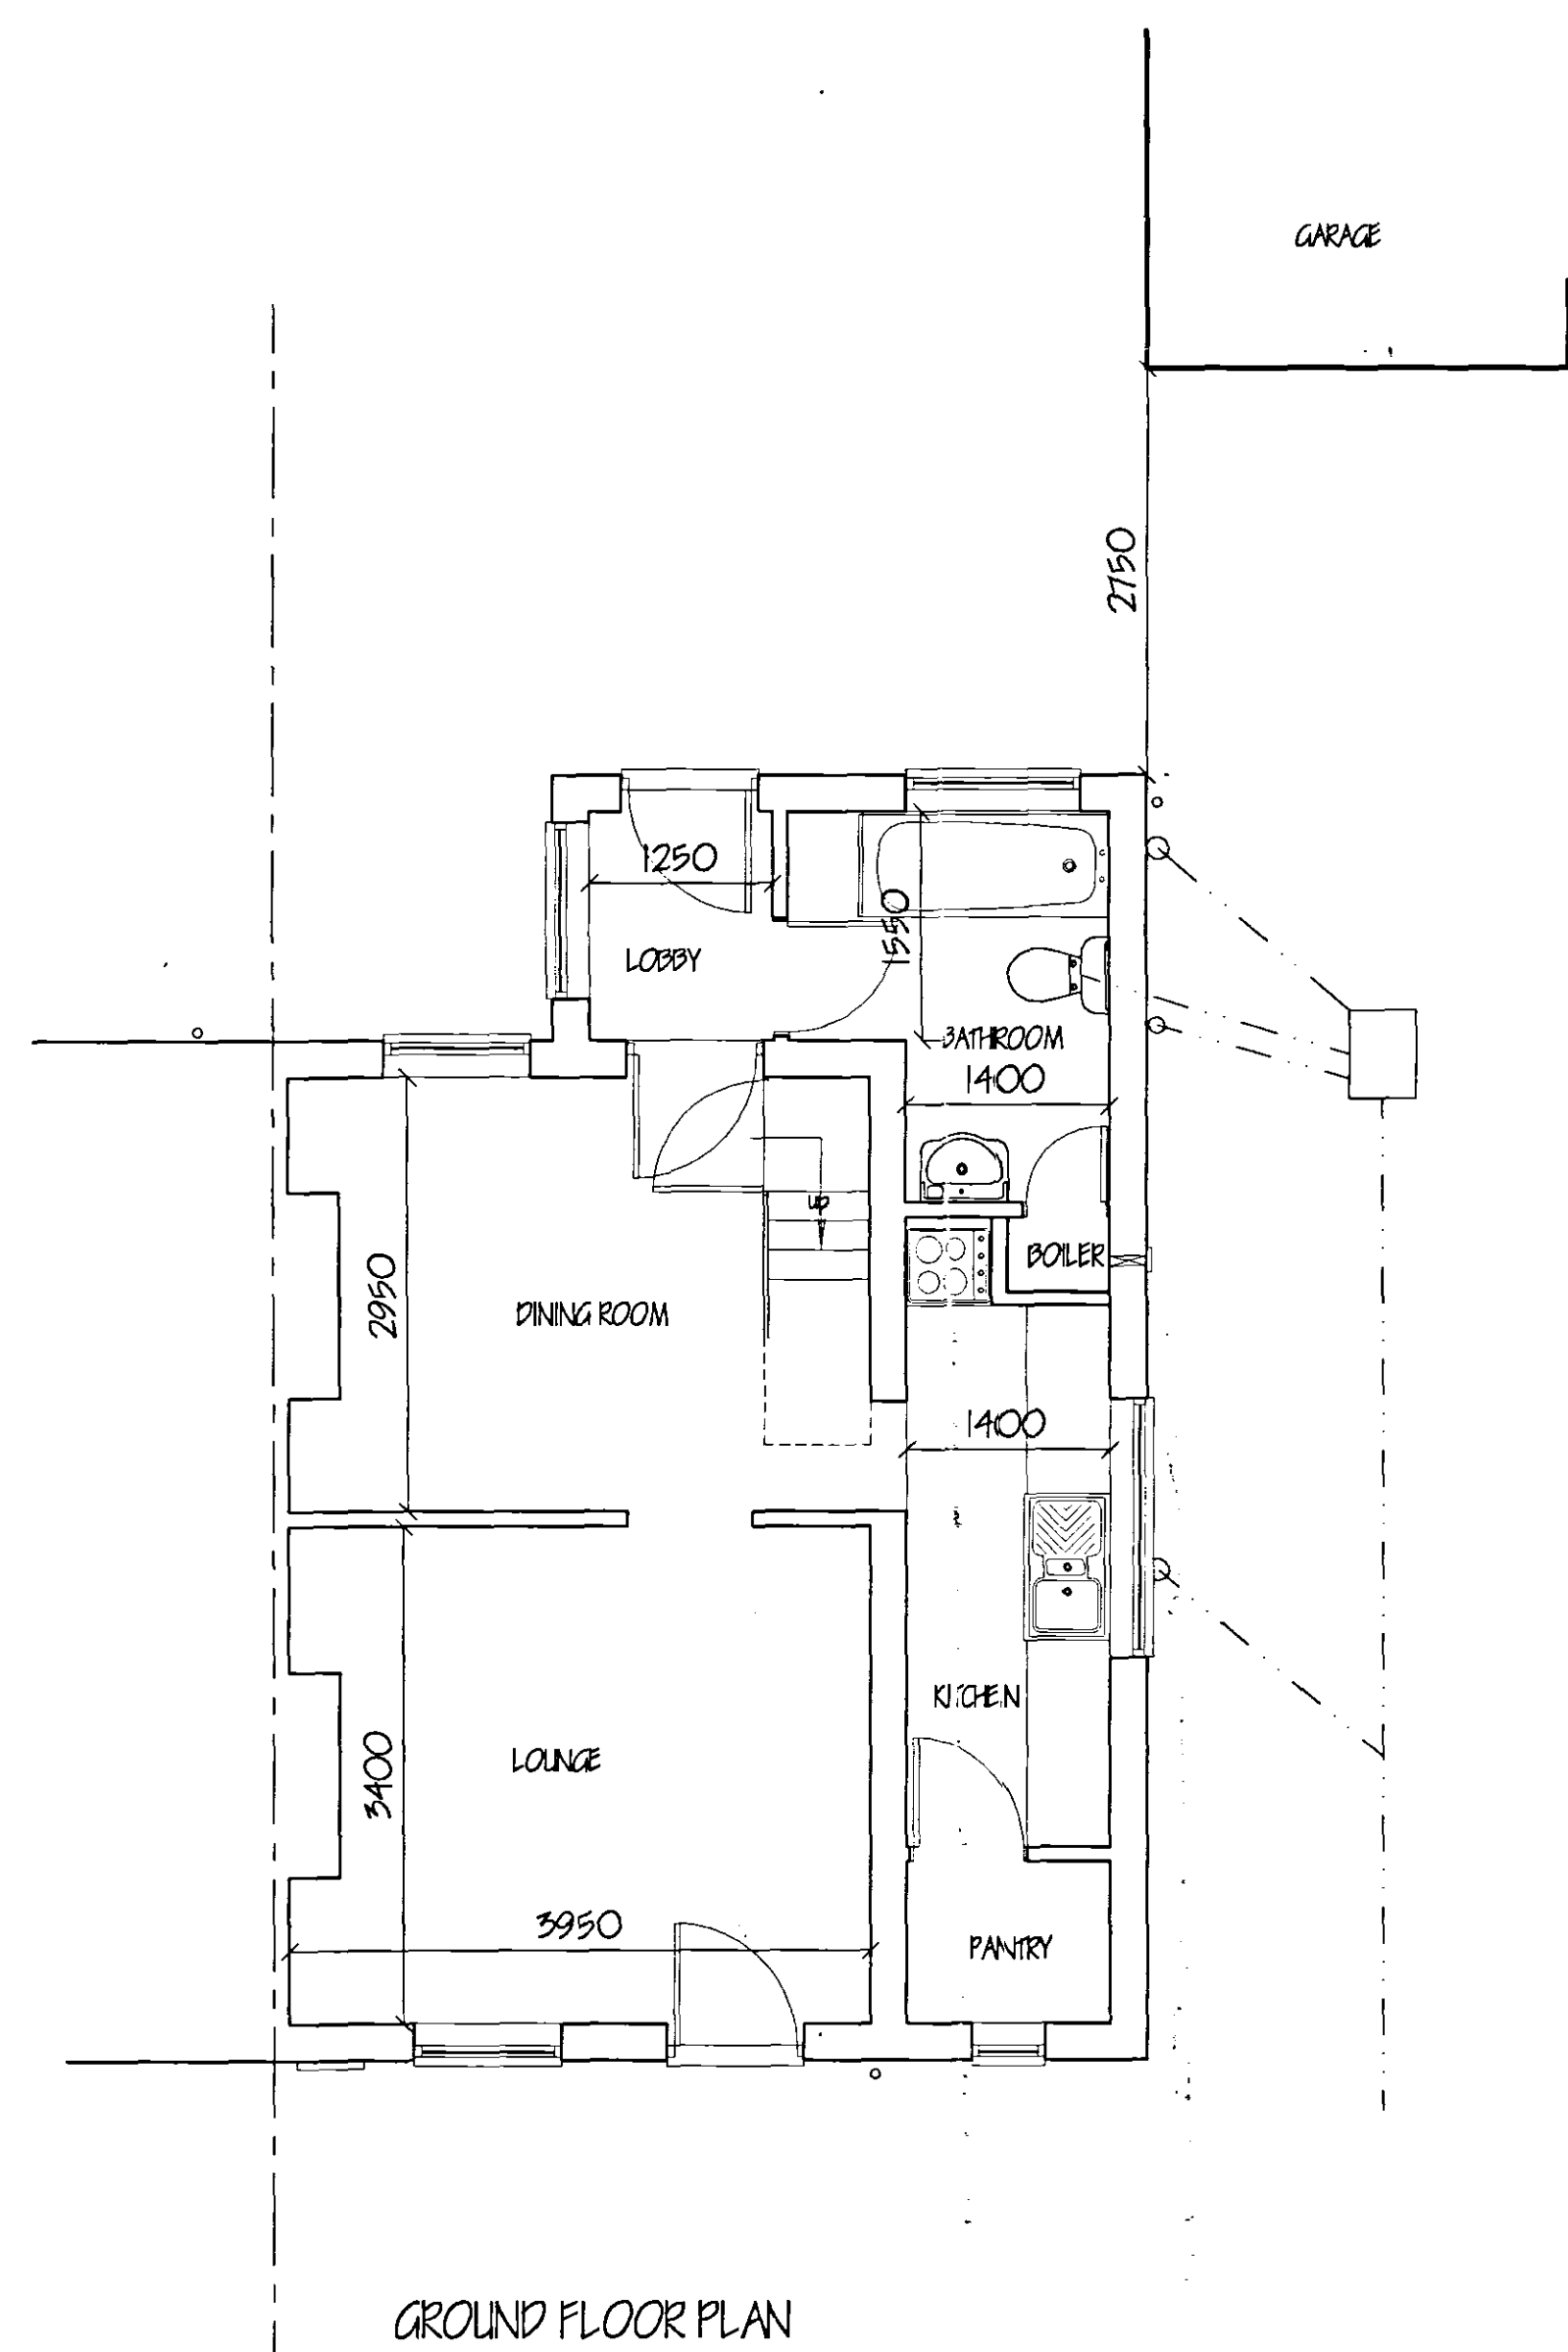


GROUND FLOOR PLAN

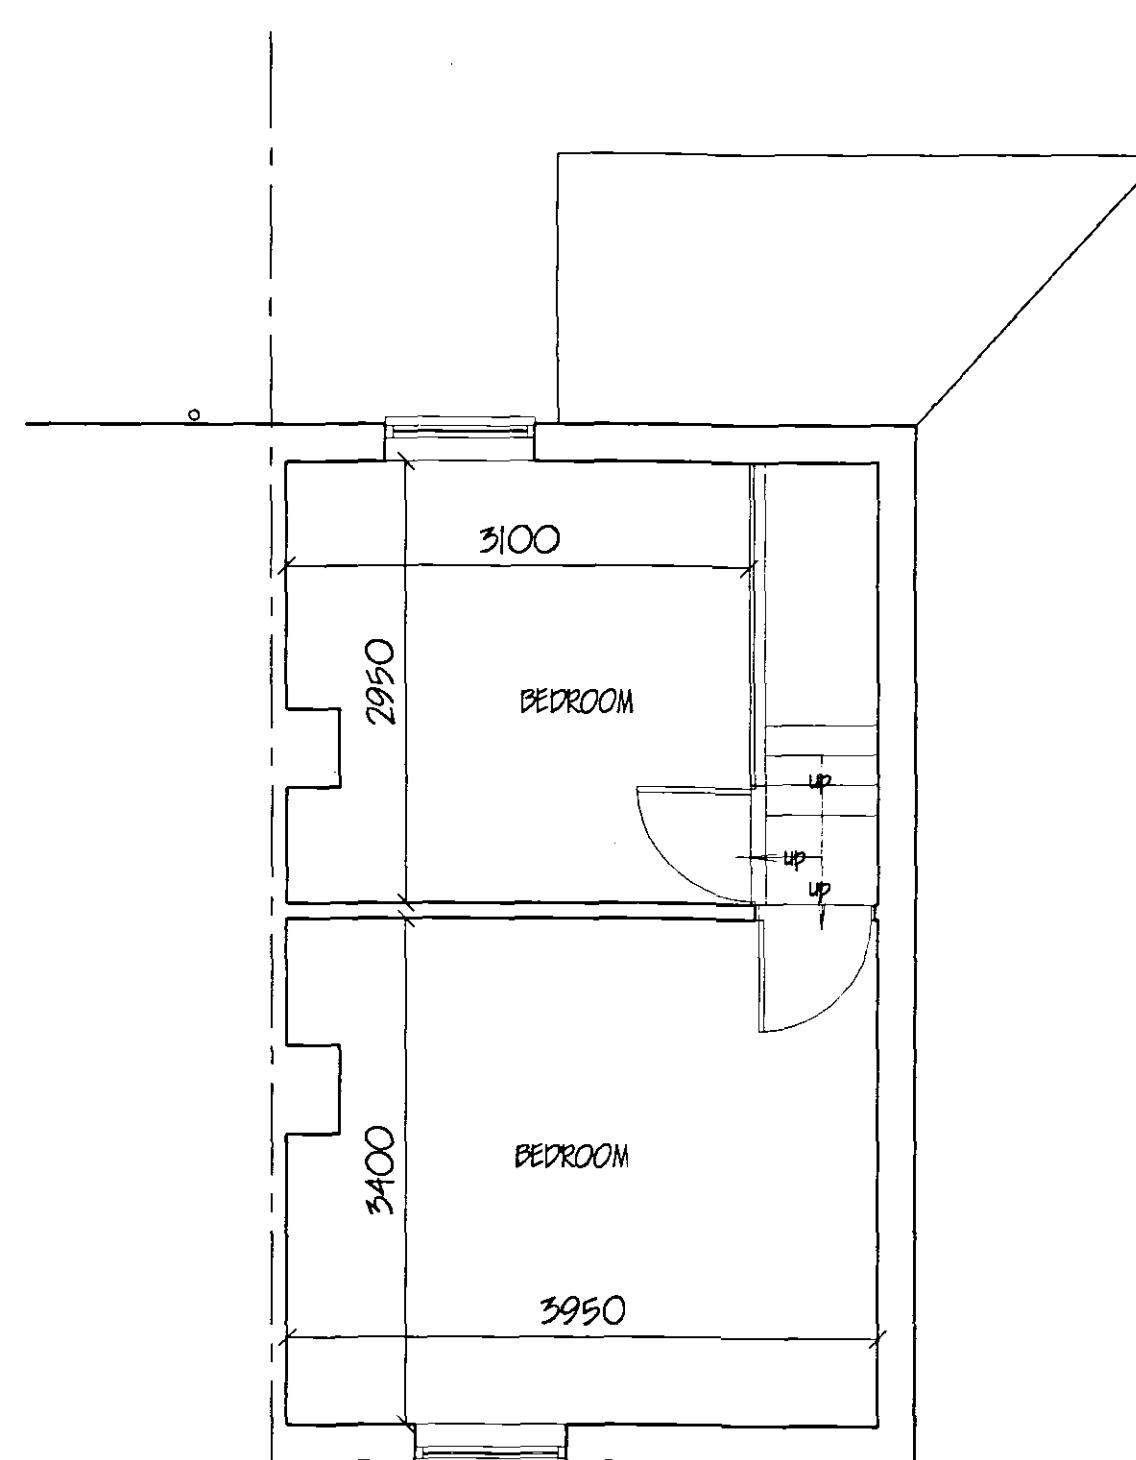

FIRST FLOOR PLAN

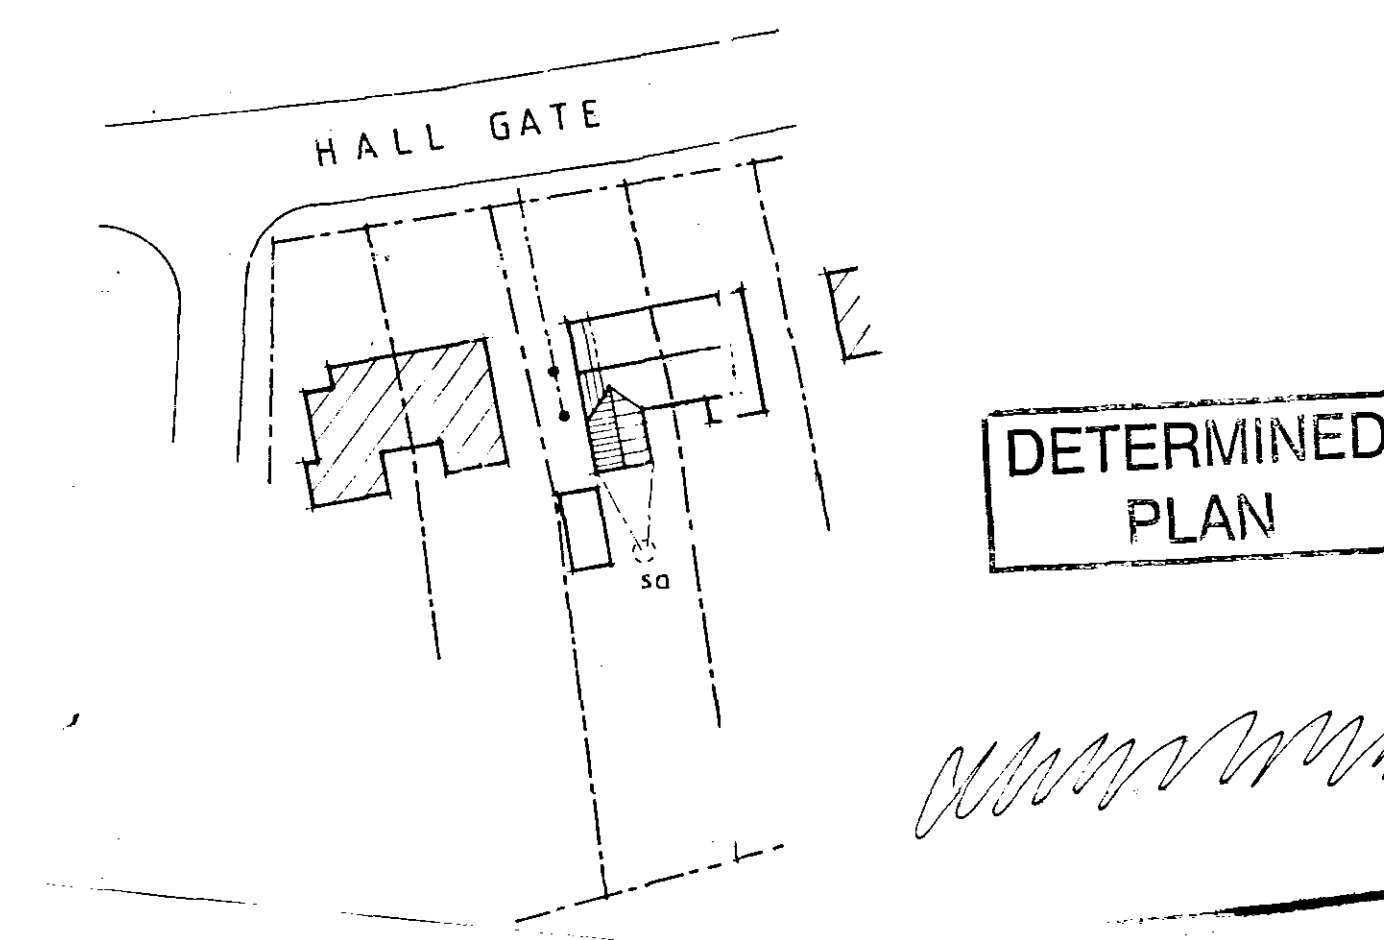

SITE PLAN
1/500

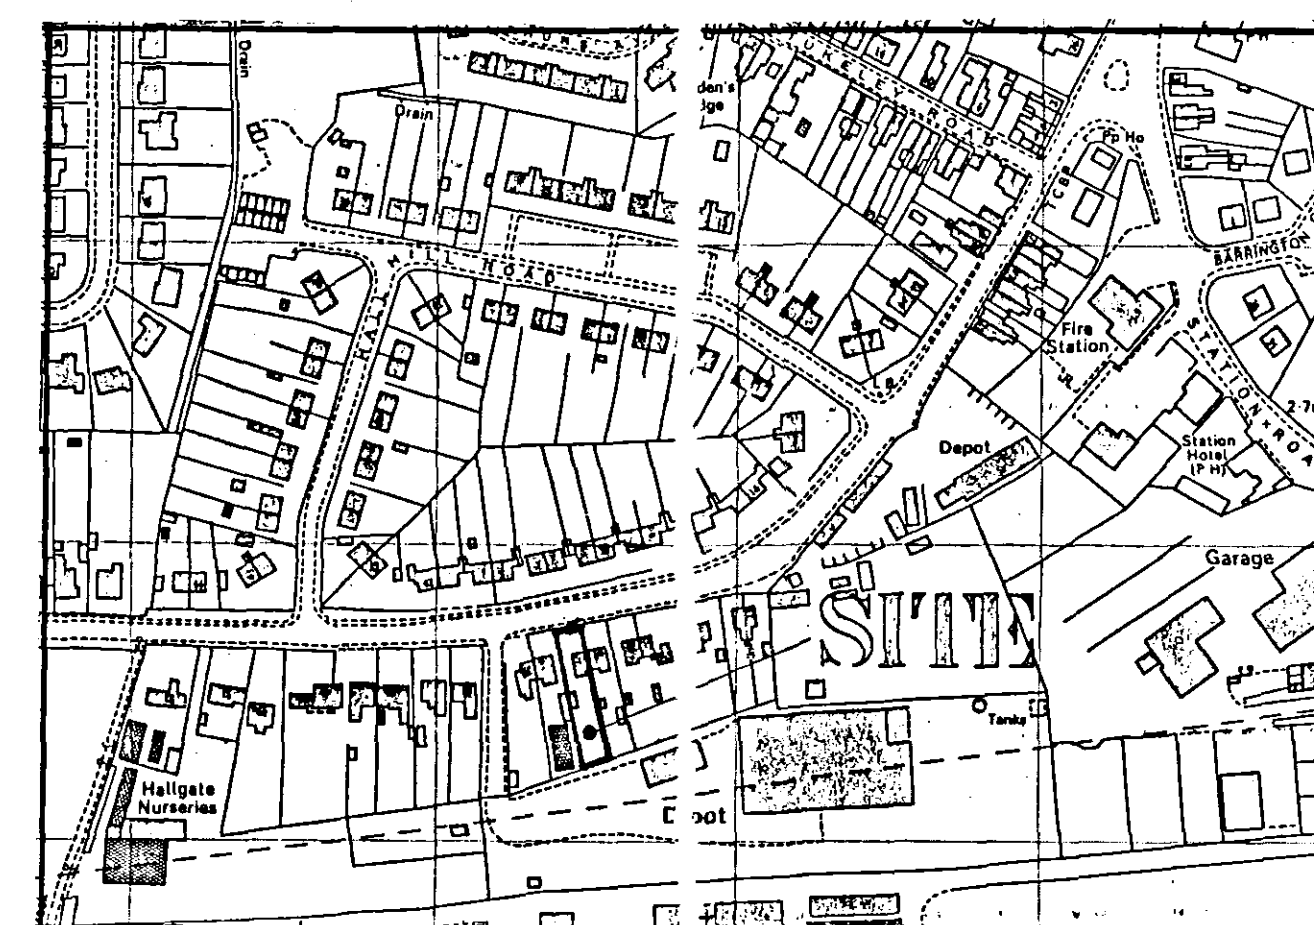

LOCATION PLAN
1/2500

[illegible]

ref: revision date

G. R. MERCHANT

I.ENG AMICE FWO

**ARCHITECTURAL, STRUCTURAL
AND LAND DRAINAGE
CONSULTANTS**

Unit 4, Wrights Mews
12A Park Road, Holbeach,
Spalding, Lincs. PE12 7EE
Tel: 01406 490800
Fax: 01406 482744

E-Mail: G. R. Merchant @ Merchant. P
Co. UK

Project
EXTENSION & ALTERATIONS,
47 HALLGATE,
HOLBEACH,
SPALDING, Lincs.

Client
EDWARDS BUILDERS.

Drawing
FLOOR PLANS & ELEVATIONS,
- EXISTING -

Job Ref. 839-03	Drawing No. 01
--------------------	-------------------

Date	Drawn
NOV '03.	ARM.

Scales
1/50 1/100 [unless otherwise stated]

[illegible]