


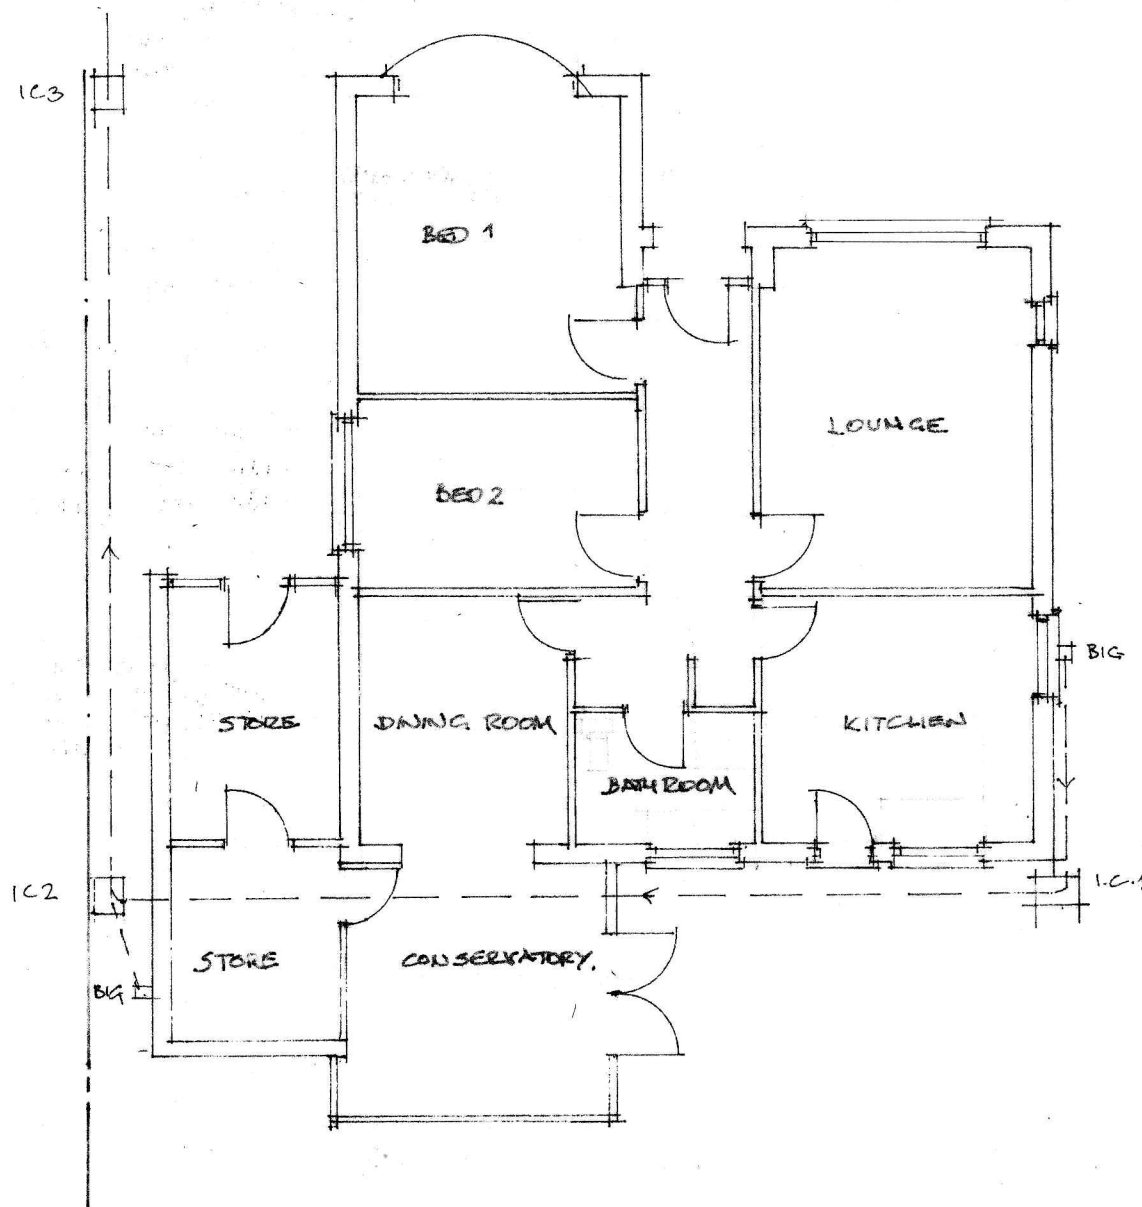

19 Langwith Gardens
Holbeach

As Existing

Floor Plan

Drg No 5561 / 7
Date Dec 2020
Scale 1 : 100

Old Court Builders,
Unit L, Bentley Business Park,
Northfields Ind, Estate,
Market Deeping,
PE6 8LD
Tel 01778 560619