
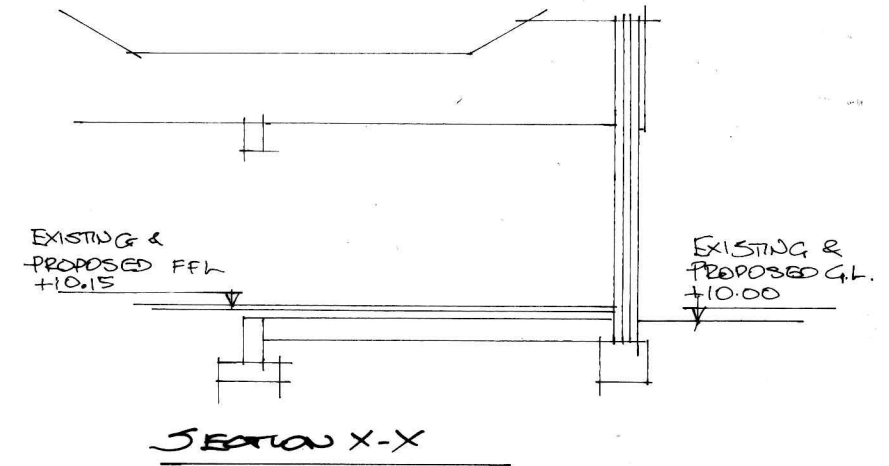


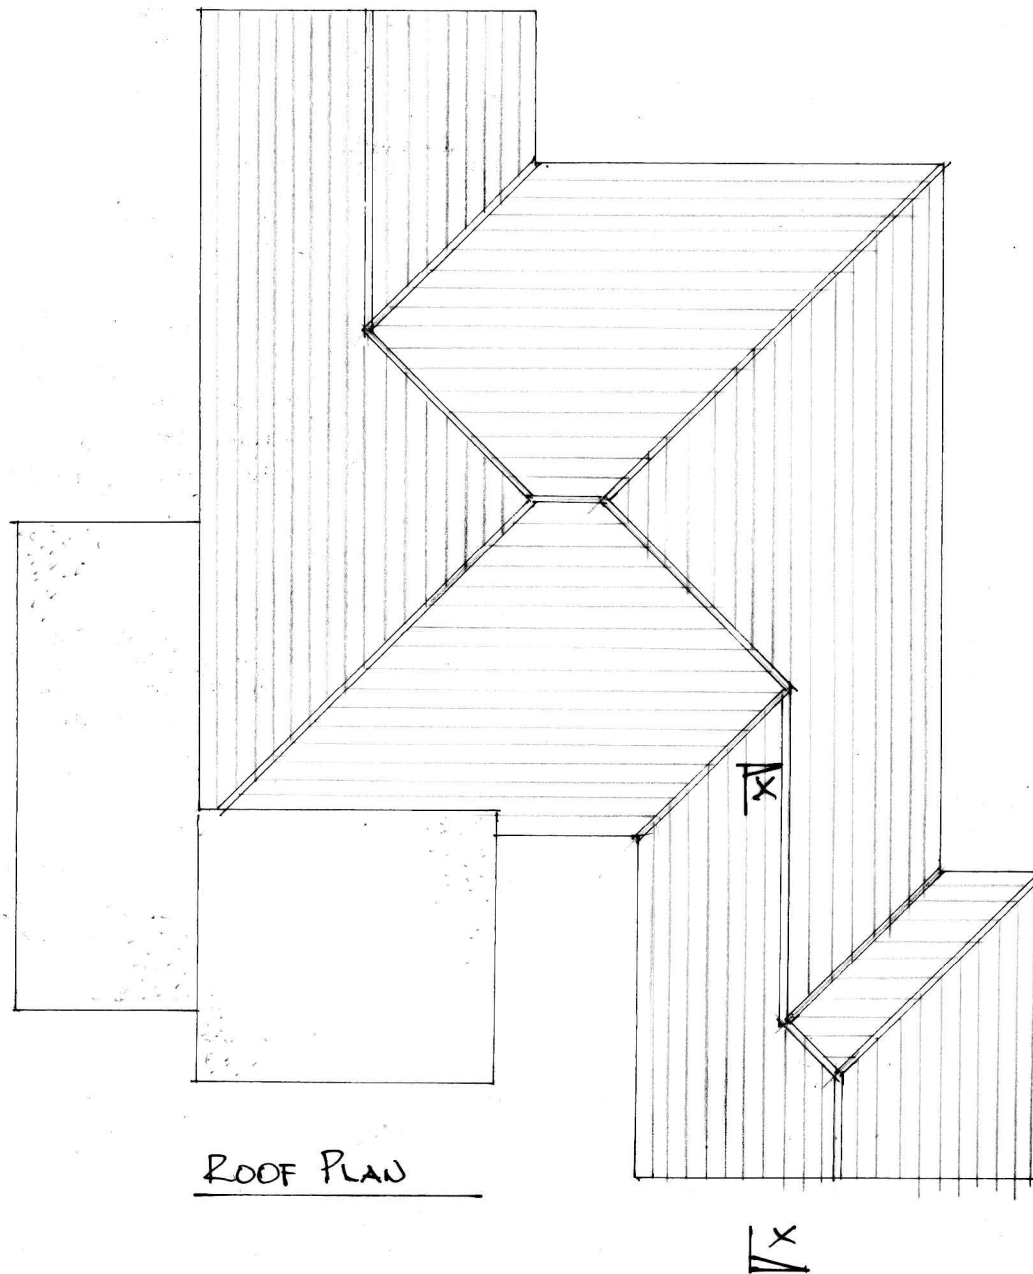

*Proposed Rear Extension
At 19 Langwith Gardens
Holbeach*

*Proposed Roof Plan &
Section X - X*

Drg No 5561 / 4
Date Dec 2020
Scale 1 : 100

Old Court Builders,
Unit L, Bentley Business Park,
Northfields Ind, Estate,
Market Deeping,
PE6 8LD
Tel 01778 560619