



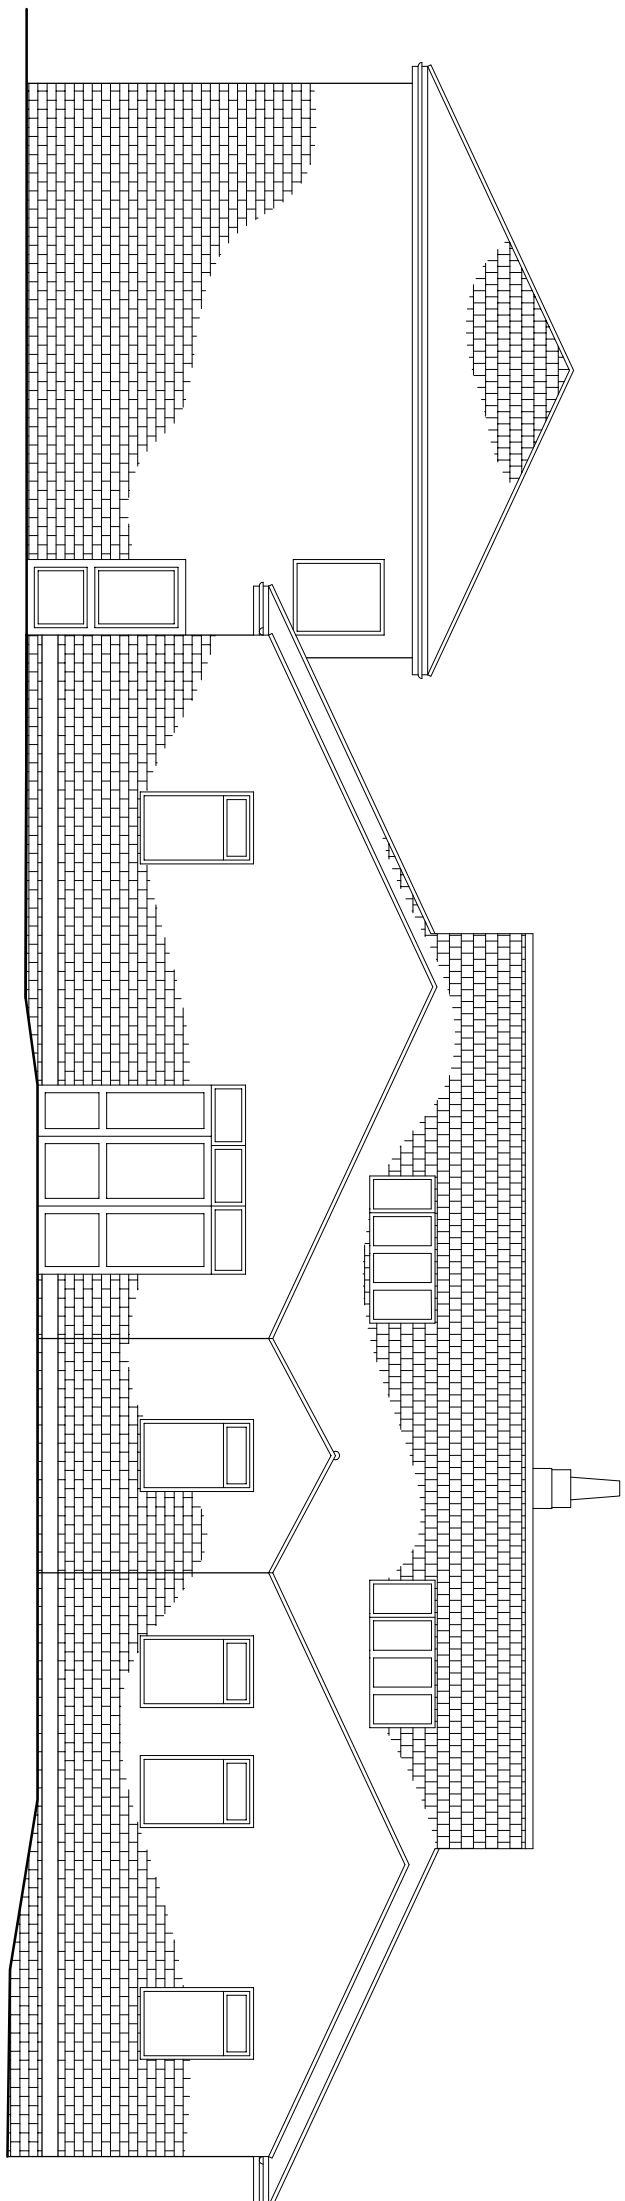


PROPOSED FRONT ELEVATION

(SCALE 1:100)

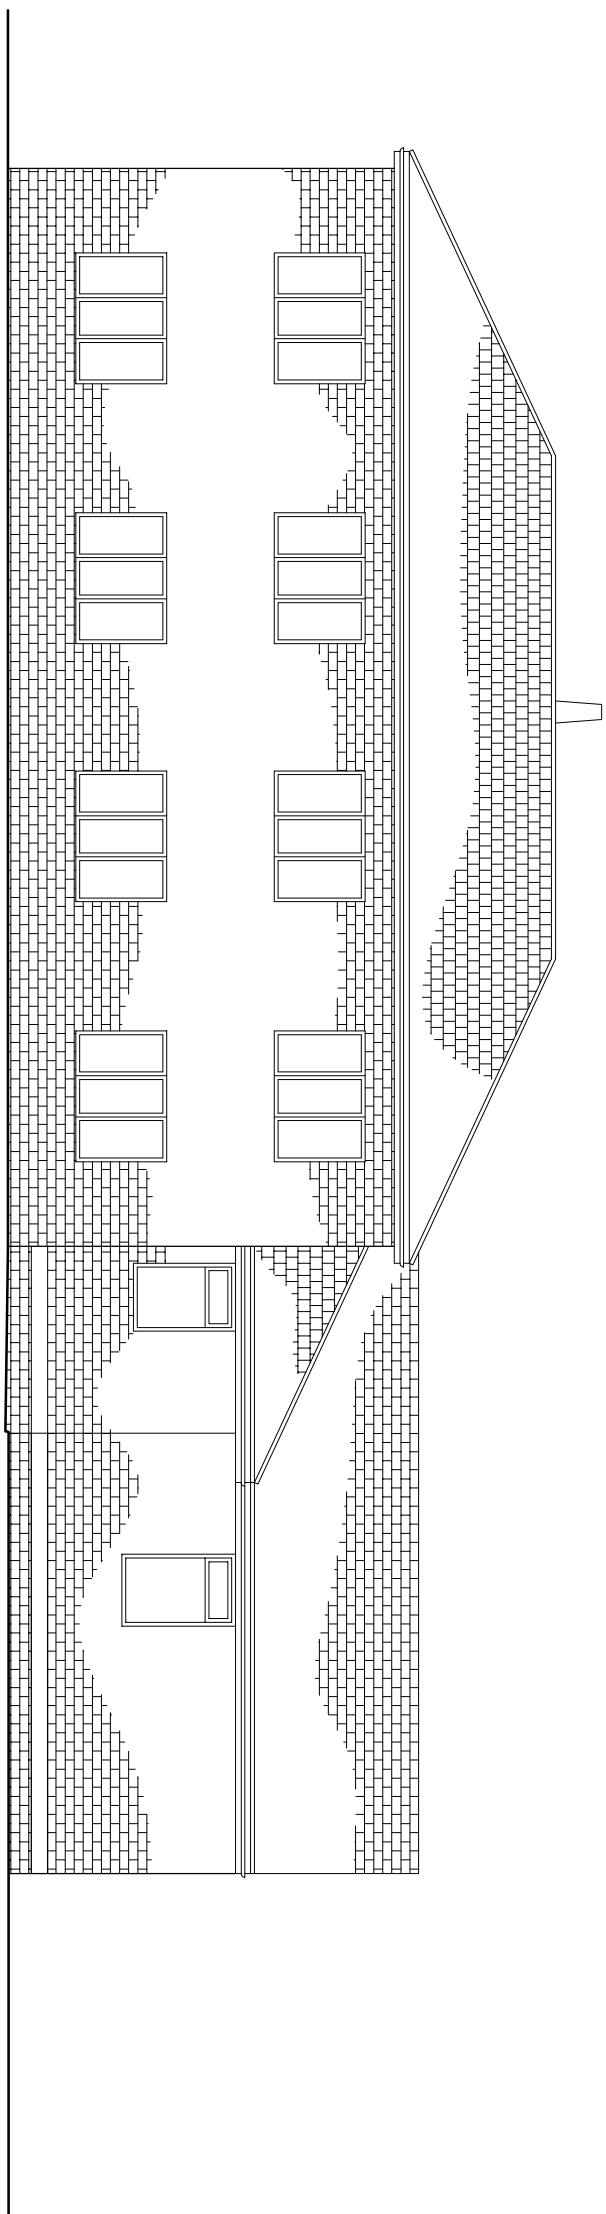


PROPOSED SIDE ELEVATION

(SCALE 1:100)

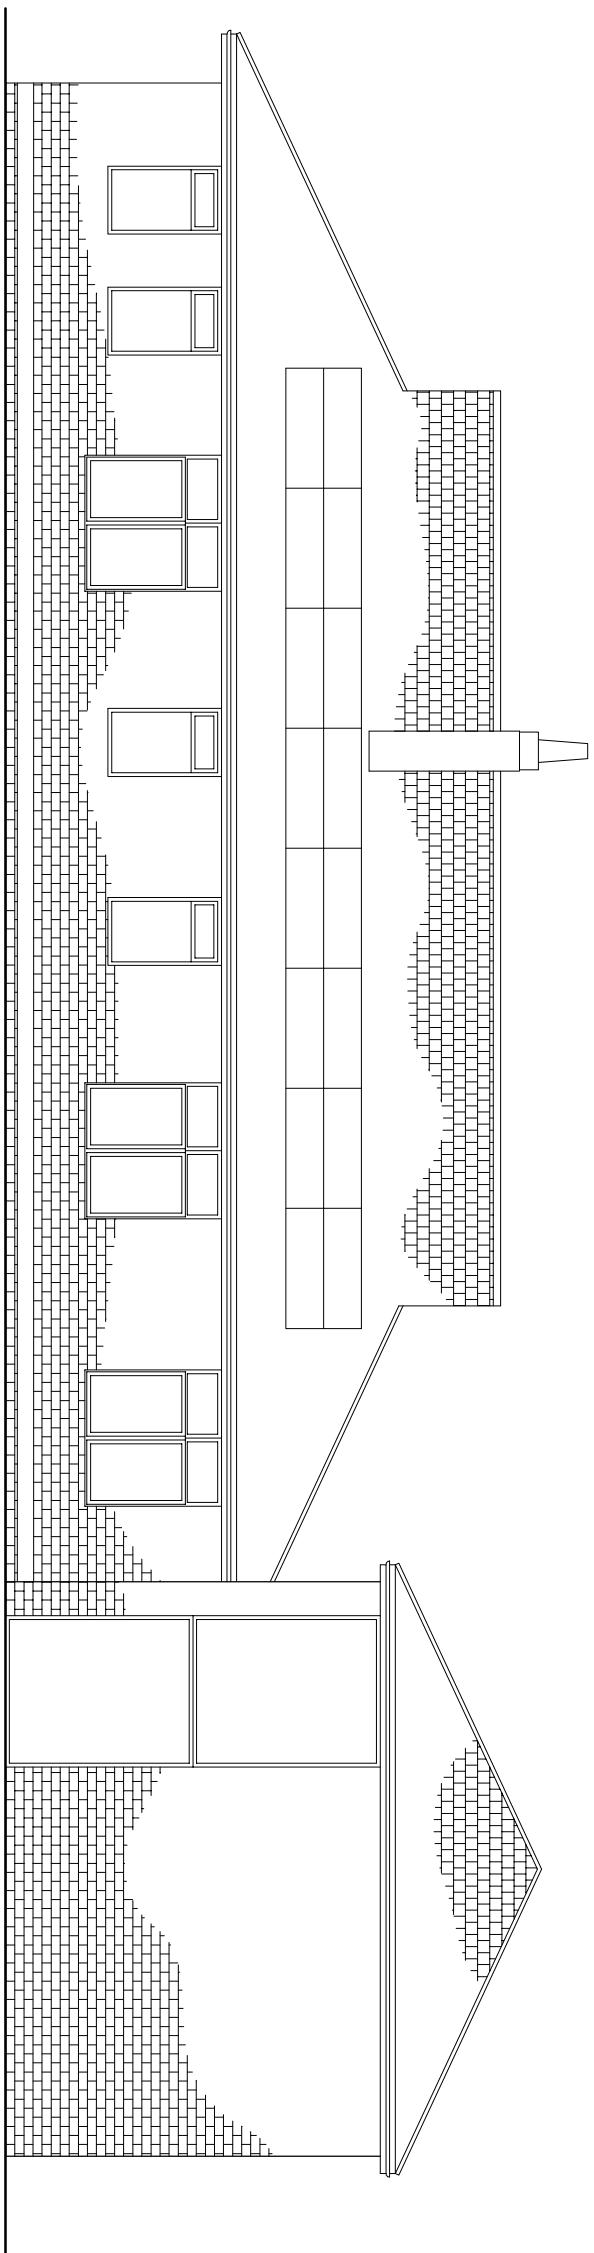

PROPOSED REAR ELEVATION

(SCALE 1:100)

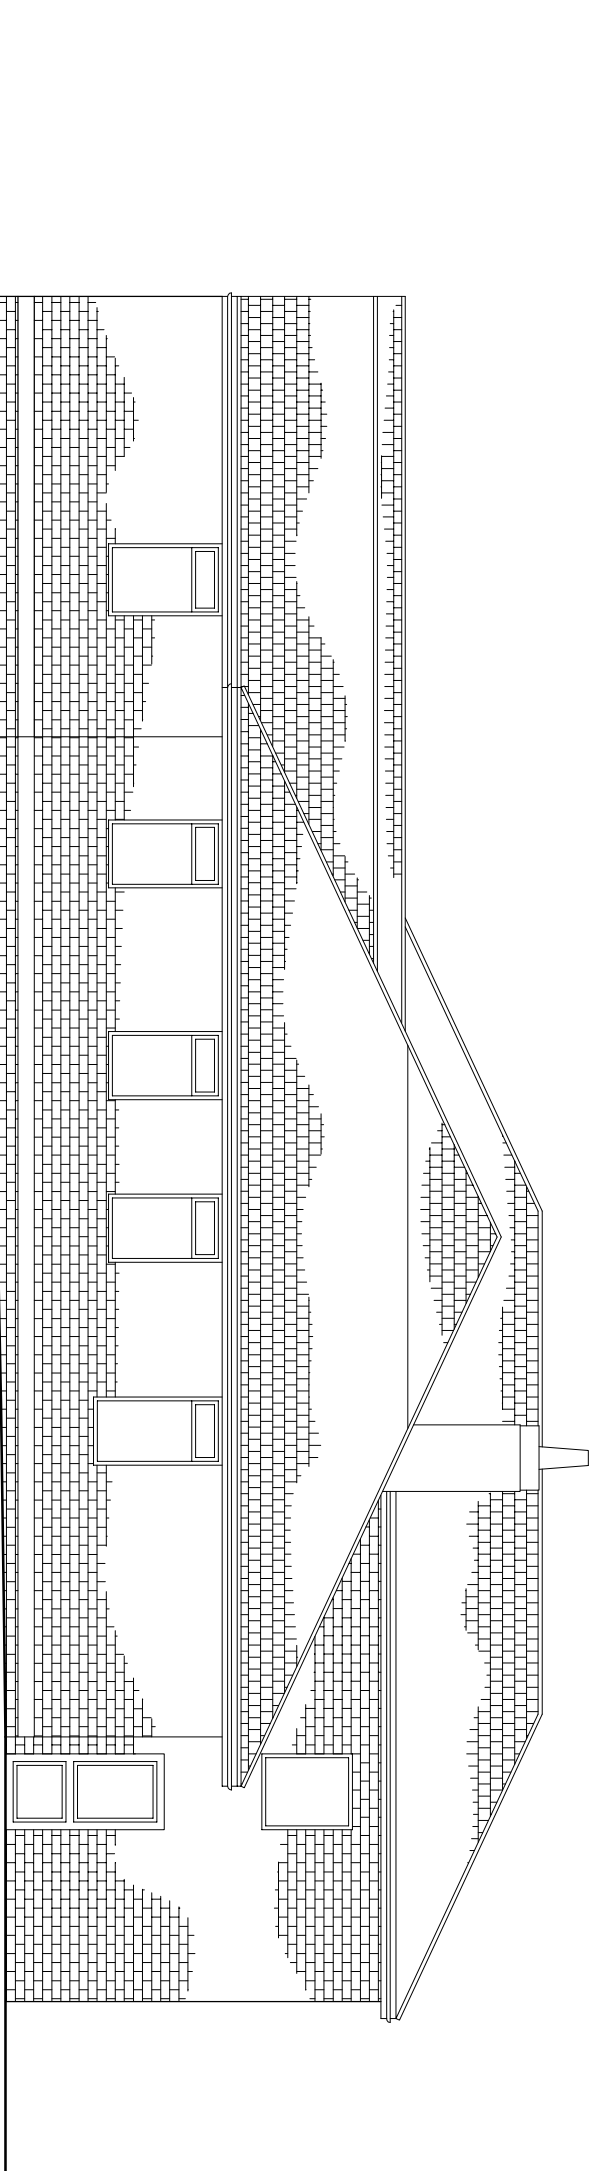


PROPOSED SIDE ELEVATION

(SCALE 1:100)



PROPOSED GROUND FLOOR PLAN

(SCALE 1:100)

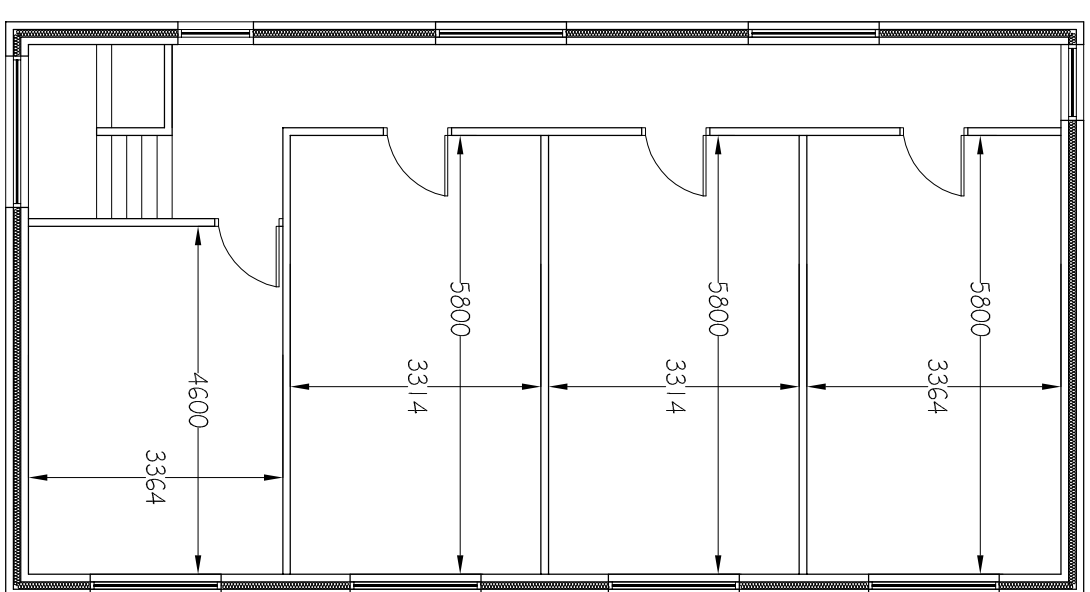

PROPOSED FIRST FLOOR PLAN

(SCALE 1:100)

Reel	Description	Date
Client	LITTLEBURY MEDICAL GROUP	
Project	LITTLEBURY MEDICAL CENTRE PROPOSED EXTENSION PROPOSED PLANS & ELEVATIONS	
Issue	FOR COMMENT	
Scale	A5 SHOWN	Date DEC 20 15
Drawing No.	15-445-101	