



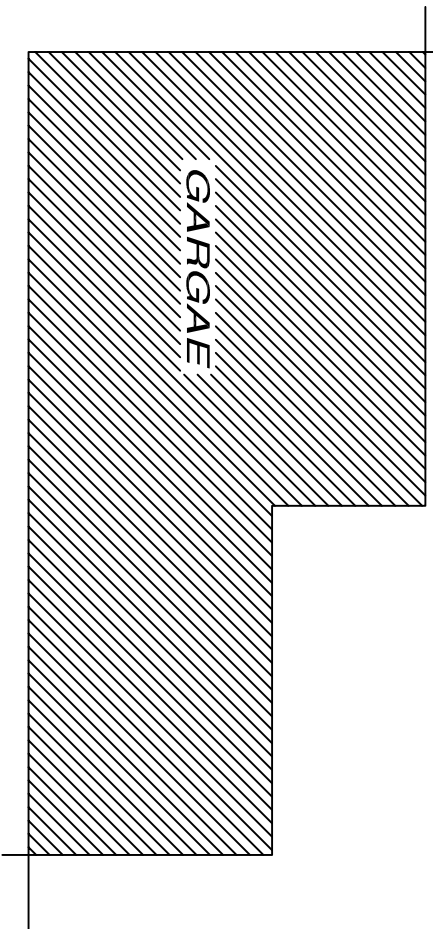

REAR ELEVATION

ALL FACING MATERIALS TO MATCH EXISTING

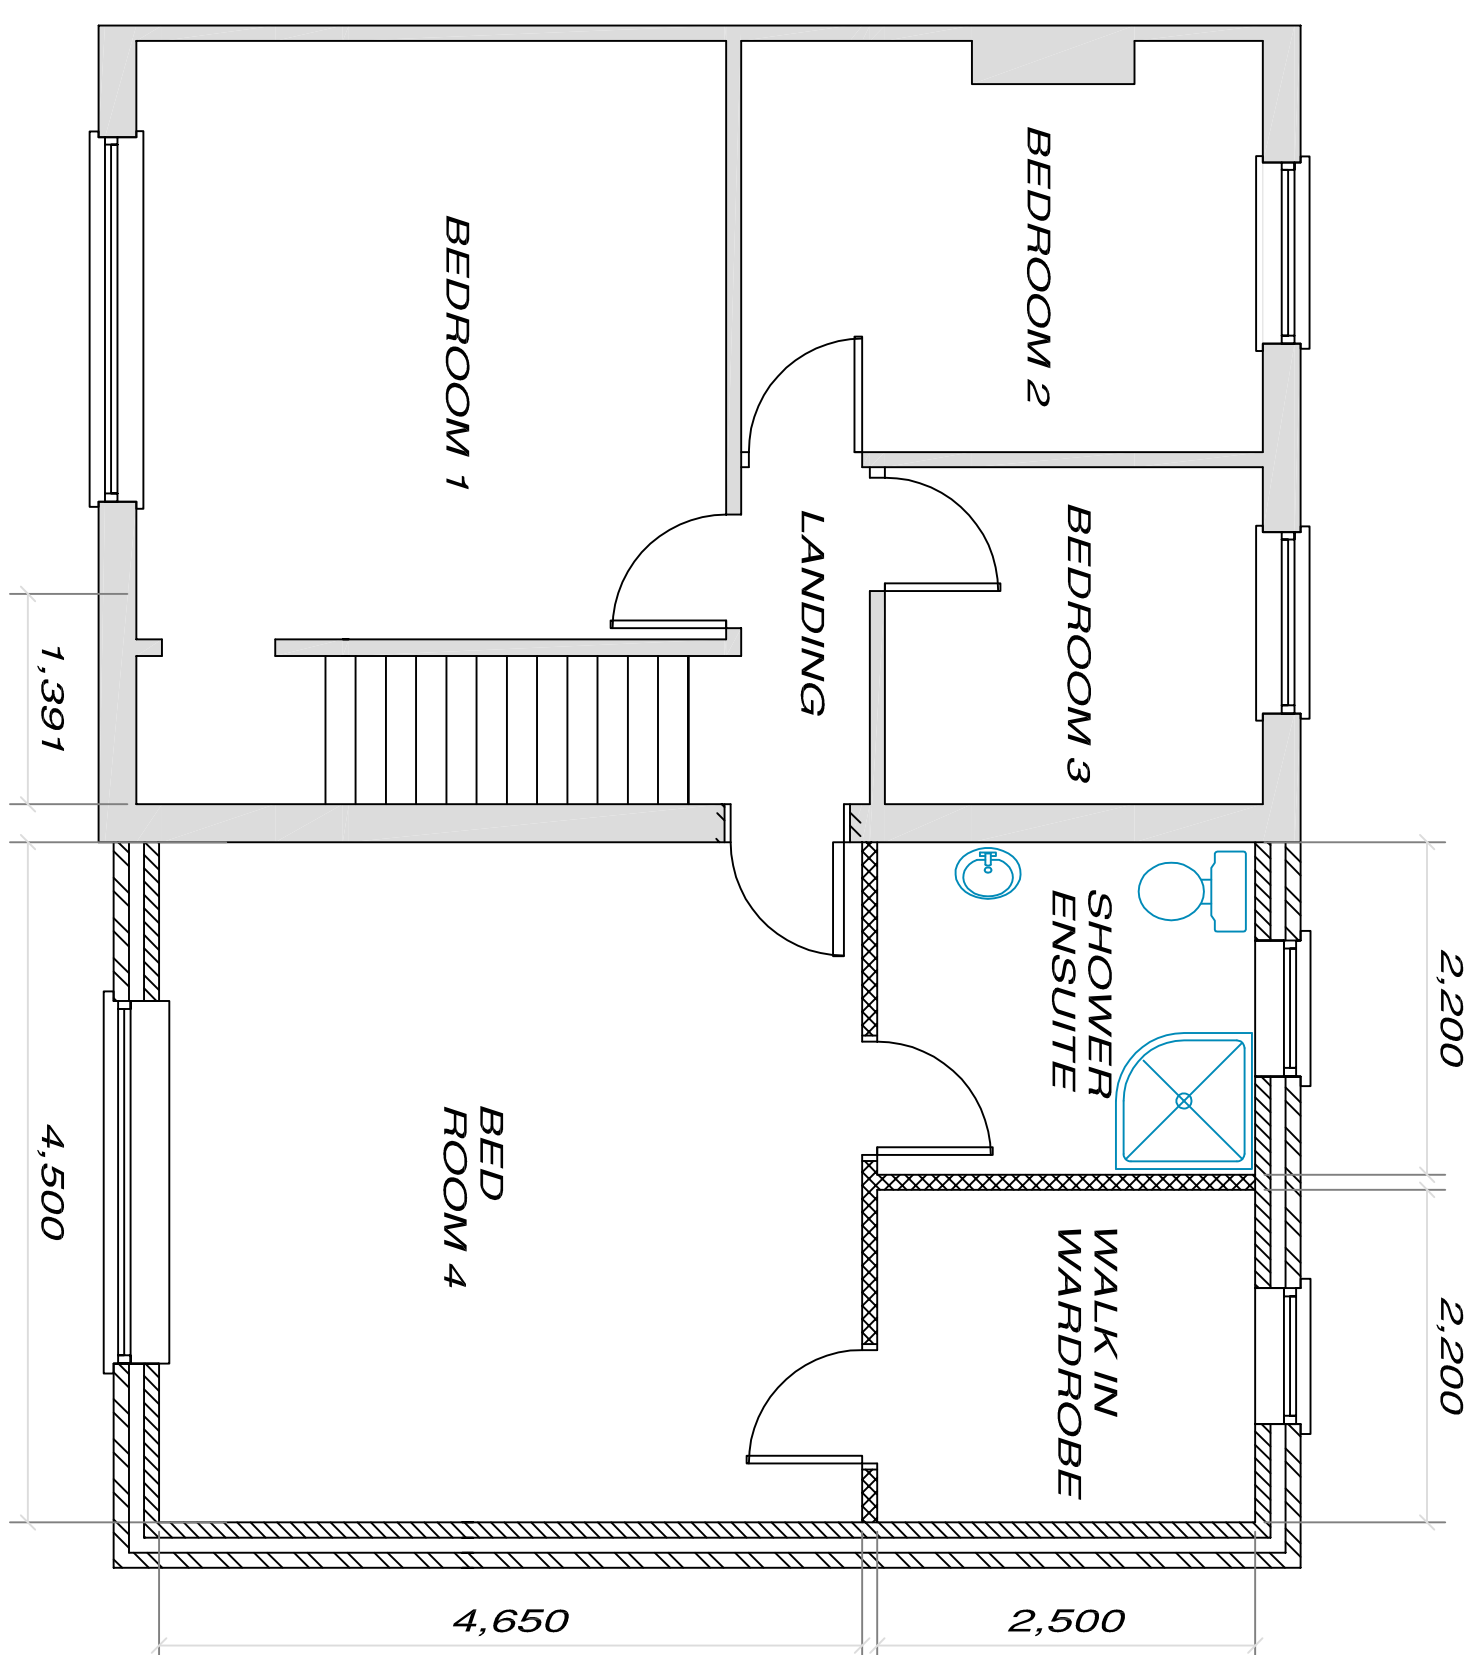

FIRST FLOOR PLAN

Rev	Purpose	By	Date
-	Building Excellence in Finland	-	2009
-	Highly Commended Heritage award New Build	-	

DBDS
Web site www.davidbrokdesignservices.co.uk

IN DESIGN AND DEVELOPMENT ESTABLISHED 1975		ARCHITECTURAL TECHNICIANS DUNBROOK HOUSE STATION ROAD WYBESLEY, STURBOROUGH TA10 2JH Telephone 01954 61427 Telex 950001 Facsimile 01954 61406 E-mail: dte@architect.co.uk	
Basic:			
Client:	D POWELL		
Drawing No:	1861 DPA 1 AND ELEVATIONS		
Project:	PROPOSED 2 STOREY SIDE EXTENSION COMPRISING LONGER KITCHEN DINING AND BEDROOM ENSUITE NO. 16 CLOUGH ROAD DUNBROOK STATION ROAD STURBOROUGH		
Site:			
Periodic:		Checked:	
Drawn:	PEJ 2 BW	DB	
Print Scale:	1:50 @ A1	Date:	JAN 16
		Revised No:	-