


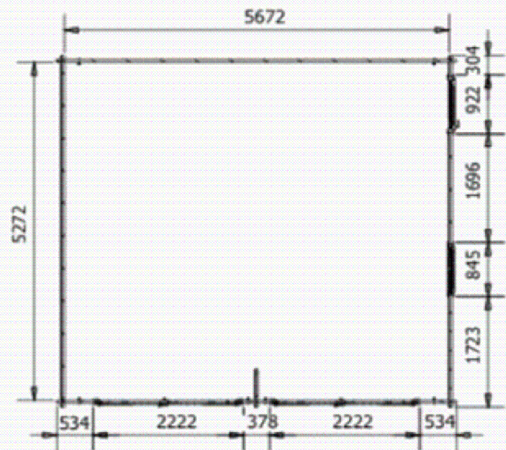


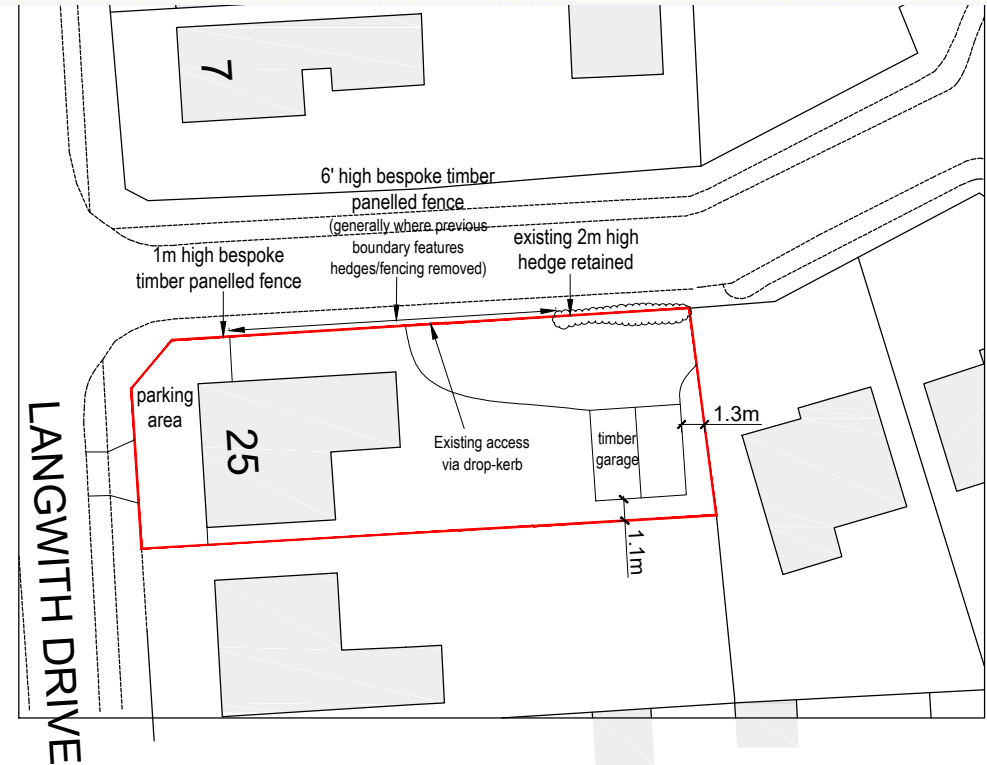

Deore Double Garage
W6.0m x D5.5m

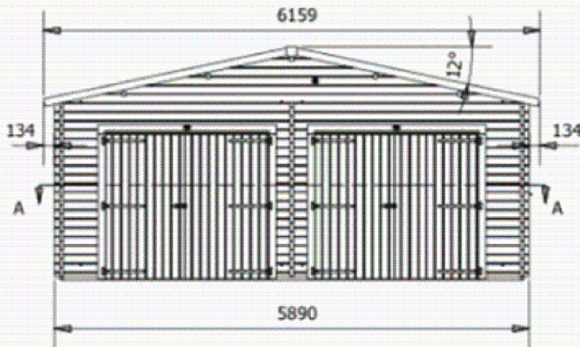

Garage Floor Plan & Elevations 1:100scale

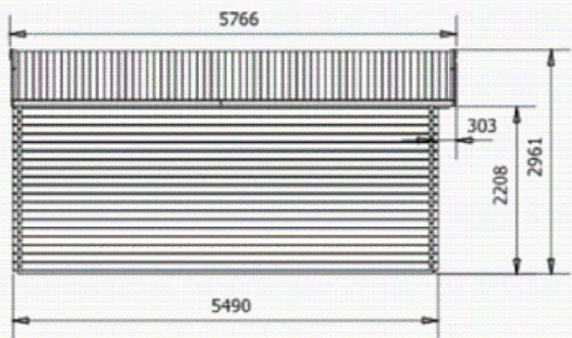


Proposed Site Plan
Scale 1:500



image of garage



image of fence installation

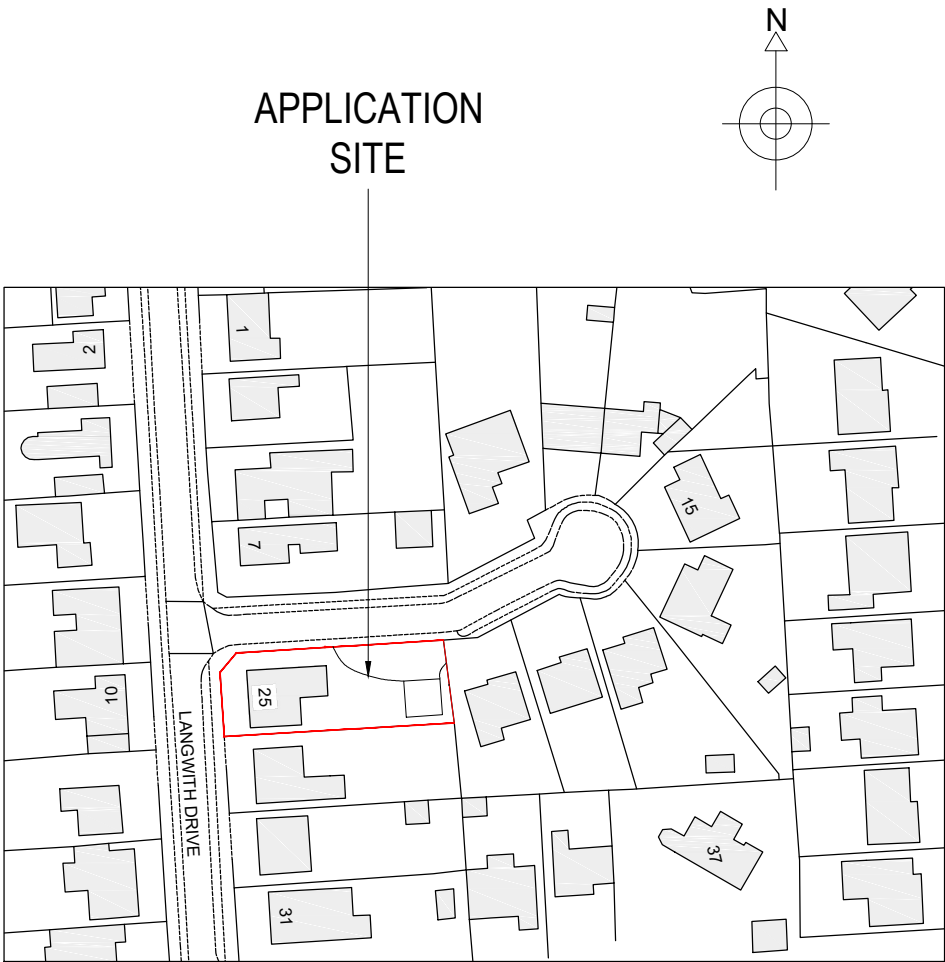

Site Location Plan
Scale 1:1250

REV A - Garage added		09.02.23
Client	Mr & Mrs Weston	Scale 1:250 & 1:500 @ A3
Project	Retrospective boundary fencing at: 25 Langwith Drove Holbeach Spalding PE12 7HQ	Date Jan 2023
Title Site Layout & Location Plan		Drawing No. P001/23
		Revision A