



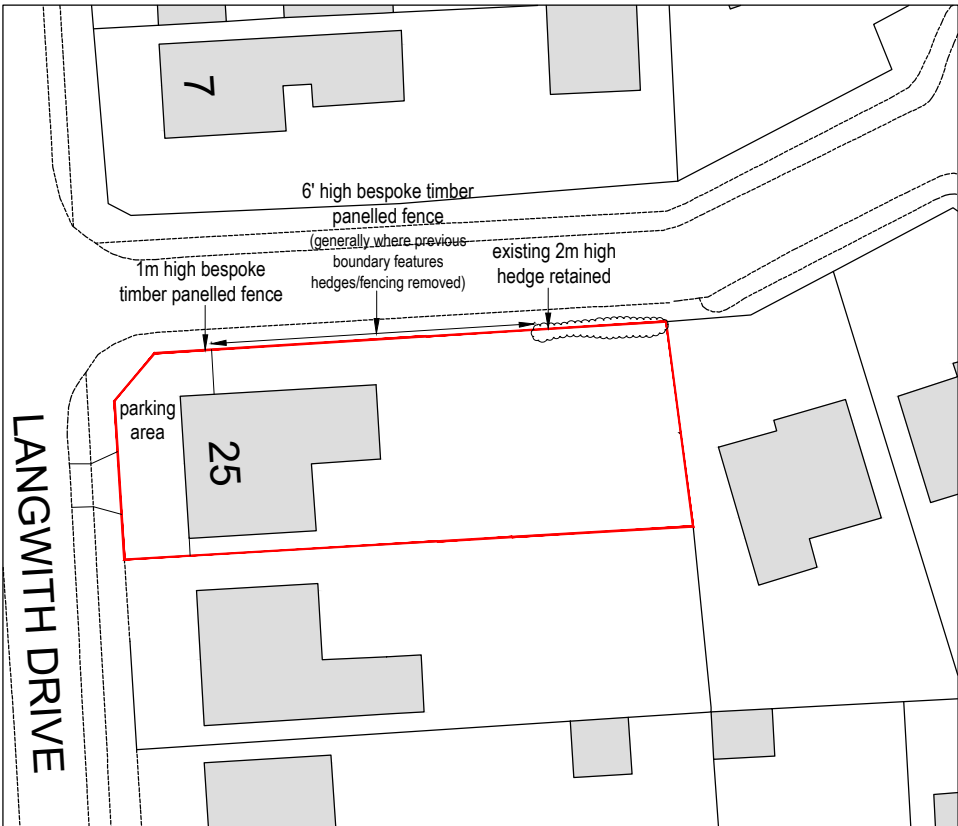

Proposed Site Plan
Scale 1:500



image of fence installation

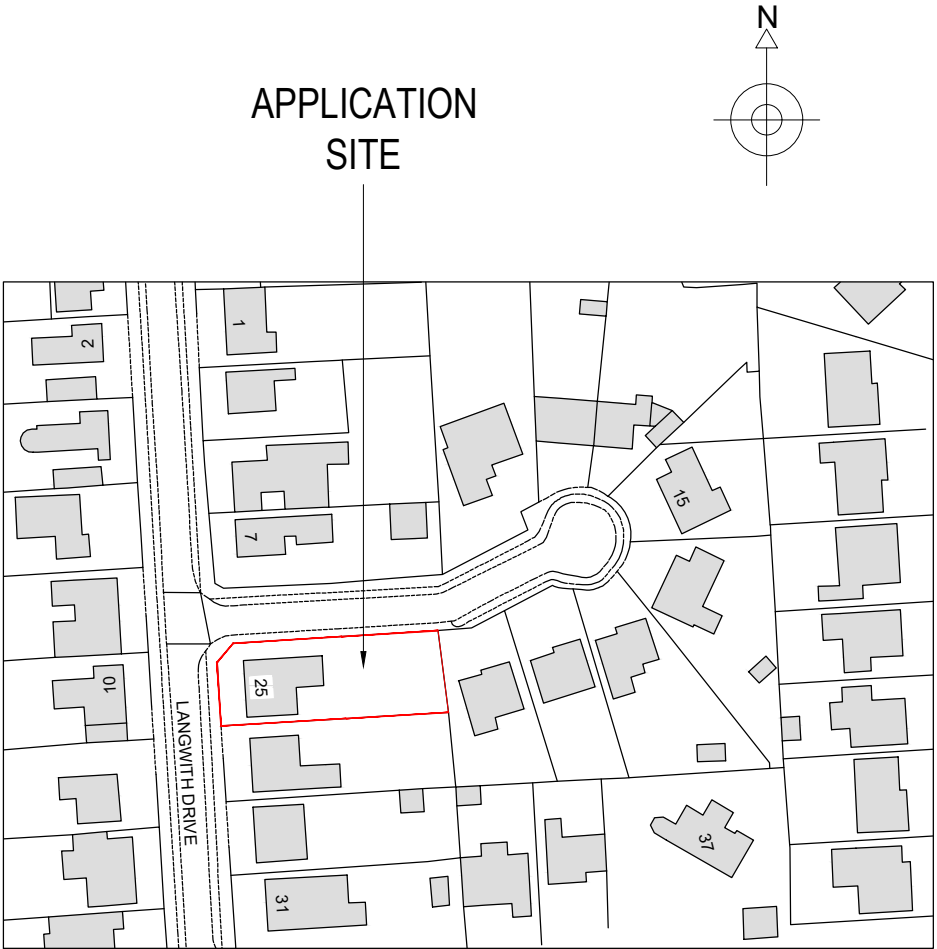

Site Location Plan
Scale 1:1250

Client	Mr & Mrs Weston	Scale	1:250 & 1:500 @ A3
Project	Retrospective boundary fencing at: 25 Langwith Drove Holbeach Spalding PE12 7HQ	Date	Jan 2023
		Drawing No.	P001/23
Title	Site Layout & Location Plan	Revision	