



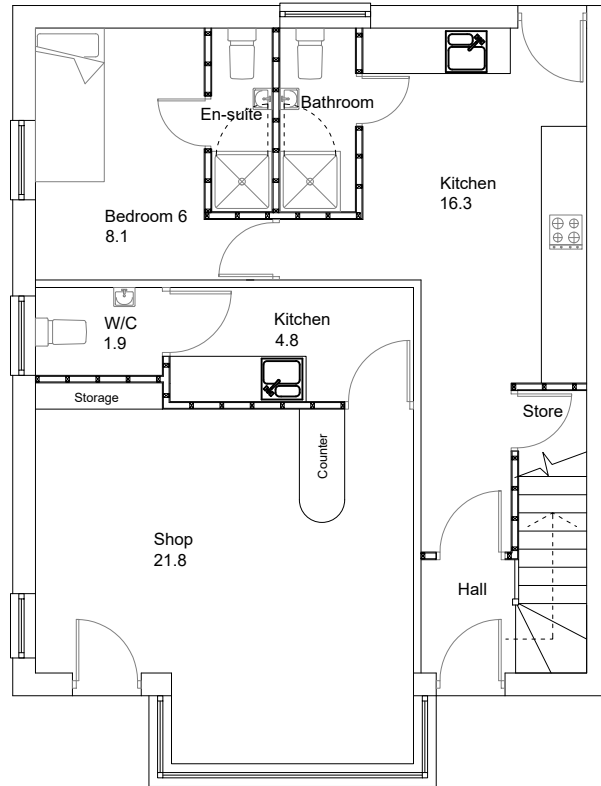

EXISTING GROUND FLOOR PLAN

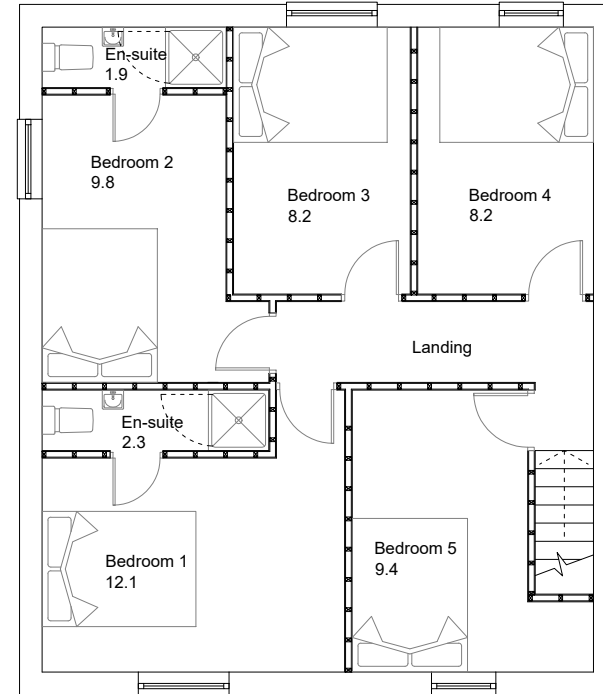

EXISTING FIRST FLOOR

	JOB TITLE : 17 Fleet Street, Spalding, PE12 7AF	DWG. NO. : 010-04
	DWG TITLE : Existing Floor Plans	SCALE : 1:100 @ A4
		DATE : 22/10/2017
CLAYTON ARCHITECTURE LIMITED		Tel: 01435569465 E: jpeddayhor_91@hotmail.co.uk