



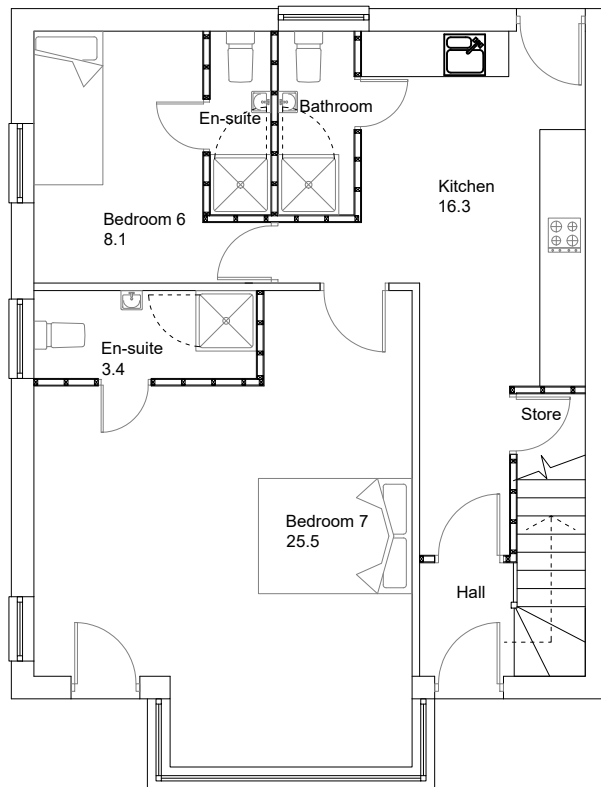

PROPOSED GROUND FLOOR PLAN

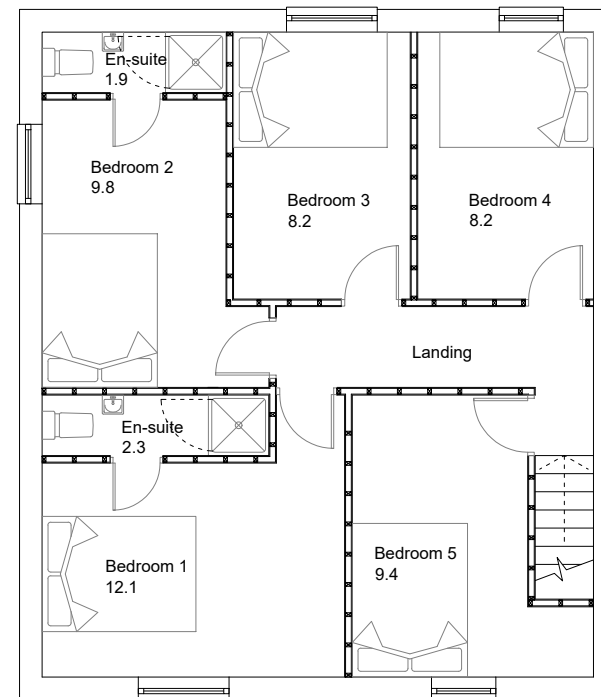

PROPOSED FIRST FLOOR

	JOB TITLE : 17 Fleet Street, Spalding, PE12 7AF	DWG. NO. : 010-05
	DWG TITLE : Proposed Floor Plans	SCALE : 1:100 @ A4
		DATE : 22/10/2017
CLAYTON ARCHITECTURE LIMITED		Tel: 01435569465 E: jpeddayhor_91@hotmail.co.uk