




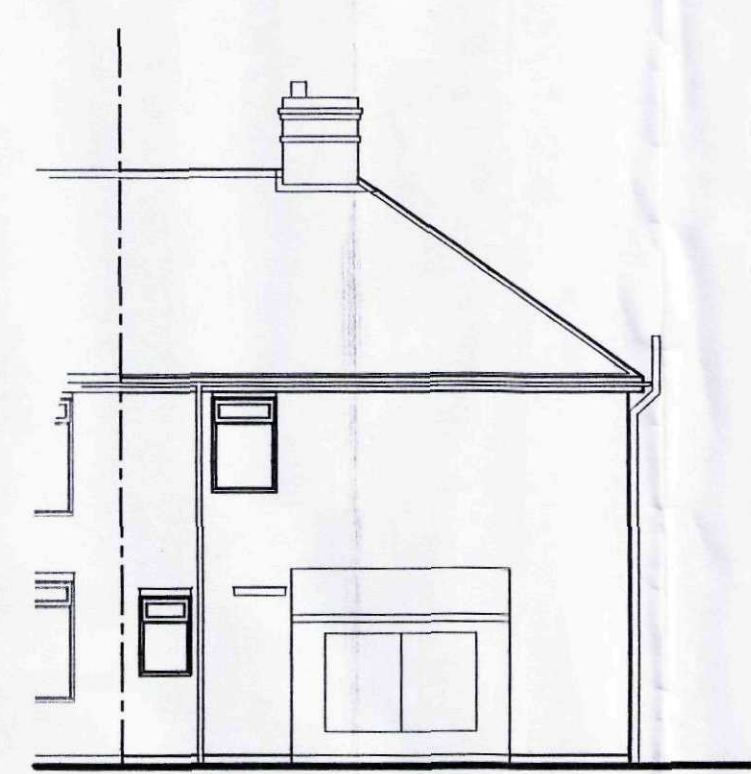


REAR ELEVATION.

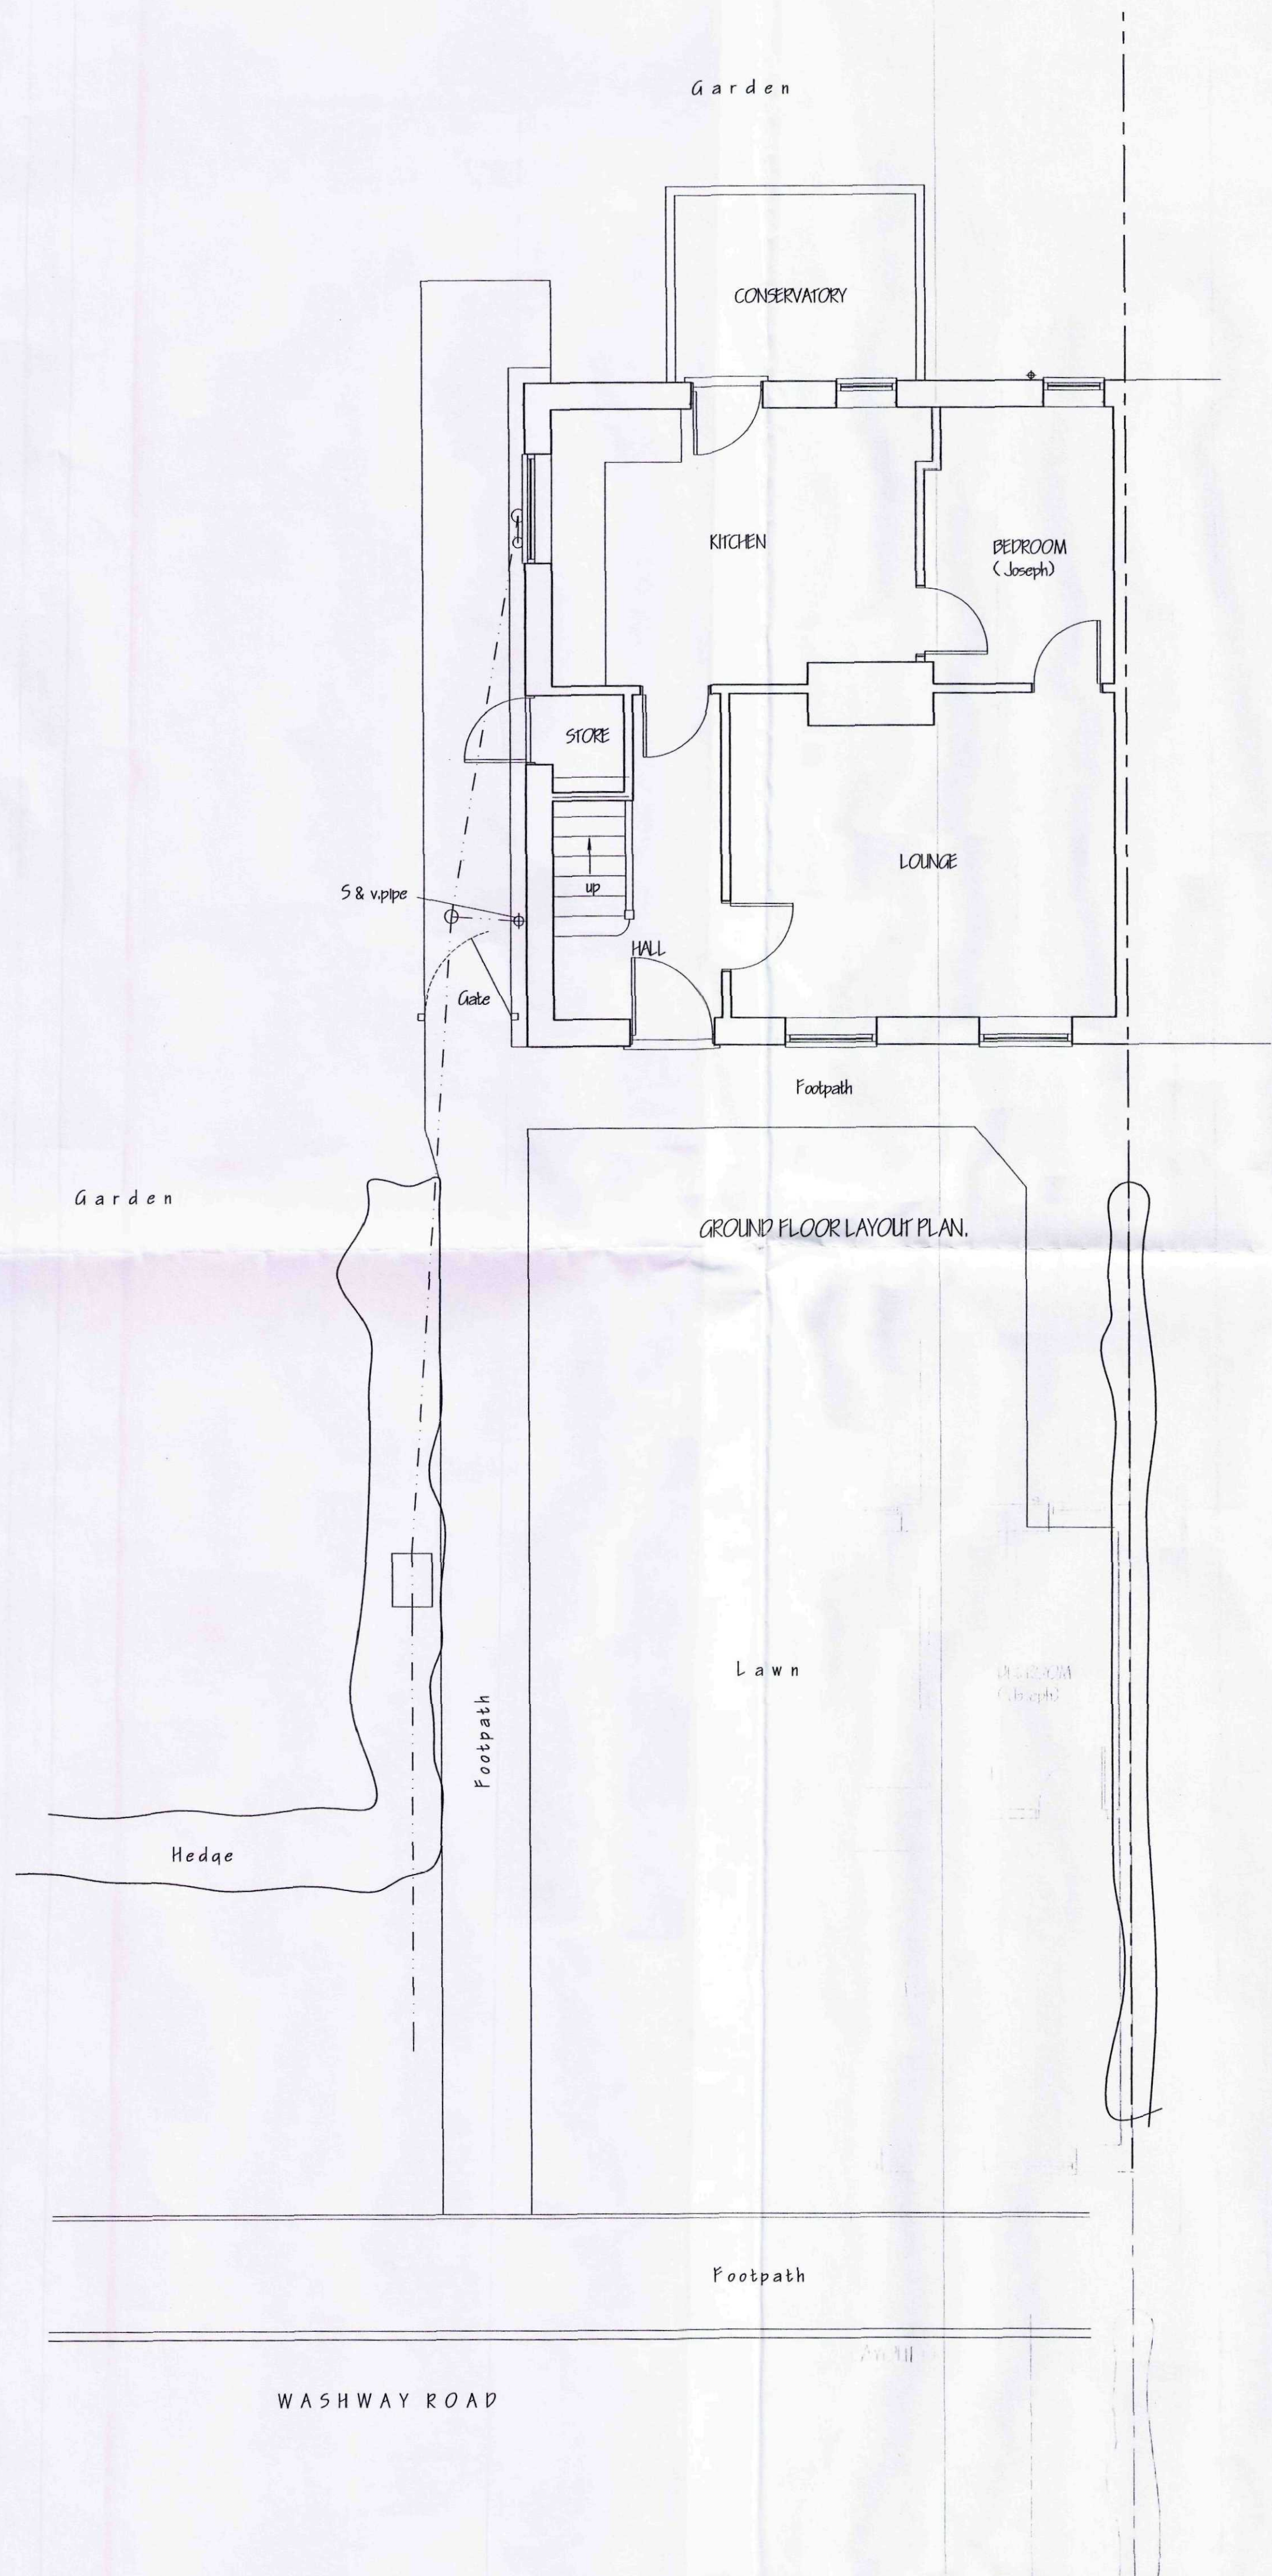


FRONT ELEVATION.

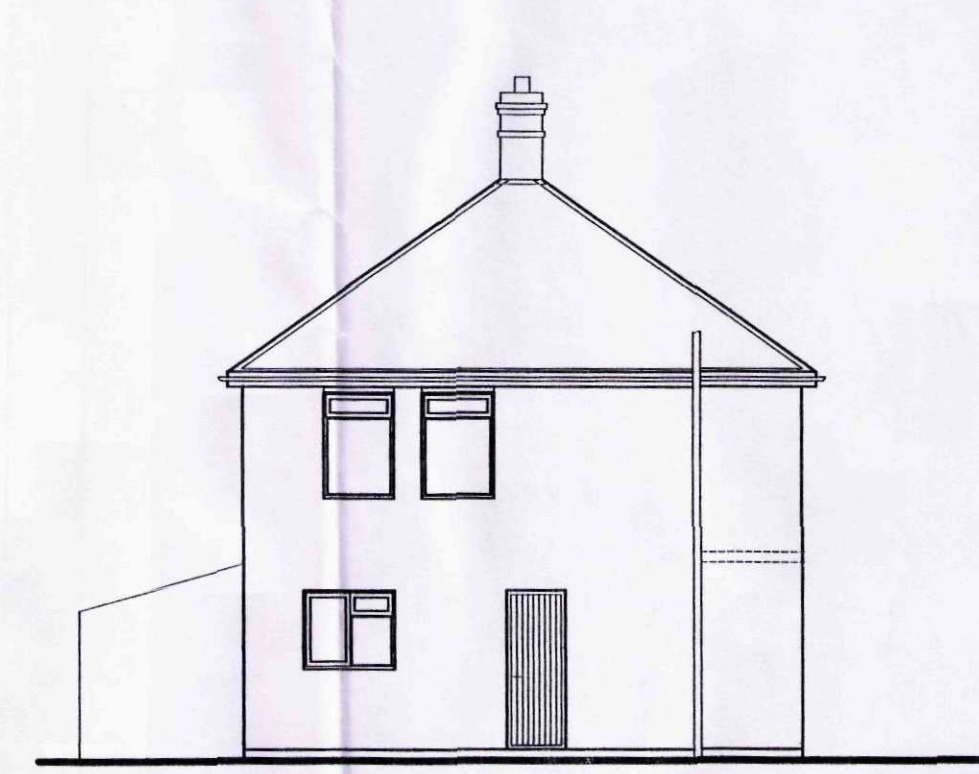

SIDE ELEVATION.

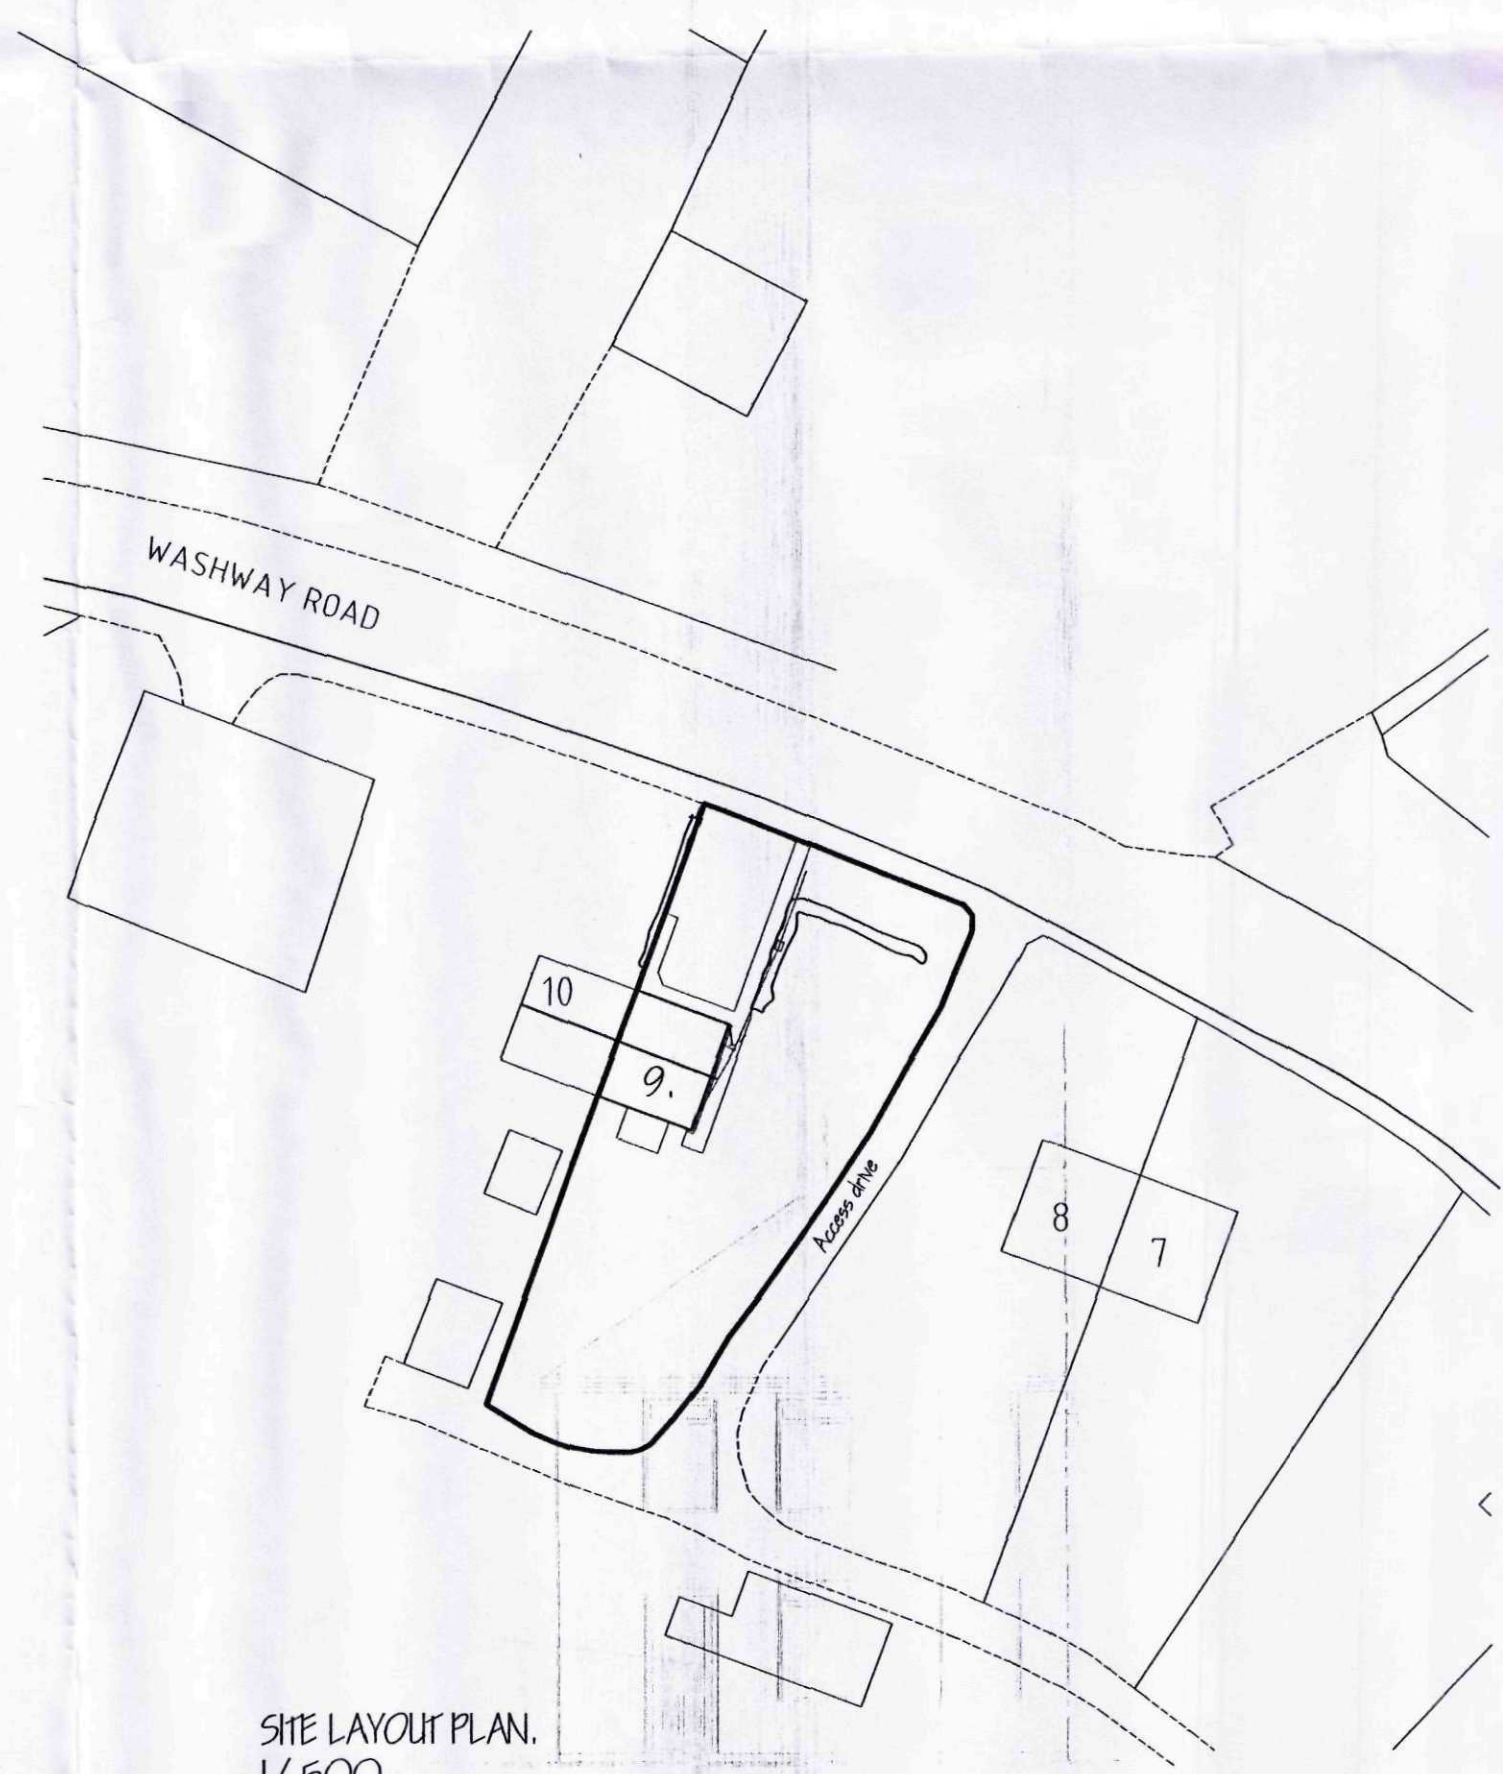

SITE LAYOUT PLAN.
1/500.

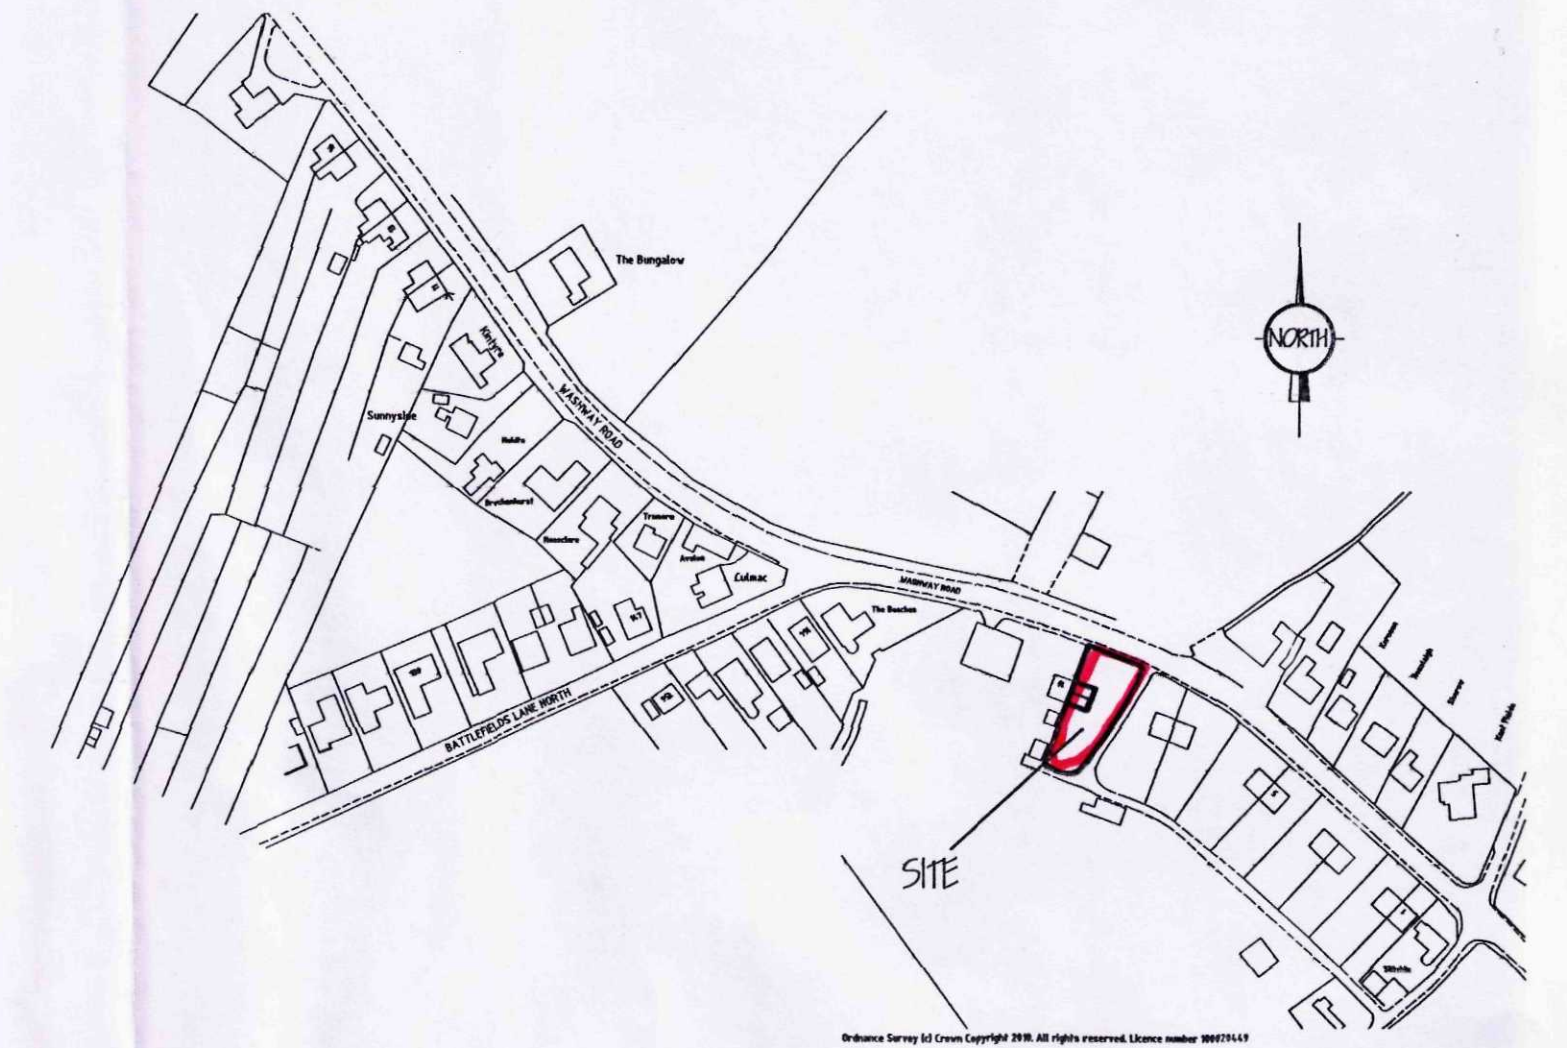

LOCATION PLAN
1/2500

ref.	revision	date

G. R. MERCHANT LTD.
I.ENG AMICE FIWO
ARCHITECTURAL, STRUCTURAL
AND LAND DRAINAGE
CONSULTANTS
 4 Whights House
 12A Park Road, Holbeach,
 Spalding, Lincs. PE12 7EE
 Tel: 01408 400000
 Fax: 01408 400744
 E-Mail: gr.merchant@connect.com

Project
 ALTERATIONS FOR DISABLED PERSON.
 9 WASHWAY ROAD,
 HOLBEACH,
 SPALDING, LINC'S, PE12 7PE.

Client
 MR. J. DUNN.

Drawing
 FLOOR PLANS & DETAILS - EXISTING.
 SITE & LOCATION PLANS - EXISTING.

Job Ref.
 2334-11.

Drawing No.
 01.

Date
 NOV' 2011.

Drawn
 GRM.

Scales
 1/25, 1/50, 1/100. Unless otherwise stated.

DO NOT SCALE FROM THIS DRAWING
 This drawing is copyright and may not be altered, copied, photographed or used for any other purpose other than that for which it is issued. The General Contractor is to check all dimensions on site and report any discrepancies to the Architect. All details shown on this drawing including foundations are based upon typical site conditions unless stated to the contrary. No responsibility can be accepted for dimensions which may be discovered during construction unless reported to the Architect as they arise. The Architect's responsibility is to establish specific site conditions before construction work is undertaken. This drawing is issued in the amount of information contained and does not purport to provide a full specification of the works. It is issued for the purpose of obtaining Planning / Building Regulation approval. This drawing must not be used as a contract document. The works will not be supervised or inspected on site by G.R.M. Merchant or any representative thereof. It is the duty of the appointed agents responsibility to control and supervise, installation of materials, workmanship to specifications, variations to the drawings and materials to be used unless otherwise stated and all components and materials are to be used in accordance with the relevant standards and specifications and relevant codes of practice. Materials shall conform to appropriate British standard specifications or EN standards of European code equivalent. The Employer / Client shall ensure that the selected contractor is competent with and holds all necessary necessary to comply with Health and Safety, including for Building and Work places. The Employer / Client is advised that should the works need to comply with the Construction Design and Management Regulations an independent Planning Supervisor will be required. The works and completion of all that is shown on this drawing and details, Work that may not specifically be shown but may be necessary to ensure an adequate carry out the works shall be deemed to be included. It is the job / task owner responsibility to be aware of the Party that are, not 100% when building is done probably by affecting negligence. Therefore,