






FRONT ELEVATION.

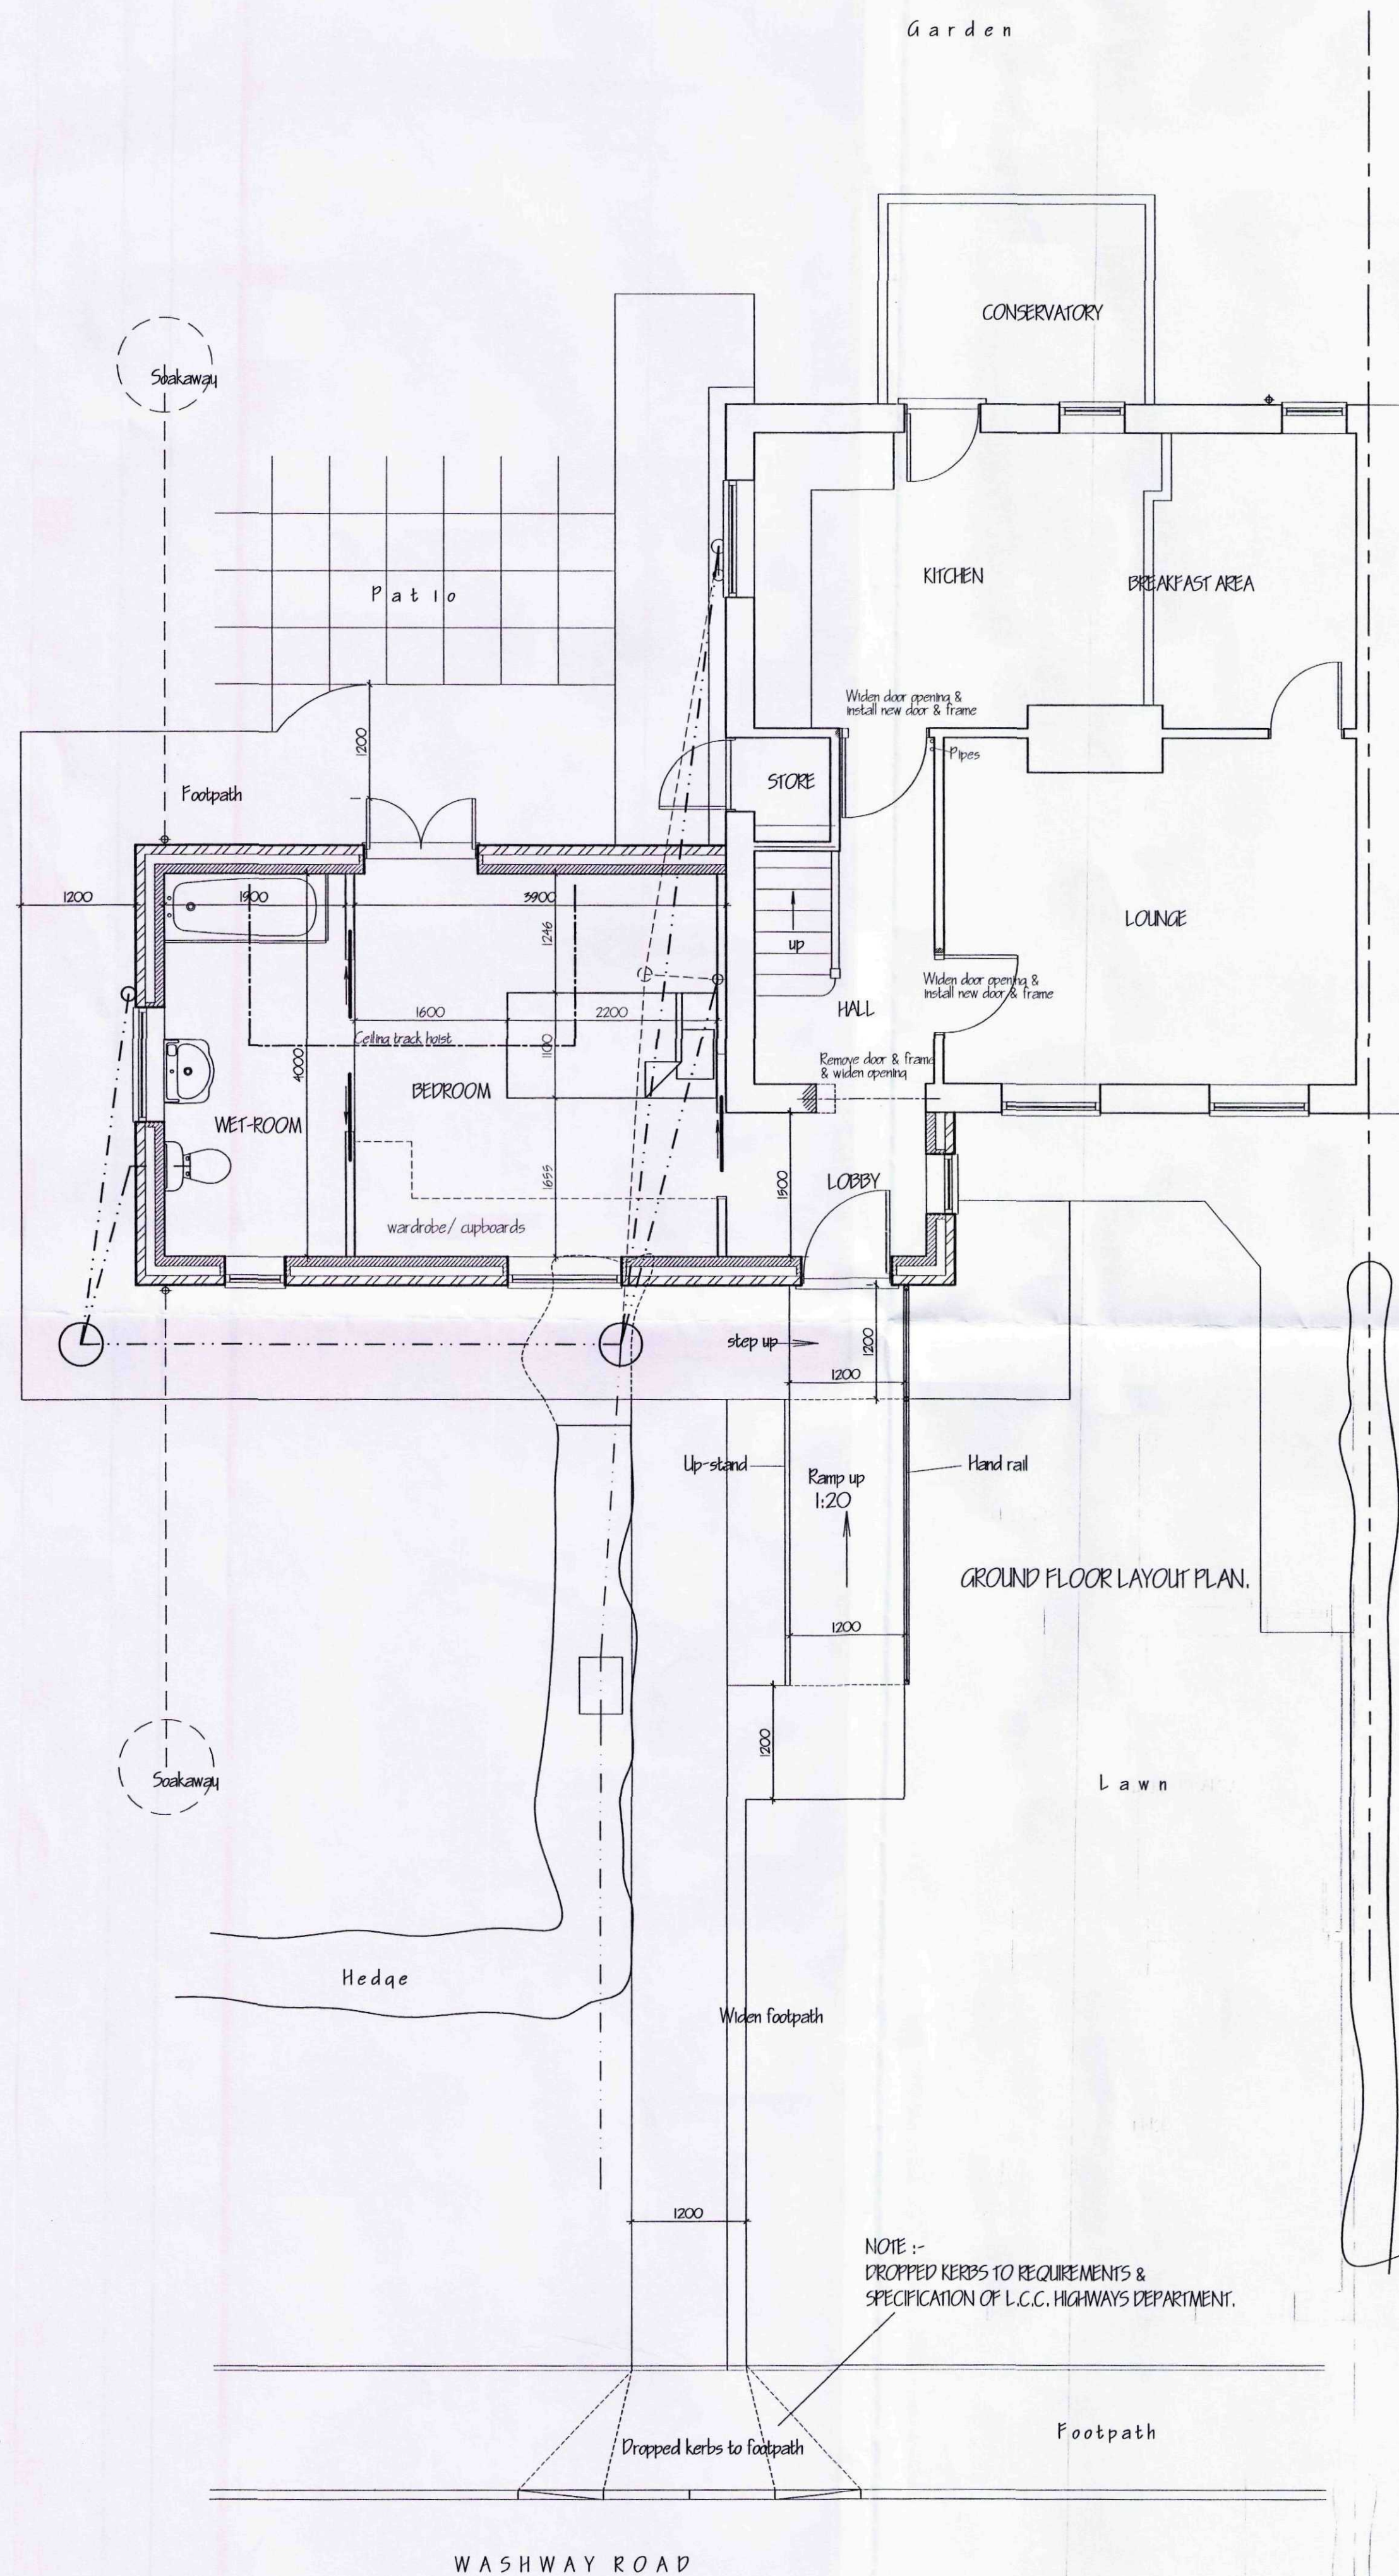


SIDE ELEVATION.

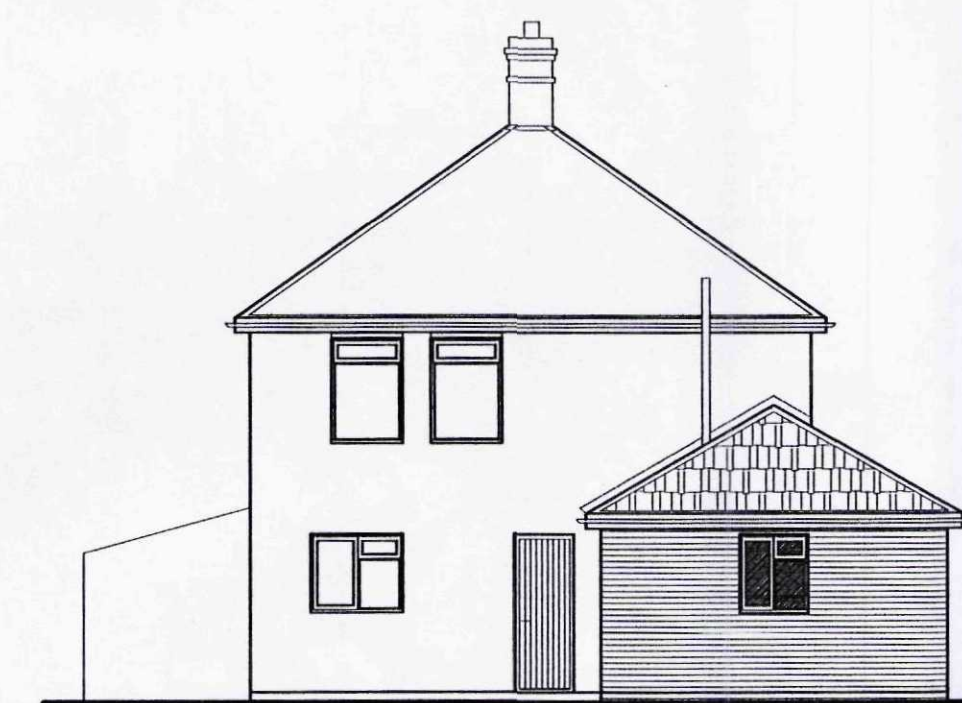


FRONT ELEVATION.

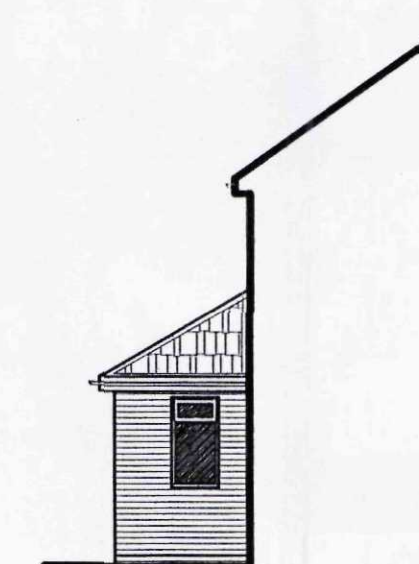

SIDE ELEVATION.

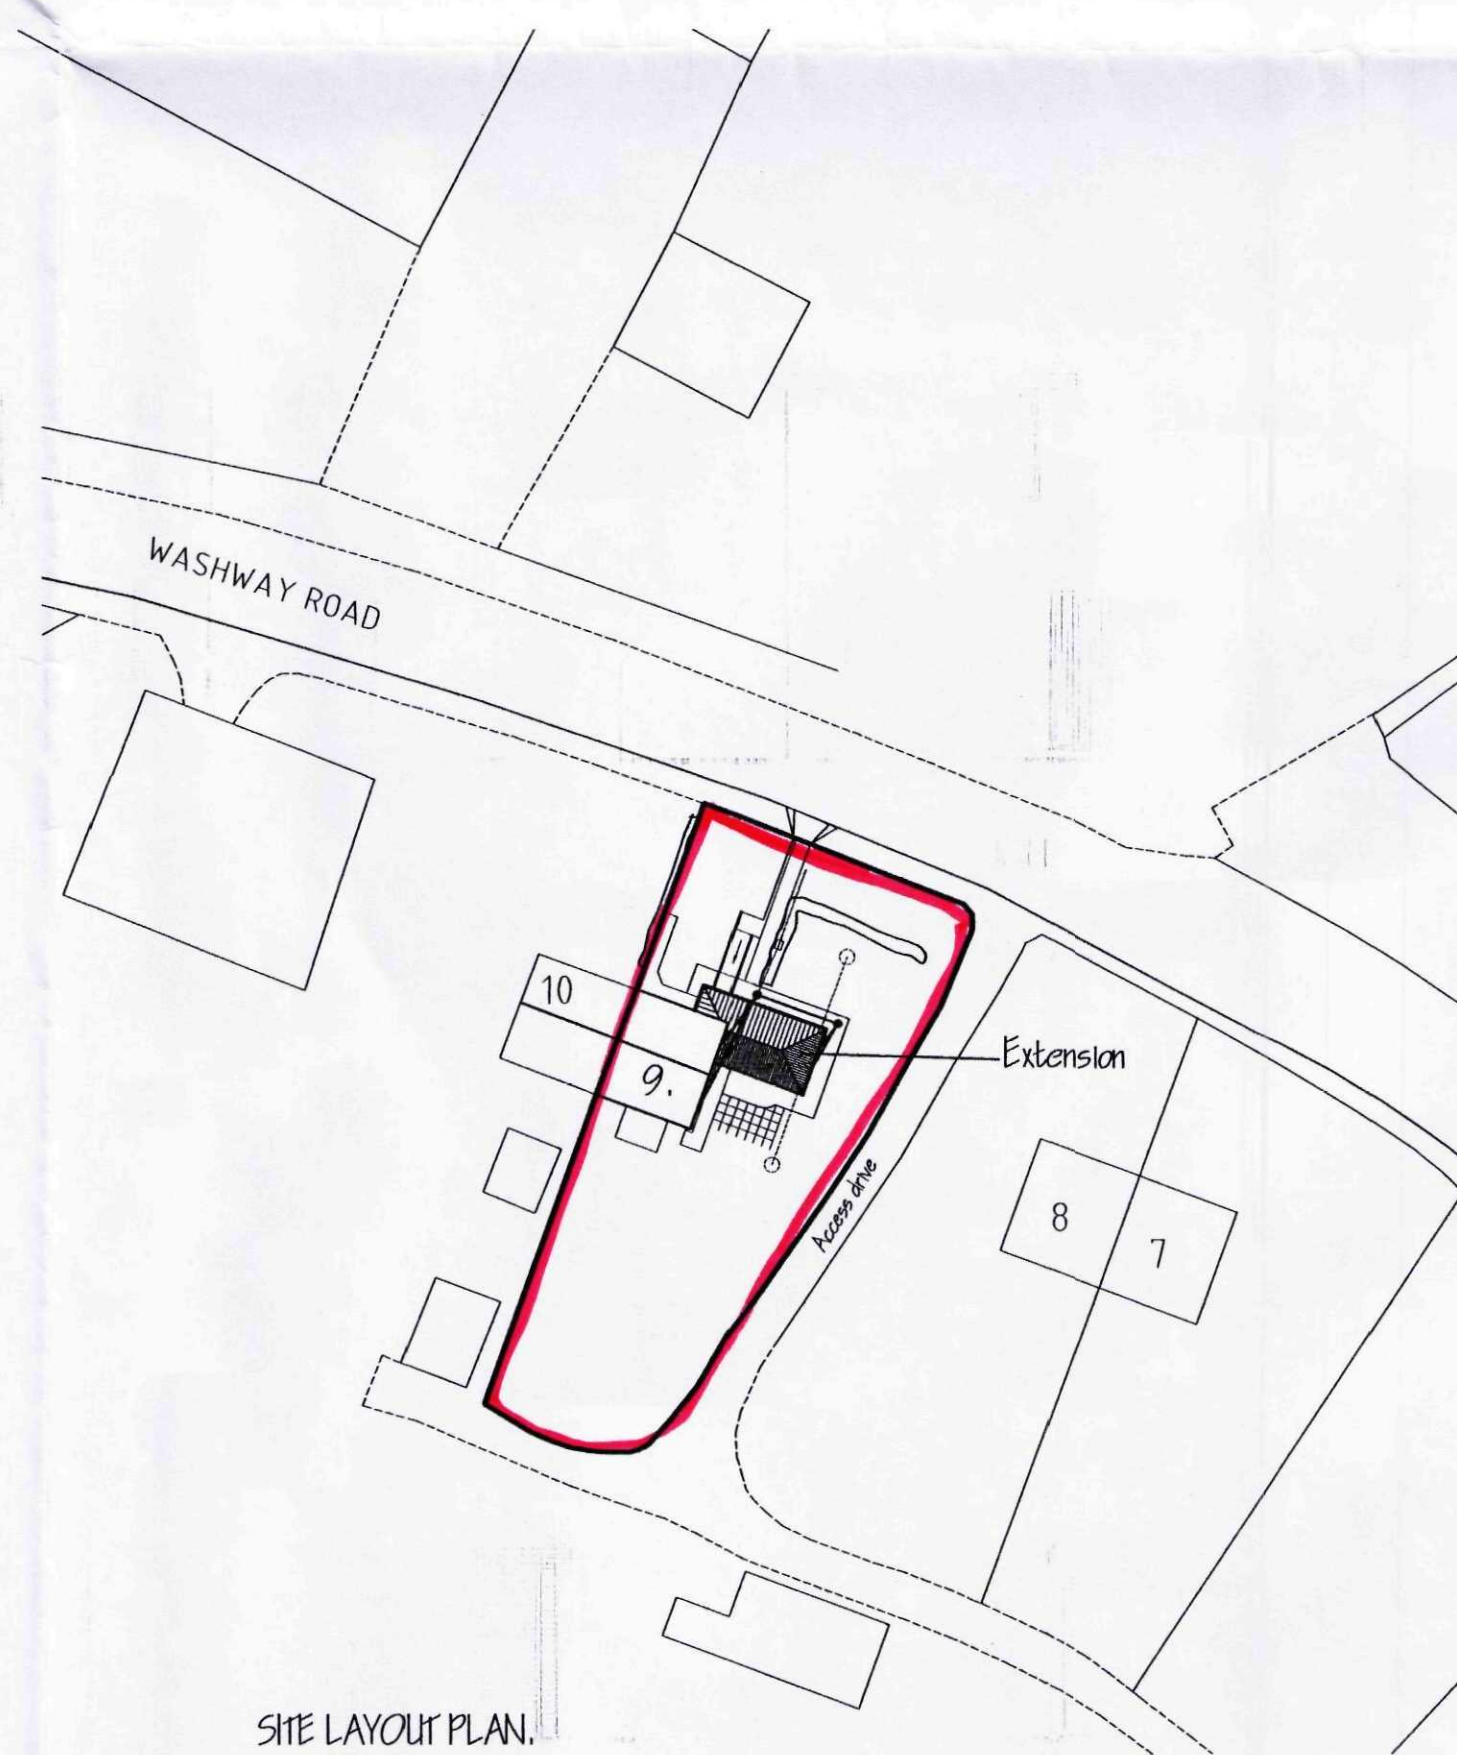

SITE LAYOUT PLAN.
1/500.

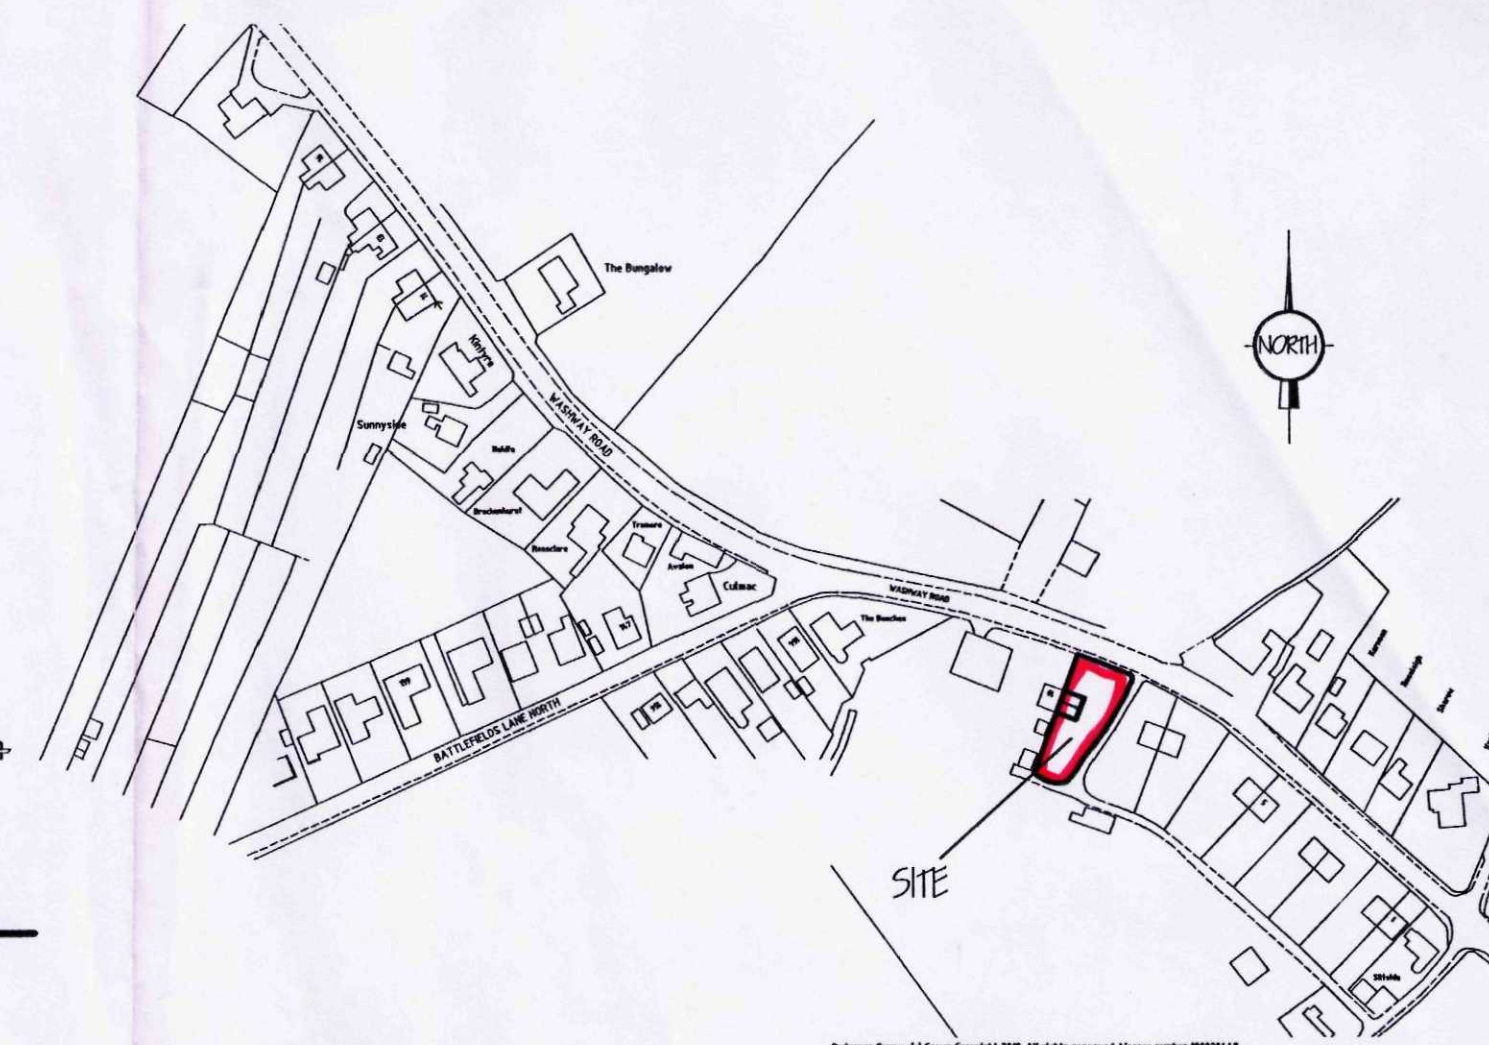

LOCATION PLAN
1/2500

ref.	revision	date
A	0/1 & CLIENTS AMENDMENTS	JUN 2012

G. R. MERCHANT LTD.
I.ENG AMICE FIWO
**ARCHITECTURAL, STRUCTURAL
AND LAND DRAINAGE
CONSULTANTS**
4 Wrights Mews
12A Park Road, Holbeach,
Spalding, Lincs. PE12 7ZE
Tel: 01406 420800
Fax: 01406 428744
E-Mail: gr.merchant@btconnect.com

Project
ALTERATIONS FOR DISABLED PERSON.
9 WASHWAY ROAD,
HOLBEACH,
SPALDING, LINC'S. PE12 7ZE.

Client
MR. J. DUNN.

Drawing
FLOOR PLANS & DETAILS - PROPOSED.
SITE & LOCATION PLANS - PROPOSED.

Job Ref.
2554-11.

Drawing No.
02A.

Date
NOV 2011.

Drawn
ARM.

Scales
1/25, 1/50, 1/100, Unless otherwise stated

DO NOT SCALE FROM THIS DRAWING
This drawing is copyright and may not be altered, copied, photocopied or used for any other purpose other than that for which it is issued. The Client/Contractor is to check all dimensions on site and report any discrepancies to the Architect. All details shown on this drawing including boundaries are based upon typical site conditions related to the area. No responsibility can be accepted for abnormal conditions which may be discovered during construction unless reported to the Architect as they design amendments may be considered. Site and surveys are recommended in respect of boundaries to establish specific site conditions before foundation work is undertaken. This drawing is issued in the amount of foundation contained and does not purport to contain a full specification of the work. It is issued for the purpose of obtaining Planning/Building Regulations approval. This drawing must not be used as a contract document alone. The contract will set out the scope of work or variation on site to it. Merchant or any representatives thereof. It is the client or their appointed agents responsibility to ensure compliance with all relevant regulations, standards and specifications. The client must ensure that all materials to be used are of the correct type and quality and that all components and materials etc. to be used meet and are used in accordance with construction legislation and current codes of practice. Materials must conform to appropriate British standard specifications or ENA certificate or European code equivalent. The Employer/Client shall ensure that the selected contractor is competent with and adopts all measures necessary to achieve compliance with Health and Safety legislation for Building and Work places. The Employer/Client is advised that about the work must comply with the Construction Design and Management Regulations as Independent Planning Supervisor will be required. The work and completion of all that is shown on the drawing and details. Work that may not be shown but may be reasonably inferred as necessary to carry out the work shall be considered to be included. It is the client's responsibility to ensure that the work is carried out in accordance with the contract. 