


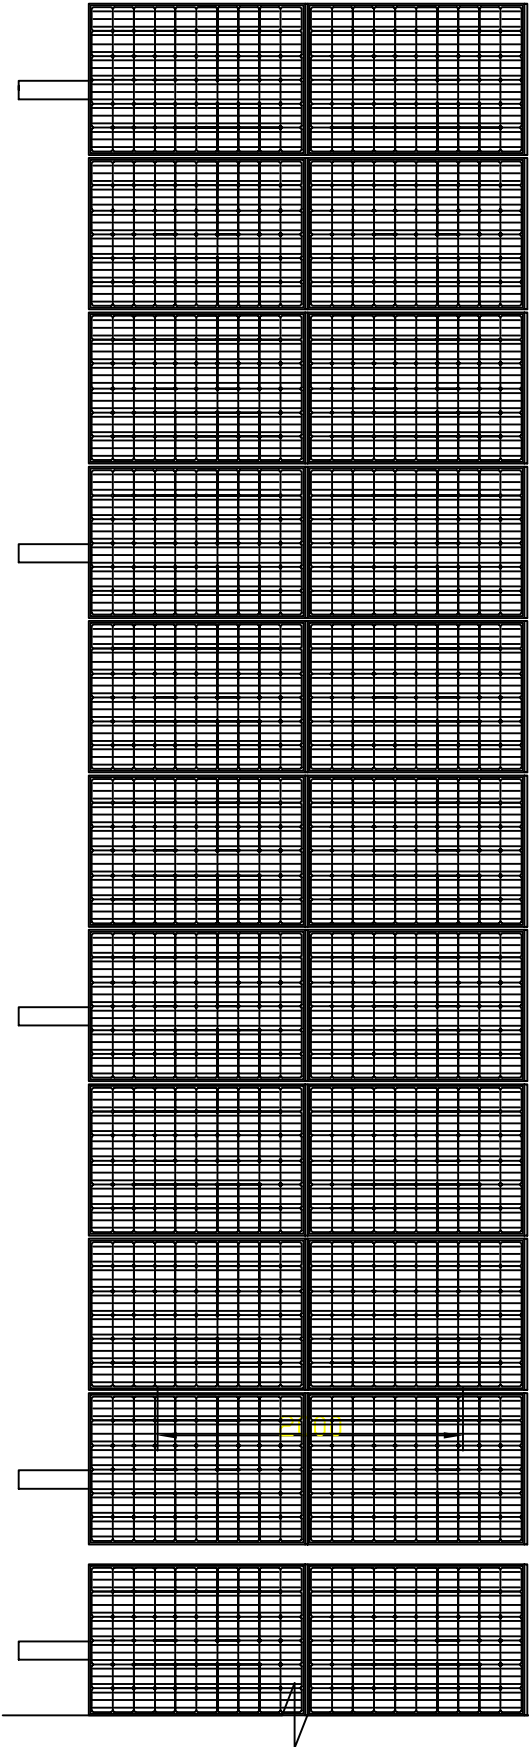

FRONT ELEVATIONAL VIEW
(NTS)



SIDE ELEVATIONAL VIEW
(NTS)

RenEnergy Design Supply Install RenEnergy Woodbastwick Road, Bilfield Heath, Norwich, NR13 4RR Tel: 0845 2252727 Tel: 0845 225 2727 www.renenergy.co.uk email: info@renenergy.co.uk	Revision Note:	
	Project No. REN GM	
	Drawing No. BM ELEVATION	
	Page:	1 of
	Client:	RENENERGY GROUND MOUNT FRAME
	Revision:	Site: BERNARD MATTHEWS LTD
	Date:	JAN 2015
	Drawing Description:	RENENERGY GROUND MOUNT SINGLE LEG DESIGN SECTION AND ELEVATION
	Scale:	NTS
	Drawn by: RTL	Checked by: MS

RenEnergy

Design Supply Install

RenEnergy
Woodbastwick Road,
Bilfield Heath, Norwich,
NR13 4RR
Tel: 0845 2252727
Tel: 0845 225 2727
www.renenergy.co.uk
email: info@renenergy.co.uk

NOTE
This drawing must not be reissued, loaned or copied without the written consent of Renenergy Ltd. (the originator). This drawing is to be read in conjunction with all mechanical and electrical drawings and specs for this project. All errors, omissions, discrepancies should be reported to the originator immediately. All dimensions to be checked before site fabrication by the contractor, his sub-contractor or supplier. Do not scale plans - use figure or grid dimensions where given. Any deviation from the drawing is to be reported to the originator immediately complete with marked up drawings showing the contract alterations and variations.
Any mapped information depicted is based on Ordnance Survey material with the permission of the Controller of Her Majesty's Stationary Office Crown Copyright. Unauthorized reproduction infringes Crown Copyright and may lead to prosecution or civil proceedings.
All information issued by Renenergy Ltd is subject to continuous development and the information / details contained in this communication are current at the date of issue. It is the addressee's responsibility to ascertain from Renenergy Ltd that the information contained in this communication has not changed at the time of use by addressee.