




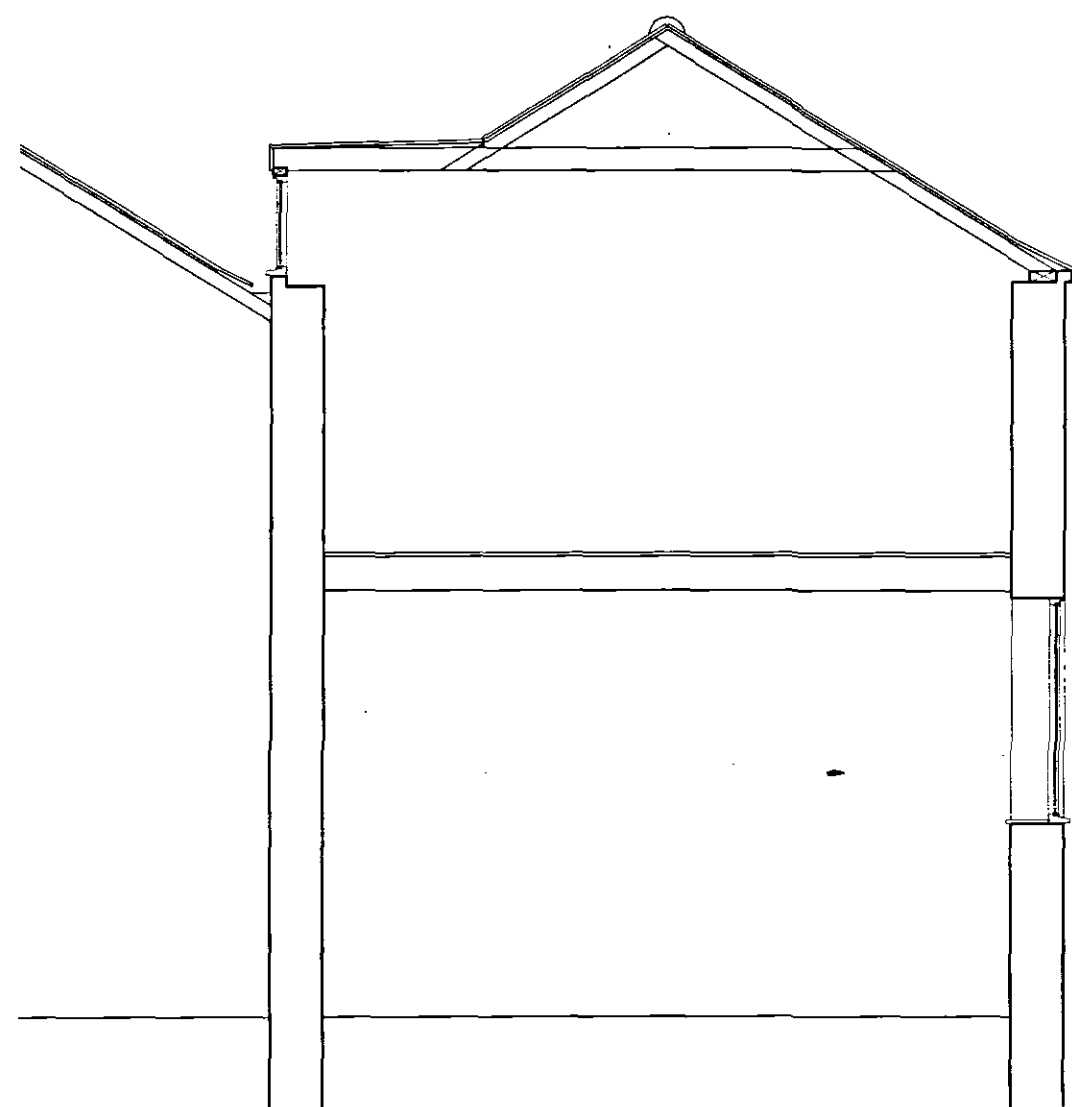


SECTION EXISTING

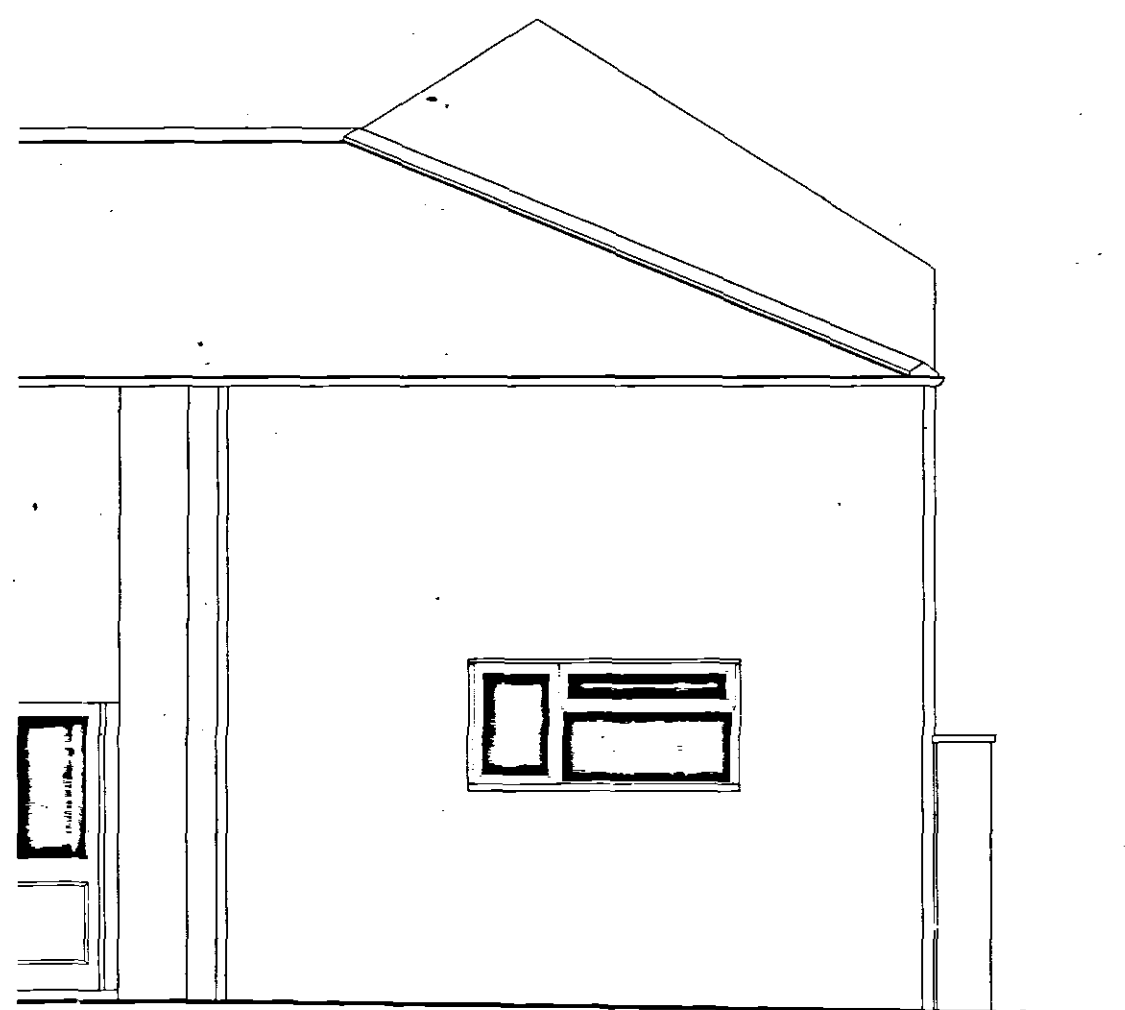

FRONT ELEVATION EXISTING

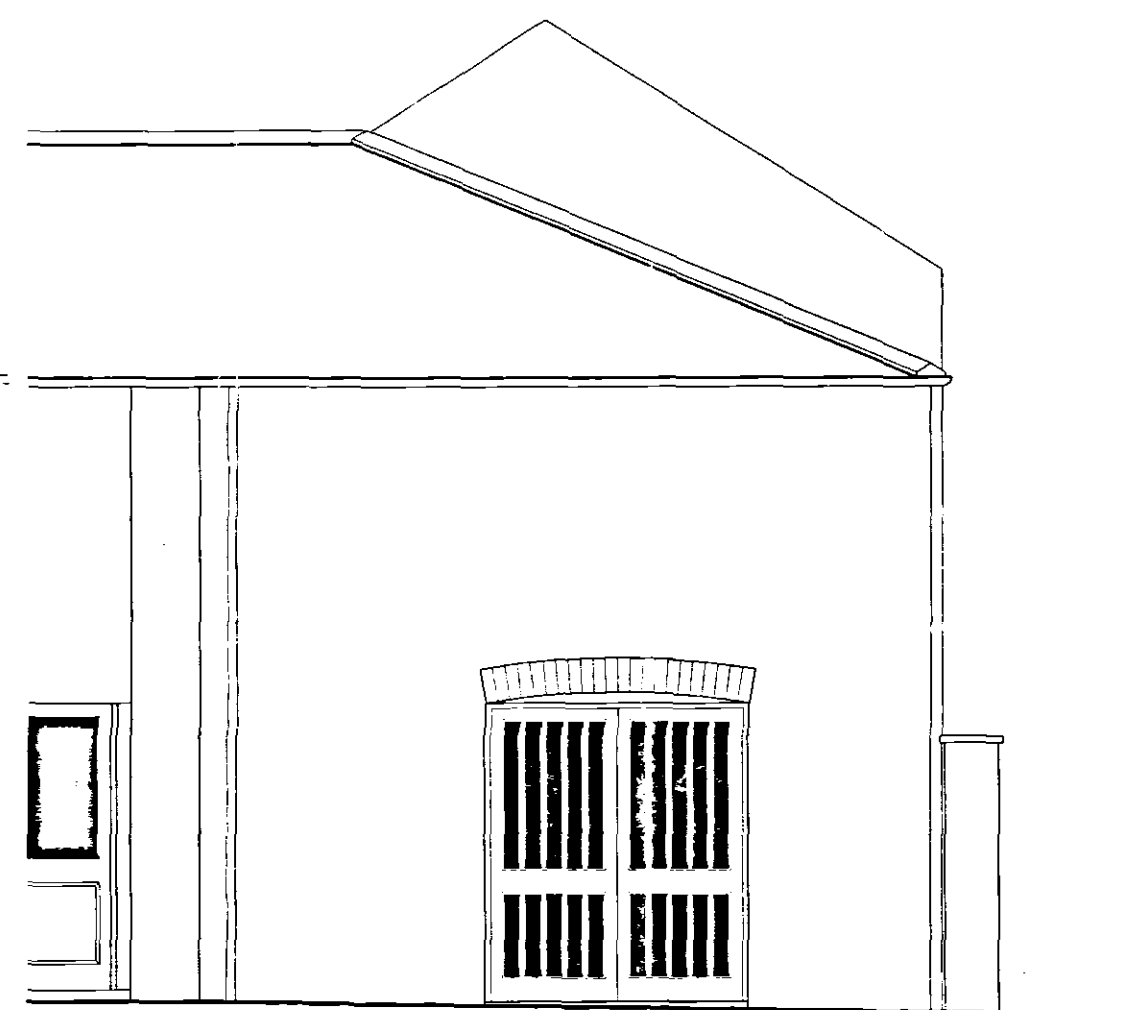

FRONT ELEVATION PROPOSED

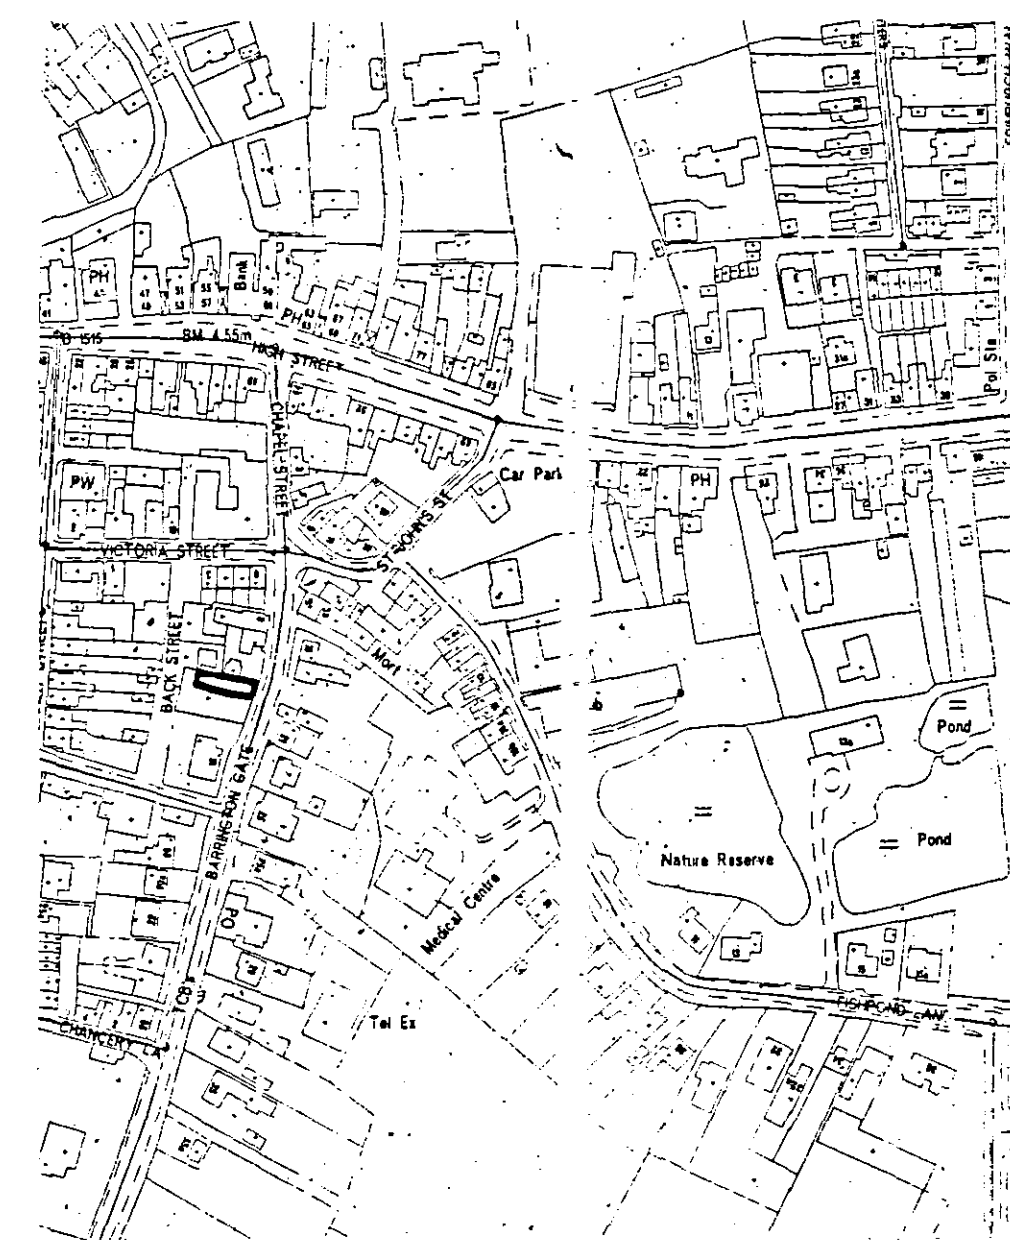

LOCATION PLAN 1:2500




LIMITATIONS.
This drawing is limited in the amount of information contained and does not purport to contain a full specification of the works. It is solely for the purpose of obtaining Planning / Building Regulation approval. The drawing must not be used as a contract document.
All dimensions shall be taken from site from actual work. Under no circumstances shall measurements be scaled from this drawing for construction or ordering purposes. All open dimensions shall be checked by the Builder / Contractor and will be his responsibility from commencement of site works.
The works will not be supervised or inspected on site by G.R. Merchant, or any representative thereof. It is the client or their appointed agents responsibility to control workmanship, substitution of materials, adherence to specification, variations to contract etc.

COPYRIGHT RESERVED.
Copies of this drawing must be made only with the written permission of G. R. Merchant.


STANDARDS.
All materials to be new unless otherwise stated and all components and materials etc. to be used fixed and installed etc. in strict accordance with manufacturers instruction and relevant Codes of Practice.
Materials shall conform to appropriate British Standard Specification or BPA Certificate or European Code equivalent.

HEALTH & SAFETY.
The Employer / Client shall ensure that the selected contractor is competent with and adopts all measures necessary to achieve compliance with Health & Safety legislation for Building Sites and Work Places.
The Employer / Client is advised that should the works need to comply with the Construction Design and Management Regulations an independent Planning Supervisor will be required.


SCOPE OF THE WORKS.
The works shall comprise of all that is shown on the drawing and details. Work that may not be specifically shown but may be reasonably inferred as necessary to carry out the works shall be deemed to be included.

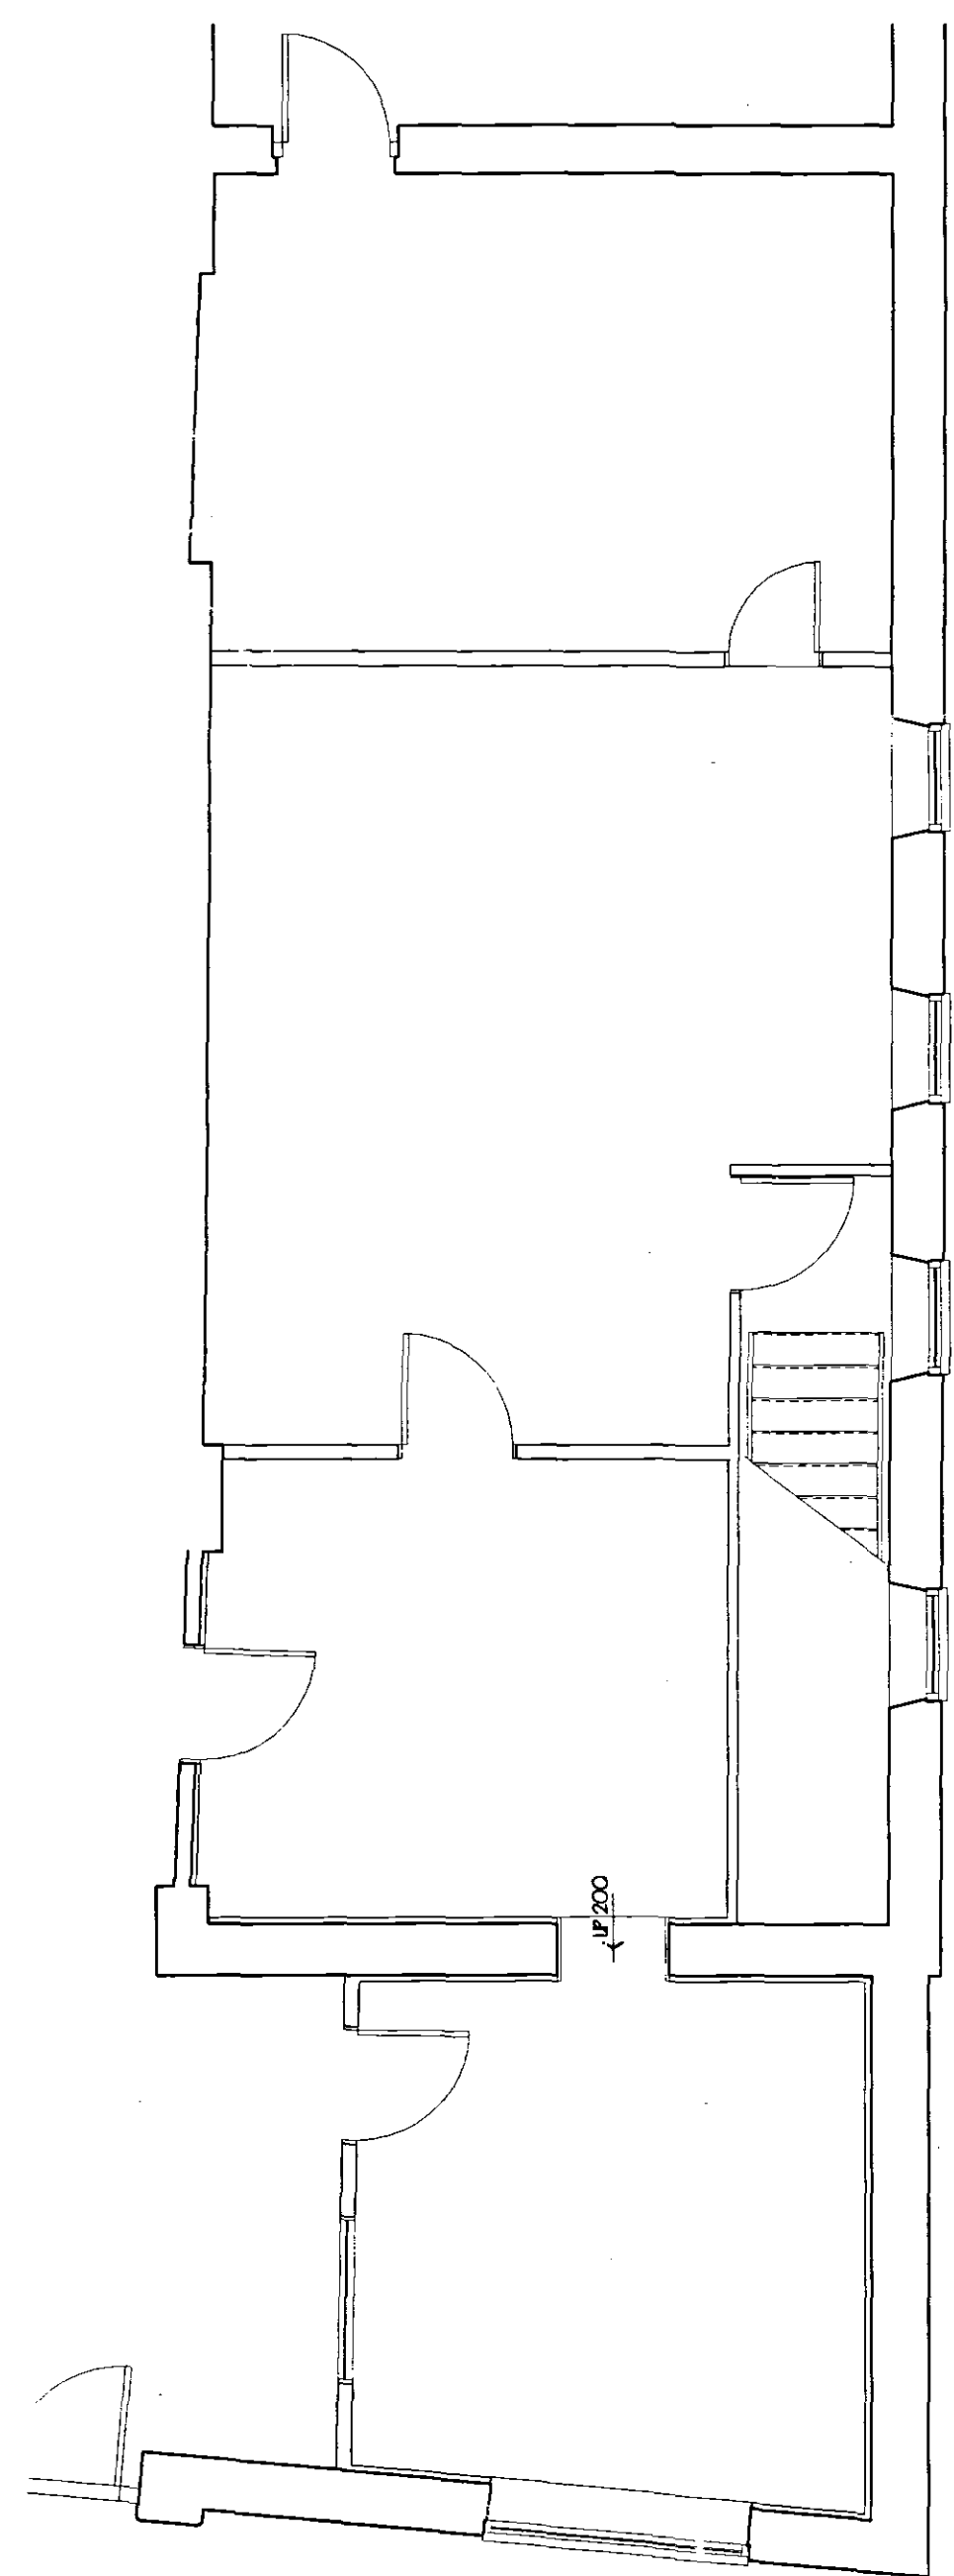


GROUND FLOOR EXISTING

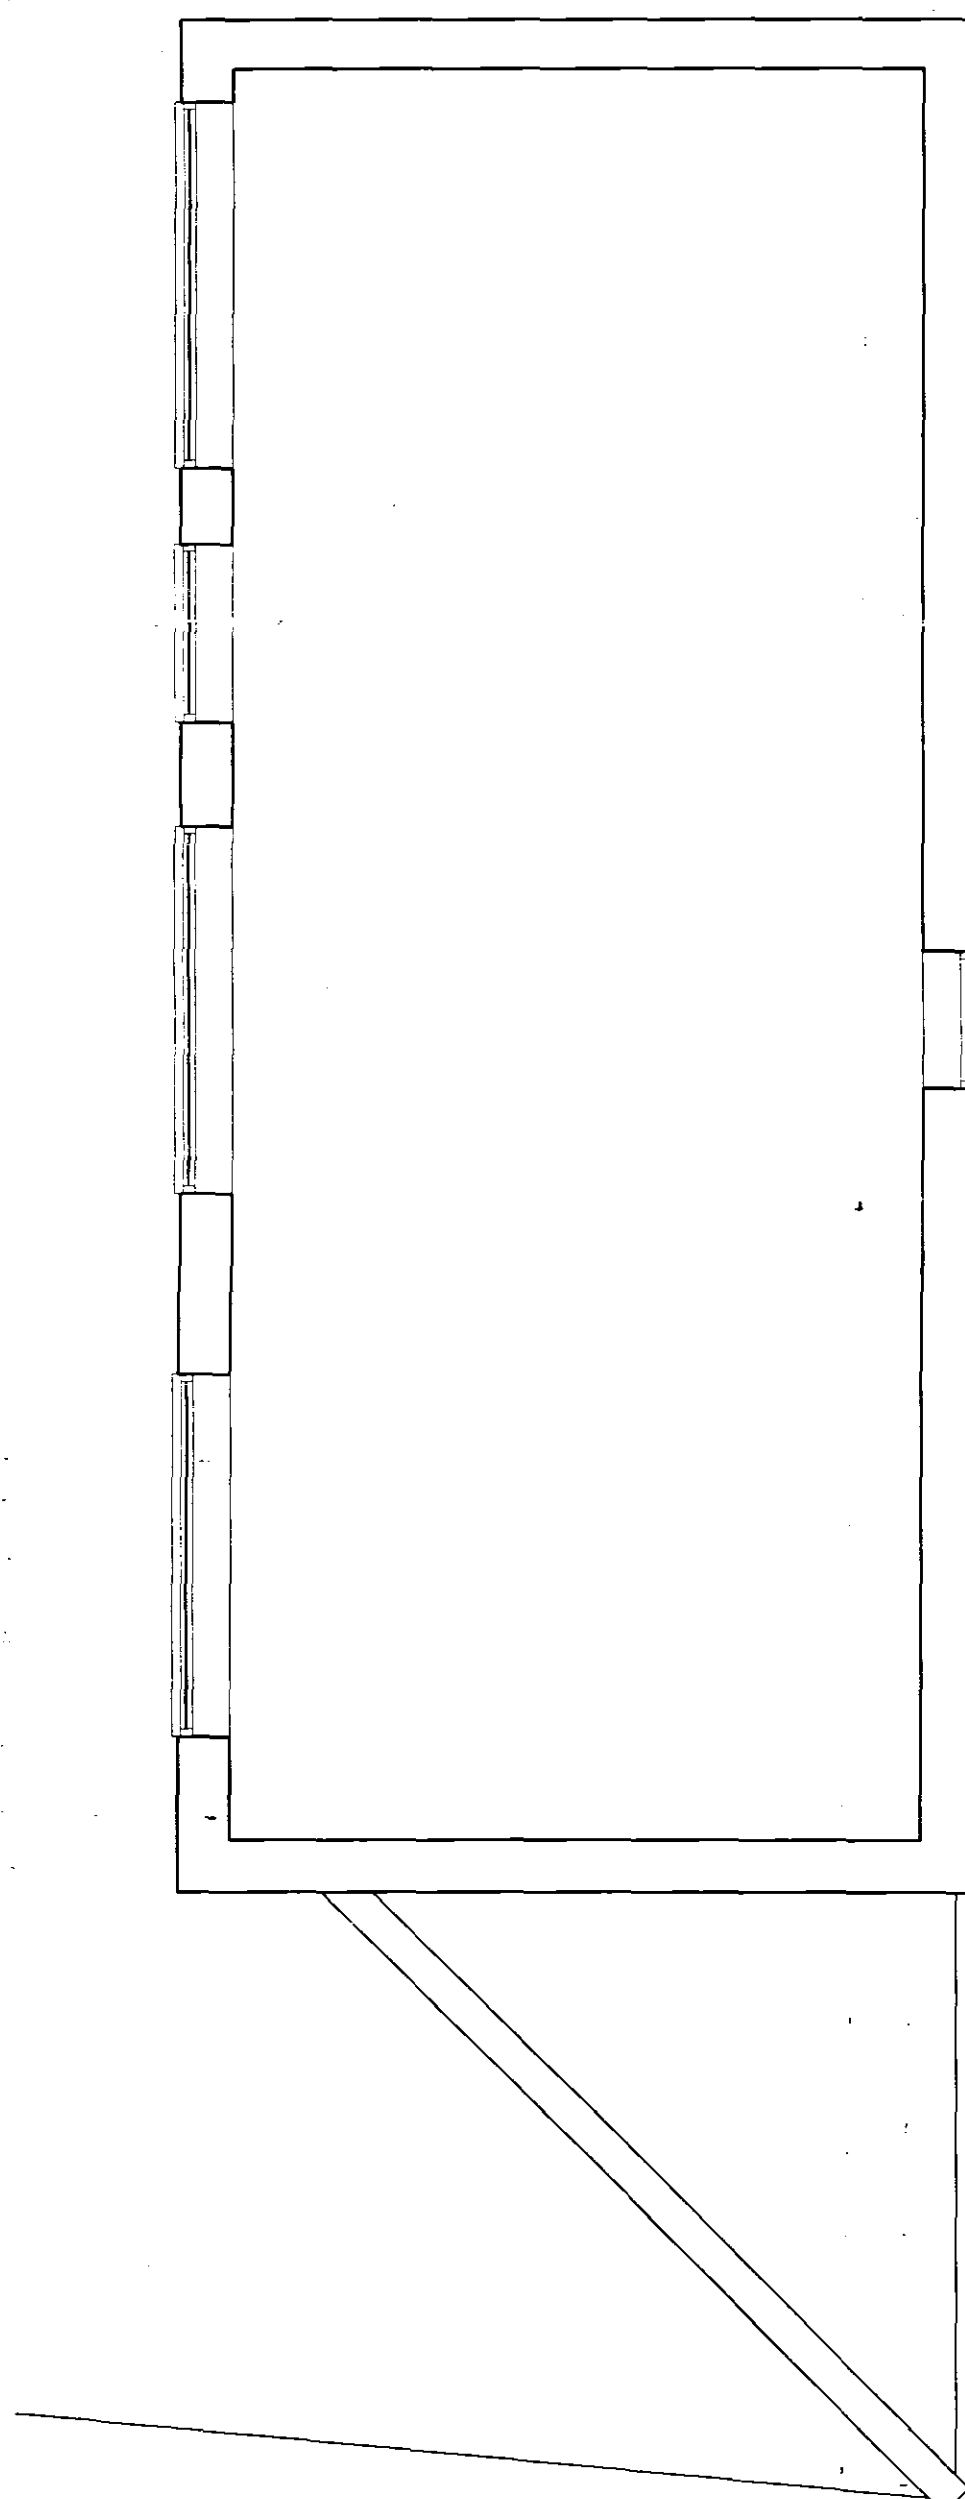

FIRST FLOOR EXISTING

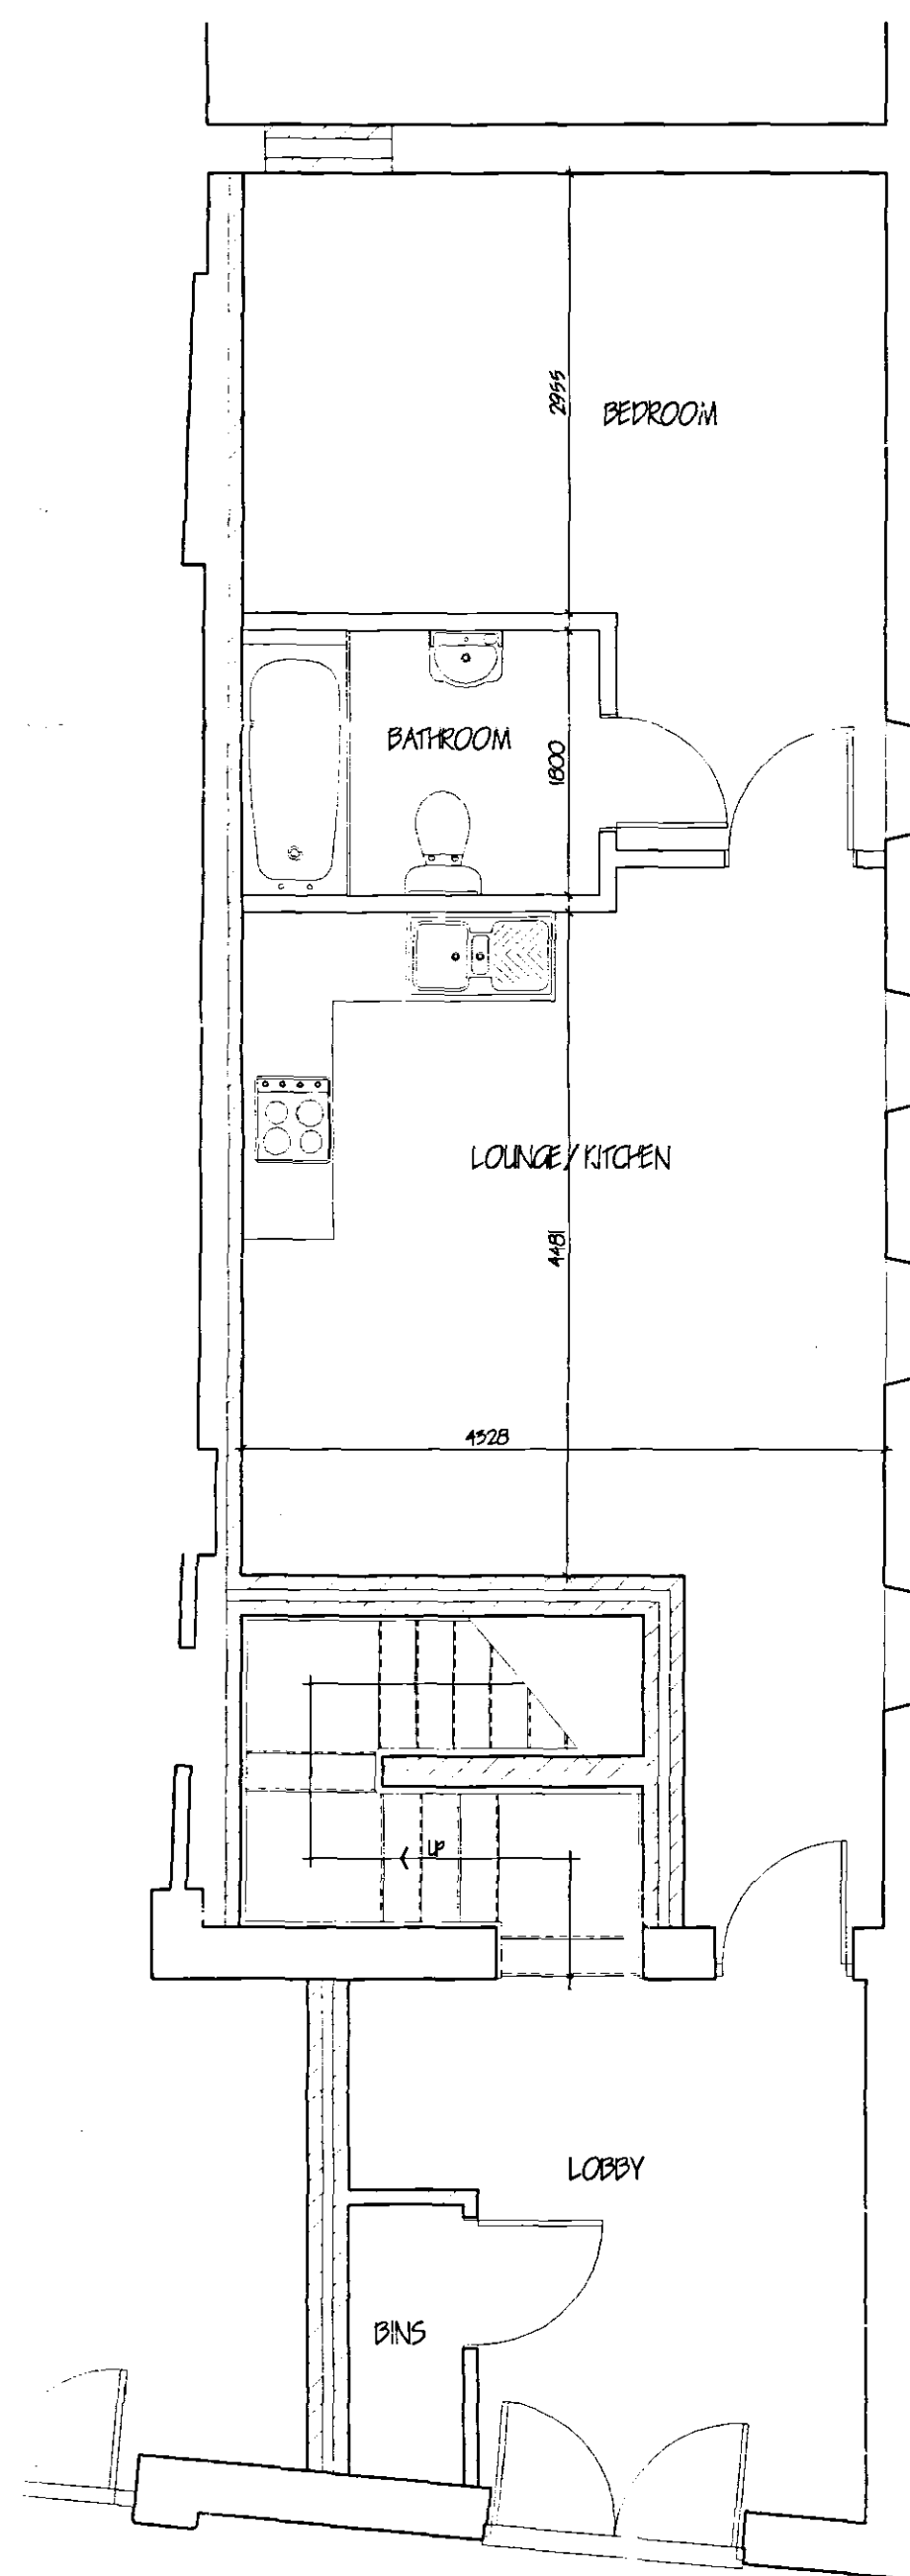

GROUND FLOOR PROPOSED

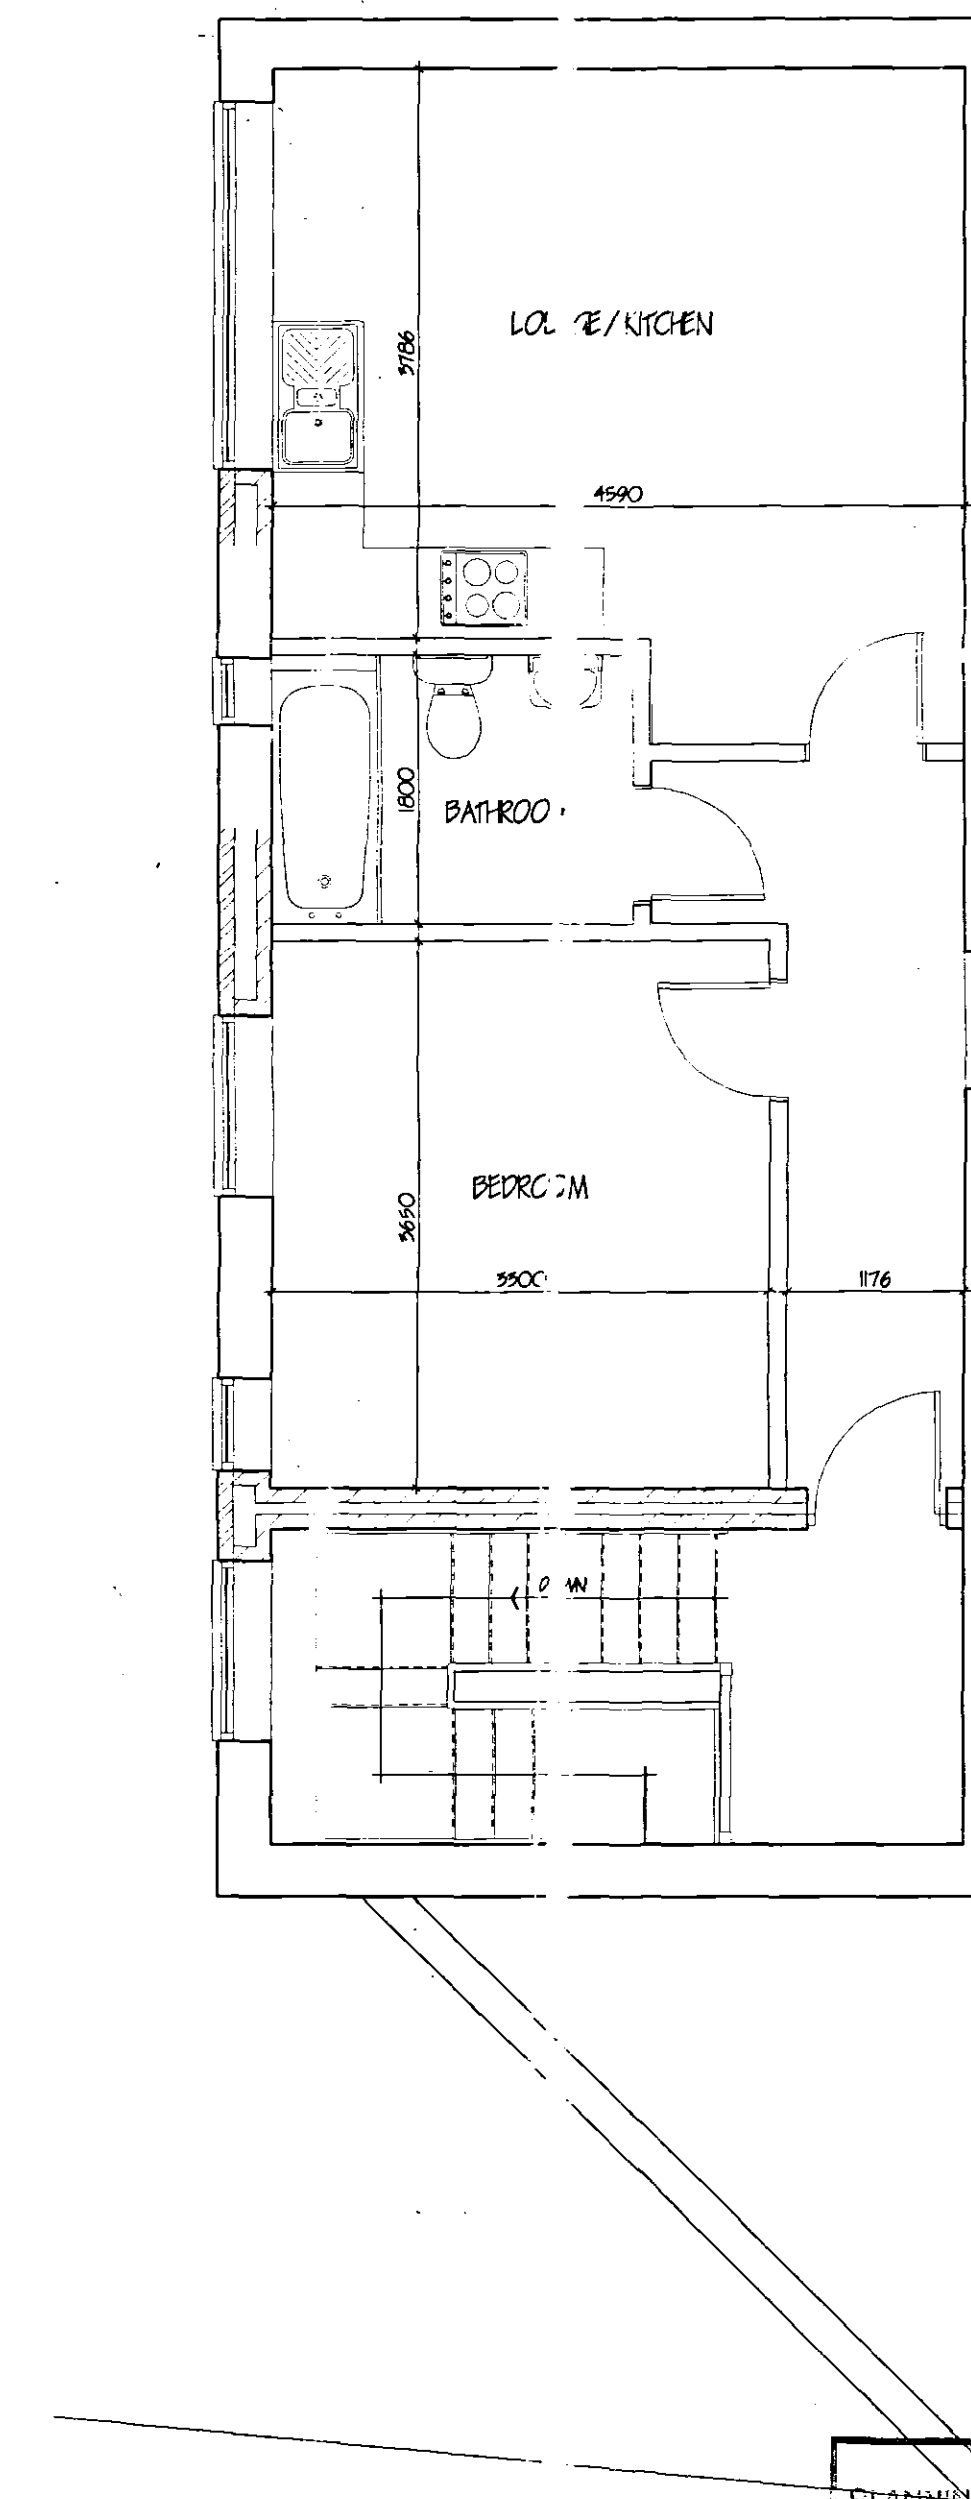

FIRST FLOOR PROPOSED

67m²
5.30
12.55

SHINC
PLANNING DEVELOPMENT
15 JAN 2004
Ref. 0050104

Ref.	Revision	Date
G. R. MERCHANT I. ENG AMICE FIWO ARCHITECTURAL, STRUCTURAL AND LAND DRAINAGE CONSULTANTS Unit 4, Wrights Mews 12A Park Road, Holbeach, Spalding, Lincs. PE12 7EE Tel 01405 490900 Fax 01405 435744 E-Mail: G. R. Merchant @ Merchant, Fd. Co. UK		
Project PROPOSED RESIDENTIAL DEVELOPMENT 16 BARRINGTON GATE HOLBEACH SPALDING Lincs.		
Client MR A. BROOKFIELD		
Drawing DETERMINED PLAN FLOOR PLANS EXISTING		
Job Ref. 855-03	Drawing No. 01	
Date DEC. '03	Drawn J.C.	
Scales 1:50 1:100		
DO NOT SCALE FROM THIS DRAWING The drawing is copyright and may not be altered, traced, photographed or used for any other purpose other than that for which it is issued. The General Contractor is to check all dimensions on site and report any discrepancies to the Architect. All details shown on this drawing including foundations are based upon typical site conditions related to the area. No responsibility can be accepted for abnormal conditions which may be discovered during construction unless notified to the Architect as they design amendments may be considered. Site and survey are recommended in respect of foundations to establish specific site conditions before foundation work is undertaken.		