


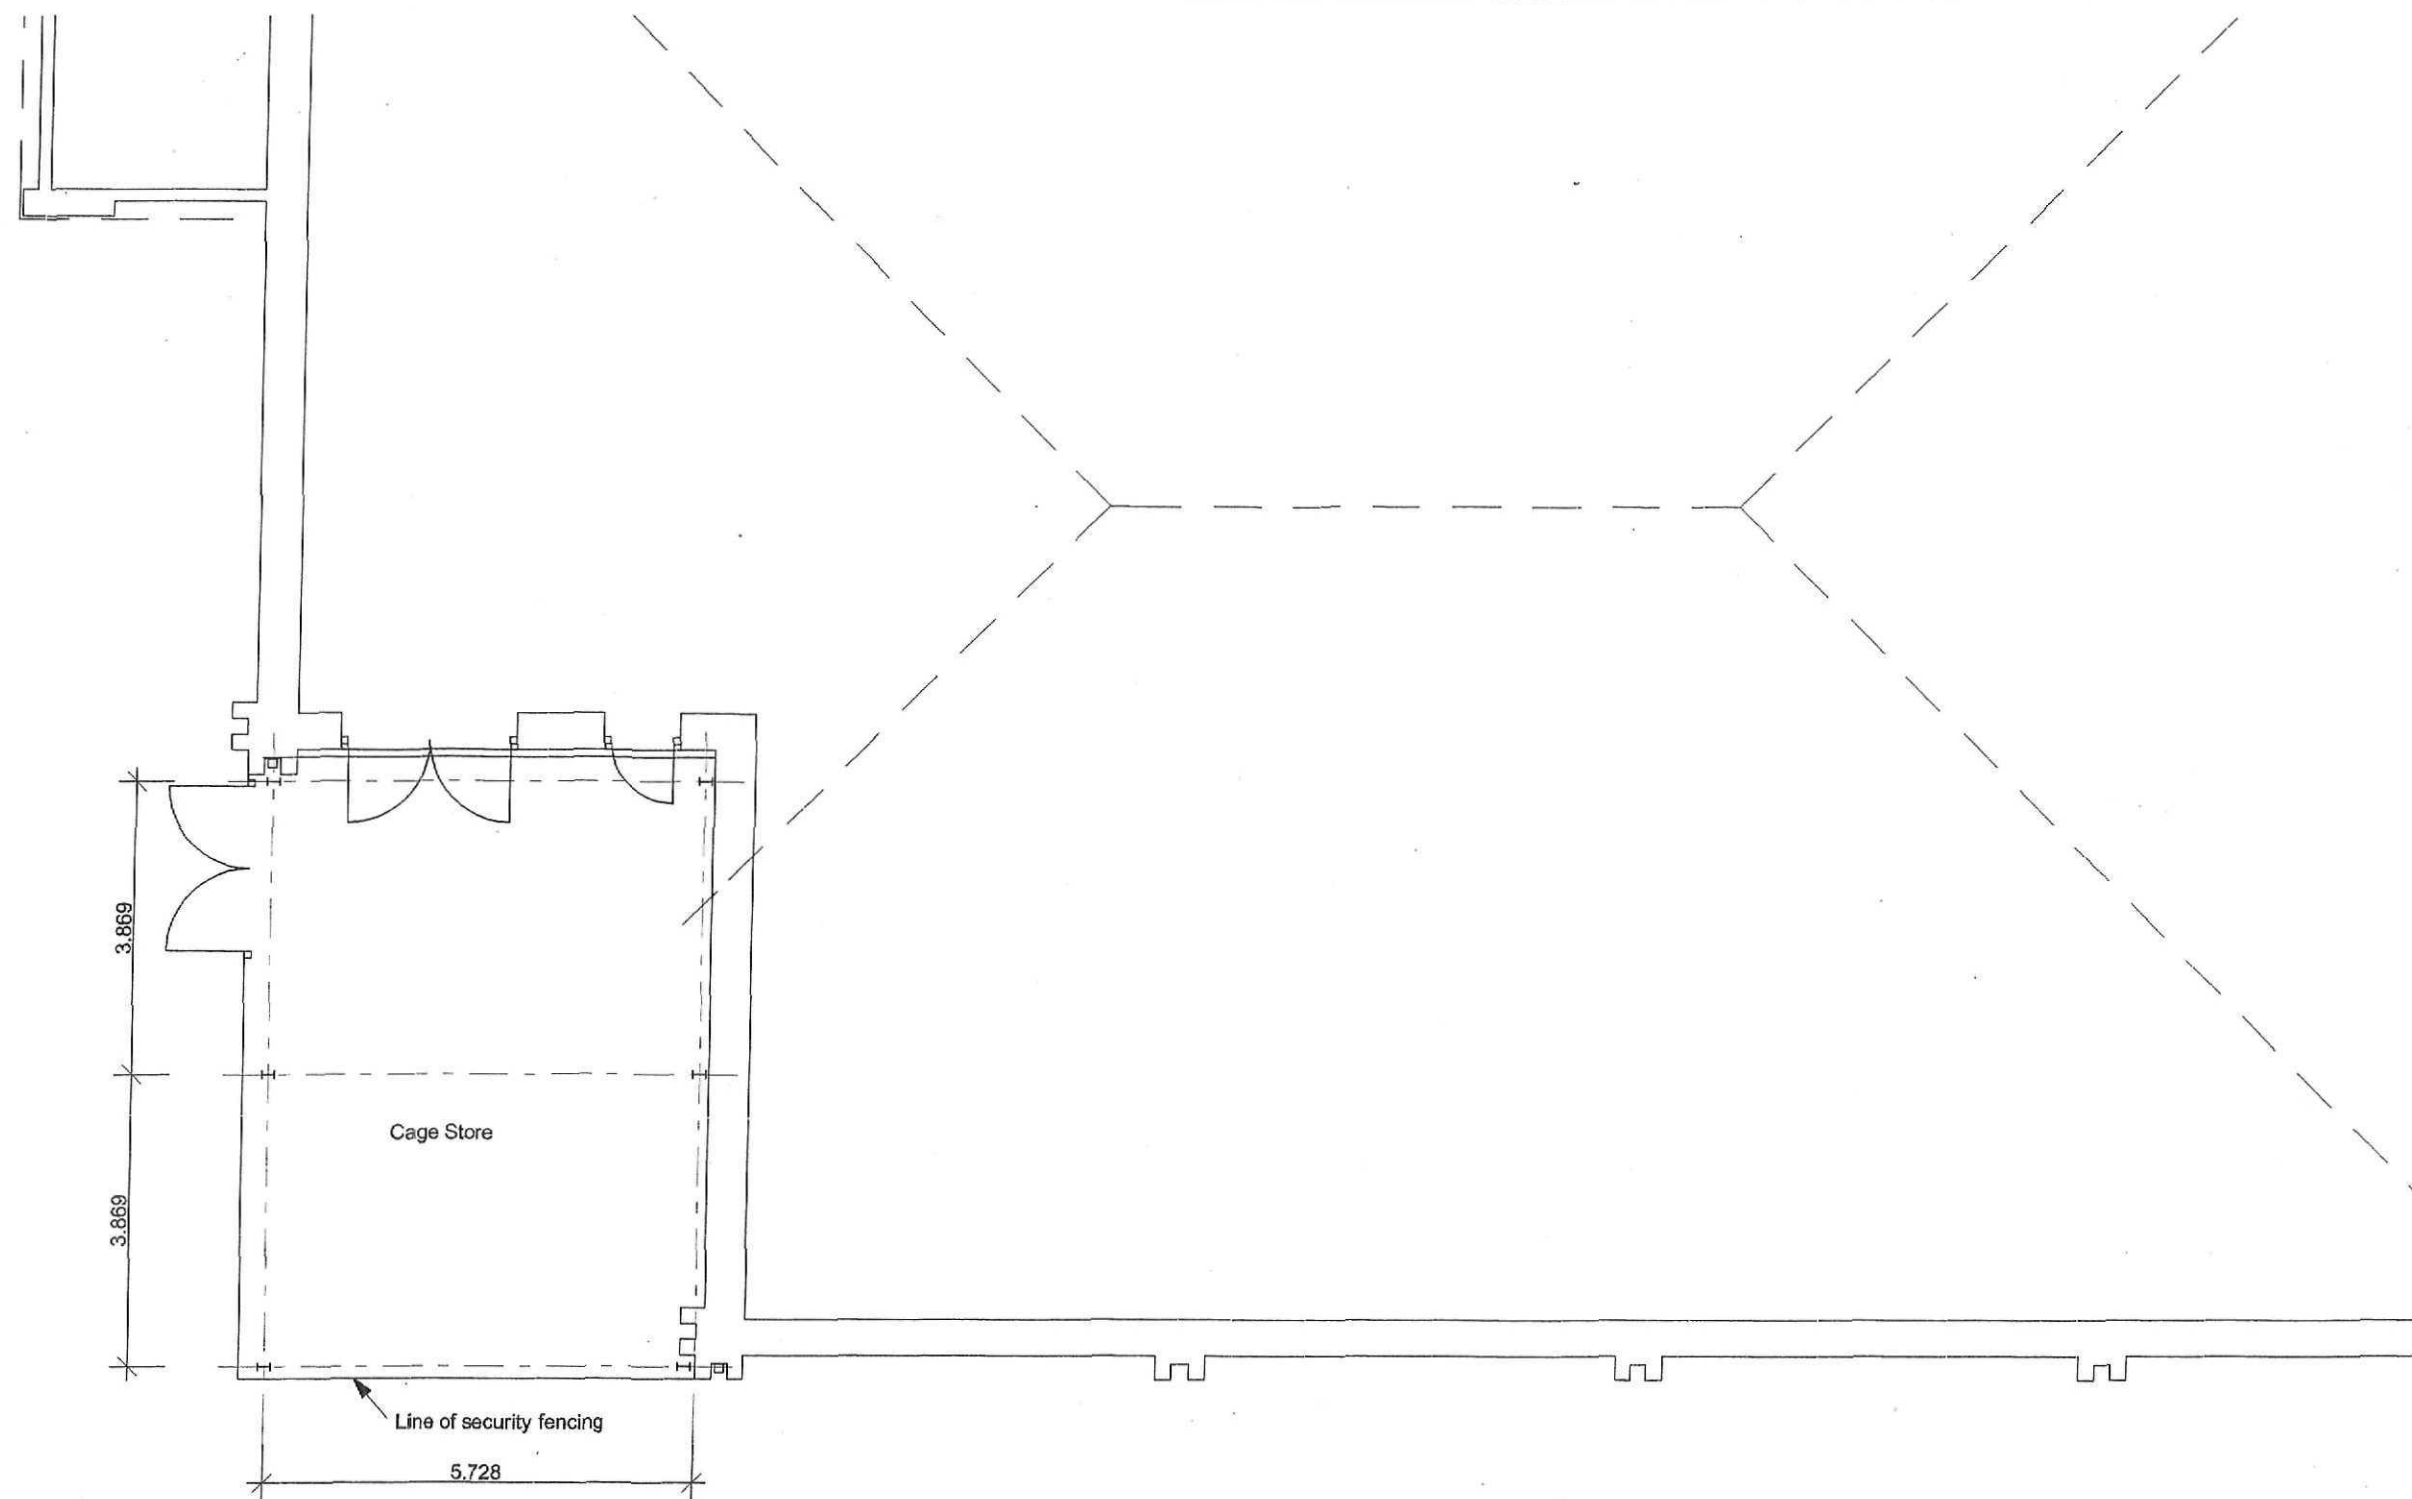

Ground Floor Plan

0053/09

DETERMINED
PLAN

Existing Floor Plan


**PROPOSED SIDE SHEETING TO THE CAGE STORE, NORTH
& WEST ELEVATIONS @ BOYES STORE, BOSTON ROAD,
HOLBEACH For W BOYES & Co Ltd**

Revisions


Date Drawn	Jan 09	Scale	1:100
Drawing Number	2007/168/6		A

R Peter Belt Dipl. Arch. R.I.B.A
Chartered Architect
Wellington House
1 Wellington Road
Bridlington YO15 2BA
Telephone 01262 605965
Fax 01262 672096



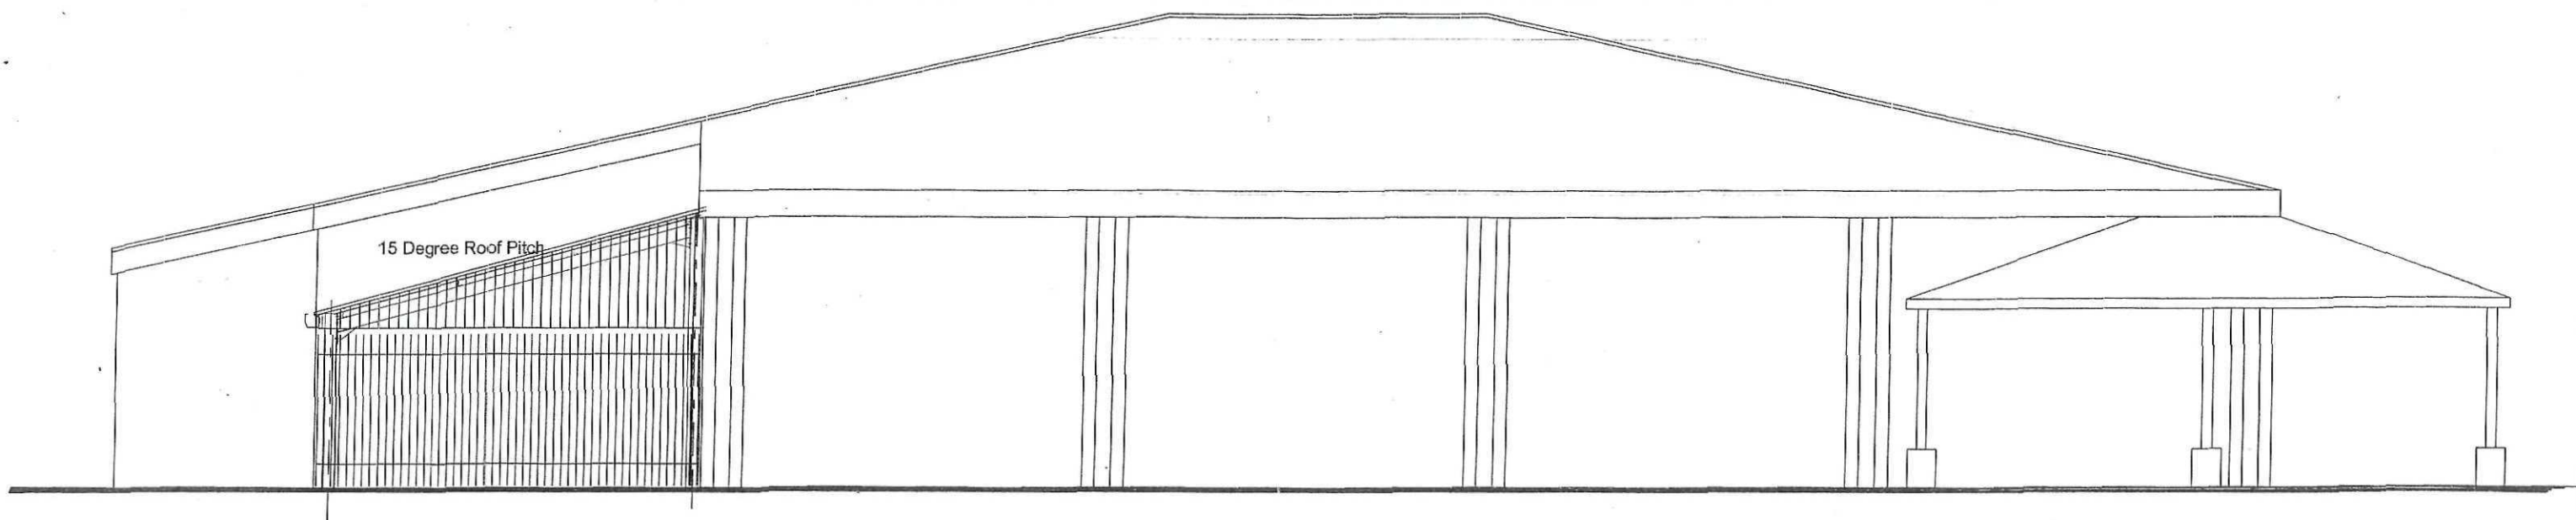

West Elevation

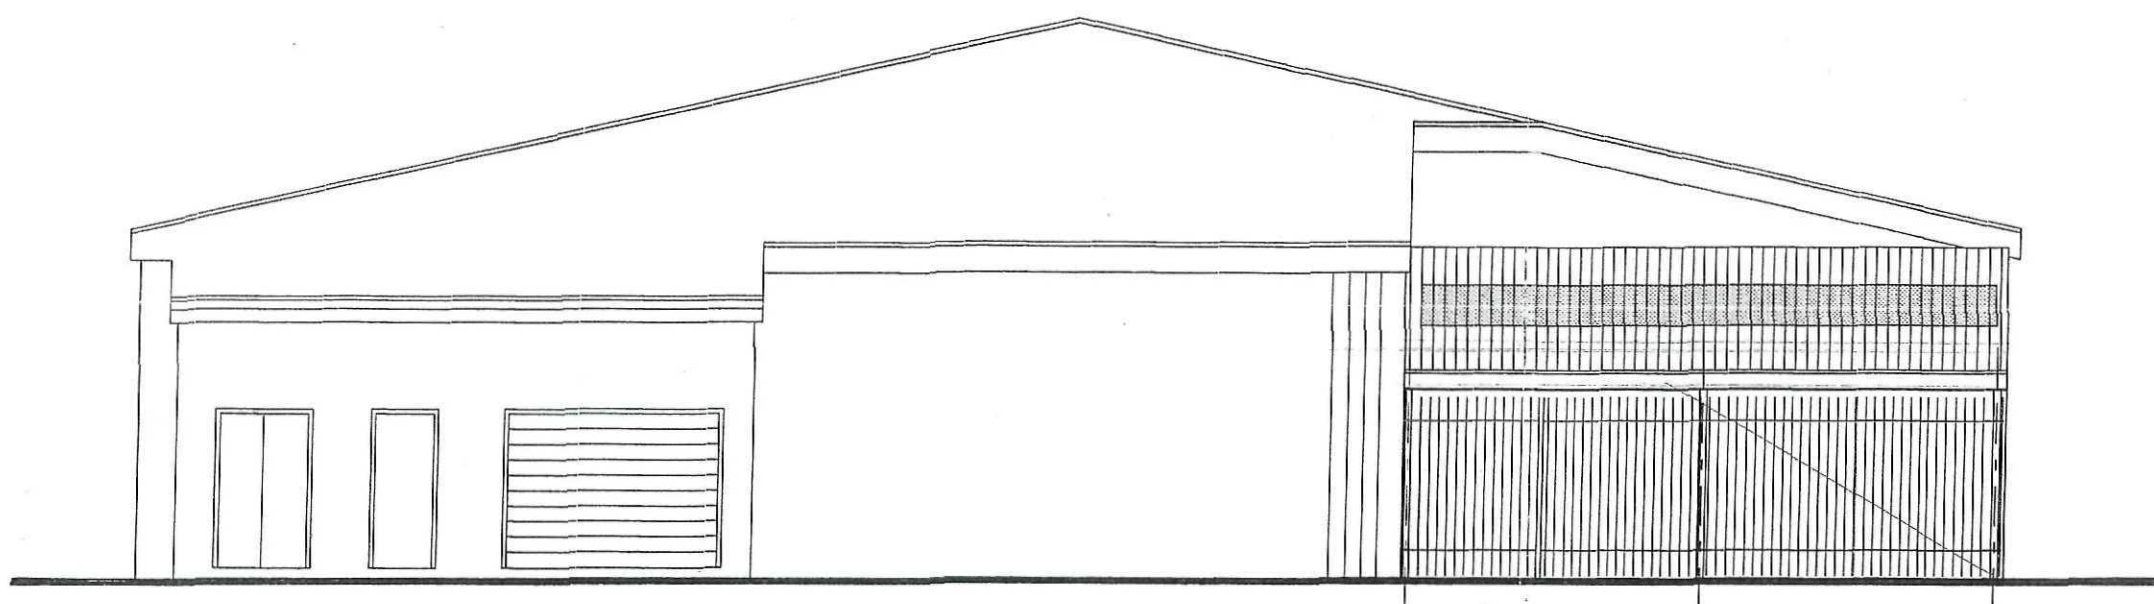

North Elevation

27 JAN 09
0053/09

DETERMINED
PLAN


Existing Elevations

**PROPOSED SIDE SHEETING TO THE CAGE STORE, NORTH
& WEST ELEVATIONS @ BOYES STORE, BOSTON ROAD,
HOLBEACH For W BOYES & Co Ltd**

Date Drawn Jan 09 Scale 1:100
Drawing Number 2007/168/7

R Peter Belt Dipl. Arch. R.I.B.A
Chartered Architect
Wellington House
1 Wellington Road
Bridlington YO15 2BA
Telephone 01262 605965
Fax 01262 672096



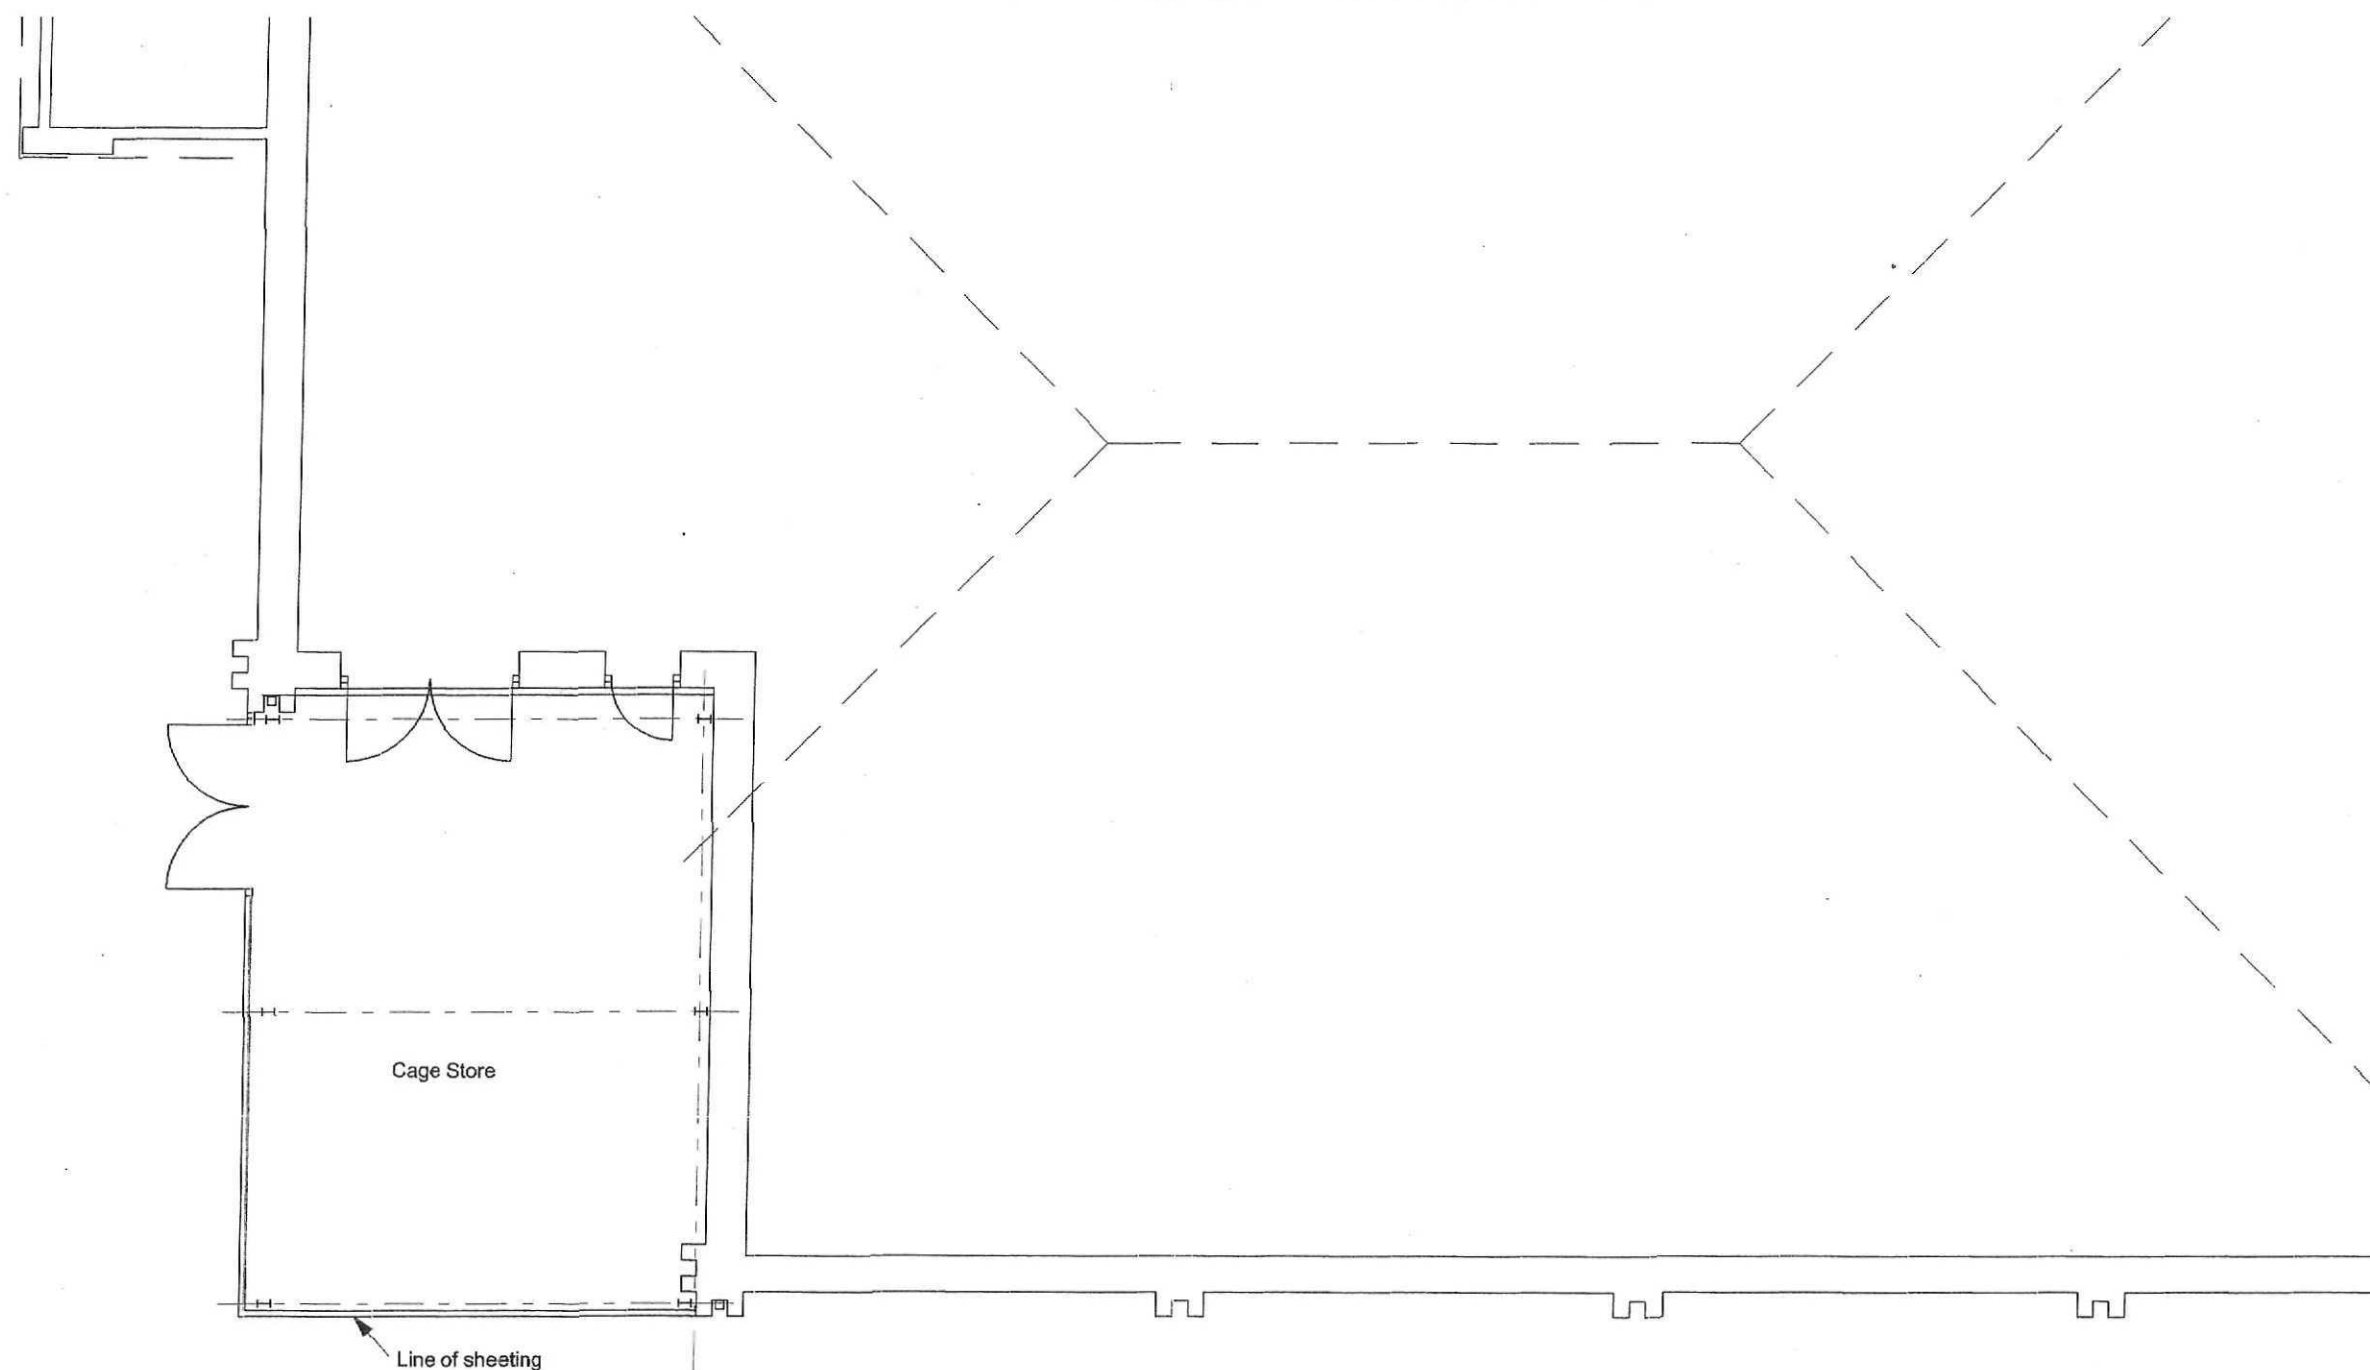

Ground Floor Plan

21 JUN 09
0053/09

DETERMINED
PLAN


Proposed Floor Plan

**PROPOSED SIDE SHEETING TO THE CAGE STORE, NORTH
& WEST ELEVATIONS @ BOYES STORE, BOSTON ROAD,
HOLBEACH For W BOYES & Co Ltd**


Date Drawn Jan 09 Scale 1:100
Drawing Number 2007/168/8

R Peter Belt Dipl. Arch. R.I.B.A
Chartered Architect
Wellington House
1 Wellington Road
Bridlington YO15 2BA
Telephone 01262 605965
Fax 01262 672096



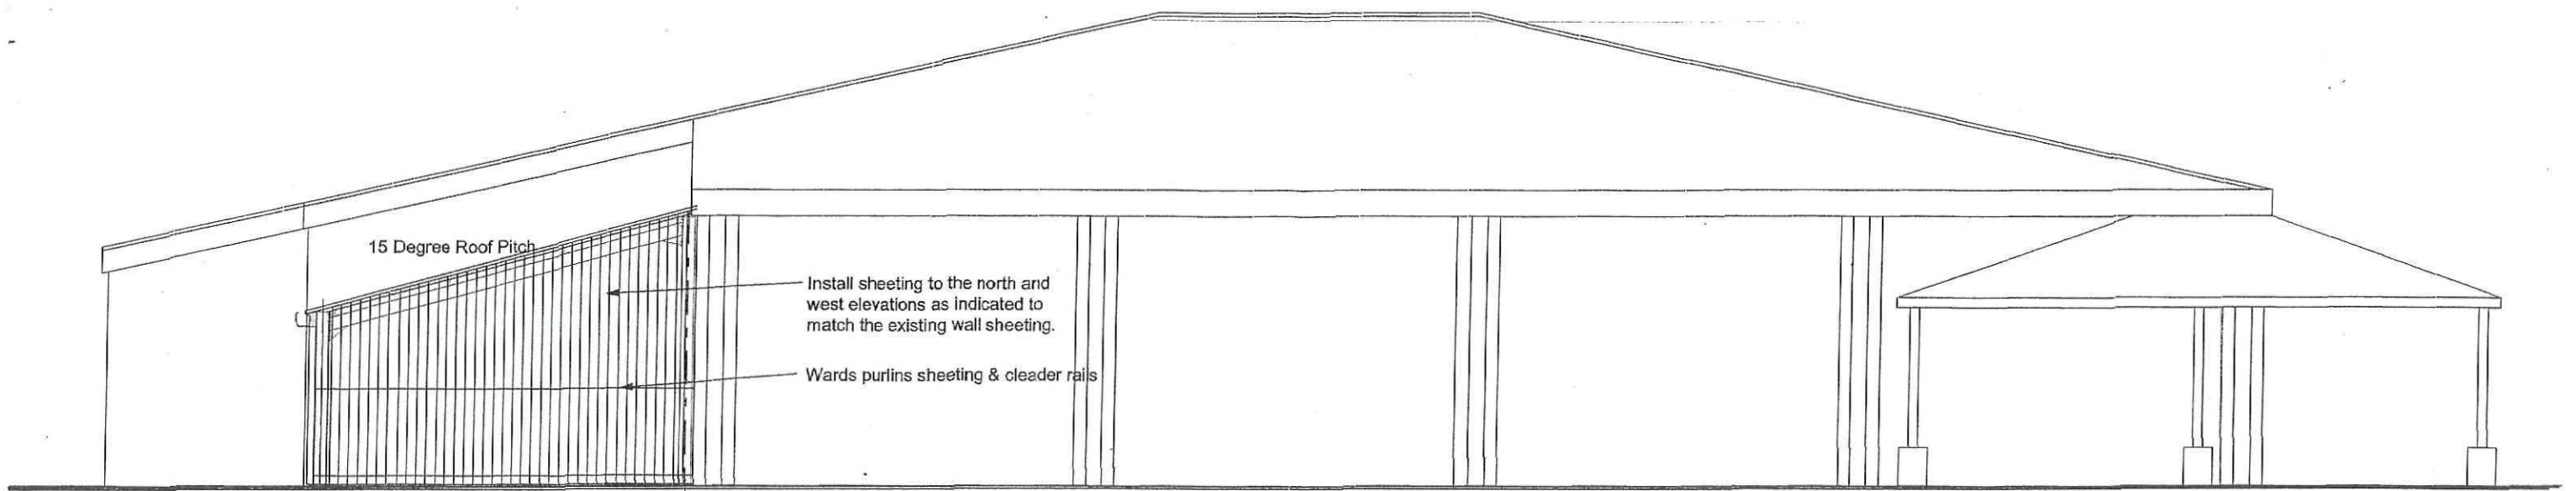

West Elevation

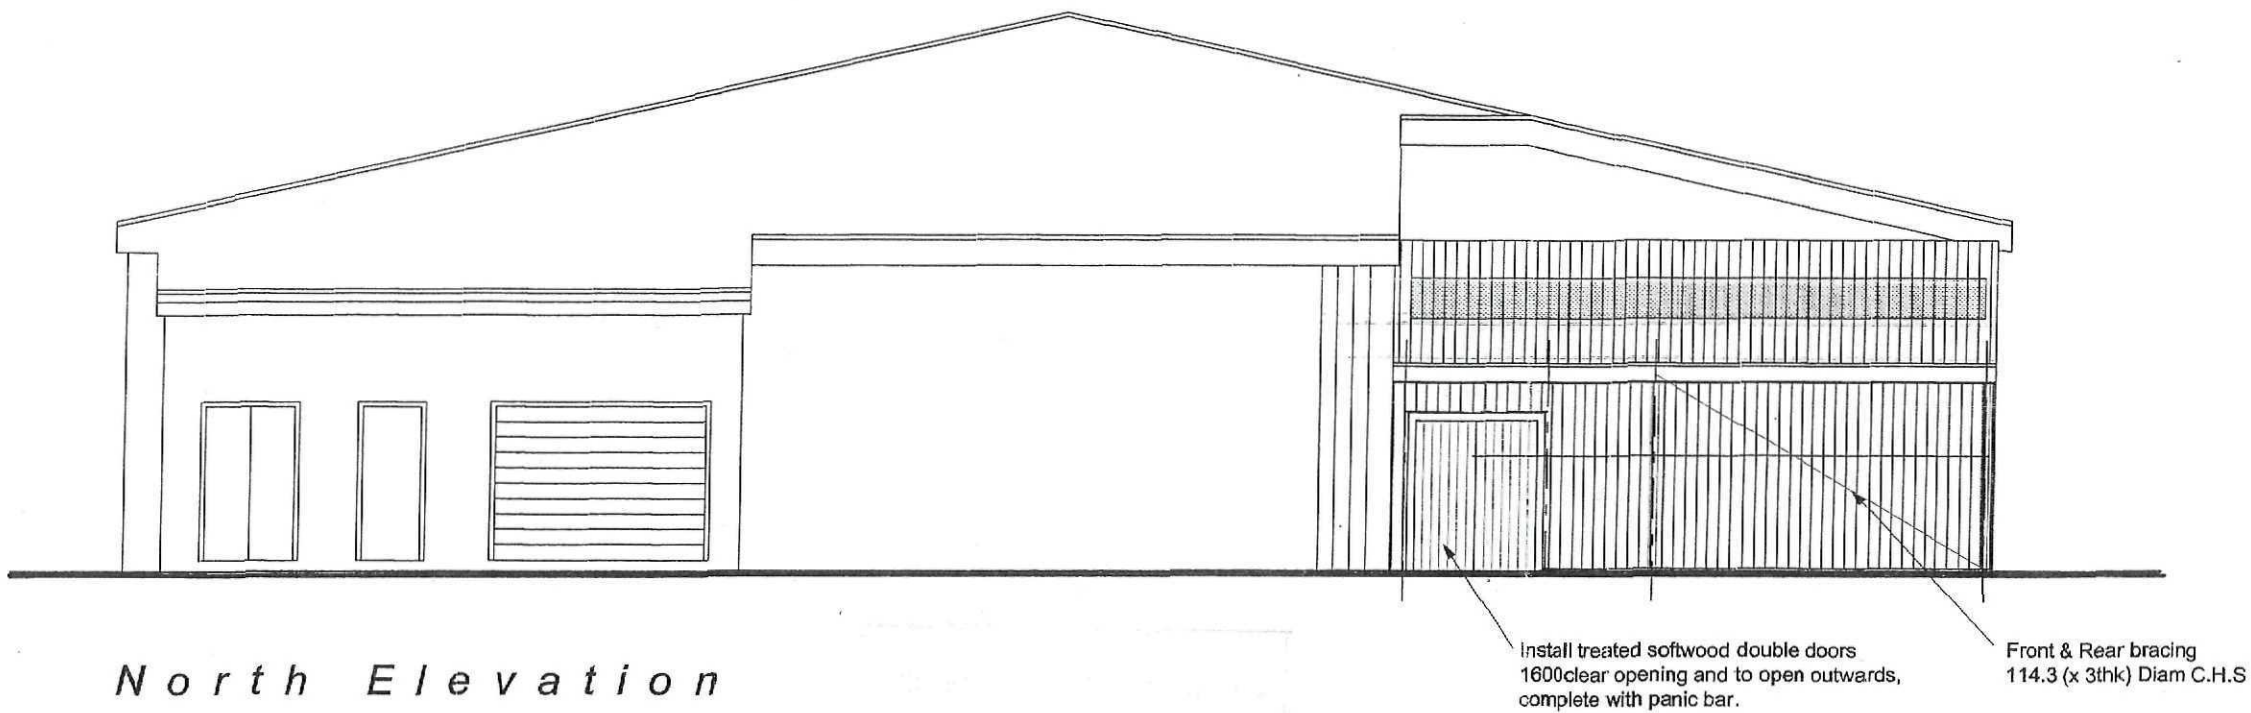

North Elevation


Proposed Elevations

PROPOSED SIDE SHEETING TO THE CAGE STORE, NORTH & WEST ELEVATIONS @ BOYES STORE, BOSTON ROAD, HOLBEACH For W BOYES & Co Ltd


Revisions

Date Drawn Jan 09	Scale 1:100
Drawing Number 2007/168/9	

R Peter Belt Dipl. Arch. R.I.B.A.
Chartered Architect
Wellington House
1 Wellington Road
Bridlington YO15 2BA
Telephone 01262 605965
Fax 01262 672096

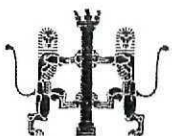

Site Referred To:

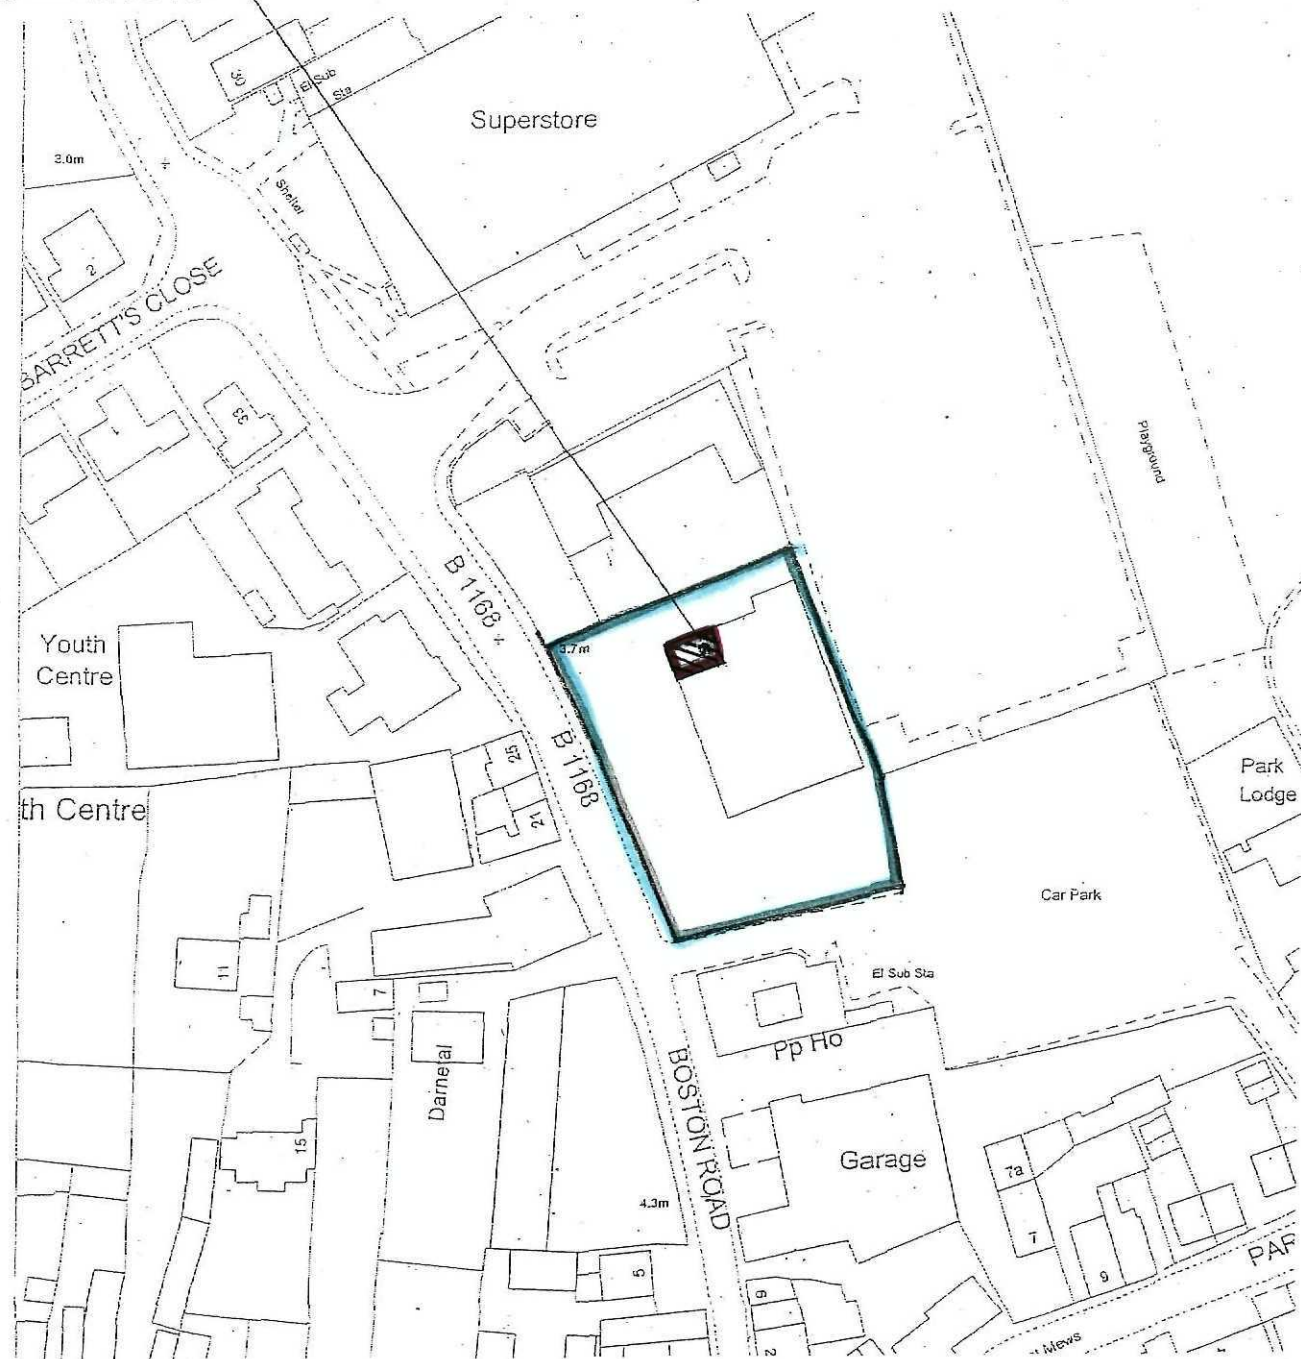


Location Plan (Scale 1:1250)

PLAN

23 JAN 2009

0083/09

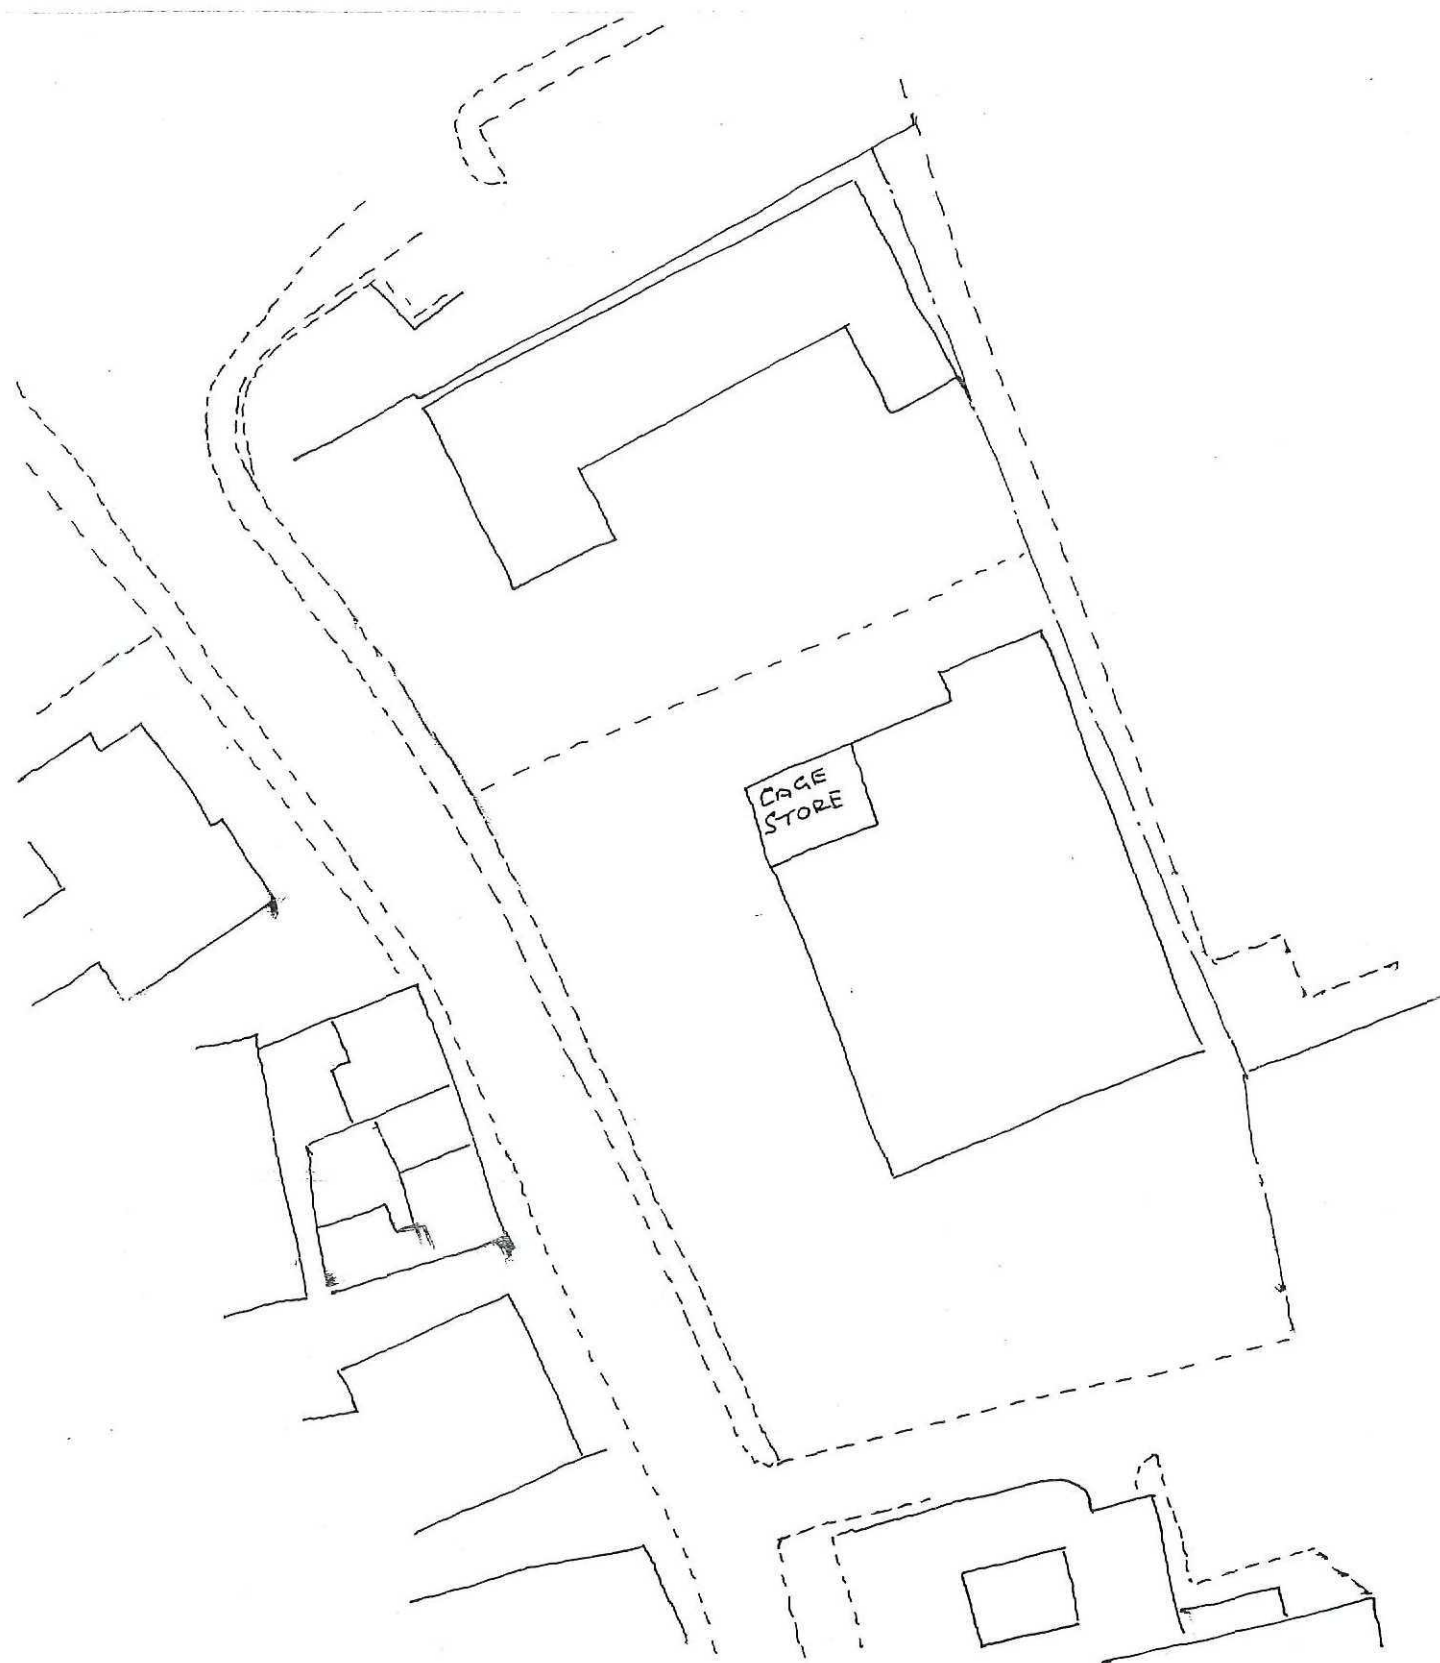

BLOCK PLAN (SCALE 1:500)

PROPOSED SIDE SHEETING TO CAGE STORE, NORTH
& WEST ELEVATIONS @ BOYES STORE, BOSTON ROAD.
HOLBEACH FOR W BOYES & CO LTD

Date Drawn JAN 09	Scale 1:1250 1:500
Drawing Number	2007/169/10

R Peter Belt Dipl. Arch. R.I.B.A
Chartered Architect
Wellington House
1 Wellington Road
Bridlington YO15 2BA
Telephone 01262 605965
Fax 01262 672096

