



24 JAN 2011

Ref: 0055-11

Holbeach Fire Station

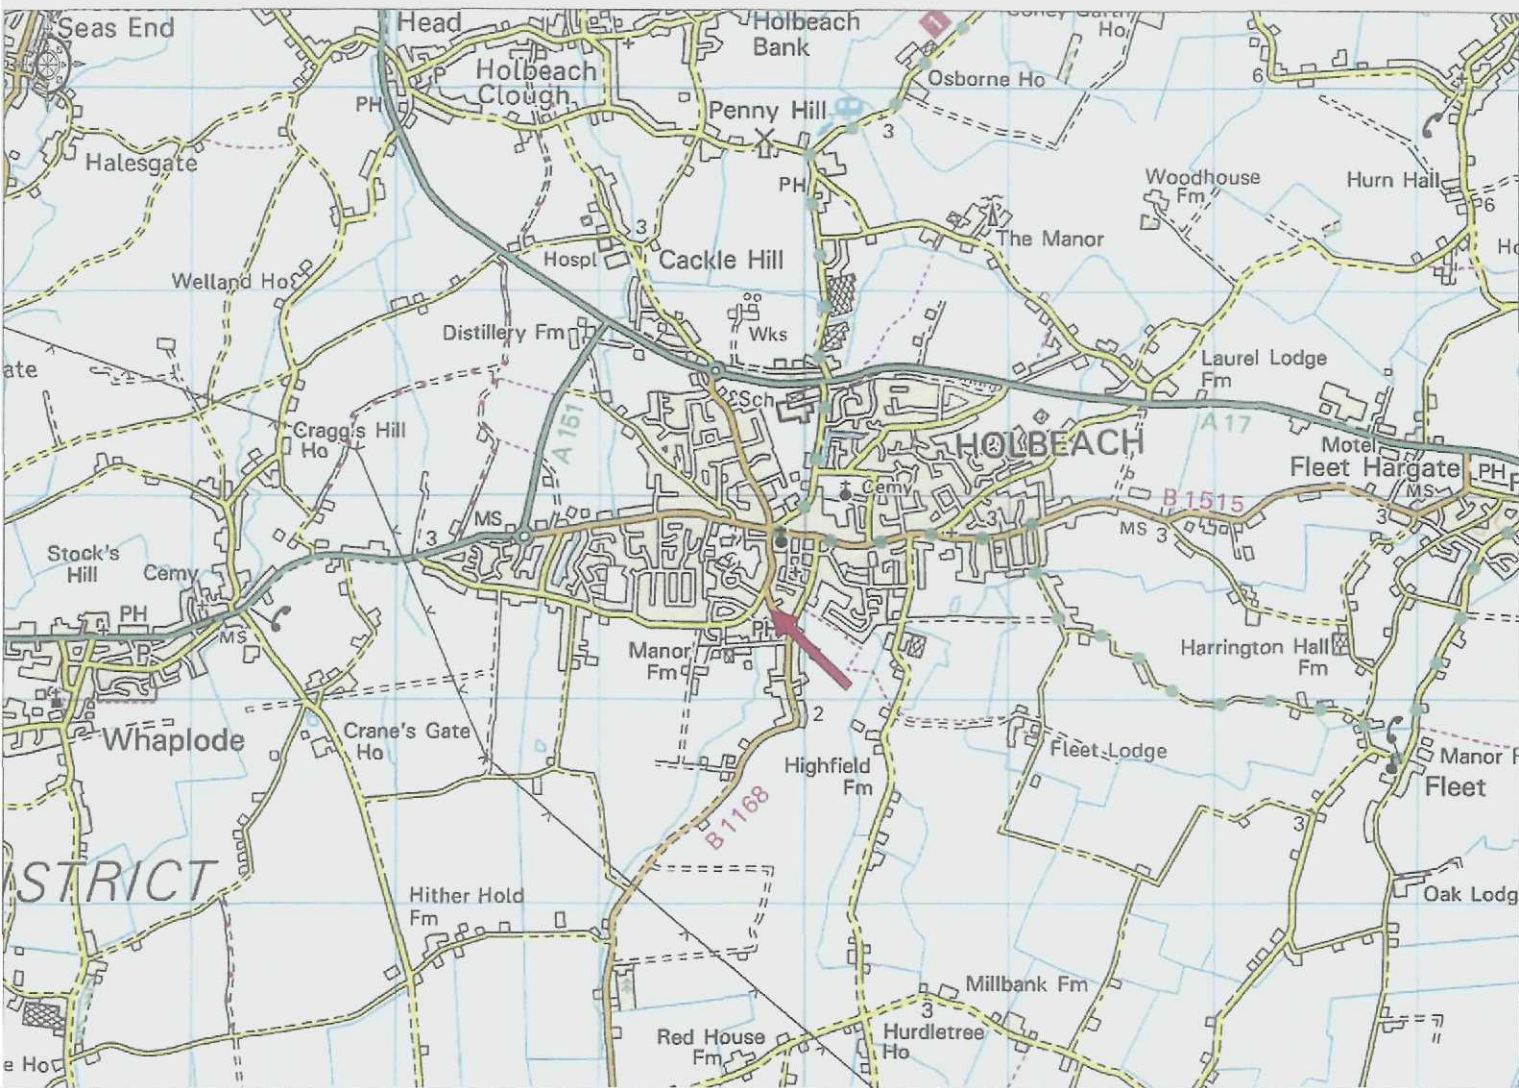

Ordnance Survey © Crown Copyright 2011. All rights reserved. Licence number 100029449. Plotted Scale: 1:35000

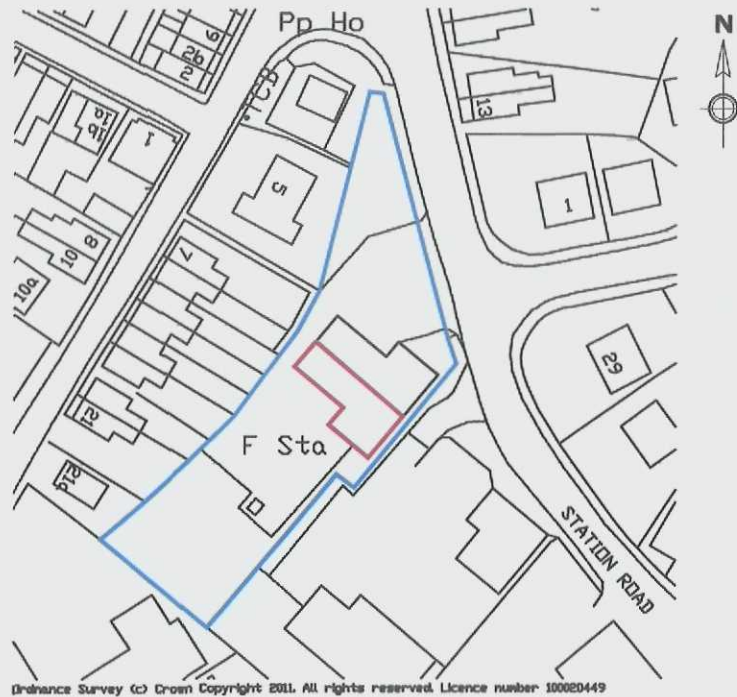

Ordnance Survey (c) Crown Copyright 2011. All rights reserved. Licence number 100020449

SHDC
Planning & Development

24 JAN 2011

Ref: 0055-11

Title: SITE PLAN

Dwg No: L-FRE-004Z-13-04

Revision: 1st

Scale: 1:1250 @ A4


Date: Jan 2011

Project: Proposed installation of PV Solar Panels


Location: Holbeach Fire Station
Station Road, Holbeach, PE12 7HG

Client: LCC Fire & Rescue

Scale 1:1250
0m 20m 50m 100m

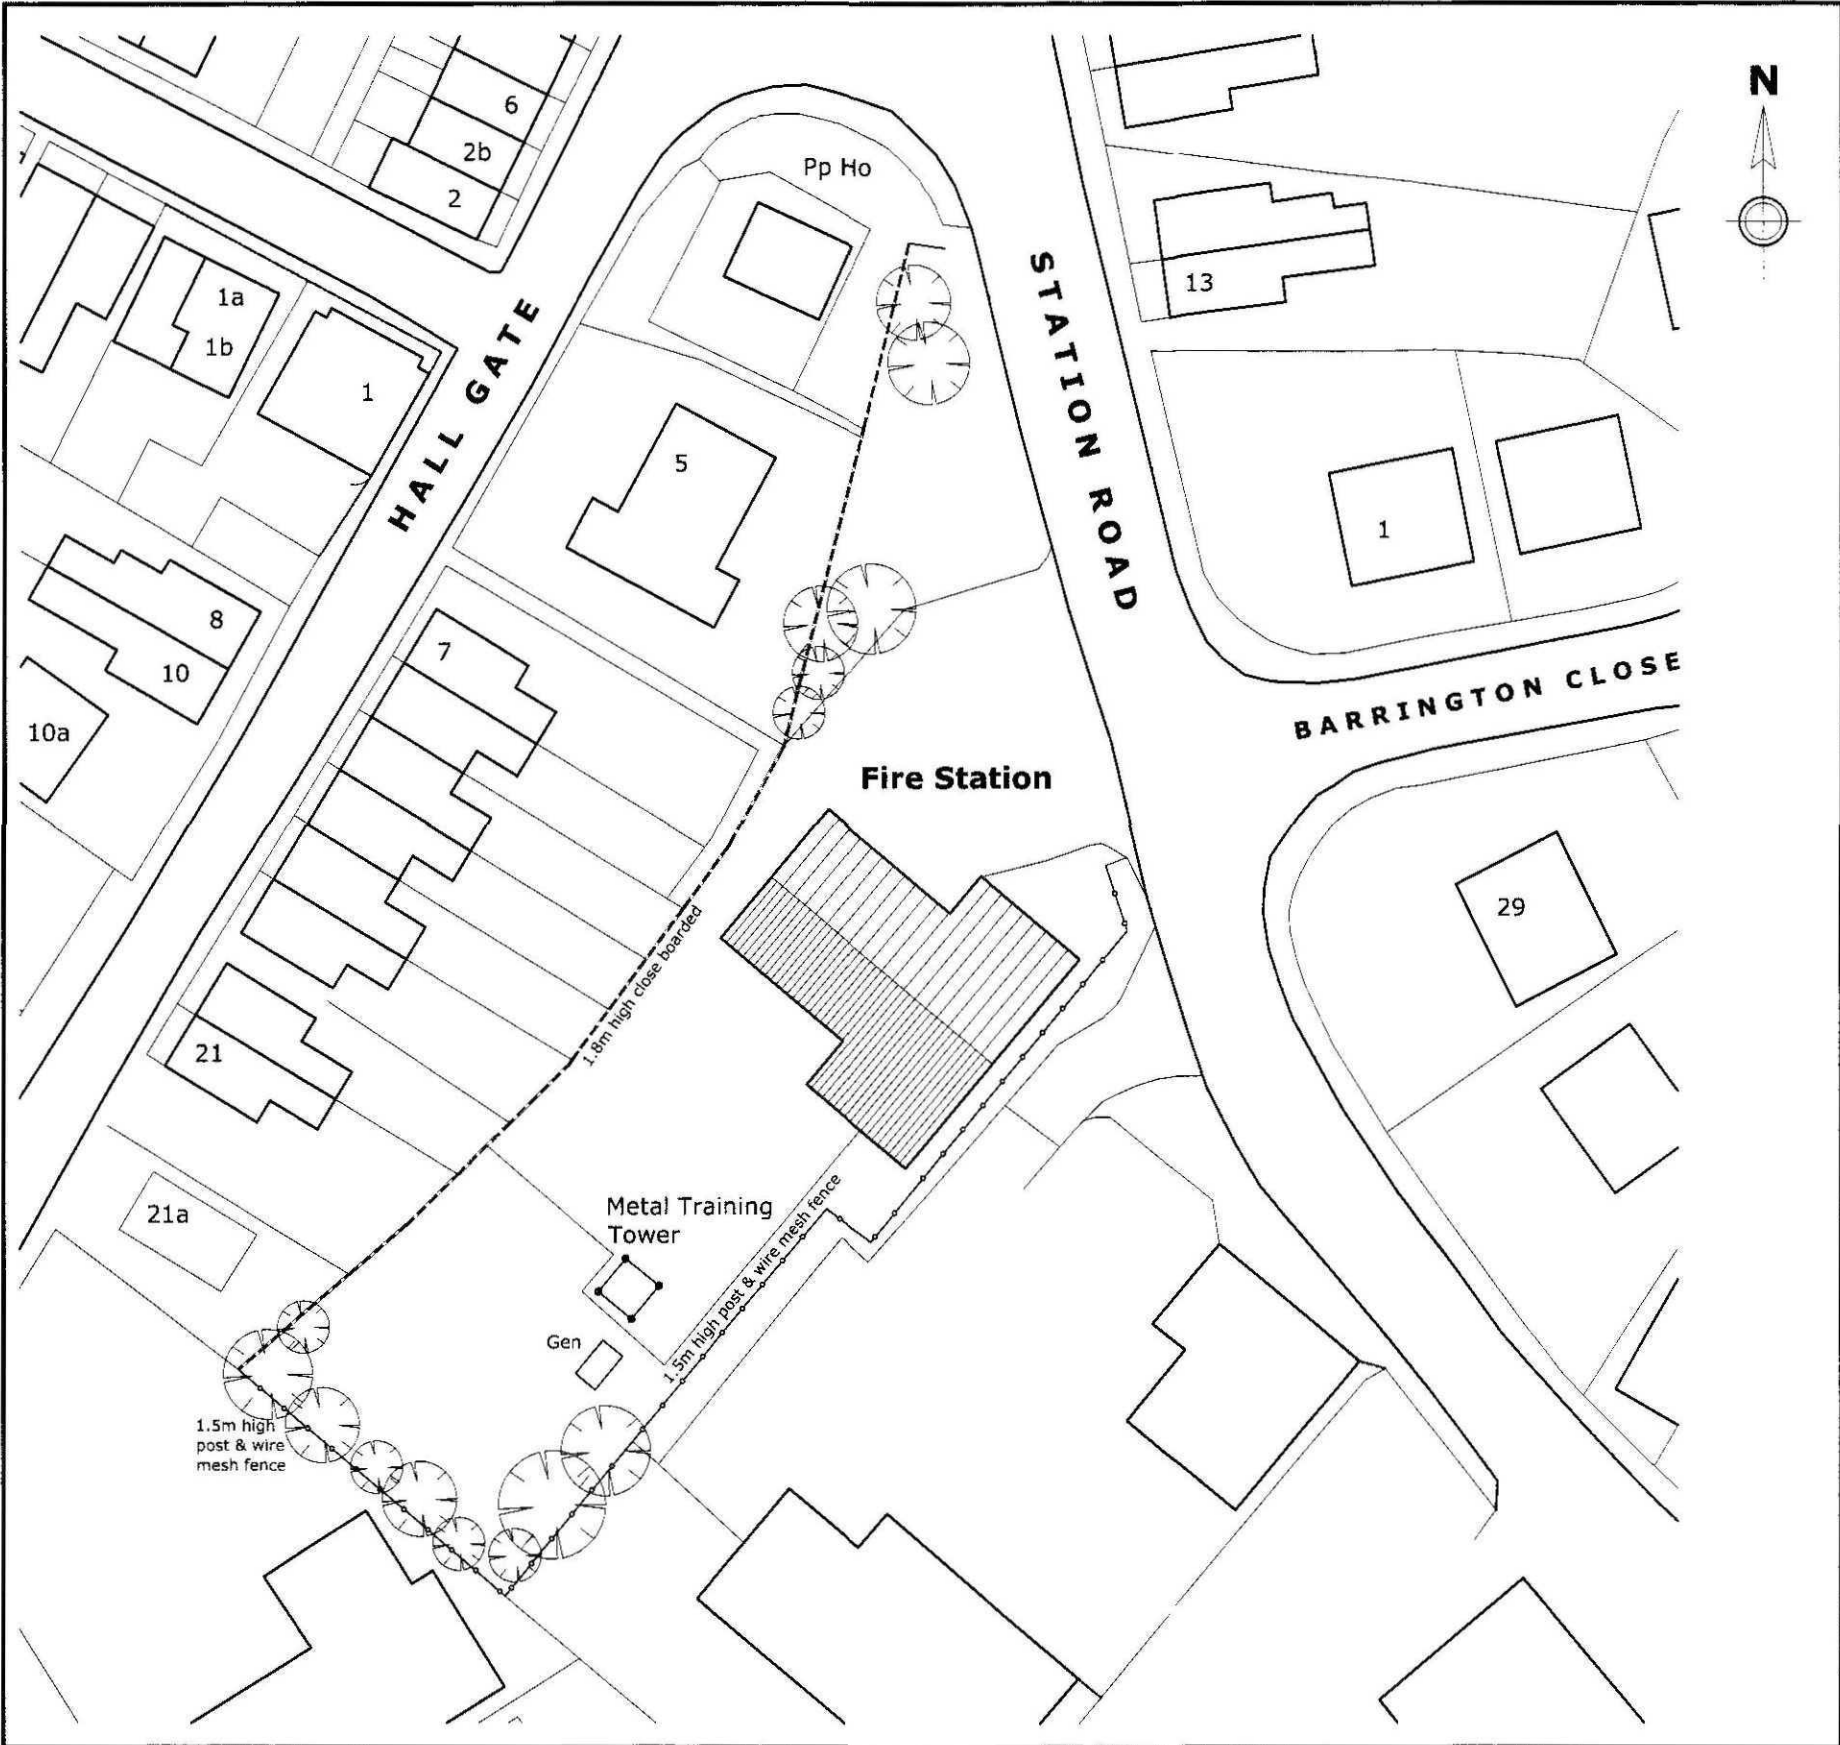

Block Plan - Existing Scale 1:500

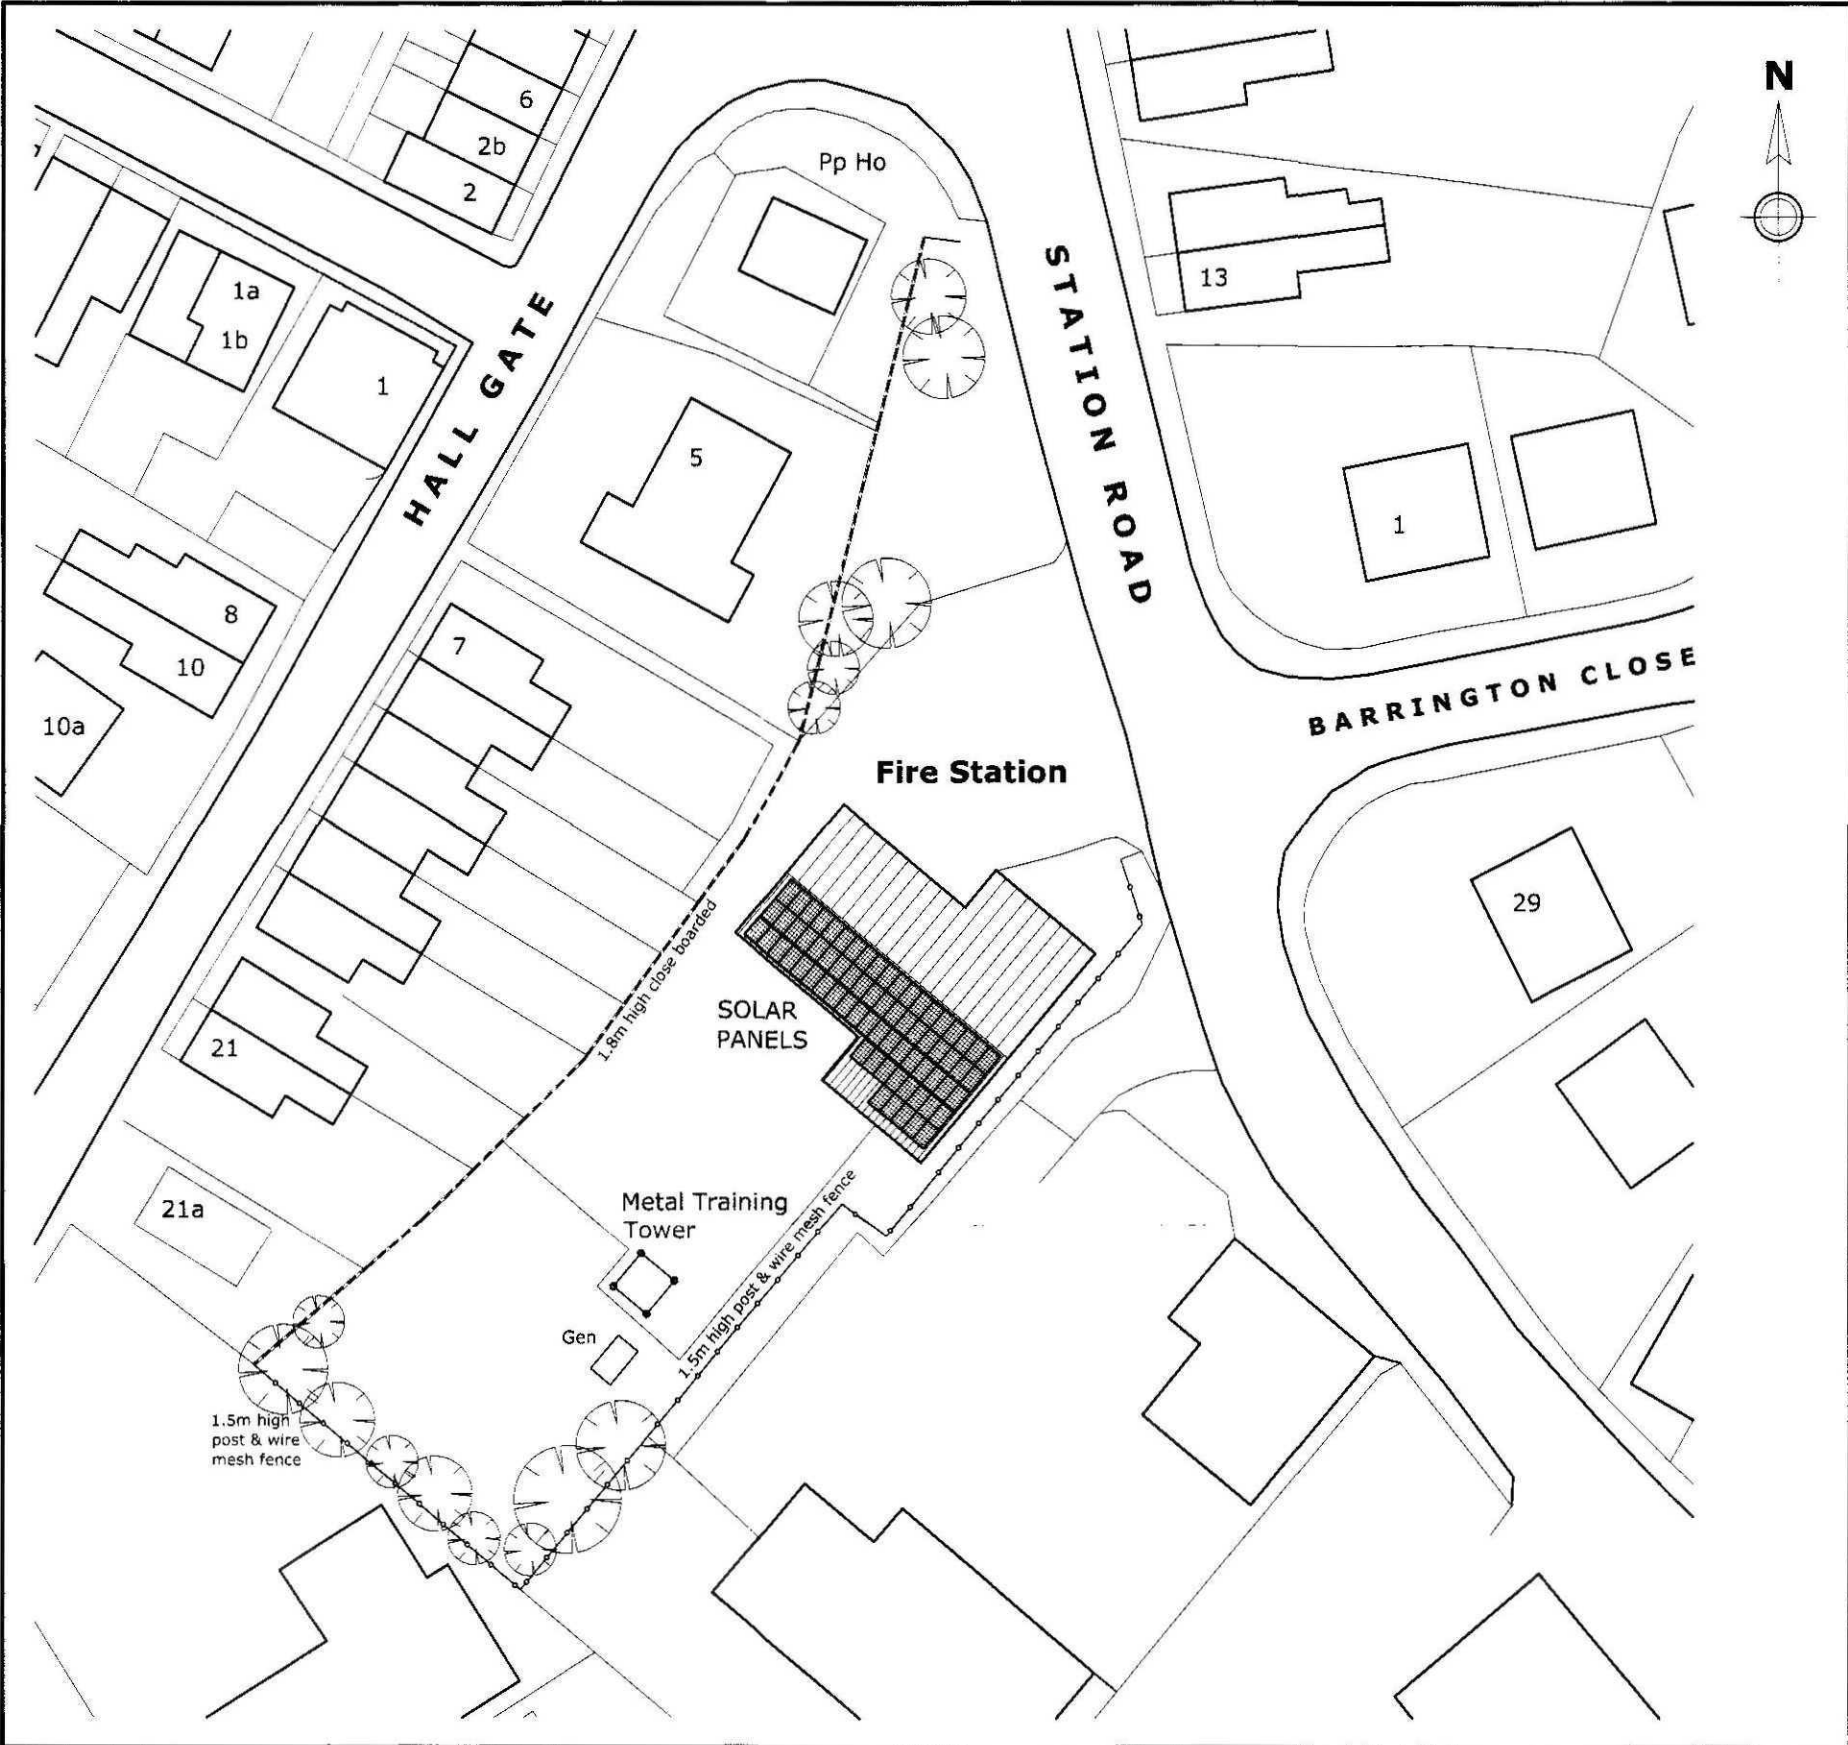


Block Plan - Proposed Scale 1:500


SHDC
Planning & Development
24 JAN 2011
Ref: 0055-11

Scale 1:500
0m 5m 10m 15m 20m 25m 50m

BLOCK PLANS
Title: L-FRE-004Z-13-02
Drawing No: 1st
Scale: 1:500 @ A2
Date: Jan 2011
Project: Proposed installation of PV Solar Panels
Location: Holbeach Fire Station
Station Road, Holbeach, PE12 7HG
Client: LCC Fire & Rescue

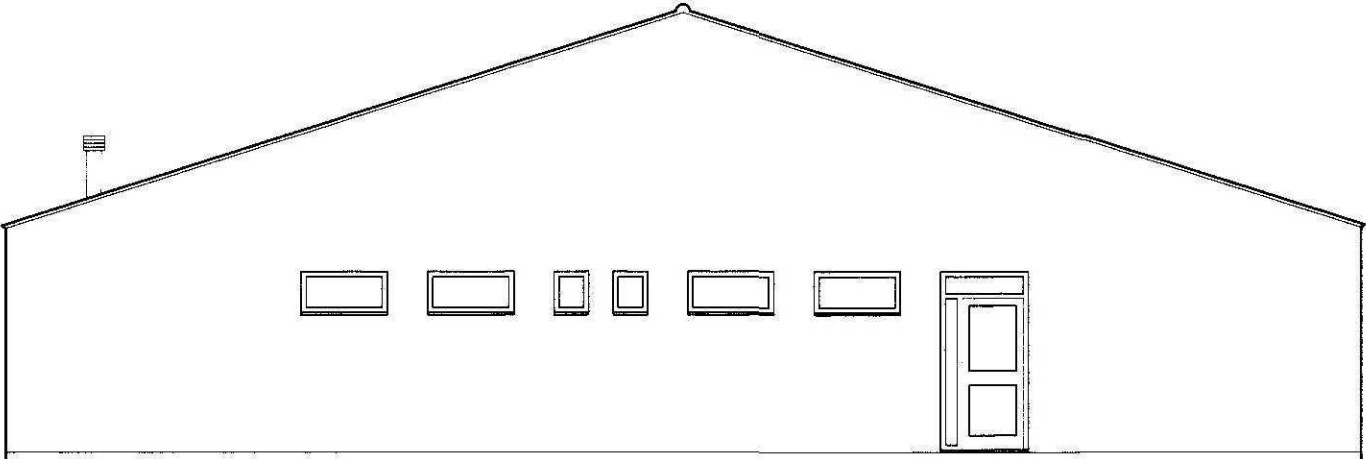

South East Elevation (Side)

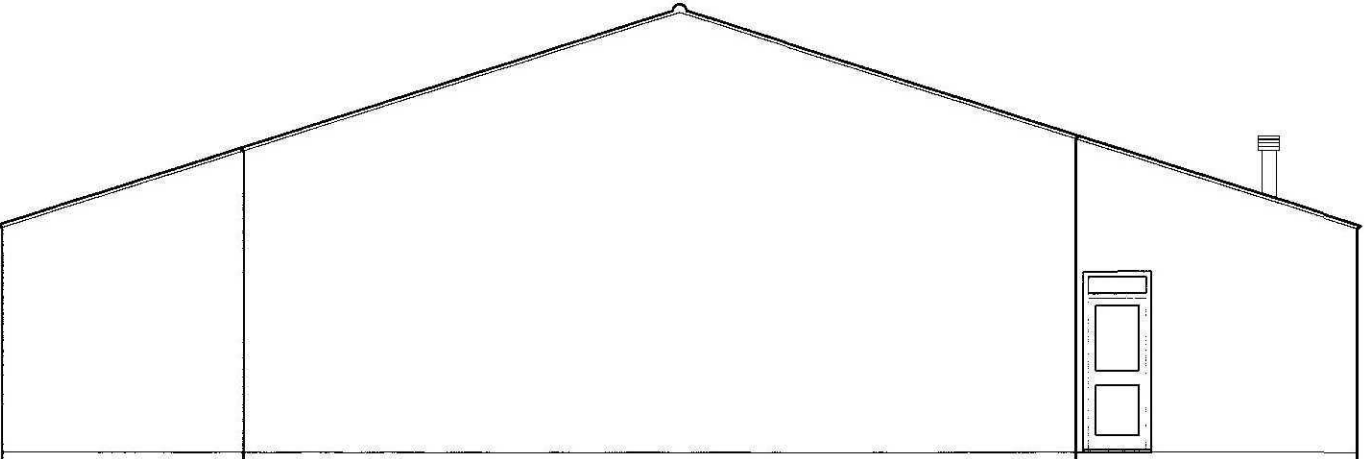


North West Elevation (Side)



North East Elevation (Front)



South West Elevation (Rear)

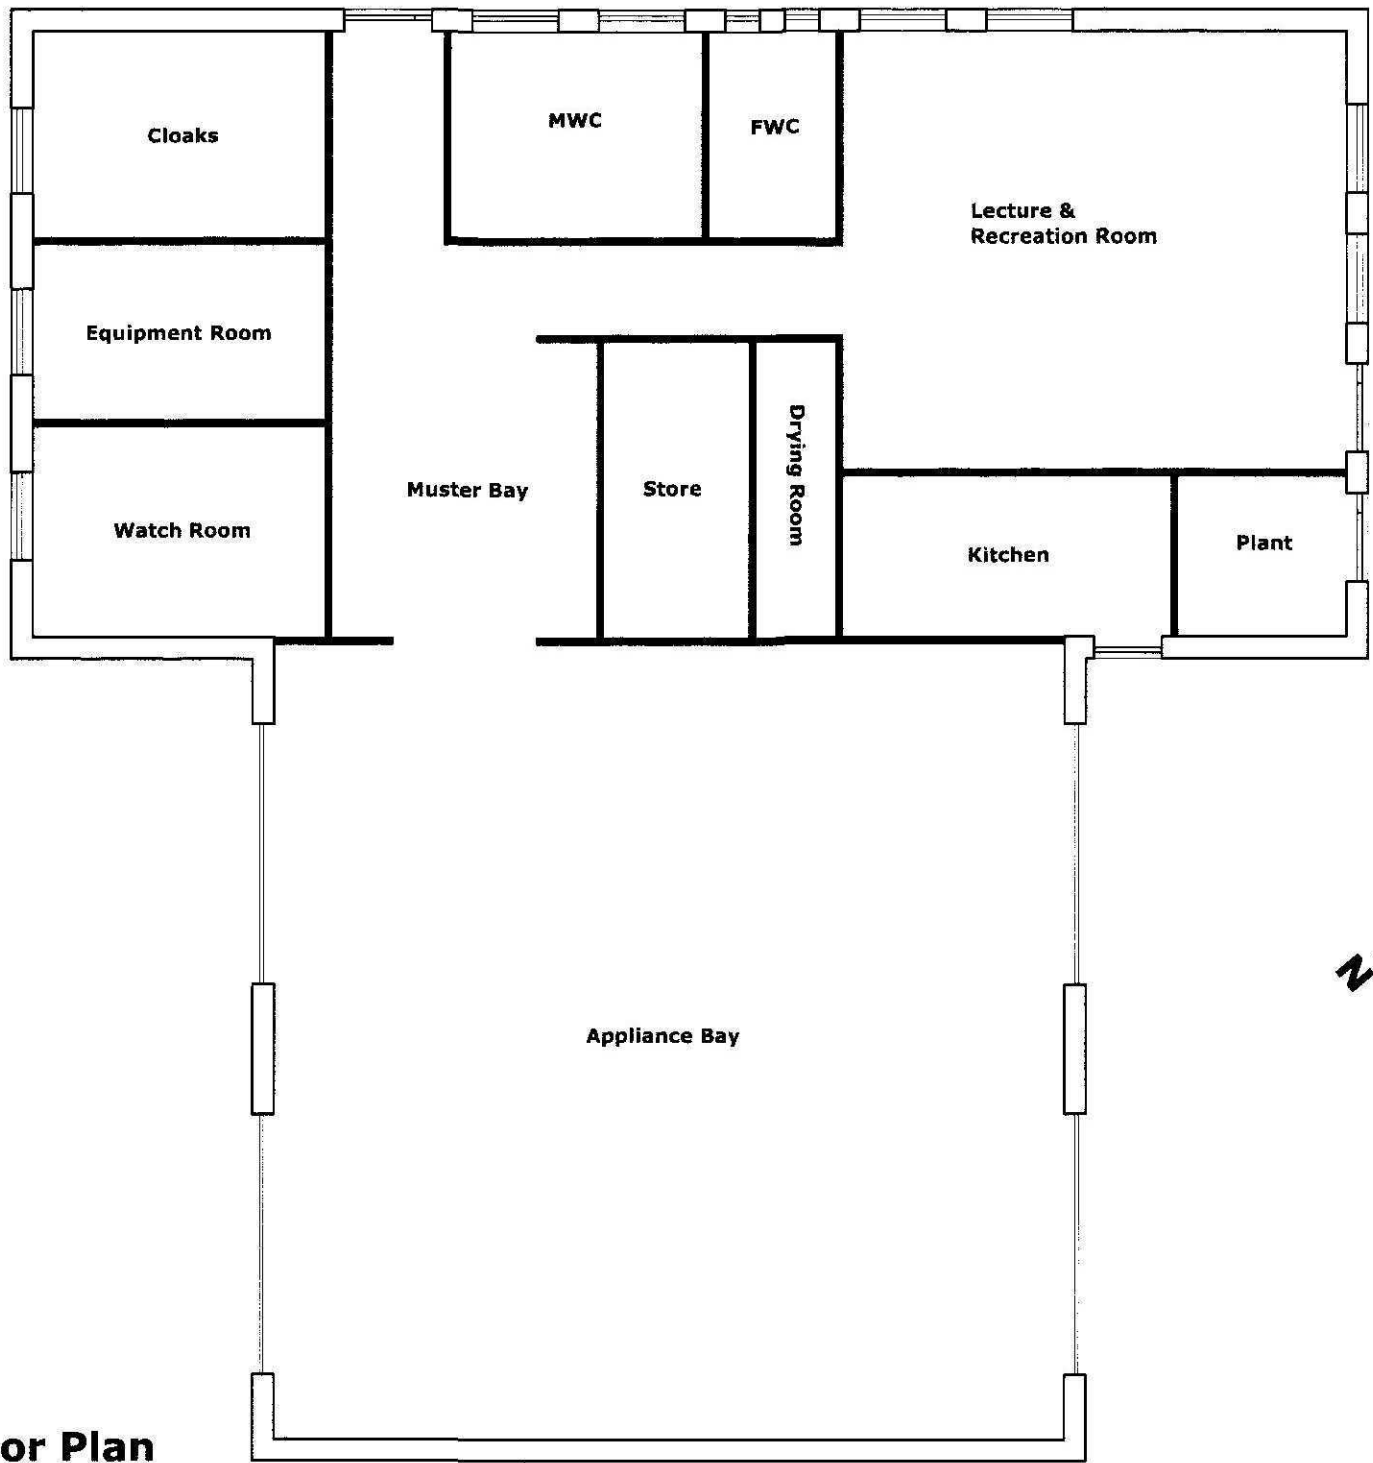


Floor Plan


SHDC
Planning & Development
24 JAN 2011
Ref: 0055-11

Plan & Elevations - EXISTING
L-FRE-004Z-13-01
1:100 @ A2
Project: Proposed installation of PV Solar Panels
Location: Holbeach Fire Station
Station Road, Holbeach, PE12 7HG
Client: LCC Fire & Rescue


Scale 1:100
0m 1m 2m 3m 4m 5m 10m

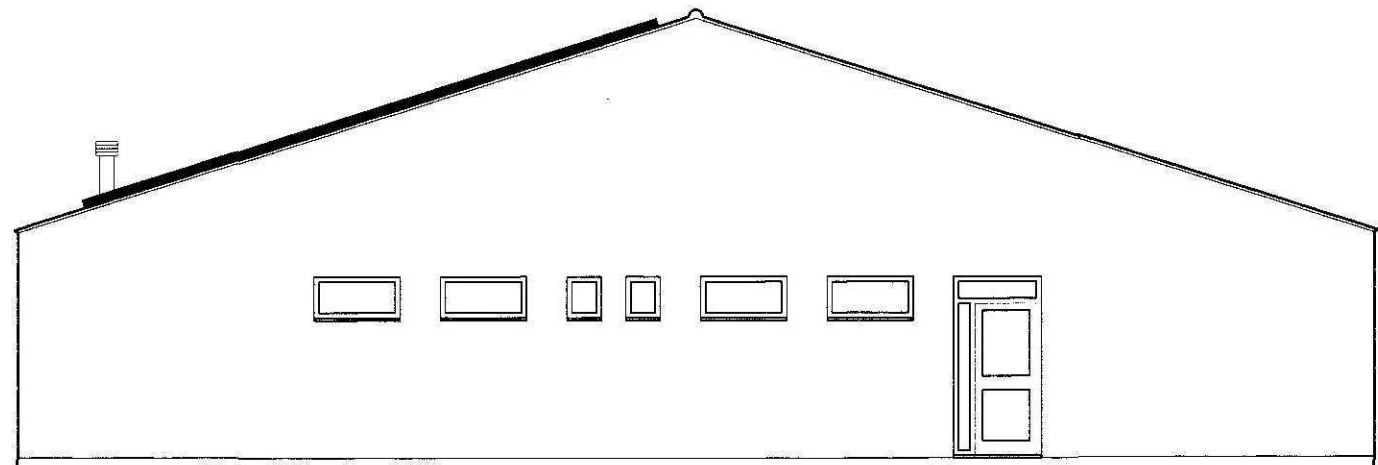

South East Elevation (Side)

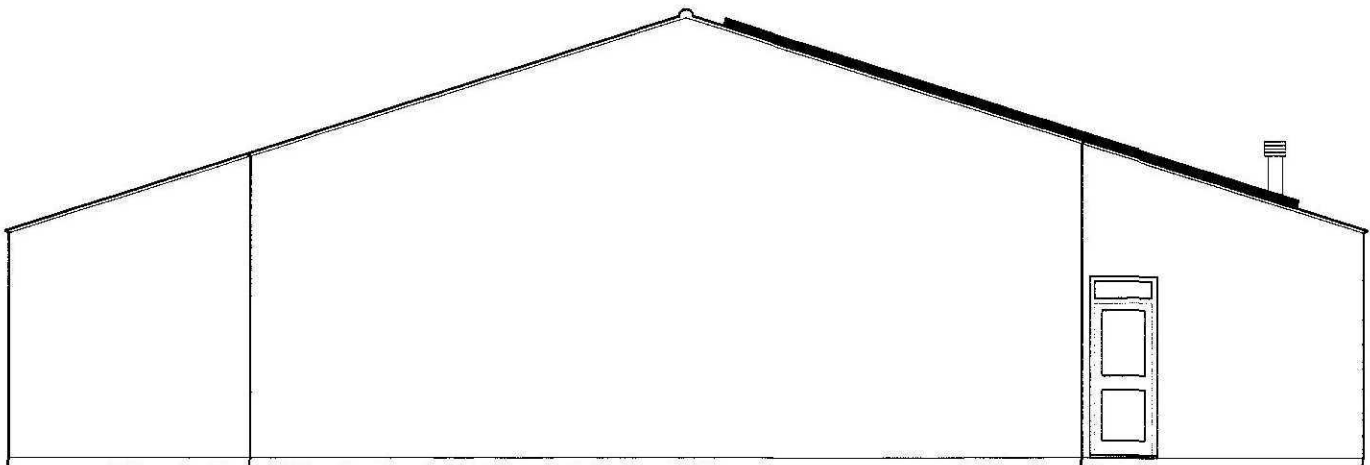


North West Elevation (Side)

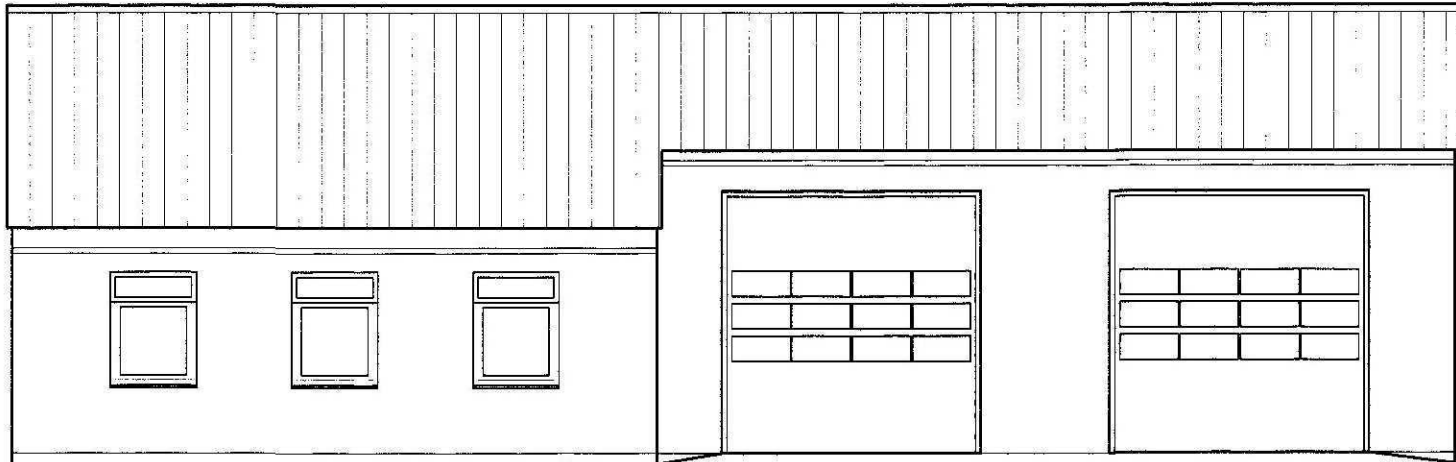

North East Elevation (Front)



South West Elevation (Rear)

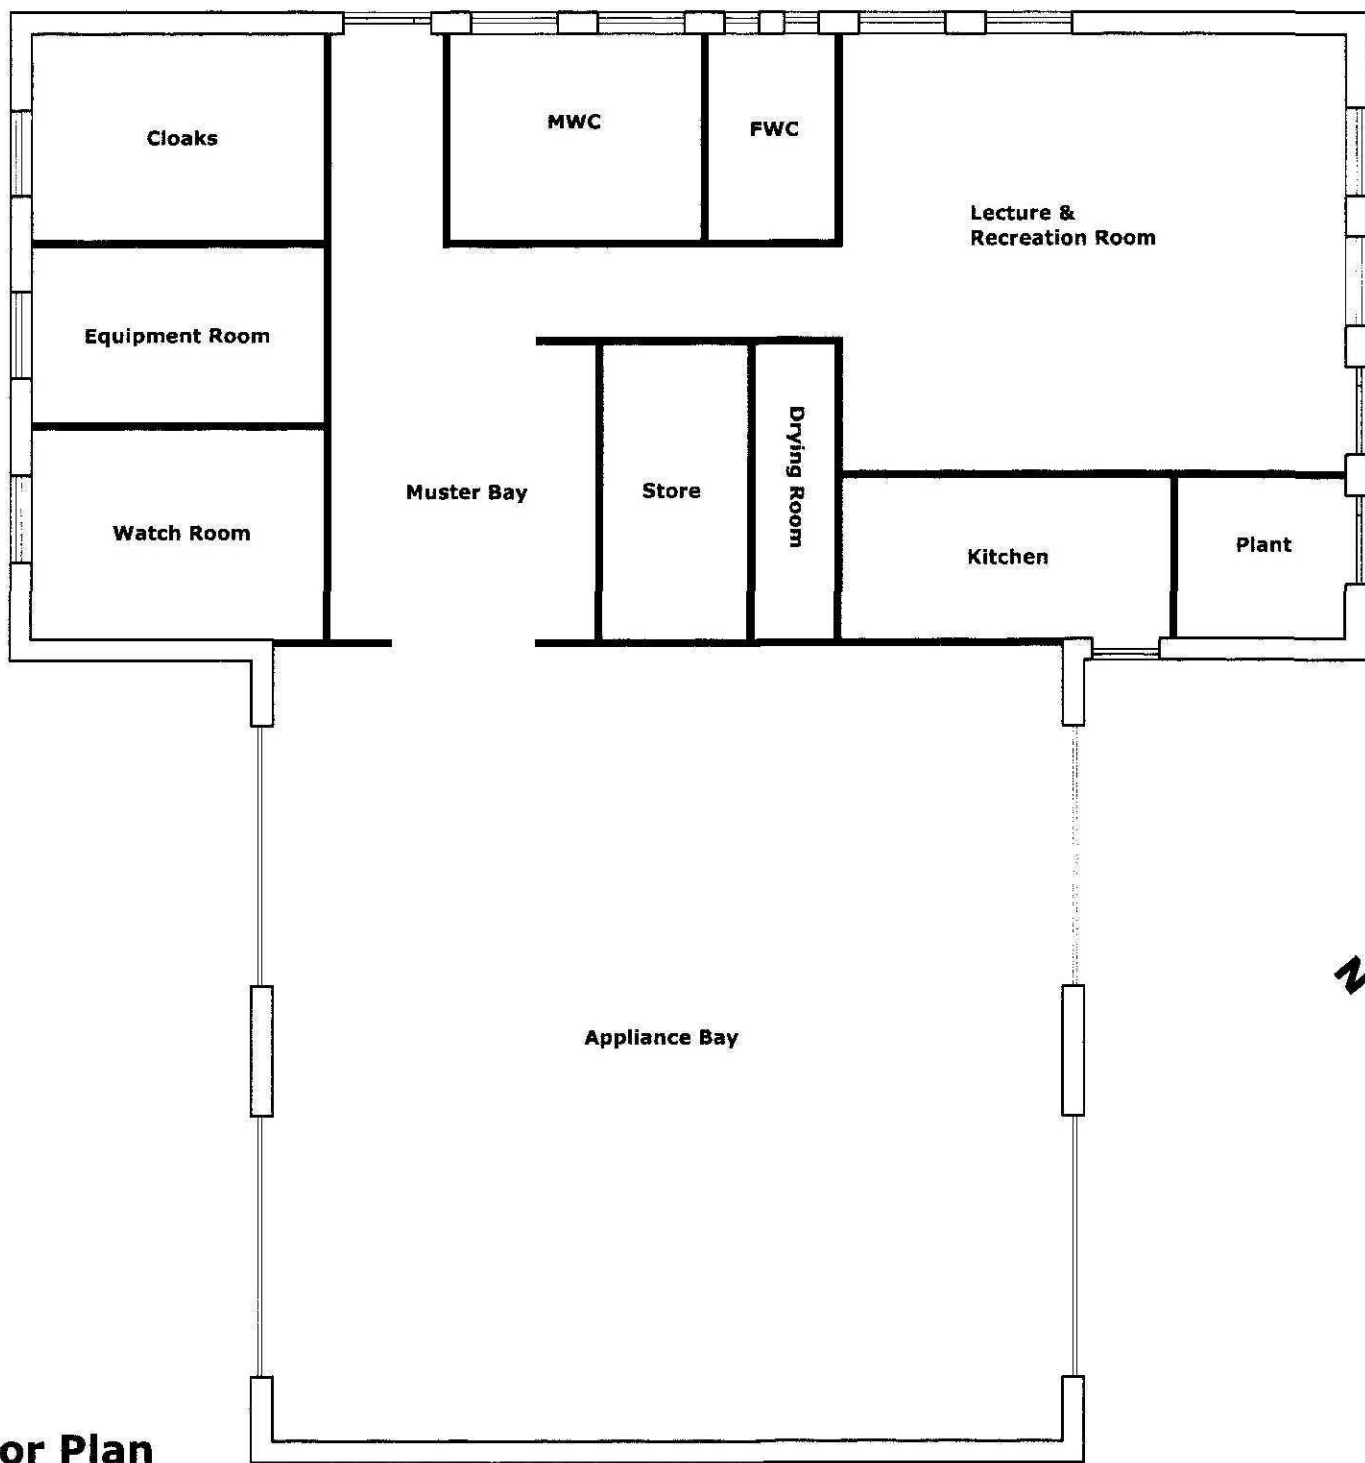

Floor Plan

