



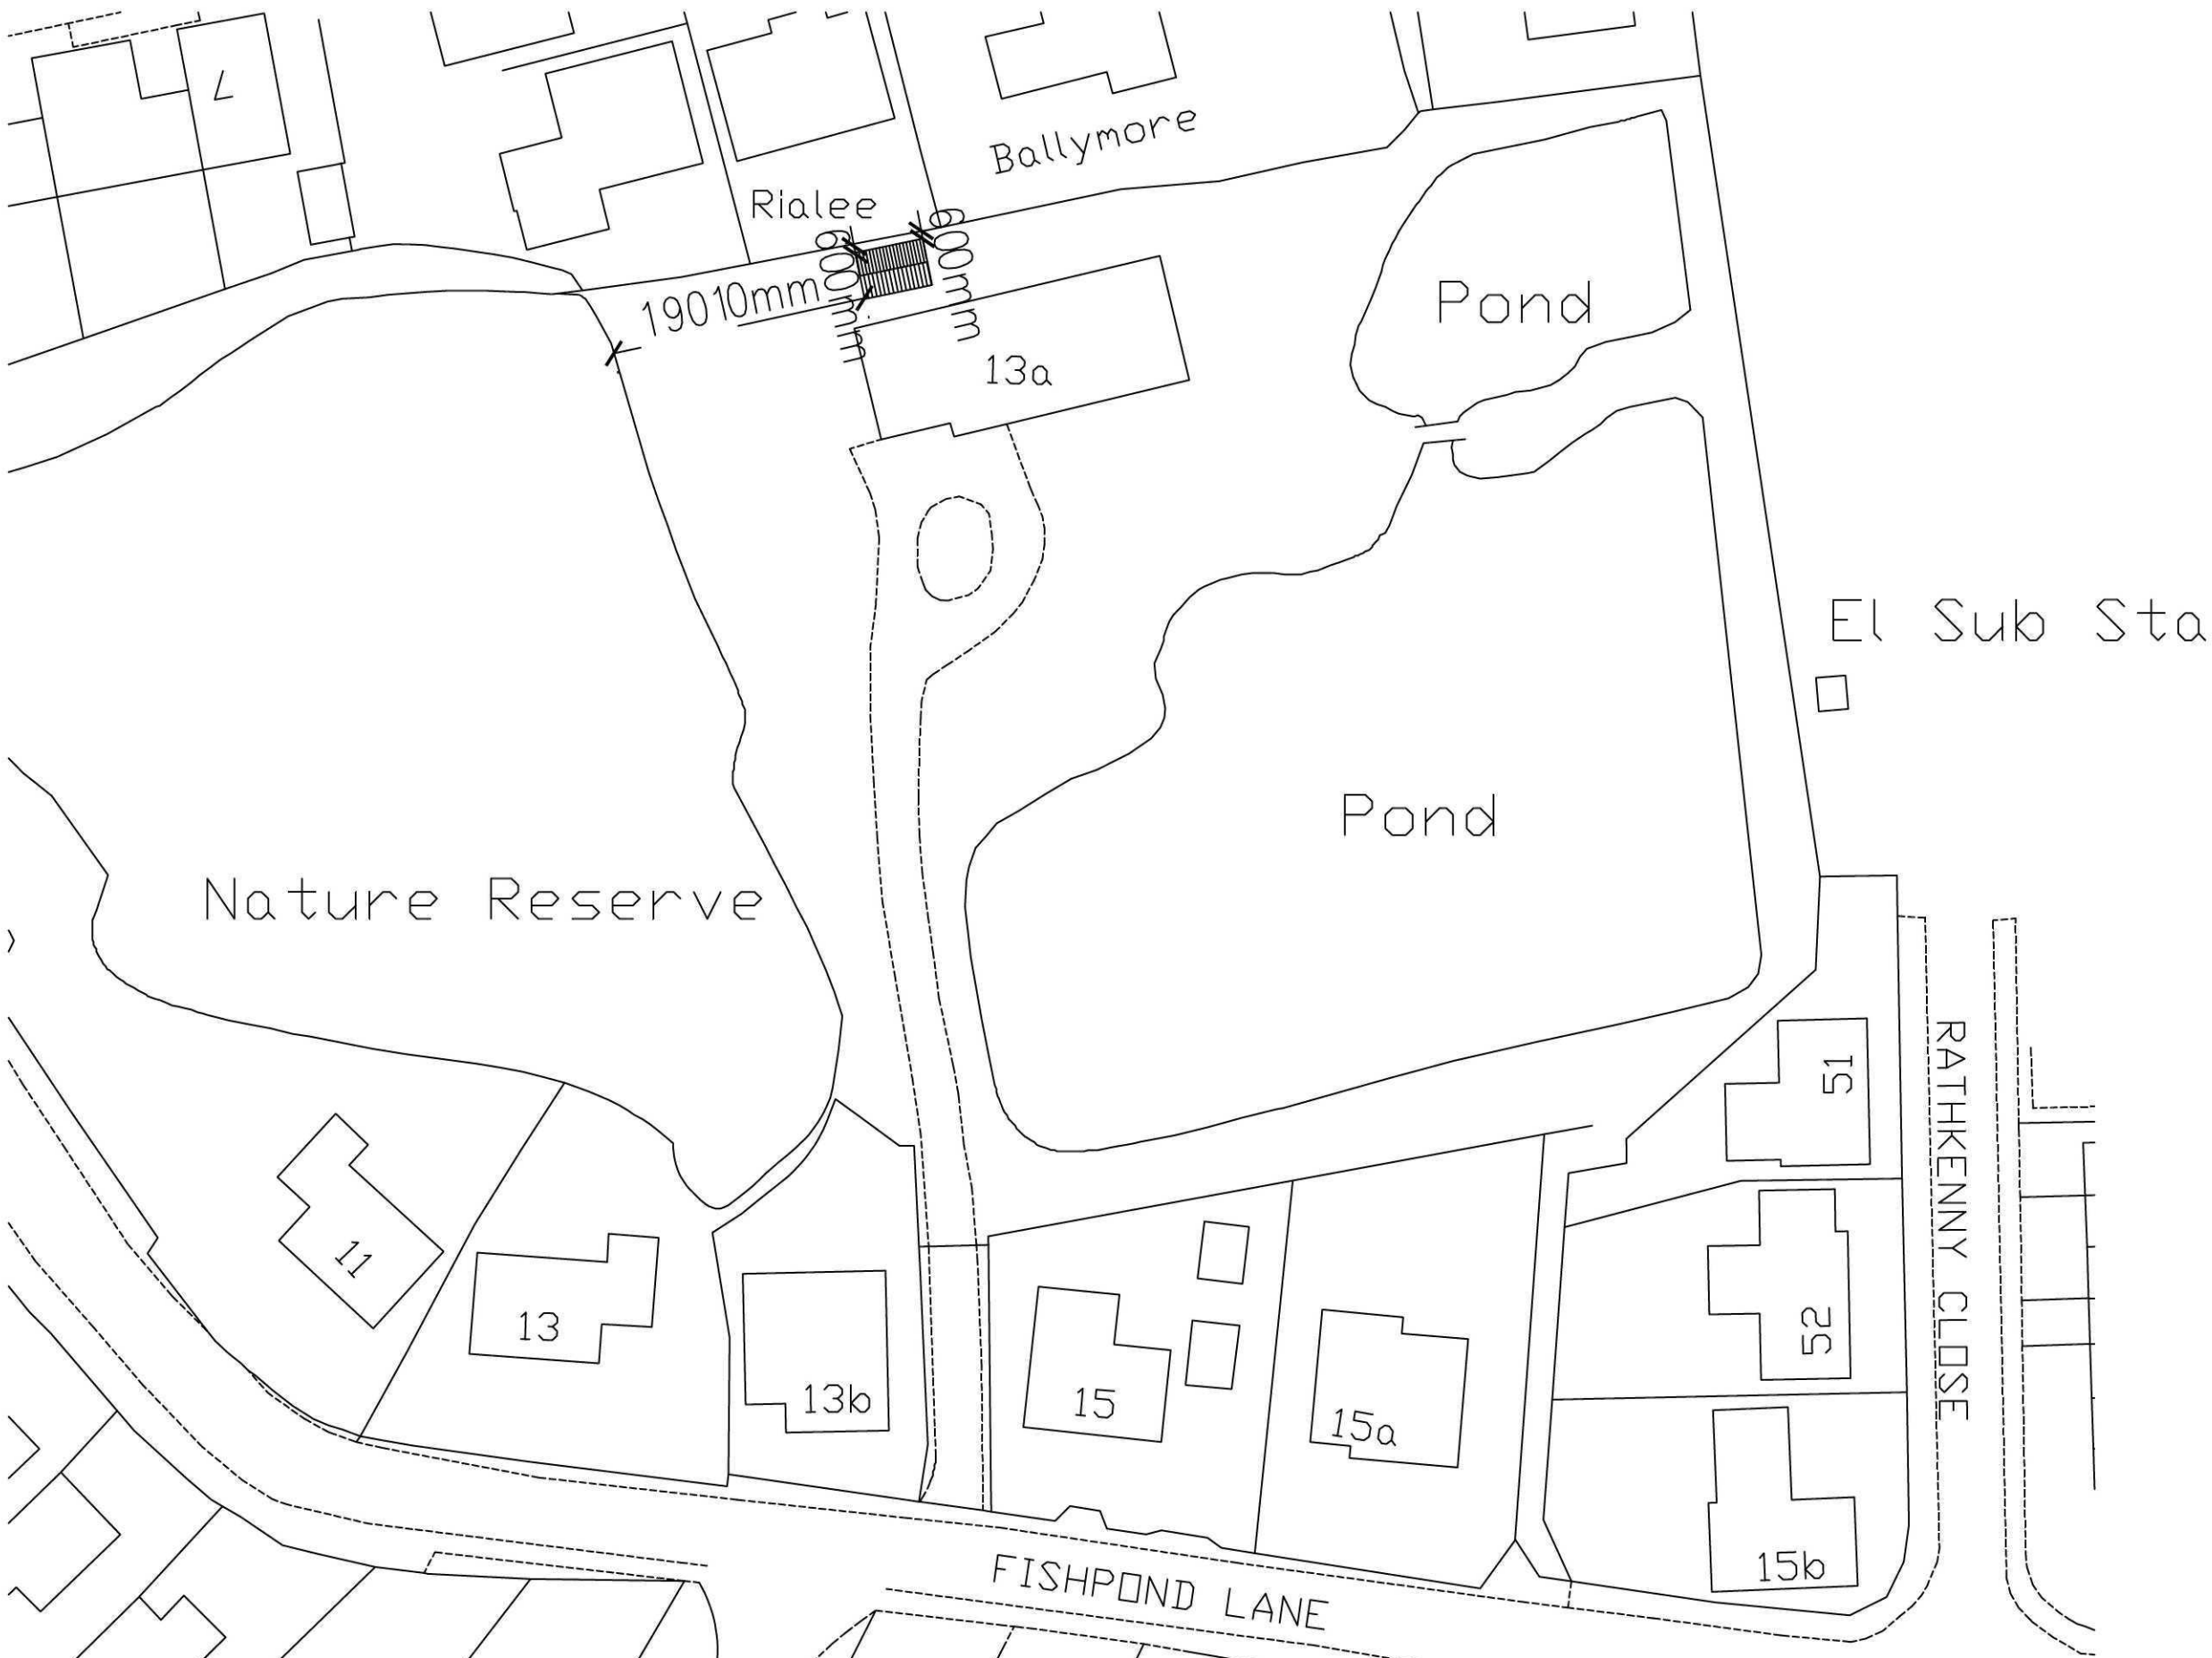

Ordnance Survey (c) Crown Copyright 2012. All rights reserved. Licence number 100020449

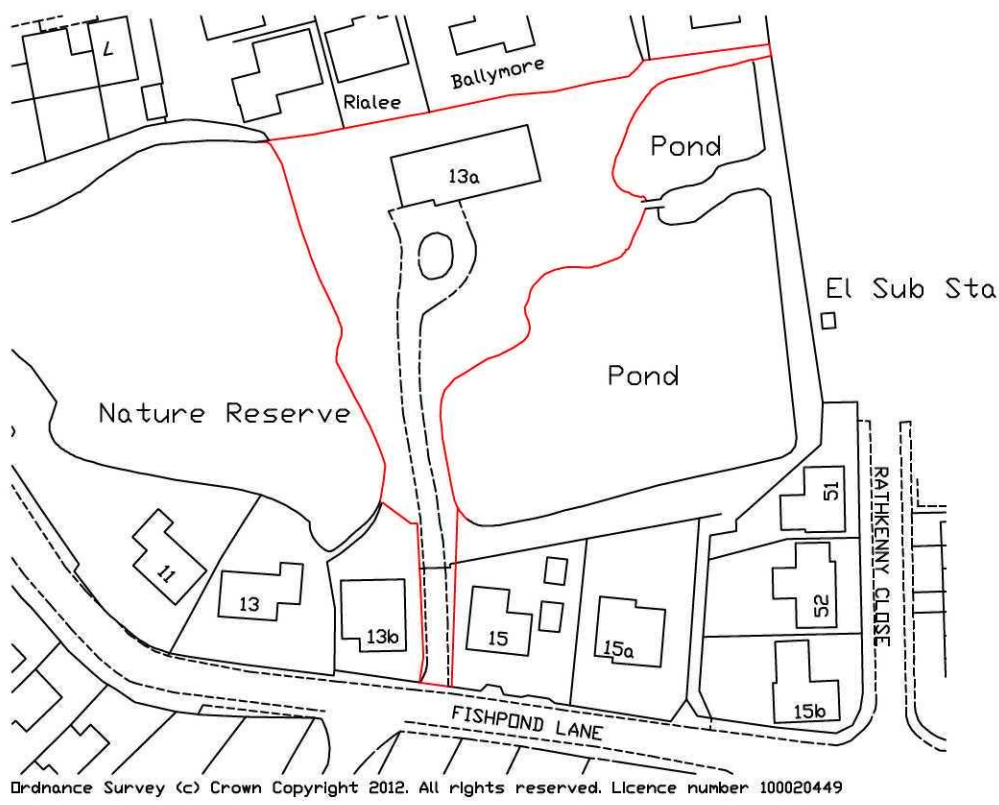

Ordnance Survey (c) Crown Copyright 2012. All rights reserved. Licence number 100020449

Ref:	Revision:	Date:
WENMAN DESIGN SOLUTIONS Ltd.		
2 Austendyke Road		
Weston Hills		
Spalding		
Lincs. PE12 6BX		
Tel: 01775 724171		
Fax: 01775 720445		
Mobile: 0784 1718457		
enquiries@wenmanbuildingdesign.co.uk		
		
Project: Garden shed (part retrospective)		
Client: Mr. Bridge 13a Fishpond Lane Holbeach		
BLOCK PLAN SITE PLAN		
DRAWING N°: WEN/1447/11/01	DATE: JAN 2012	
DRAWN BY: RW	SCALES: 1:500 1:1250	
COPIES OF THESE DRAWINGS MUST NOT BE TAKEN, REPRODUCED OR ALTERED FOR ANY PURPOSE OTHER THAN THAT FOR WHICH THEY ARE ISSUED WITHOUT THE WRITTEN PERMISSION OF WENMAN BUILDING DESIGN. THESE SERVICES ARE PROVIDED ONLY FOR THE PURPOSES OF OBTAINING A BUILDING REGULATION APPROVAL, AND DO NOT CONSTITUTE A FULL SPECIFICATION FOR THE PROPOSED WORKS AND MUST NOT BE USED AS A CONTRACT DOCUMENT ALONE. THESE DRAWINGS ARE THE PROPERTY OF WENMAN BUILDING DESIGN. ANY REPRODUCTION OR ALTERATION OF THESE DRAWINGS WITHOUT THE WRITTEN PERMISSION OF WENMAN BUILDING DESIGN IS STRICTLY PROHIBITED. IT IS THE CLIENT'S RESPONSIBILITY TO ENSURE THAT THE PROPOSED WORKS ARE IN ACCORDANCE WITH THE BUILDING REGULATION APPROVAL. THE CLIENT'S RESPONSIBILITY IS TO ENSURE THAT THE PROPOSED WORKS ARE IN ACCORDANCE WITH THE BUILDING REGULATION APPROVAL. THE CLIENT'S RESPONSIBILITY IS TO ENSURE THAT THE PROPOSED WORKS ARE IN ACCORDANCE WITH THE BUILDING REGULATION APPROVAL. ON THE DRAWINGS, THE FACT THAT MATERIALS ARE NOT MENTIONED DOES NOT ALLEGEDLY THE BUILDER/CONTRACTOR FROM RESPONSIBILITY OF NON-COMPLIANCE IN CARRYING OUT THE WORK. ALL WORKS AND MATERIALS TO BE USED AND INSTALLED TO THE MANUFACTURER'S INSTRUCTIONS AND COMPLY WITH THE MANUFACTURER'S APPROVED DOCUMENTS OF THE BUILDING REGULATION AND CURRENT BUILDING REGULATIONS. TECHNICAL REQUIREMENTS, CODES OF PRACTICE, BEST PRACTICES OR EUROPEAN CODES, AND ALL REQUIREMENTS ON THE DRAWINGS ARE NOT TO BE USED FOR CONSTRUCTION/WORKING PURPOSES. ALL DIMENSIONS FOR SETTING OUT OF THE WORKS AS SHOWN ON THE DRAWINGS TO BE CHECKED BY THE BUILDER/CONTRACTOR PRIOR TO THE COMMENCEMENT OF WORK AND ANY DISCREPANCIES REPORTED IMMEDIATELY. WHERE APPLICABLE, DIMENSIONS SHOWN ARE EITHER THE OUTSIDE/INSIDE OF WALL OR FINISHES AND NOT FINISHED PLASTER. IT IS RECOMMENDED THAT A SITE SURVEY IS UNDERTAKEN PRIOR TO COMMENCEMENT OF WORKS. THE ACTUAL POSITIONING OF EXISTING SERVICES (PEP, ELECTRICAL, CABLES ETC.) ARE NOT GENERALLY SHOWN. THE ACTUAL POSITIONING OF APPROVED MUST BE ESTABLISHED BY THE BUILDER/CONTRACTOR PRIOR TO COMMENCEMENT OF WORK AND REPORTED TO SUIT THE MANUAL SERVICE SUPPLIERS INSTALLATION RECOMMENDATIONS. SCALE & SHEET: The client is to ensure that the appointed contractor is familiar with and complies with Health & Safety for Building Sites and Risk Plans.		