
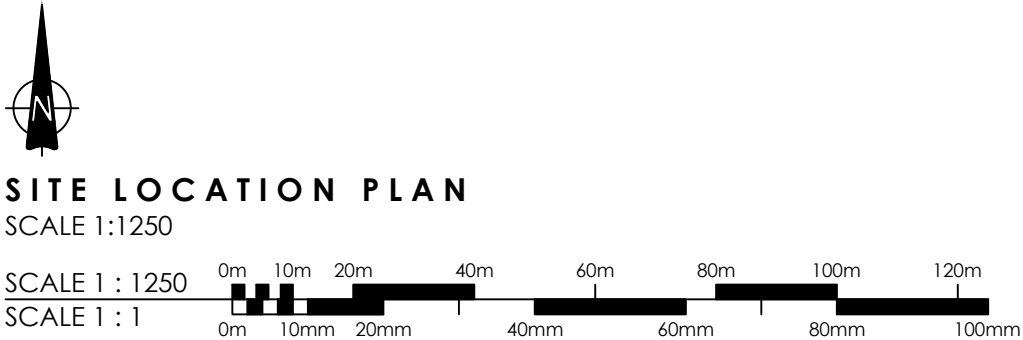
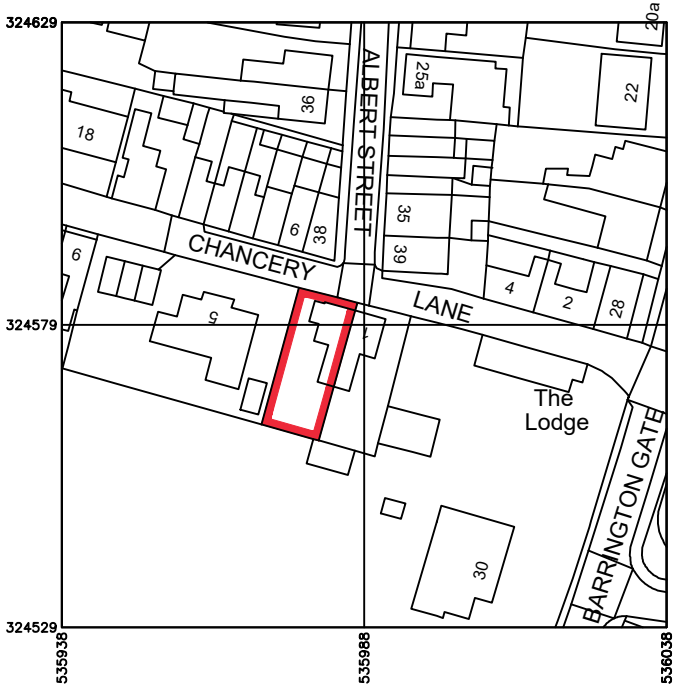
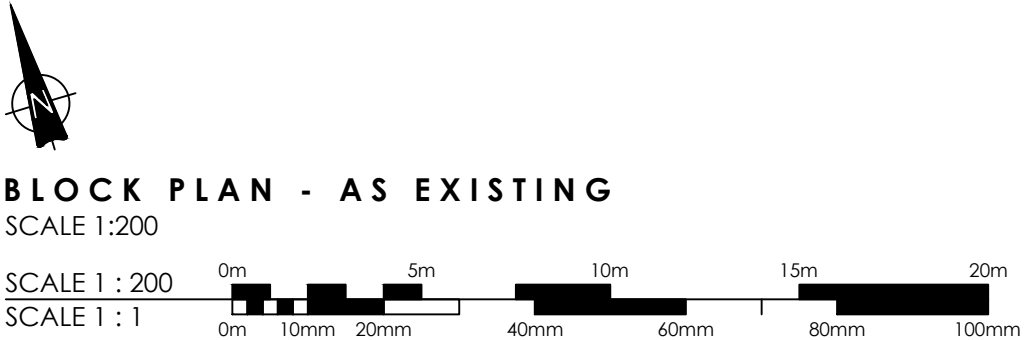


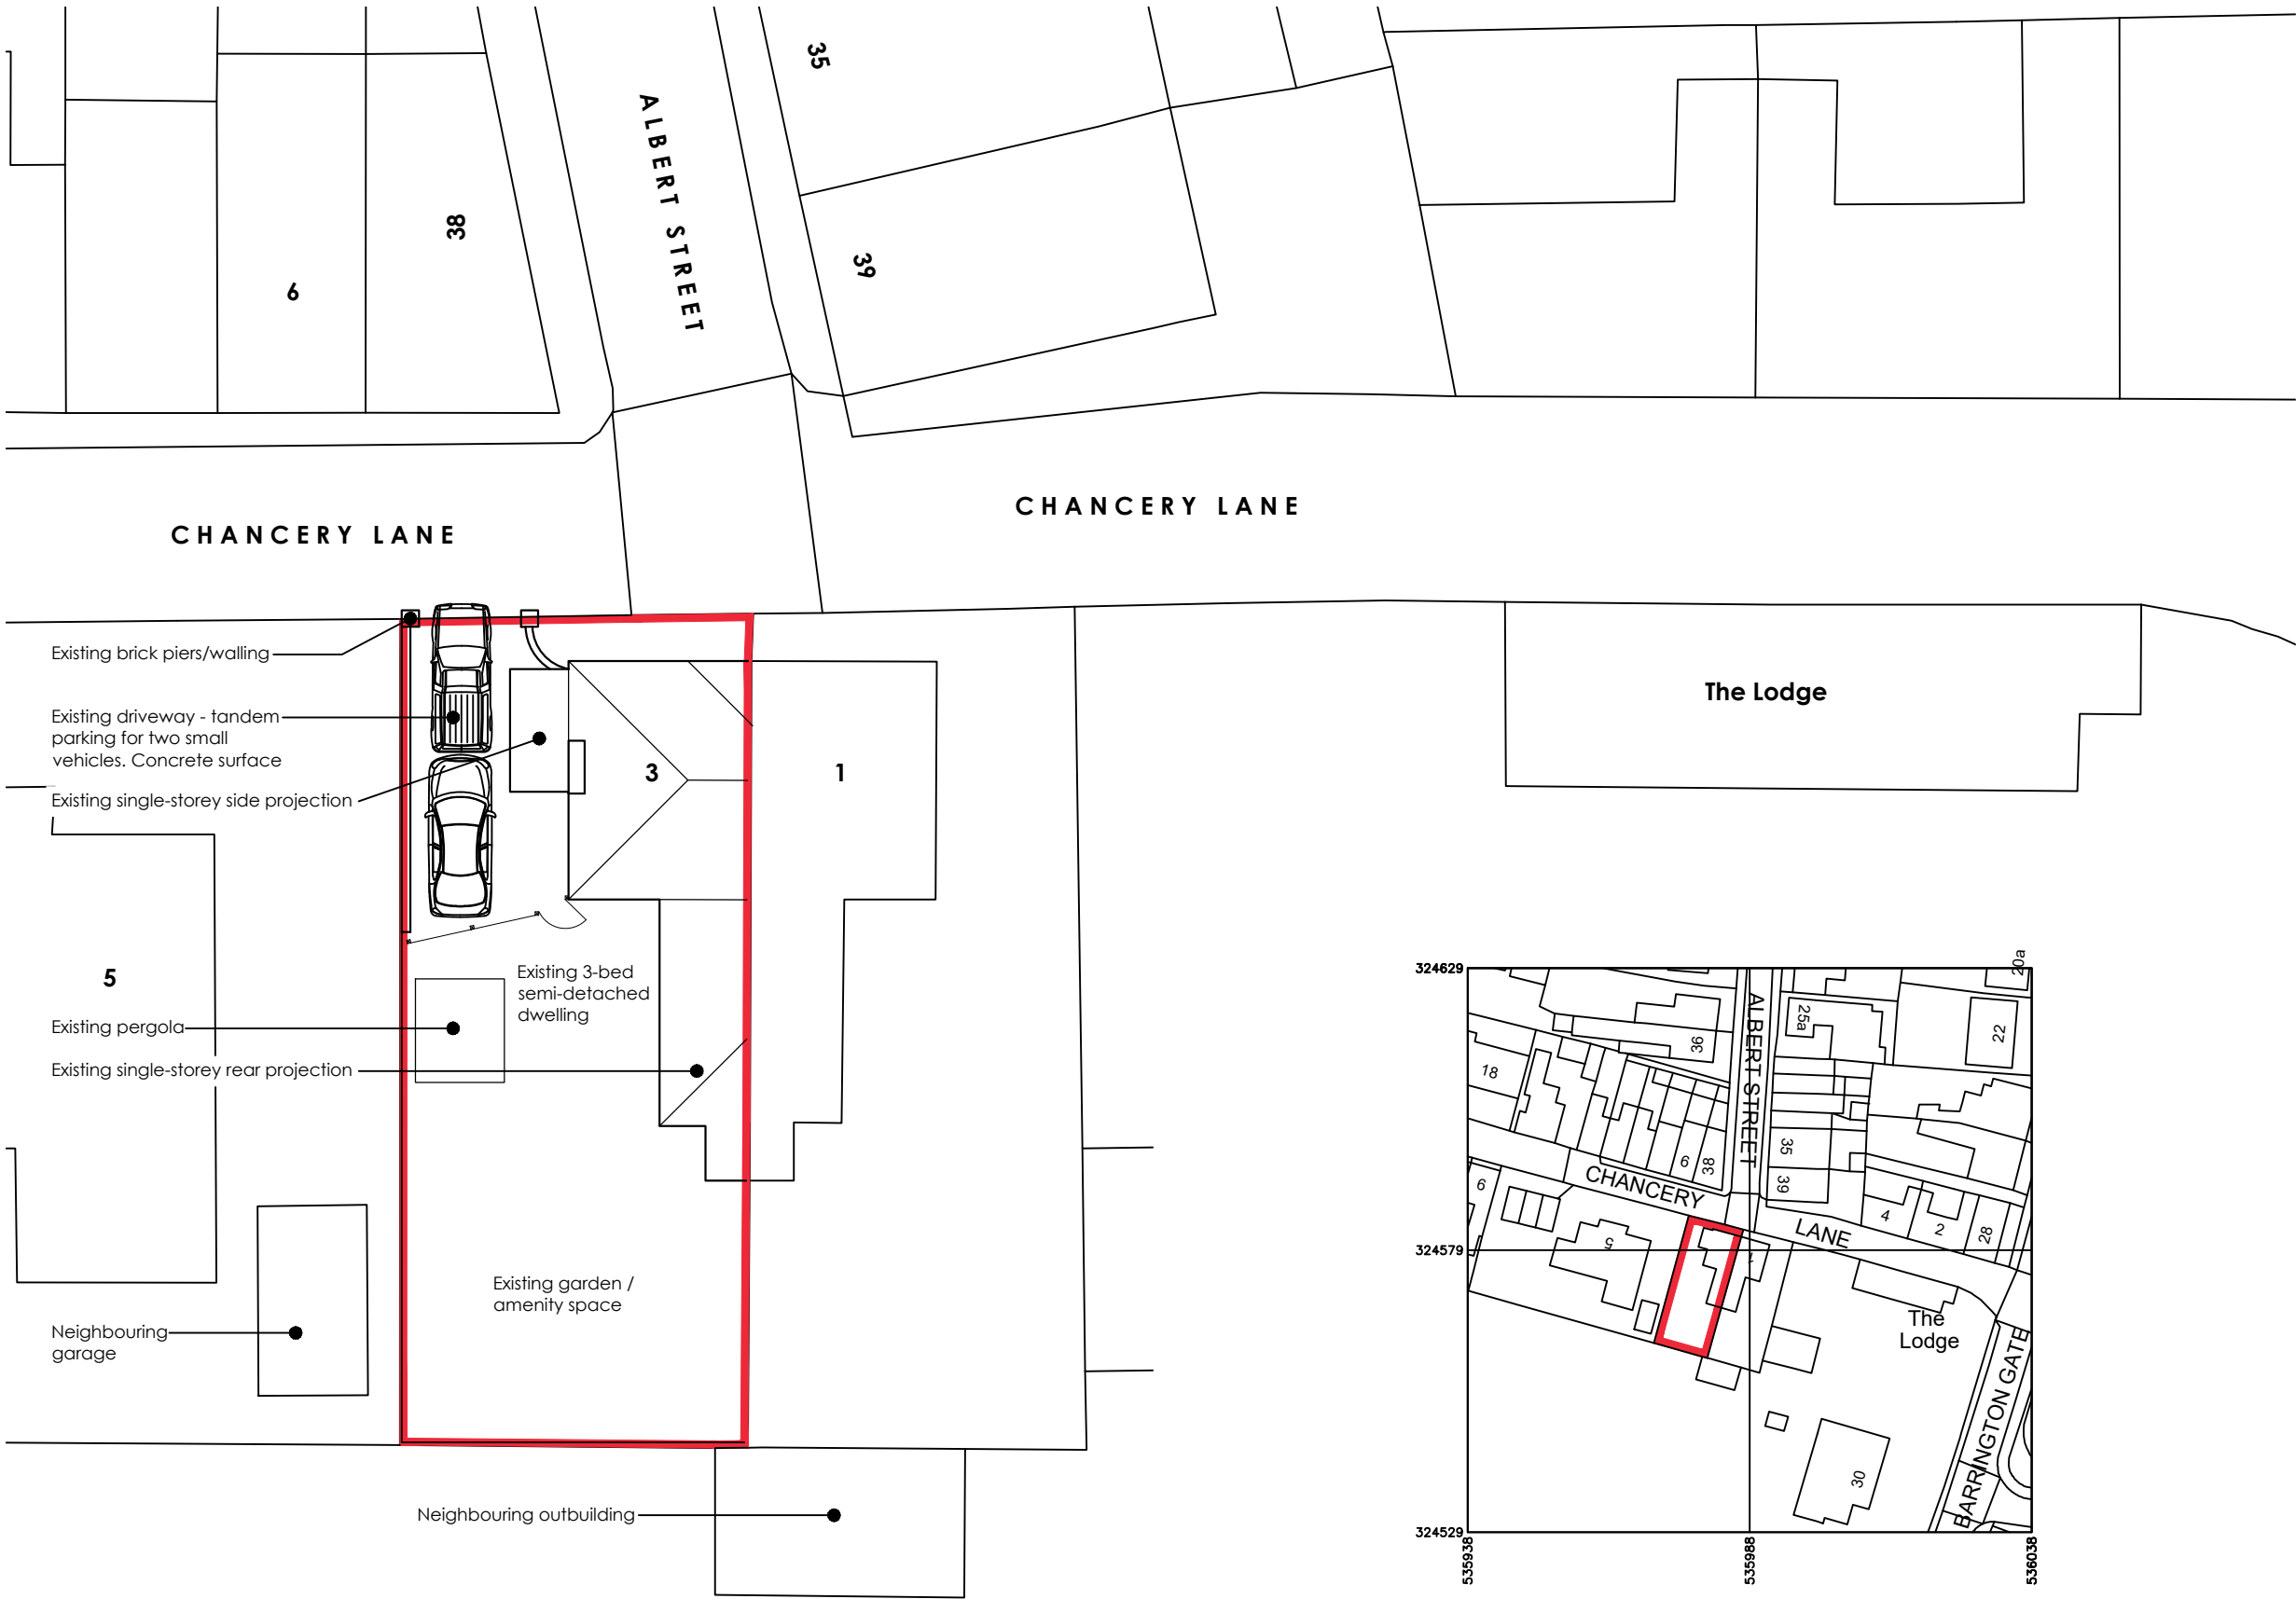

Copyright of this drawing is the property of GASarchitecture. It must not be reproduced or amended nor used without the express consent in writing of GASarchitecture.

GASarchitecture
40 Main Street, Gedney Dyke, Spalding, Lincs PE12 0AJ
Tel: 07825 669 698
Email: info@gasarchitecture.co.uk
Socials: @GASarchitectureLincs

THIS DRAWING IS FOR PLANNING ONLY AND IS NOT TO BE USED FOR TENDER OR CONSTRUCTION.

DRAWING TO BE READ IN COLOUR

Site address:-
3 Chancery Lane
Holbeach
Spalding
Lincolnshire
PE12 7DS

Revision Description Date

GAS
architecture
+ design

Client:	Mr & Mrs Tatam	
Project:	Repairs & Alterations to Listed Building at:- 3 Chancery Lane, Holbeach	
Drawing title:	Site Plans - As Existing	
Scale:	1:200 / 1:1250 @ A3	
Date:	DEC '25	
Proj. No:	Drawing No:	Revision:
1046	1001	.

FOR INFORMATION