




Copyright of this drawing is the property of GASarchitecture. It must not be reproduced or amended nor used without the express consent in writing of GASarchitecture.

GASarchitecture
40 Main Street, Gedney Dyke, Spalding, Lincs PE12 0AJ


Tel: 07825 669 698
Email: info@gasarchitecture.co.uk
Socials: @GASarchitectureLincs

THIS DRAWING IS FOR PLANNING ONLY AND IS NOT TO BE USED FOR TENDER OR CONSTRUCTION.


DRAWING TO BE READ IN COLOUR

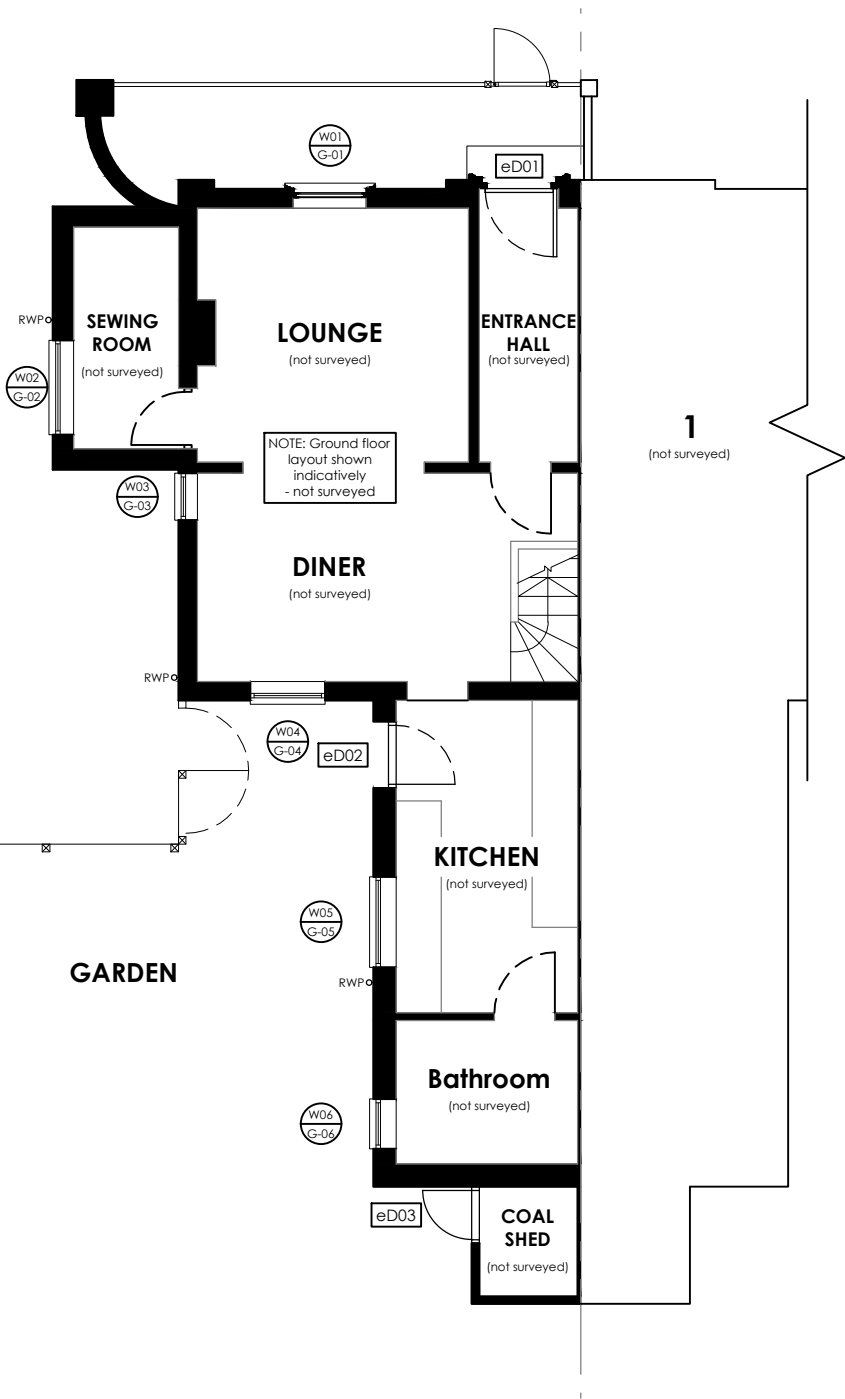

GROUND FLOOR PLAN

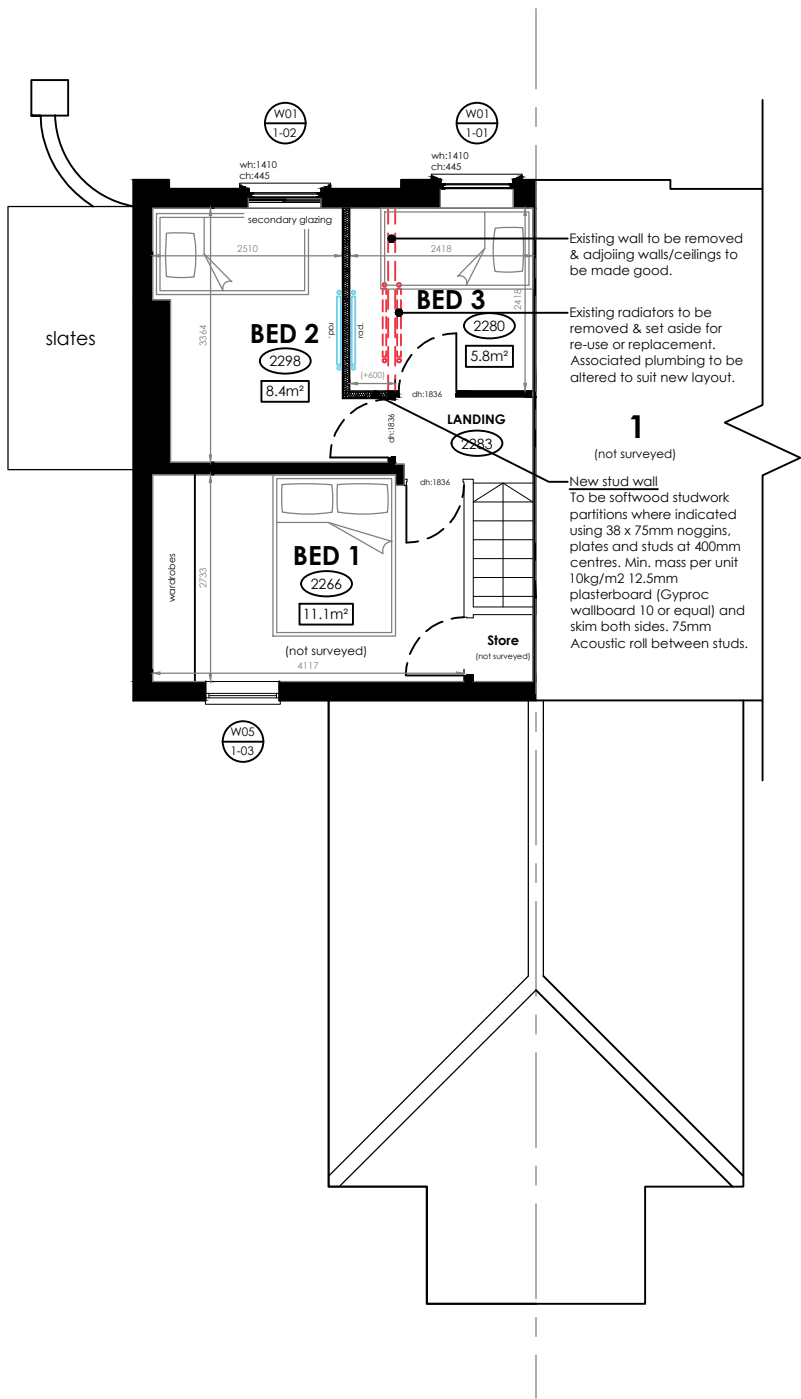


FIRST FLOOR PLAN

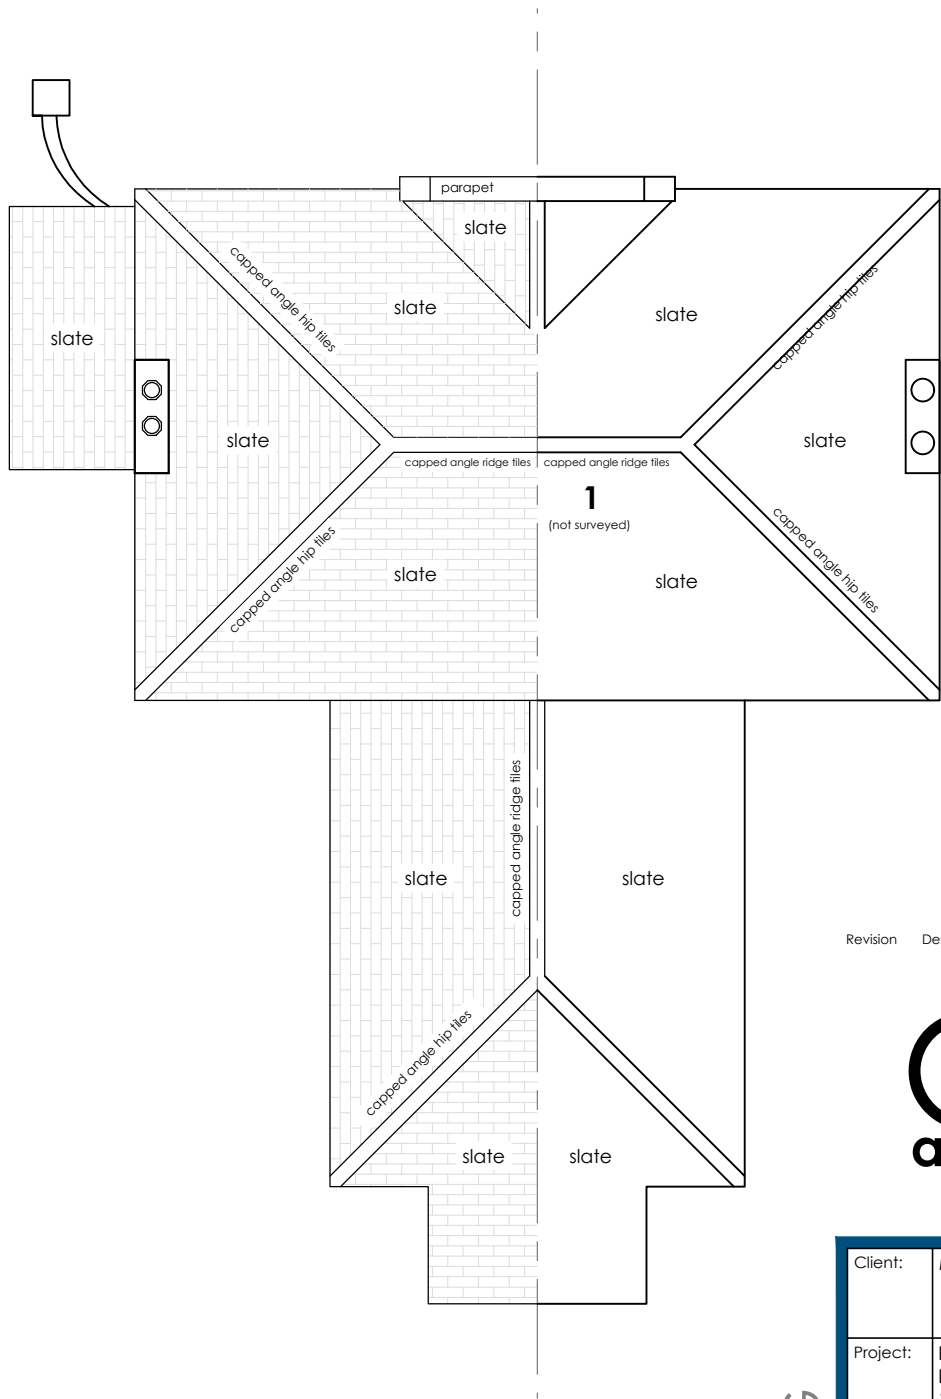

ROOF PLAN

PLANS - AS PROPOSED
SCALE 1:100

 

Revision Description Date

GAS
architecture
+ design

Client:	Mr & Mrs Tatam	
Project:	Repairs & Alterations to Listed Building at:- 3 Chancery Lane, Holbeach	
Drawing title:	Plans - As Proposed	
Scale:	1:100 @ A3	
Date:	JAN '25	
Proj. No:	Drawing No:	Revision:
1046	3002	.

FOR PLANNING