



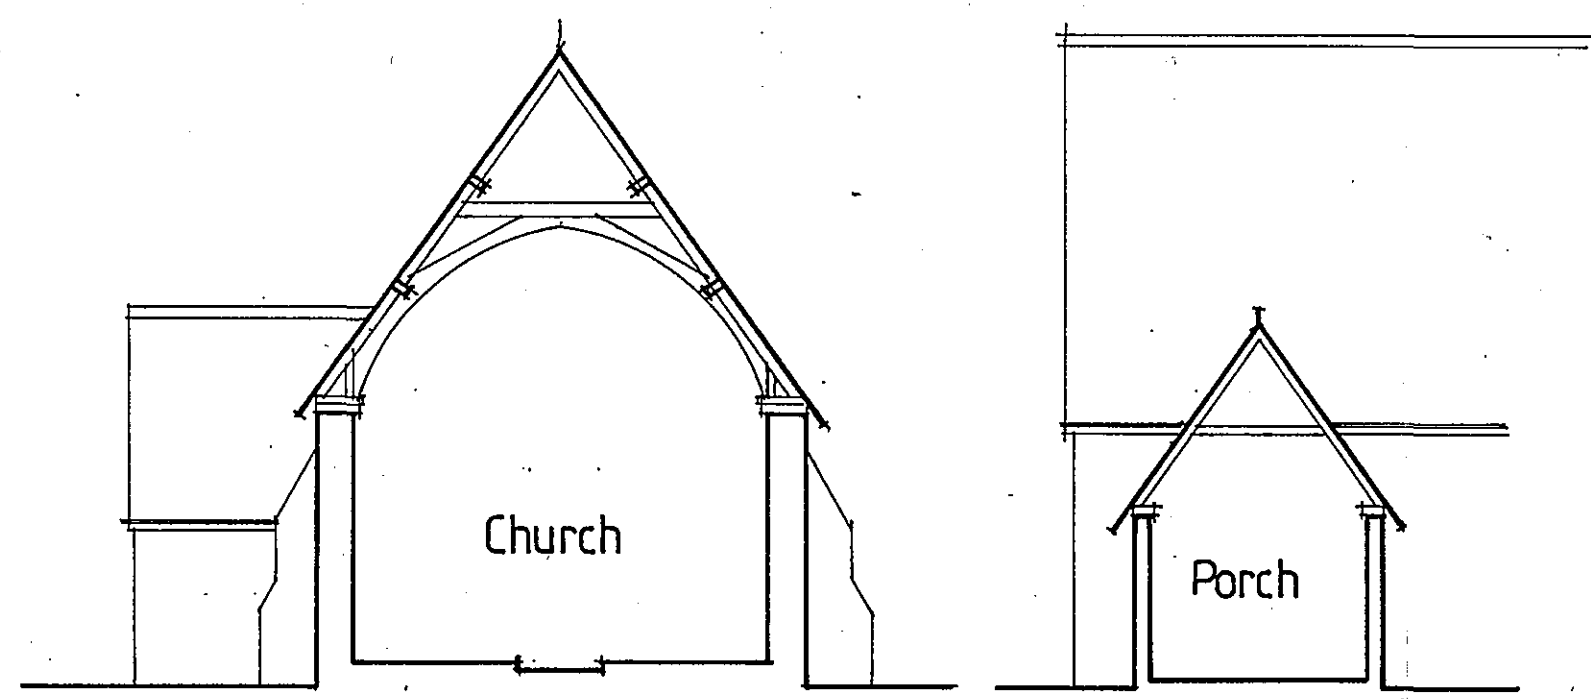


SECTION THROUGH CHURCH


SECTION THROUGH PORCH

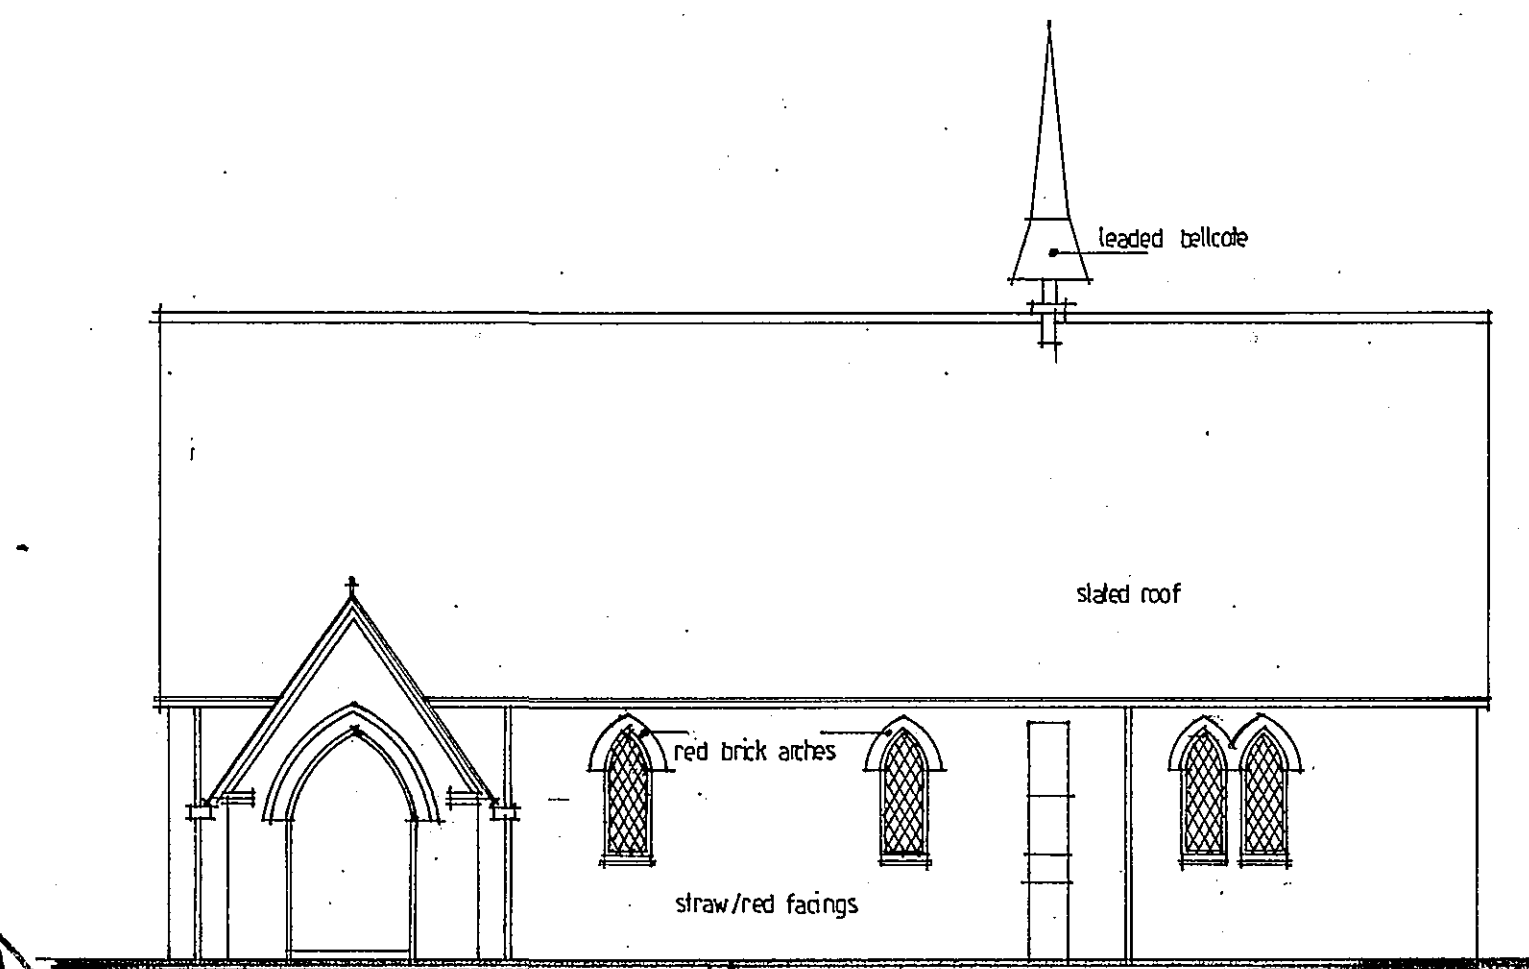


SOUTH ELEVATION

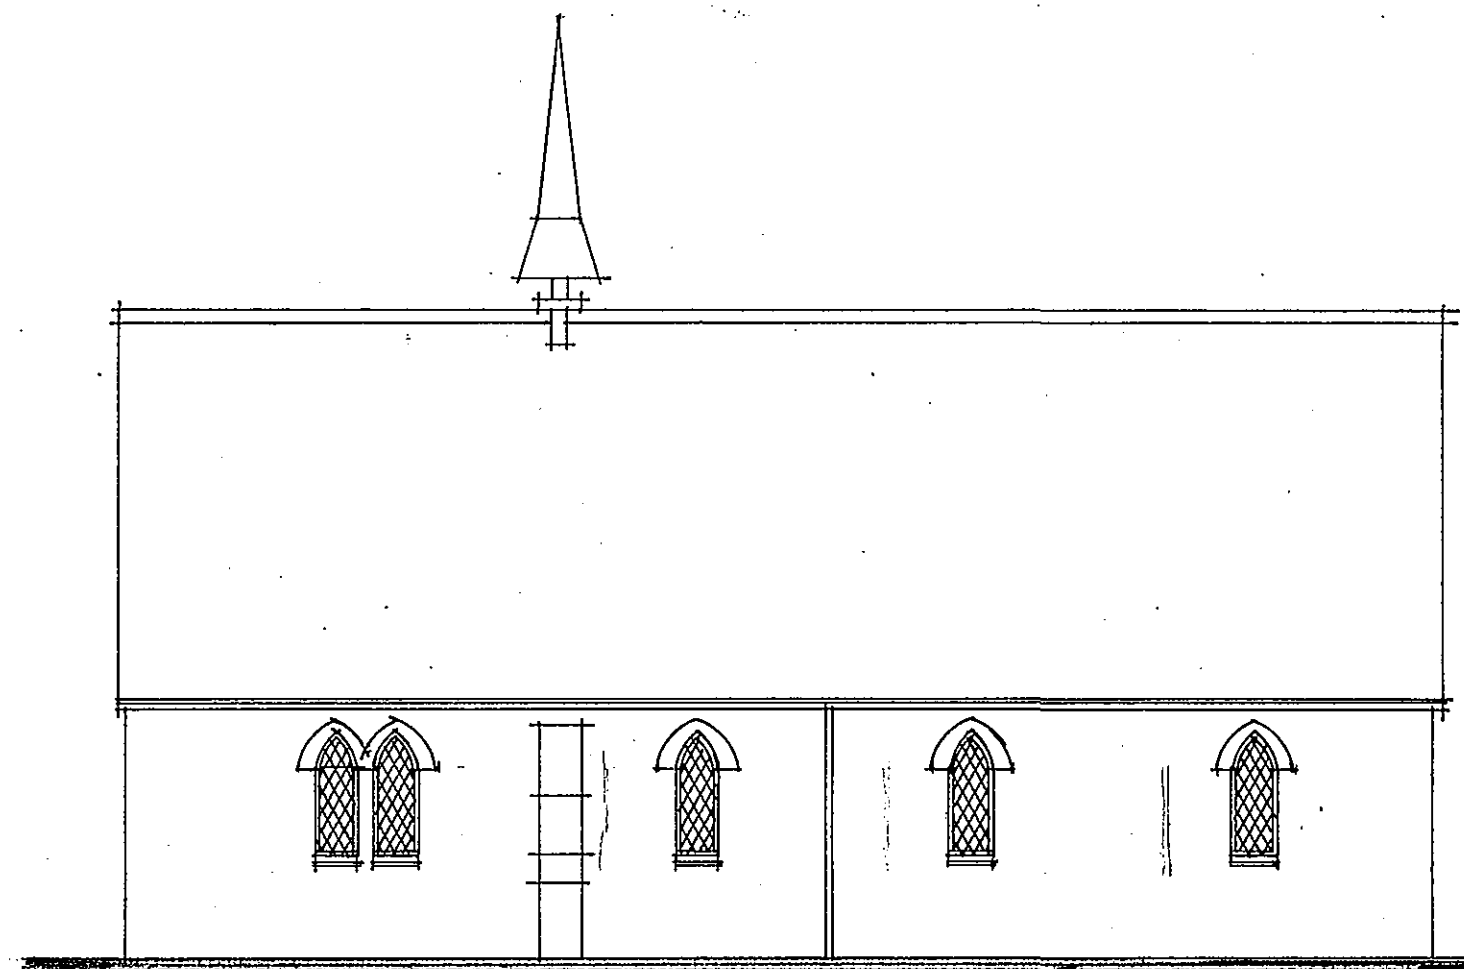


NORTH ELEVATION

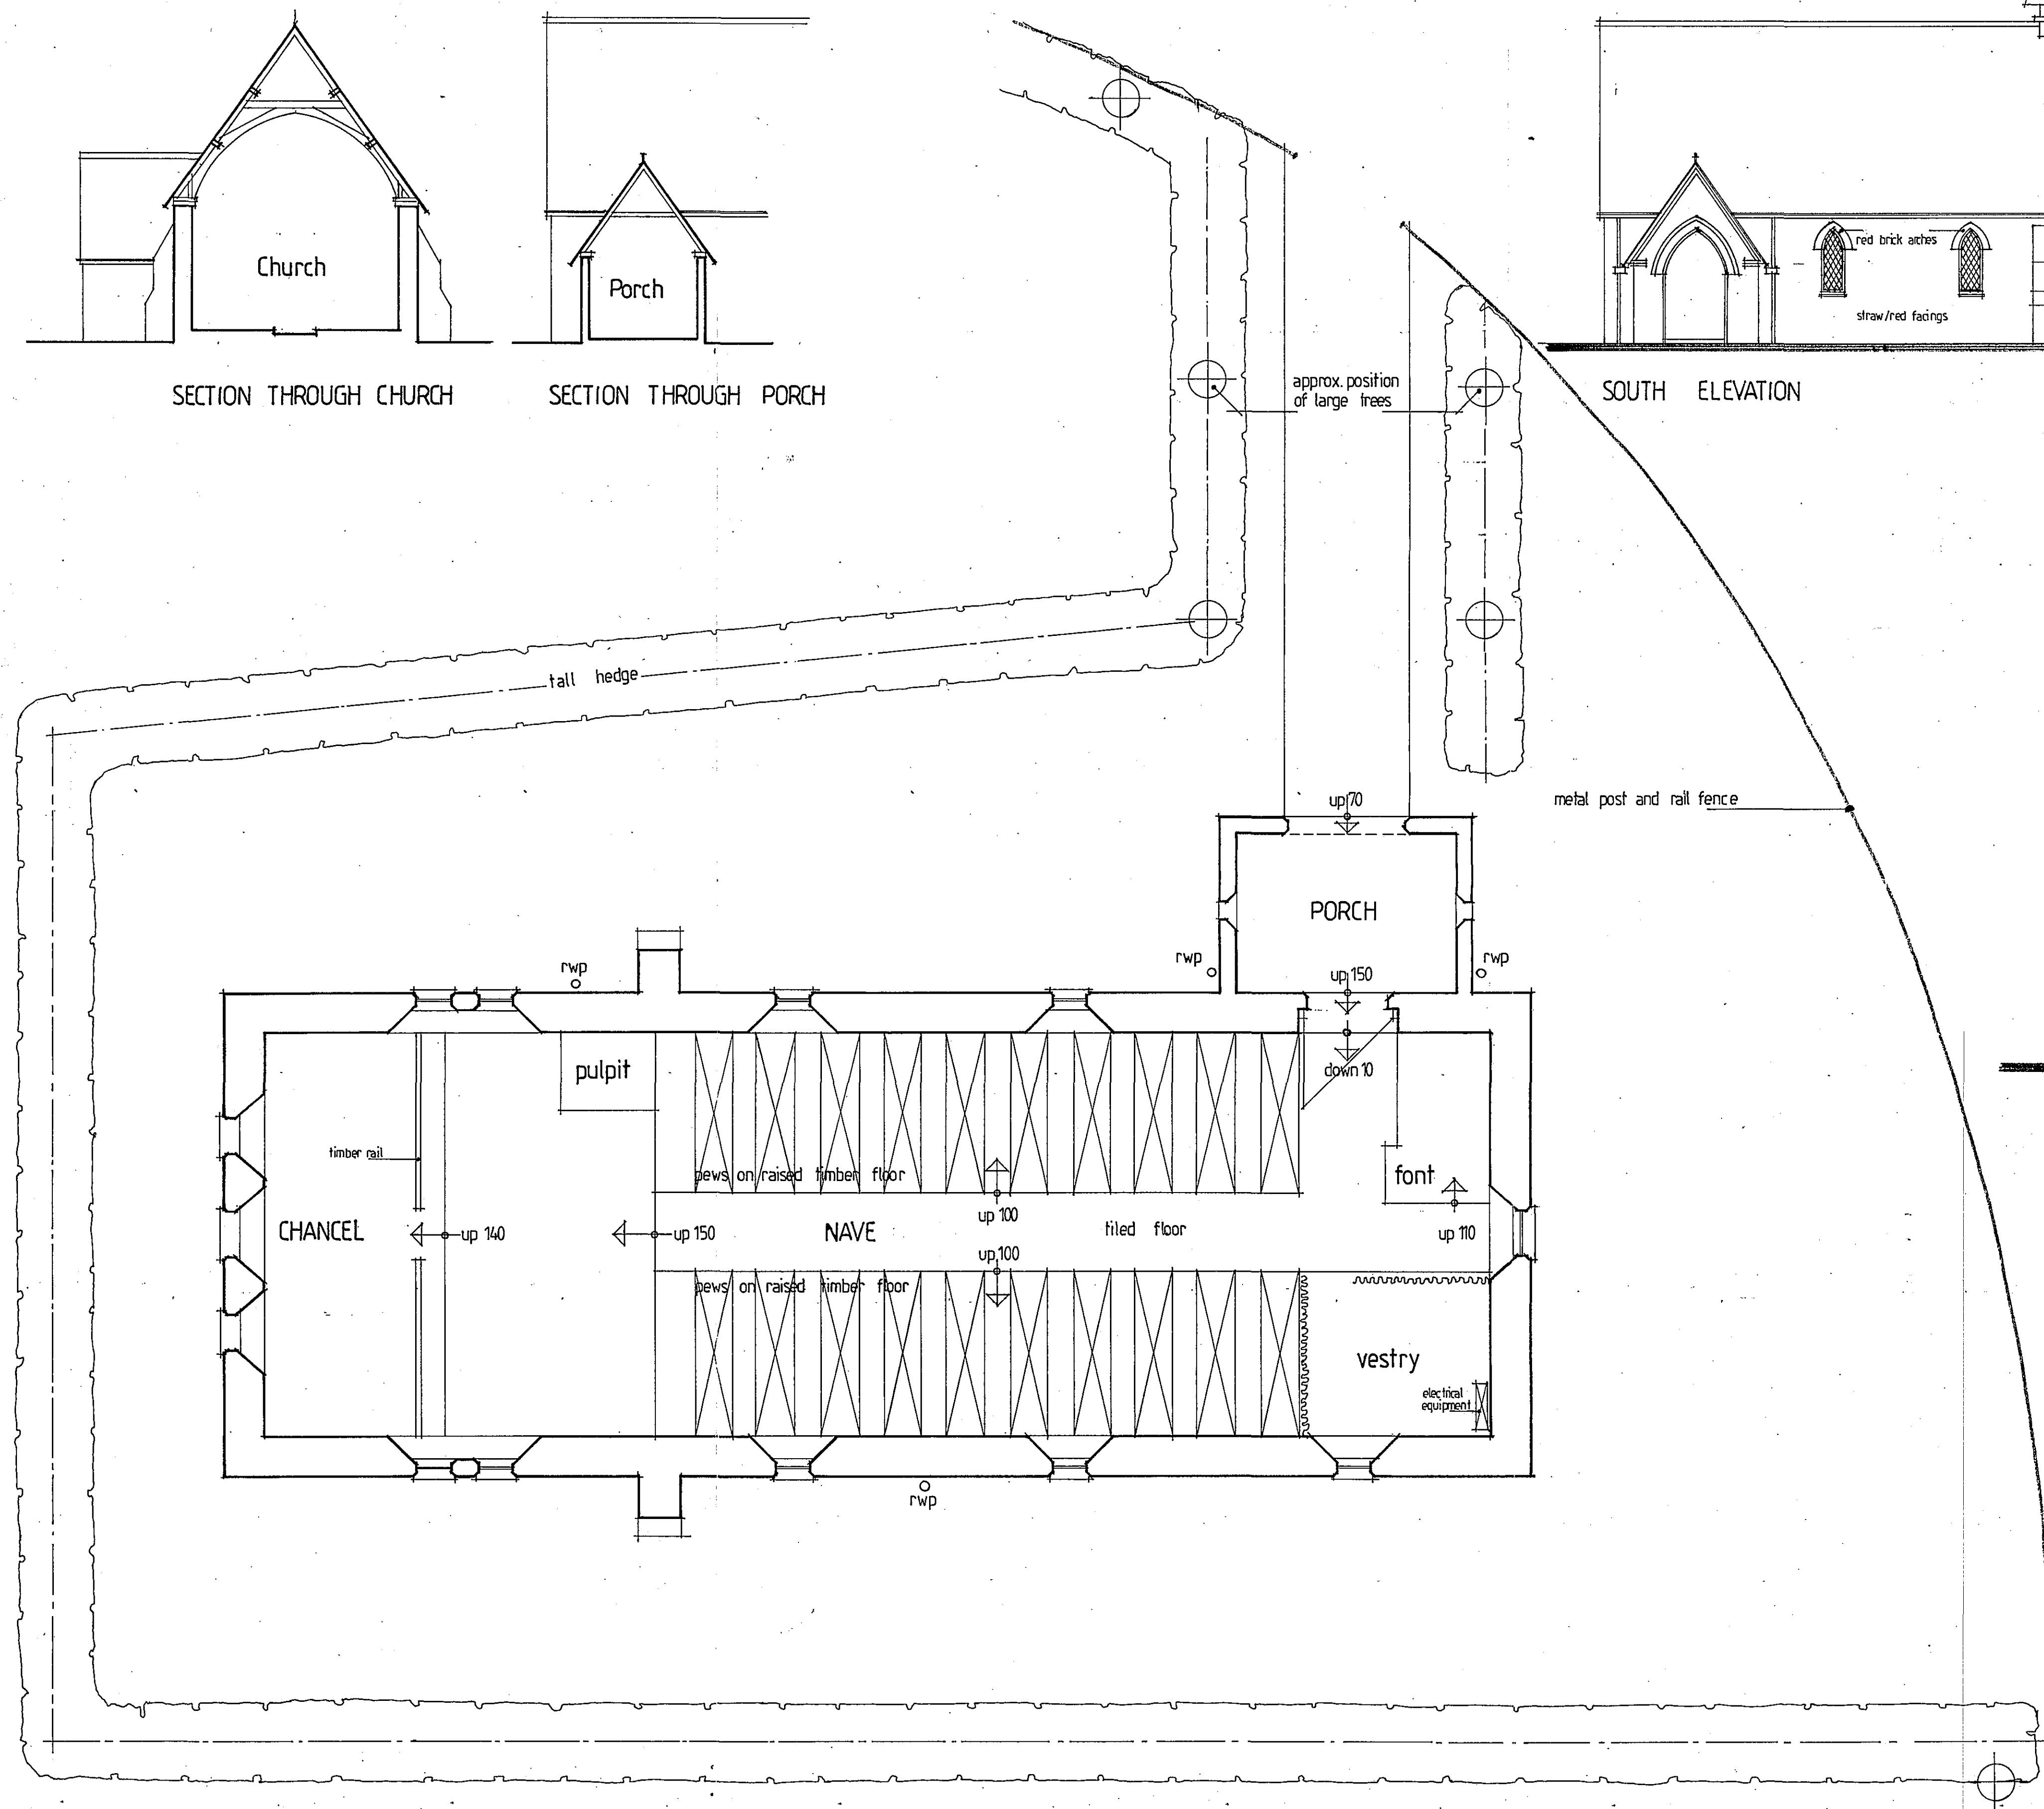


SITE AND FLOOR PLAN

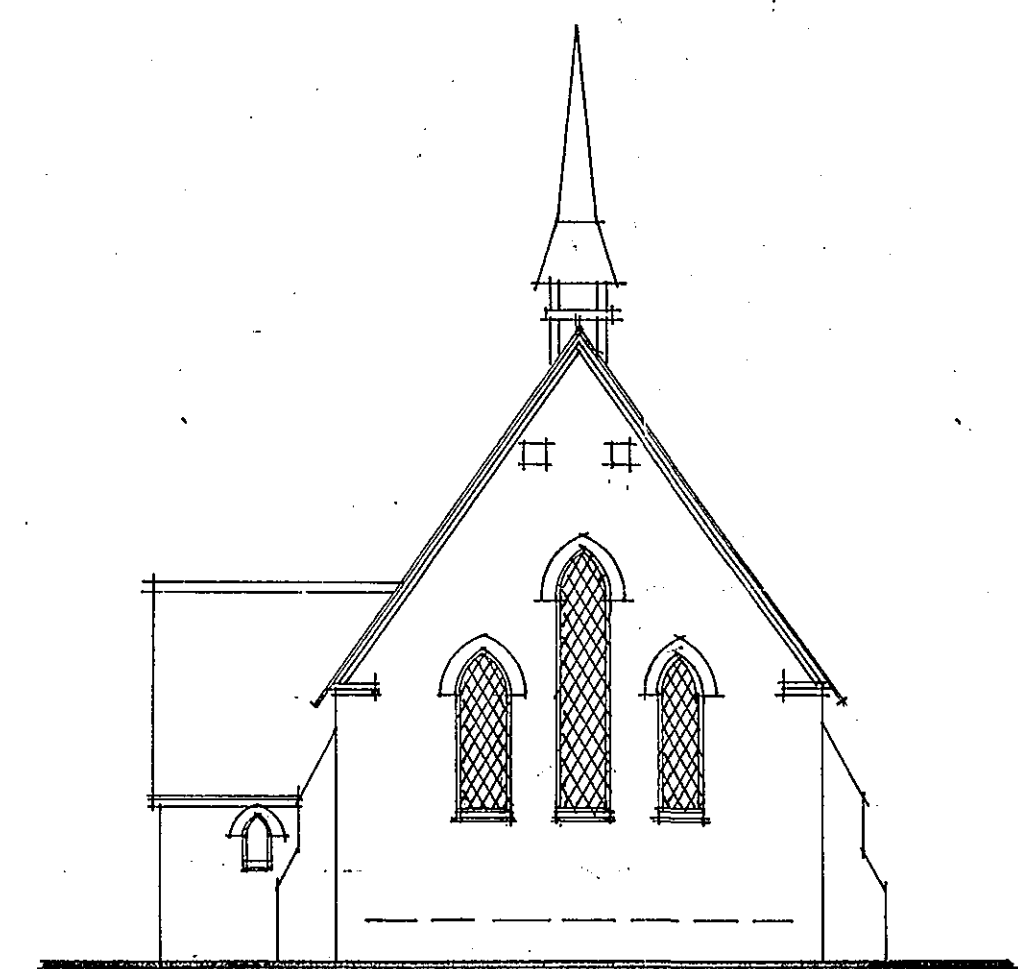

EAST ELEVATION

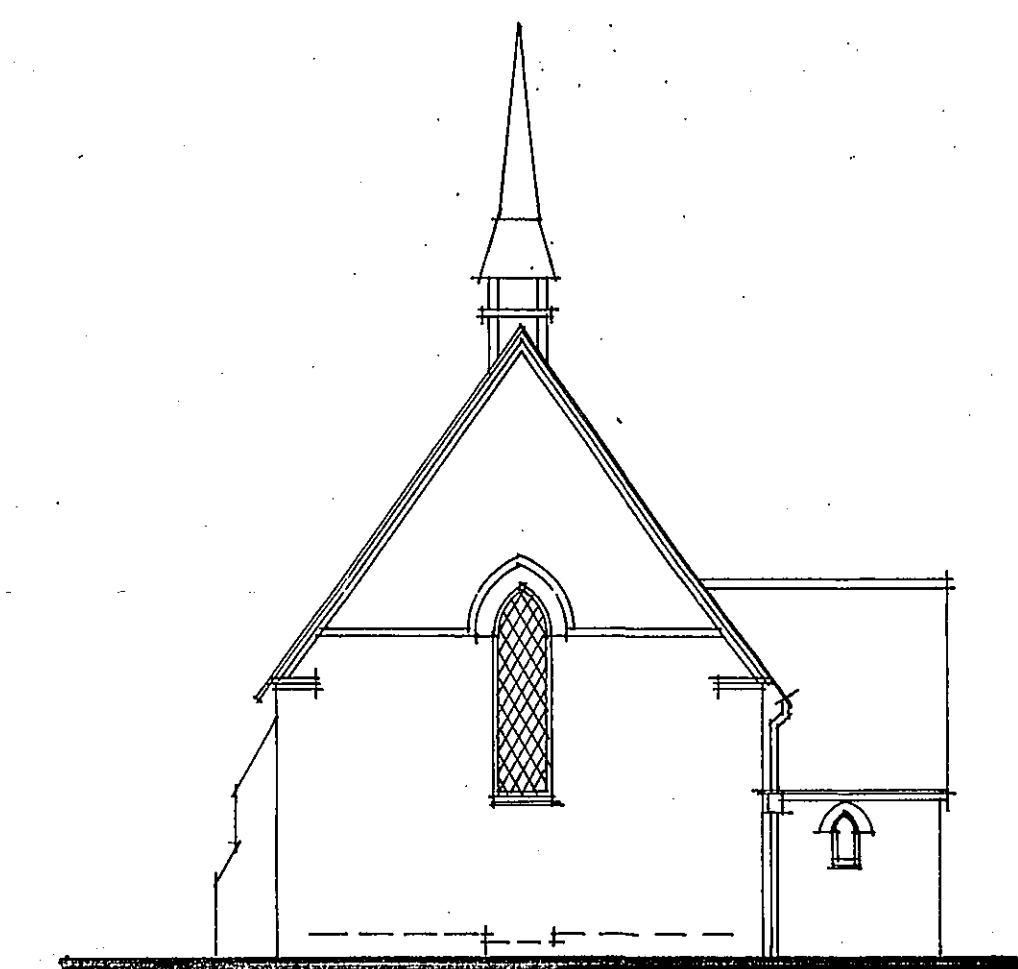

WEST ELEVATION

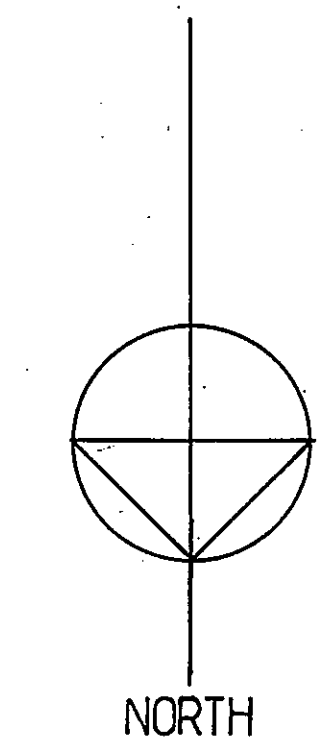

DETERMINED PLAN

SHDC
Planning & Development
19 JAN 2005
Ref: 0064/05

TREVOR A CLAY R.I.B.A. CHARTERED ARCHITECT
 14 OLD FENDIKE ROAD
 WESTON HILLS
 SPALDING
 LINCOLNSHIRE PE12 6DD

Project:
 PROPOSED CONVERSION OF ST MATTHEWS CHURCH, HOLBEACH ST MATTHEWS FOR THE LDRCUC AND RJ +AE GODFREY

Drawing:
 SURVEY DRAWING - JULY 04

Date: 20 July 04	Proj No: 04/141/PA
Scale: 1:50/100	Drg. No: 001 Rev: