



S O U T H




H O L L A N D
D I S T R I C T C O U N C I L

Council Offices, Priory Road, Spalding,
Lincolnshire PE11 2XE

This copy has been produced specifically for the map return
scheme purposes only. No further copies may be made.

Scale:
1:2500


This map is reproduced from Ordnance Survey material with
permission of Ordnance Survey on behalf of Her Majesty's
Stationery Office (c) Crown copyright. Unauthorised reproduction
infringes Crown copyright and may lead to prosecution or civil
proceedings. South Holland District Council LA079413 2001

 

Sliding Sash Windows

Double Hung Sash Windows ~ these vertical sliding sash windows come in two formats when constructed in timber. The weight balanced format is shown on page 270 the alternative spring balanced type is illustrated below. Both formats are usually designed and constructed to the recommendations set out in BS 644 Part 2.

Typical Double Hung Spring Balanced Window Details ~

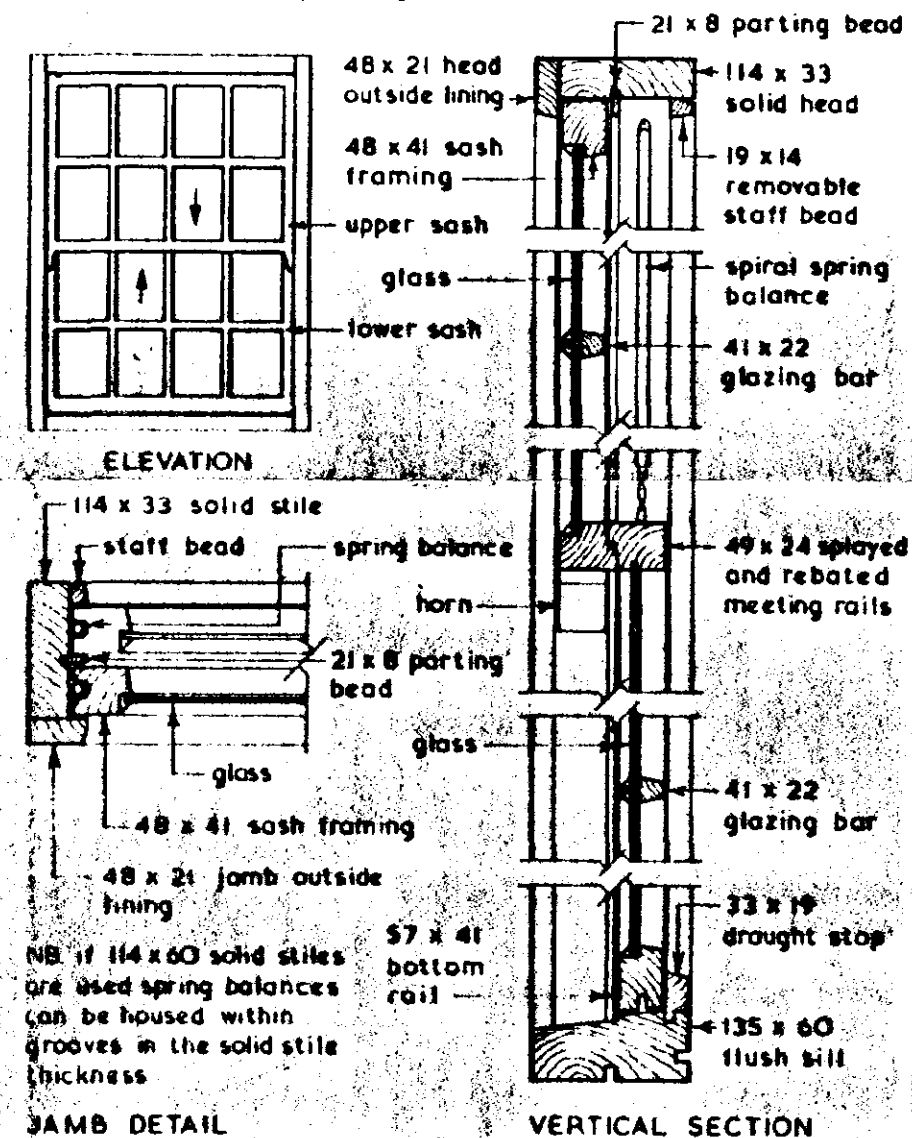


SOUTH HOLLAND DC
HOUSING & PLANNING

17 APR 2001

Ref: 0069/01.

DETERMINED
PLAN






LOOP No.	OF	
DRAWING 19/01/01		
AREA COVERED		
TIMBER SLIDING		
SASH WINDOW SECTION		
PROJECT:		
CHANGE OF USE		
6A HUBERT STREET		
HUBERT		
CLIENT:		
14K & MRS M. BROWN		
DRN:	DRAM DESIGN	
DATE:	07 APRIL 2001	
ORDER NO:		
CHKD:	SCALE:	
DIMENSIONS IN MM		
DO NOT SCALE OFF DRG		
NOTES:		
ALTERNATION No		
11/02/01		
REVISIONS:		
NO	DETAIL	BY

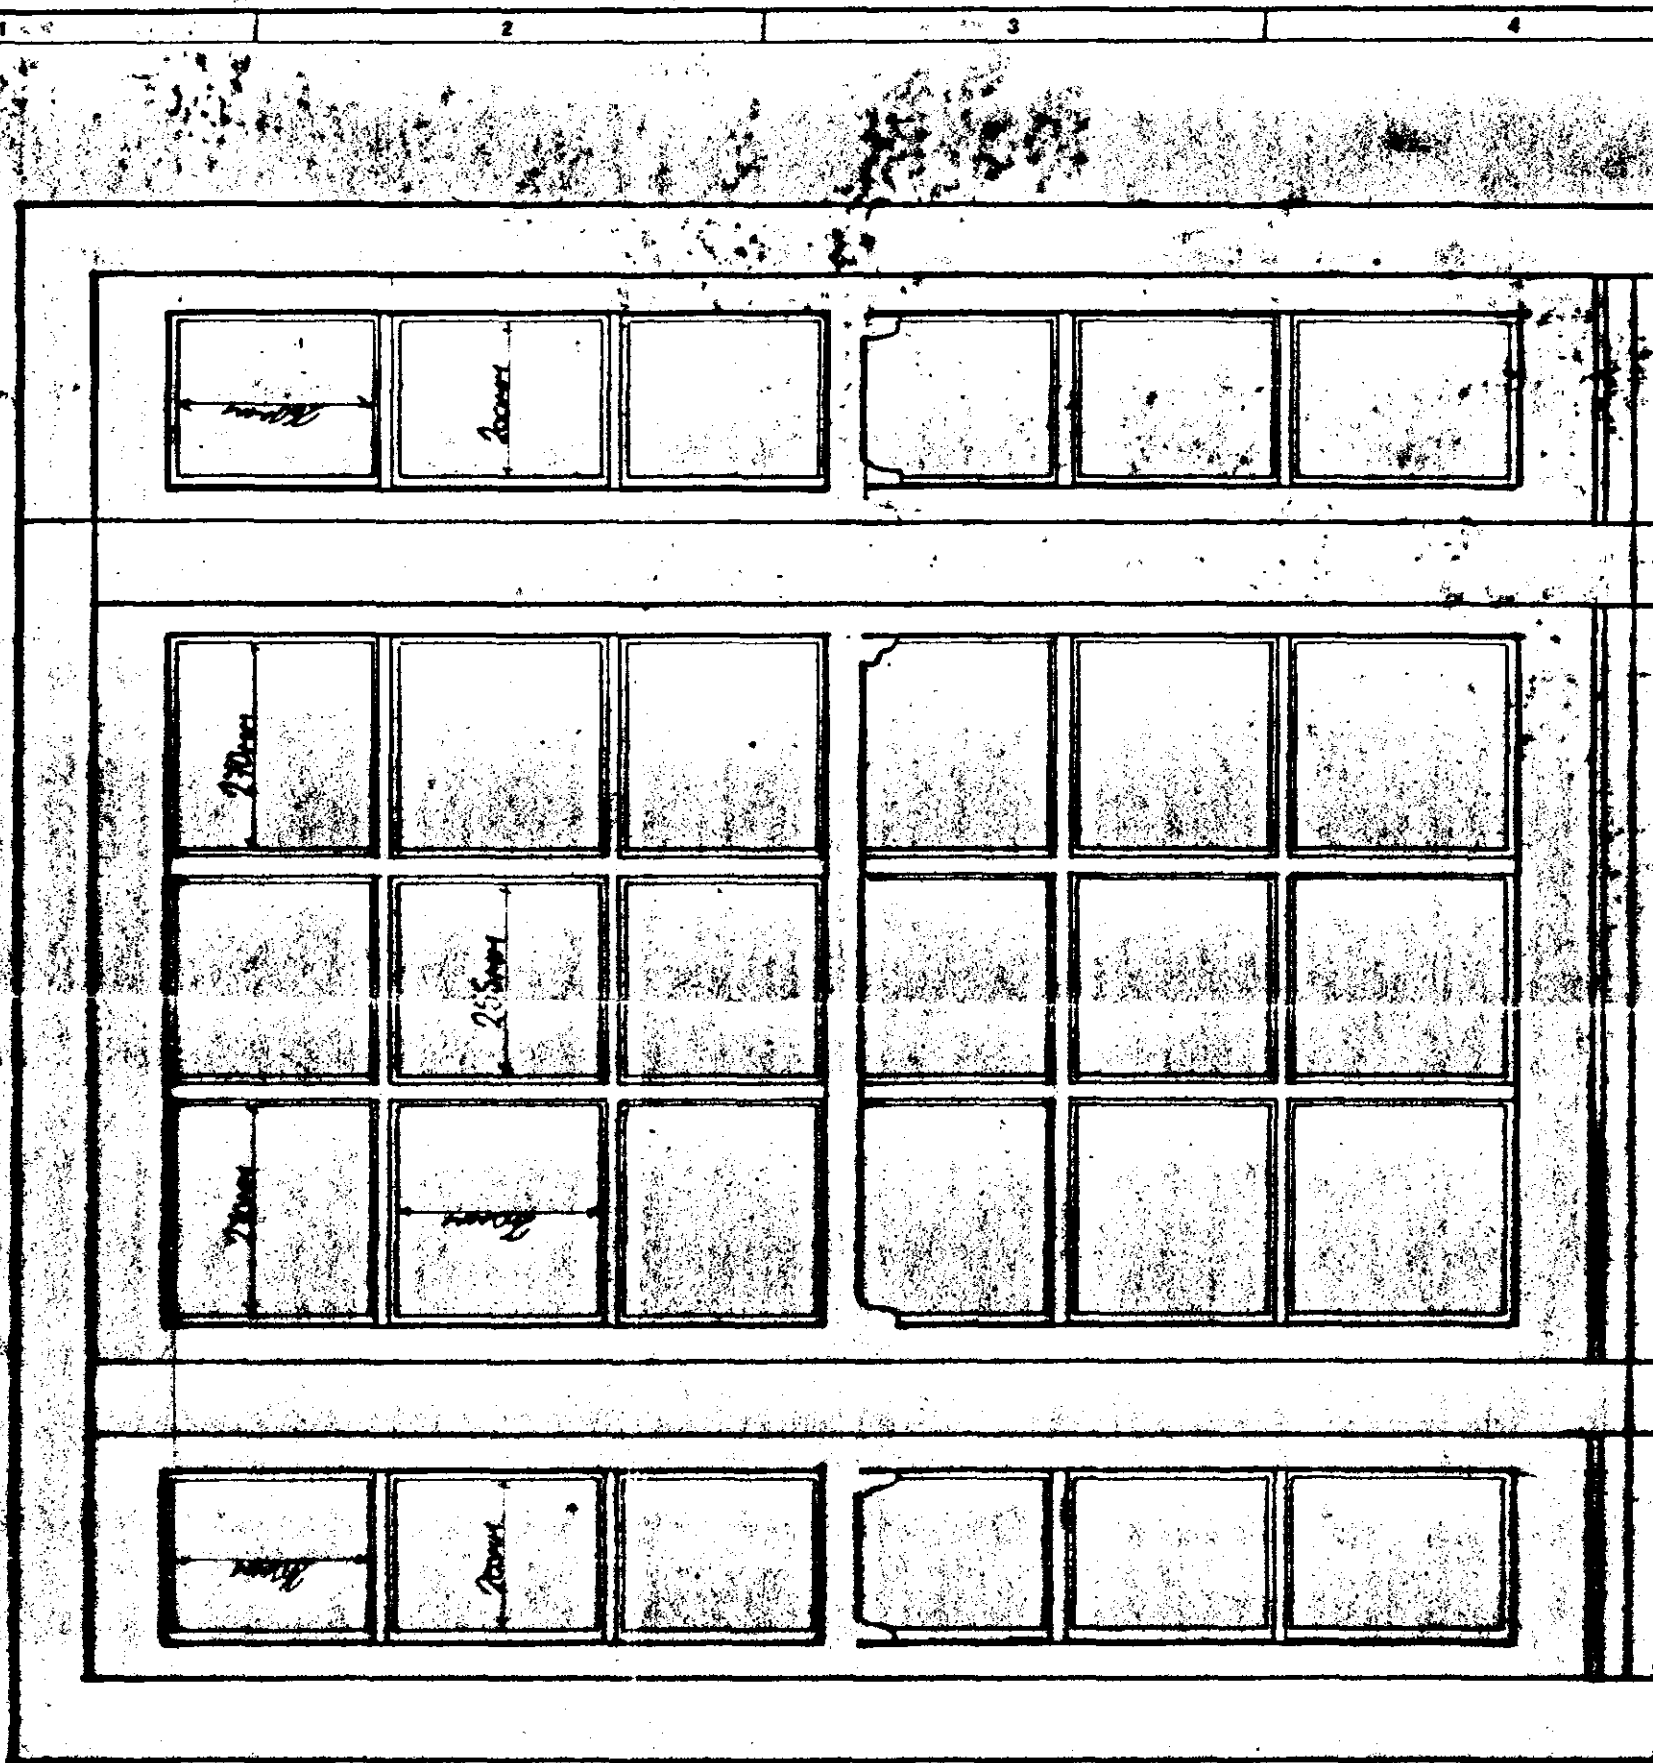



SOUTH HOLLAND DC
HOUSING & PLANNING
17 APR 2001
Ref: 0069/01

DETERMINED
PLAN

LOOP No. OF DRAWING 4171.1/1		
AREA COVERED TIMBER SLIDING SCREEN WINDOW DETAIL		
PROJECT: CHANGE OF USE TO 6A ROBERT STREET HOLBURN		
CLIENT: MR & MRS DAWSON		
DRN: DREAM DESIGN		
DATE: 07 APRIL 2001		
ORDER NO:		
CHKD:	SCALE: 1:10	
DIMENSIONS IN MM		
DO NOT SCALE OFF DRG		
NOTES: APPROXIMATE NO H09/0291/01.		
REVISIONS:		
NO	DETAIL	BY
1		

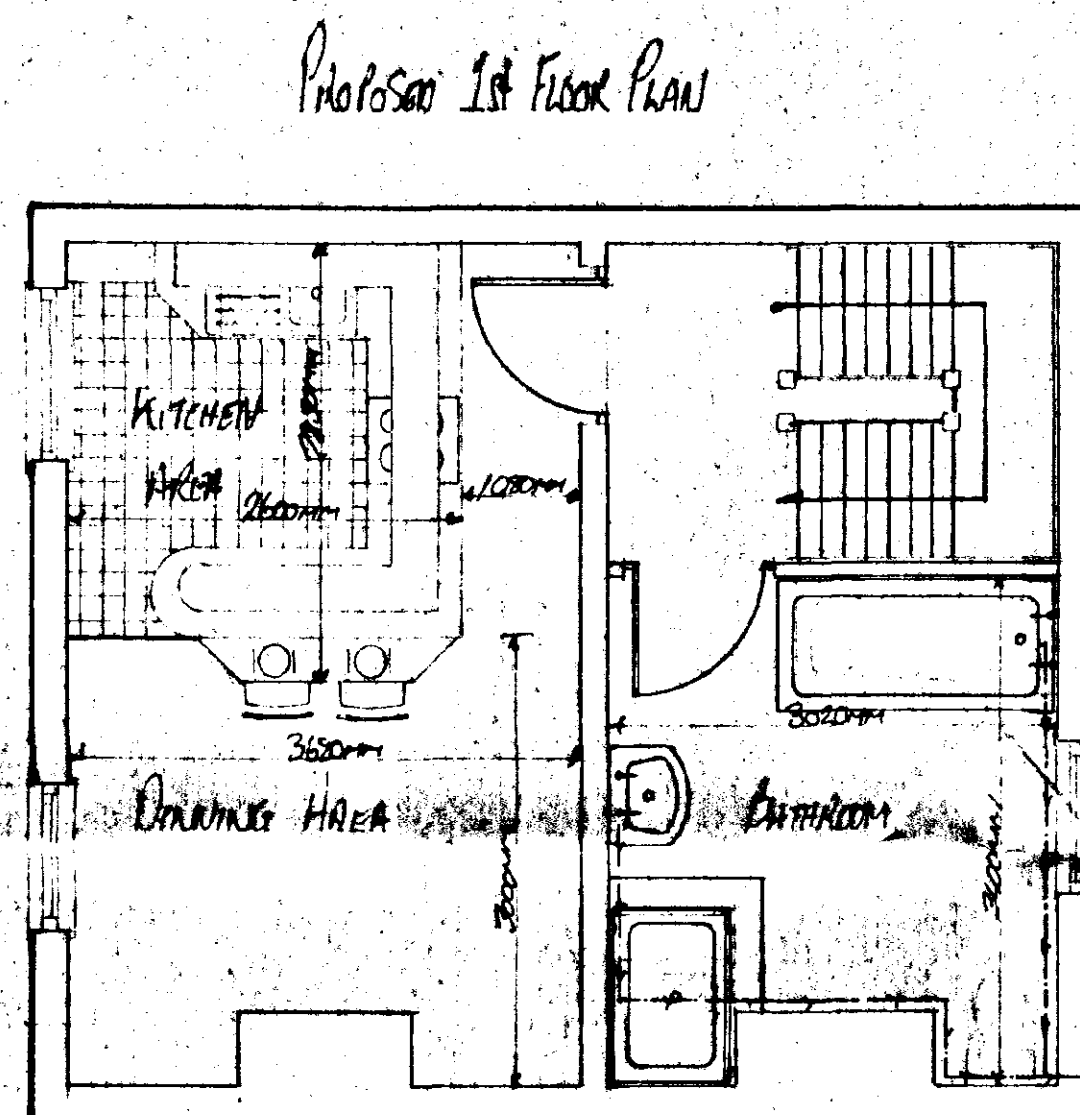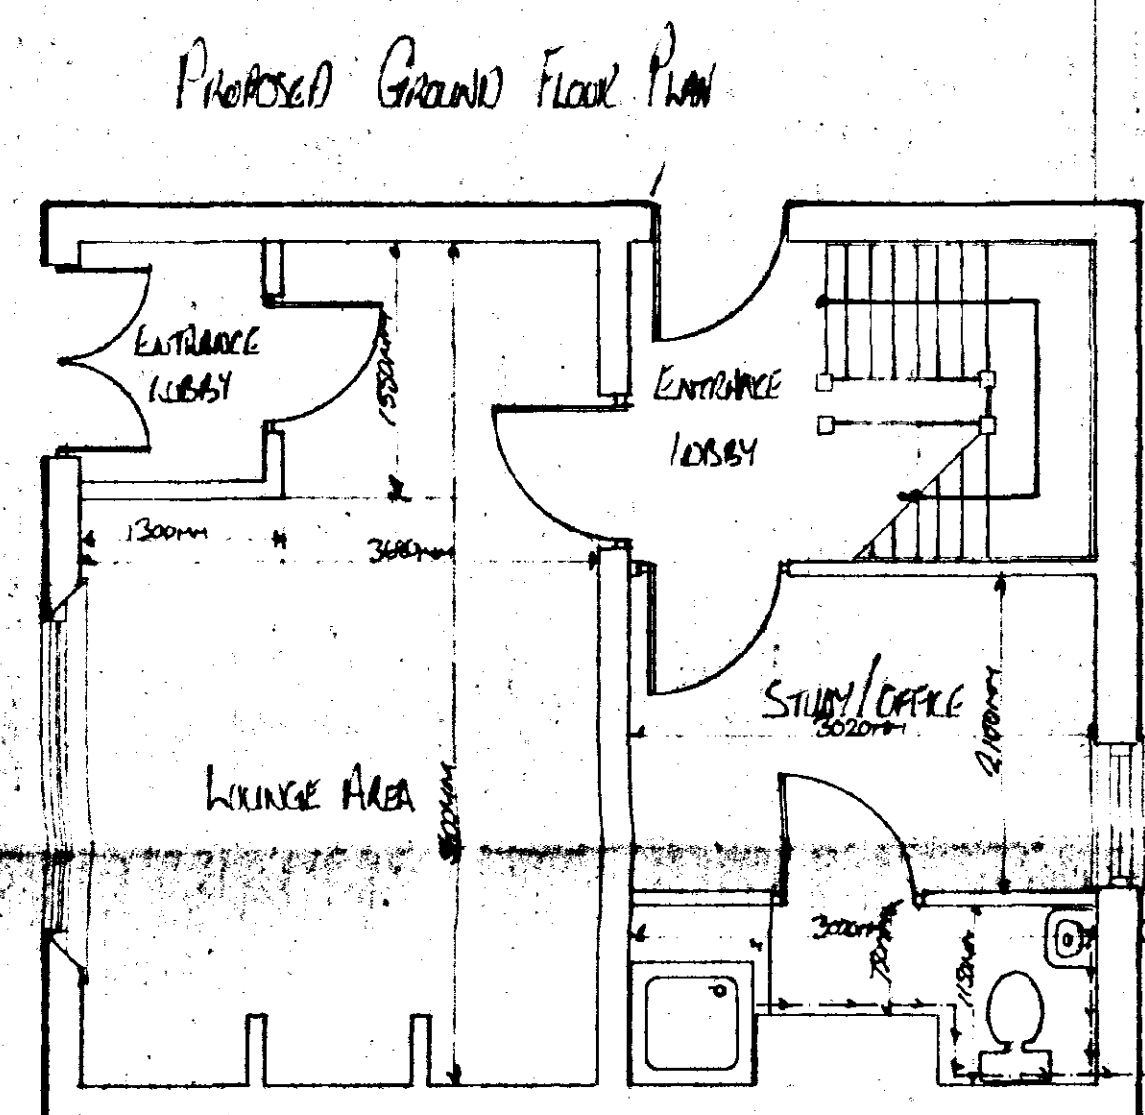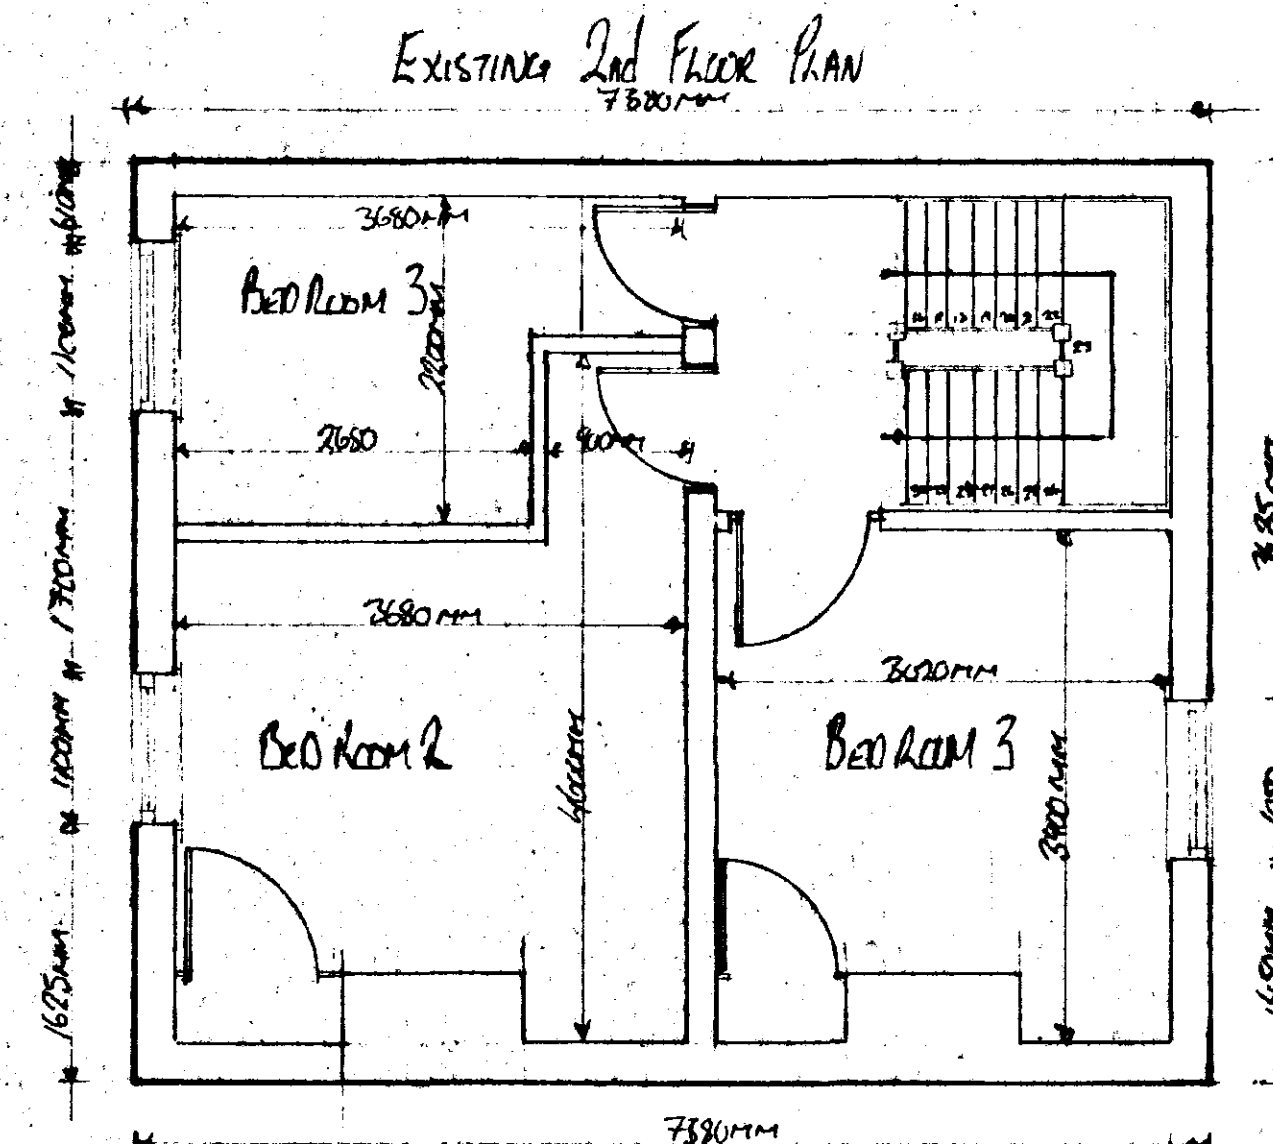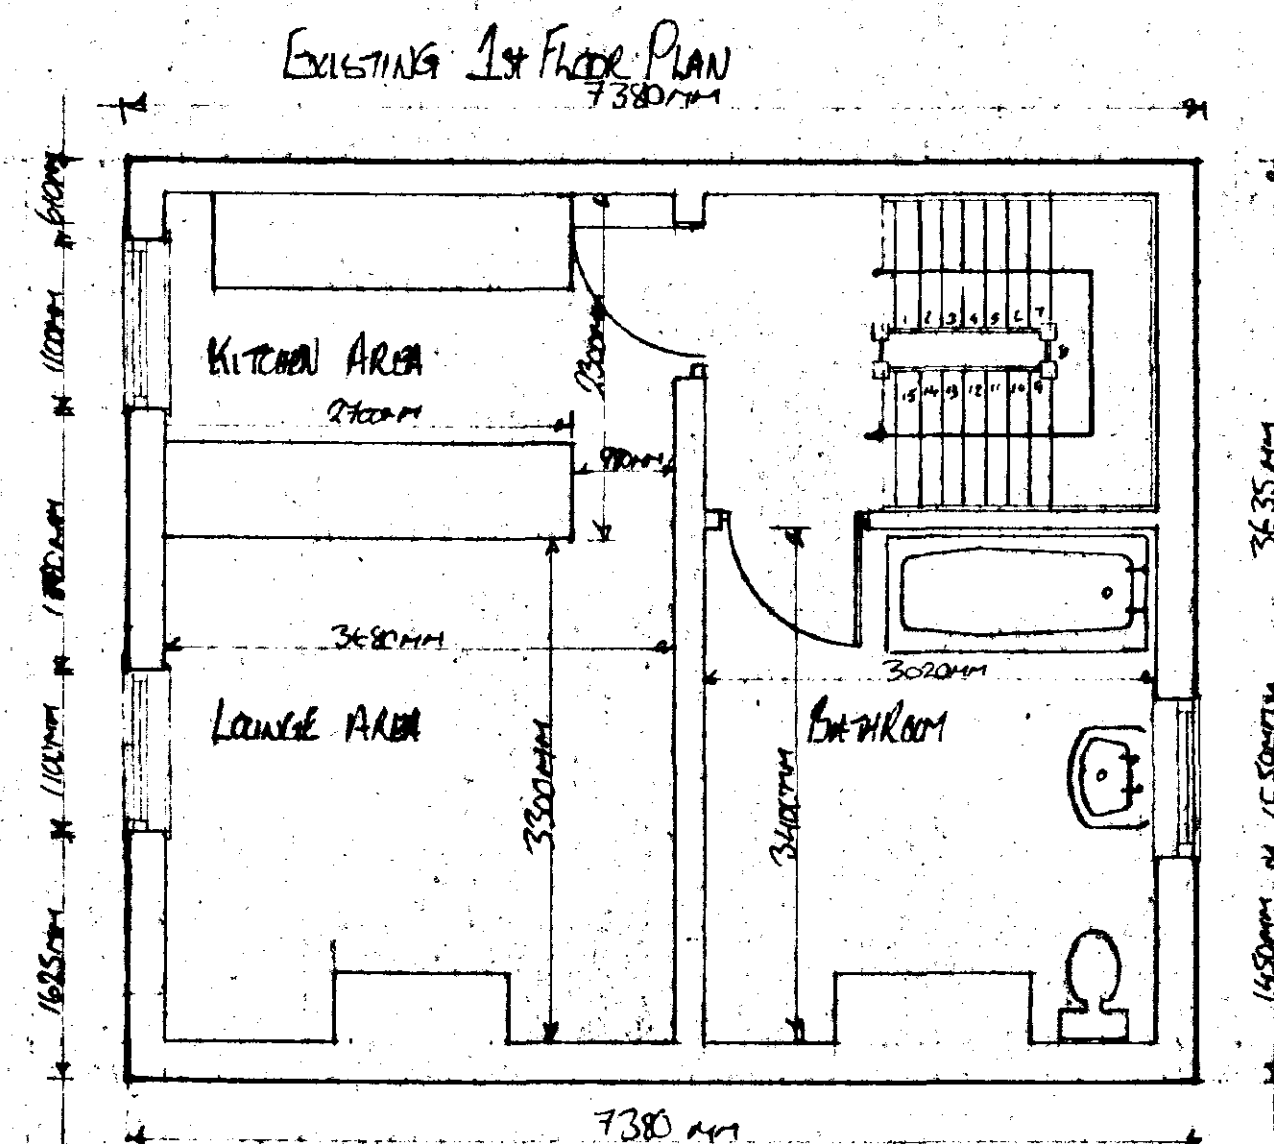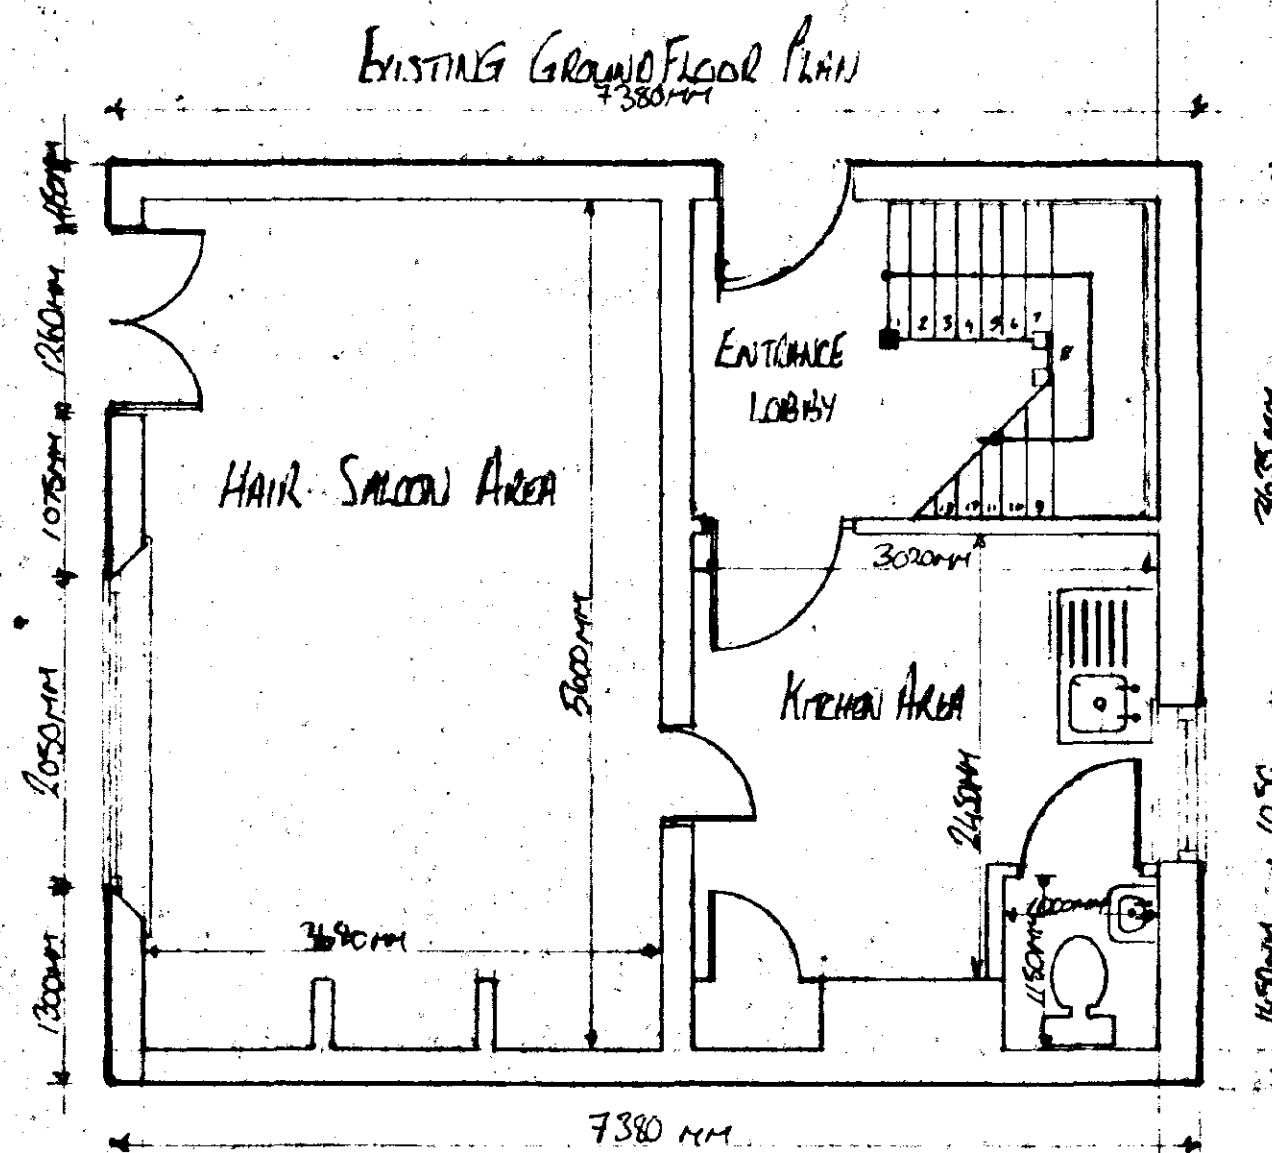


GROUND FLOOR SHAVER/LINE IN STUDY TO HAVE
EXTRACTOR FAN FITTED GIVING: (MIN 15 LPS PER SEC)
KITCHEN EXTRACTOR FAN TO GIVE: (MIN 60 LPS PER SEC).

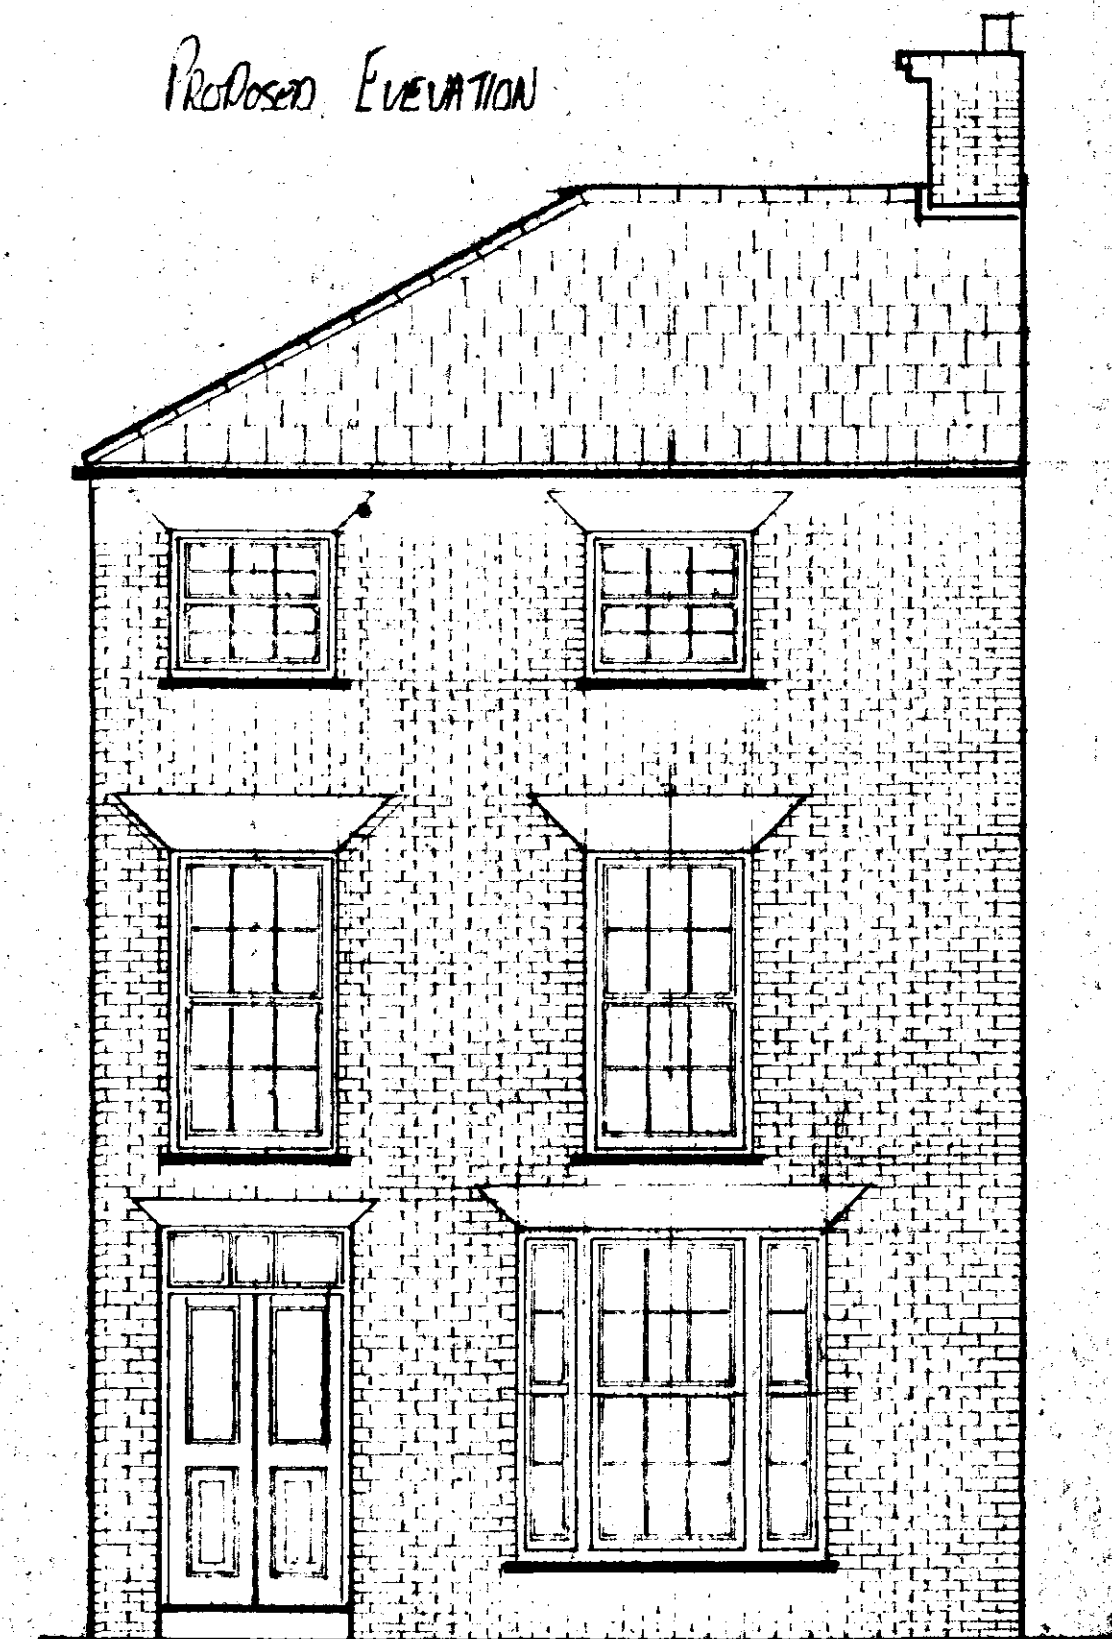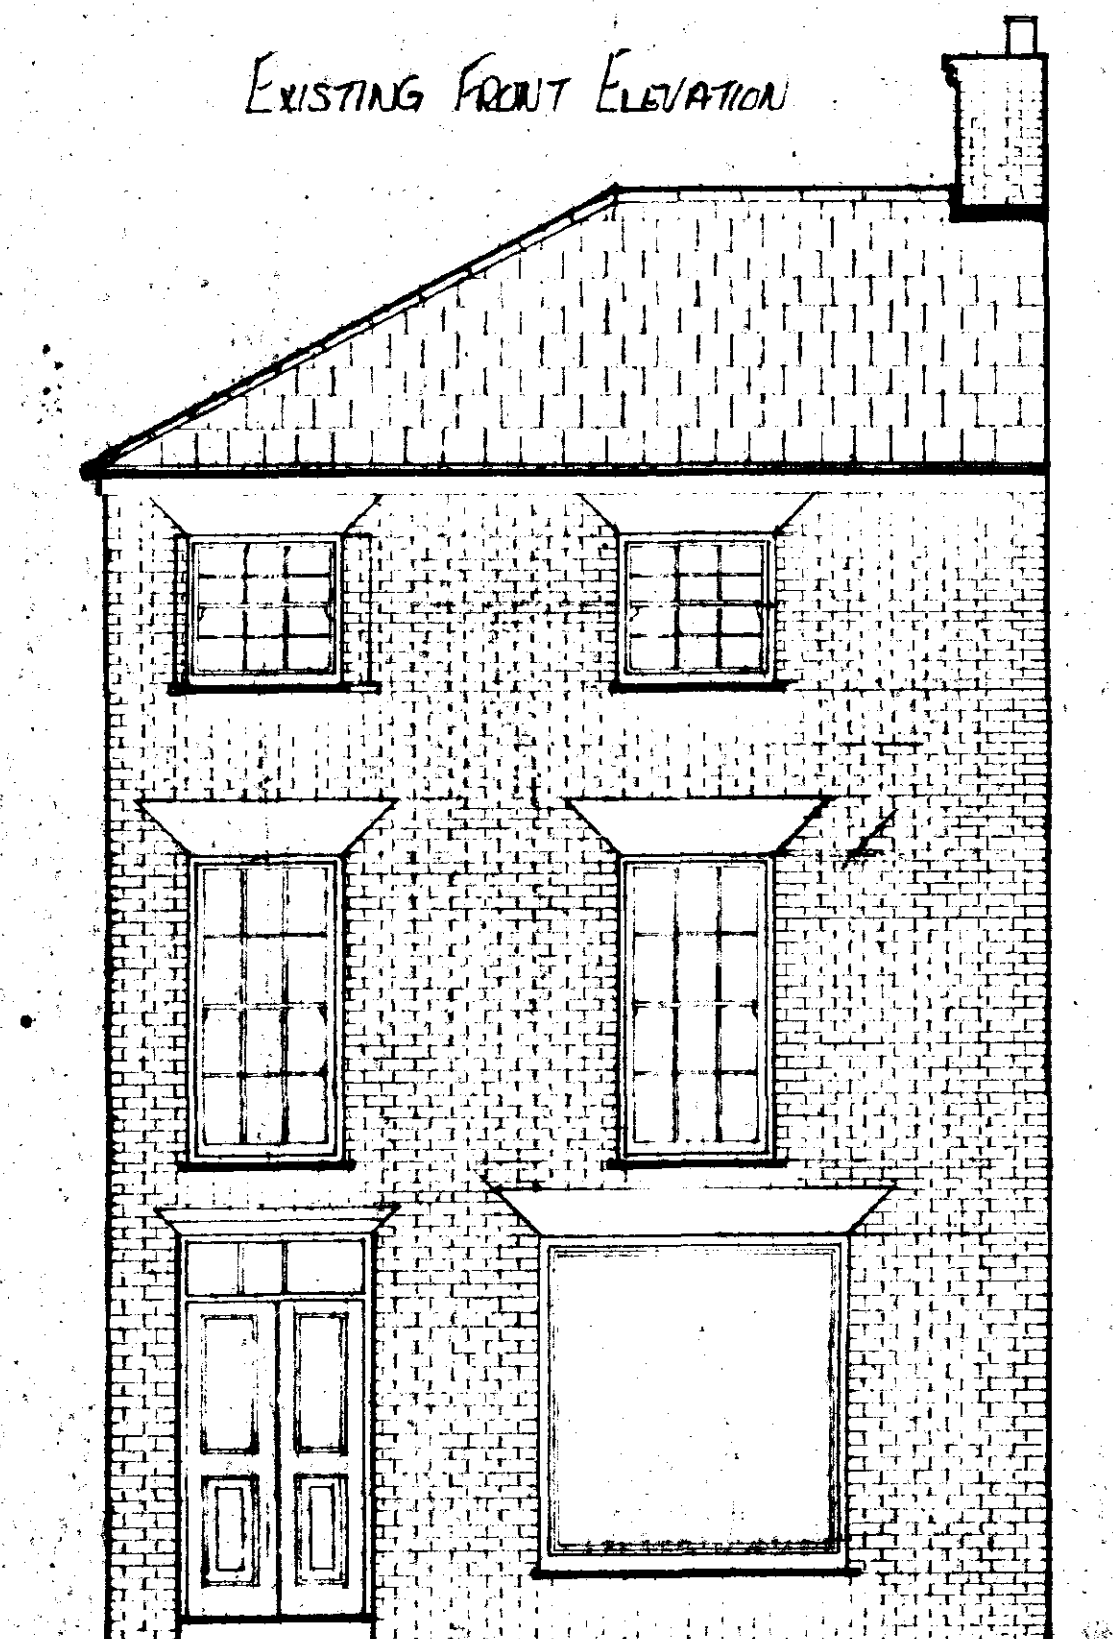

DRAWING No L1M1 APPLICATION No H09/0004102

NOTES:
THE ONLY CHANGE TO ELEVATIONS IS THE REMOVAL
OF PICTURE WINDOW ON GROUND FLOOR LEVEL.
THIS WINDOW WILL BE DESIGNATED TO LOOK LIKE
THE ORIGINAL WINDOW AS SHOWN.
THIS WILL MATCH THE REST OF THE ROOM SIDE
SCREEN IN ALBERT STREET.
THIS IS SHOWN BY PHOTOGRAPH OF THE ADJOINING
HOUSE.

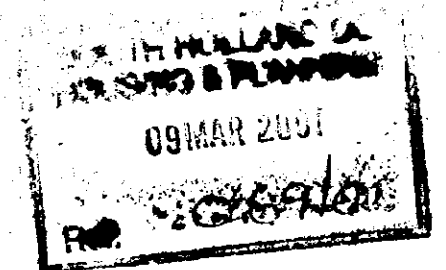

PROJECT:	CHANGE OF USE FROM HAIR SALON TO RESIDENTIAL
CLIENT:	MR & MRS BACON
ADDRESS:	34 WICKESGATE FLEET HARGATE WOLRECH SPALDING LINES
SITE:	60 6A ALBERT STREET WOLRECH SPALDING LINES
DATE:	05 MARCH 2001
DRAWN:	MATTHEW DANIELS
SCALE:	1:50
AREA:	EXISTING & PROPOSED FULL FLOOR PLANS
COVERED:	EXISTING & PROPOSED FRONT ELEVATIONS
REV:	NAME:

DETERMINED
PLAN

DREAM DESIGN.
THE CADDY,
CHAPEL GATE,
GEORGEY,
SPALDING,
LINES. PER 081
OFFICE: 01406 366331
MOBILE: 07796 858546
E-MAIL: MATTHEW.DANIELS@BTINTERNET.COM