





LOCATION PLAN.  
1/1250.

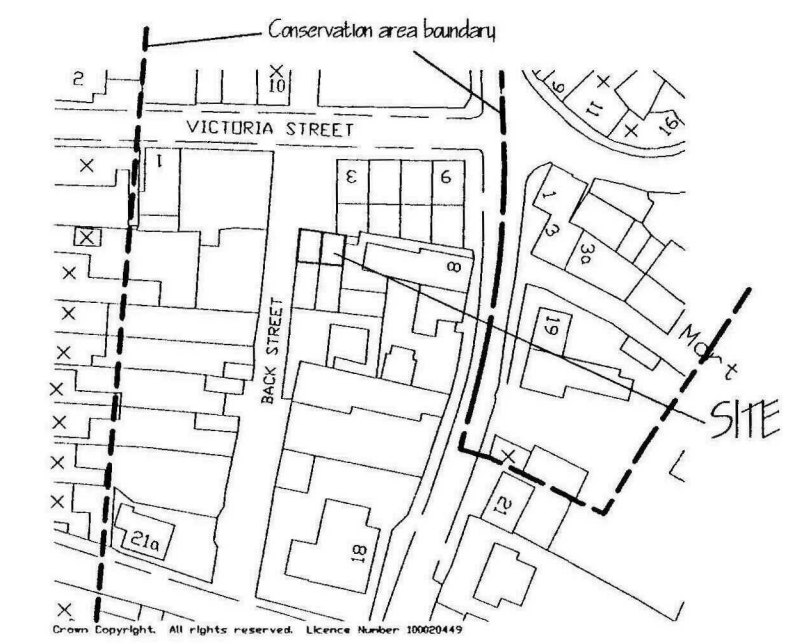

GREEN LANE

 

SITE PLAN.  
1/250.

|     |          |      |
|-----|----------|------|
|     |          |      |
|     |          |      |
| ref | revision | date |

**G. R. MERCHANT LTD.**

**I.ENG AMICE FRWO**

**ARCHITECTURAL, STRUCTURAL  
AND LAND DRAINAGE  
CONSULTANTS**

**4 Wrights Mews  
12A Park Road, Holbeach,  
Spalding, Lincs. PE12 7EE**

**Tel: 01406 490800  
Fax: 01406 425744**

**E-Mail: [gr.merchant@btconnect.com](mailto:gr.merchant@btconnect.com)**



Project  
RENOVATION OF FRONT ELEVATION OF STORE  
OFF GREEN LANE,  
HOLBEACH,  
SPALDING, LINC'S.

Client  
C. G. & J. DOBBINS.

Drawing

FLOOR PLANS & ELEVATIONS - EXISTING.  
LOCATION & SITE PLANS.

Job Ref.  
1912-08.



Date JAN' 10.

Scales  
1/50, 1/100, (unless otherwise stated)

## DO NOT SCALE FROM THIS DRAWING

This drawing is not to be used for scaling. It is intended to provide a visual representation of the work to be done. The contractor is responsible for verifying the dimensions of the work to be done. The contractor is not to be held responsible for any errors or omissions in this drawing. The contractor is to be held responsible for any errors or omissions in this drawing. The contractor is to be held responsible for any errors or omissions in this drawing.

SHDC  
Planning & Development  
23 JAN 2010  
Rer: C-672-10

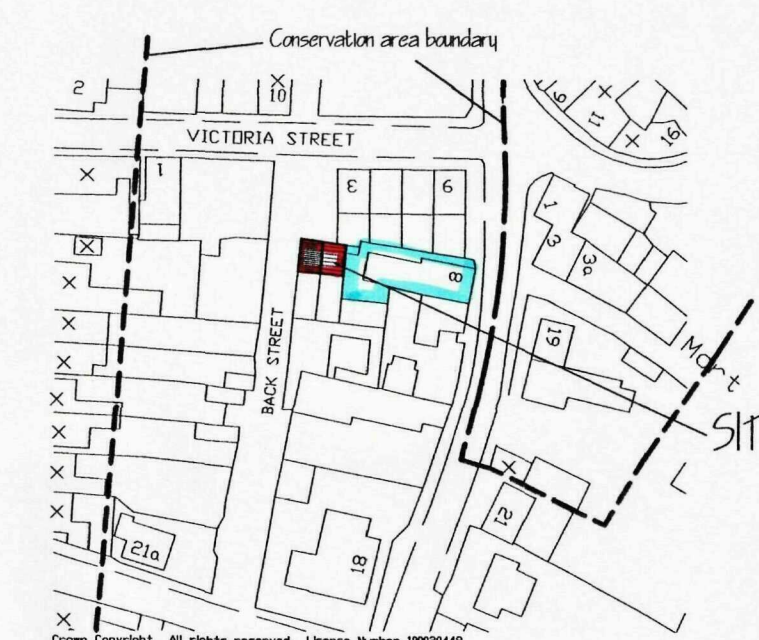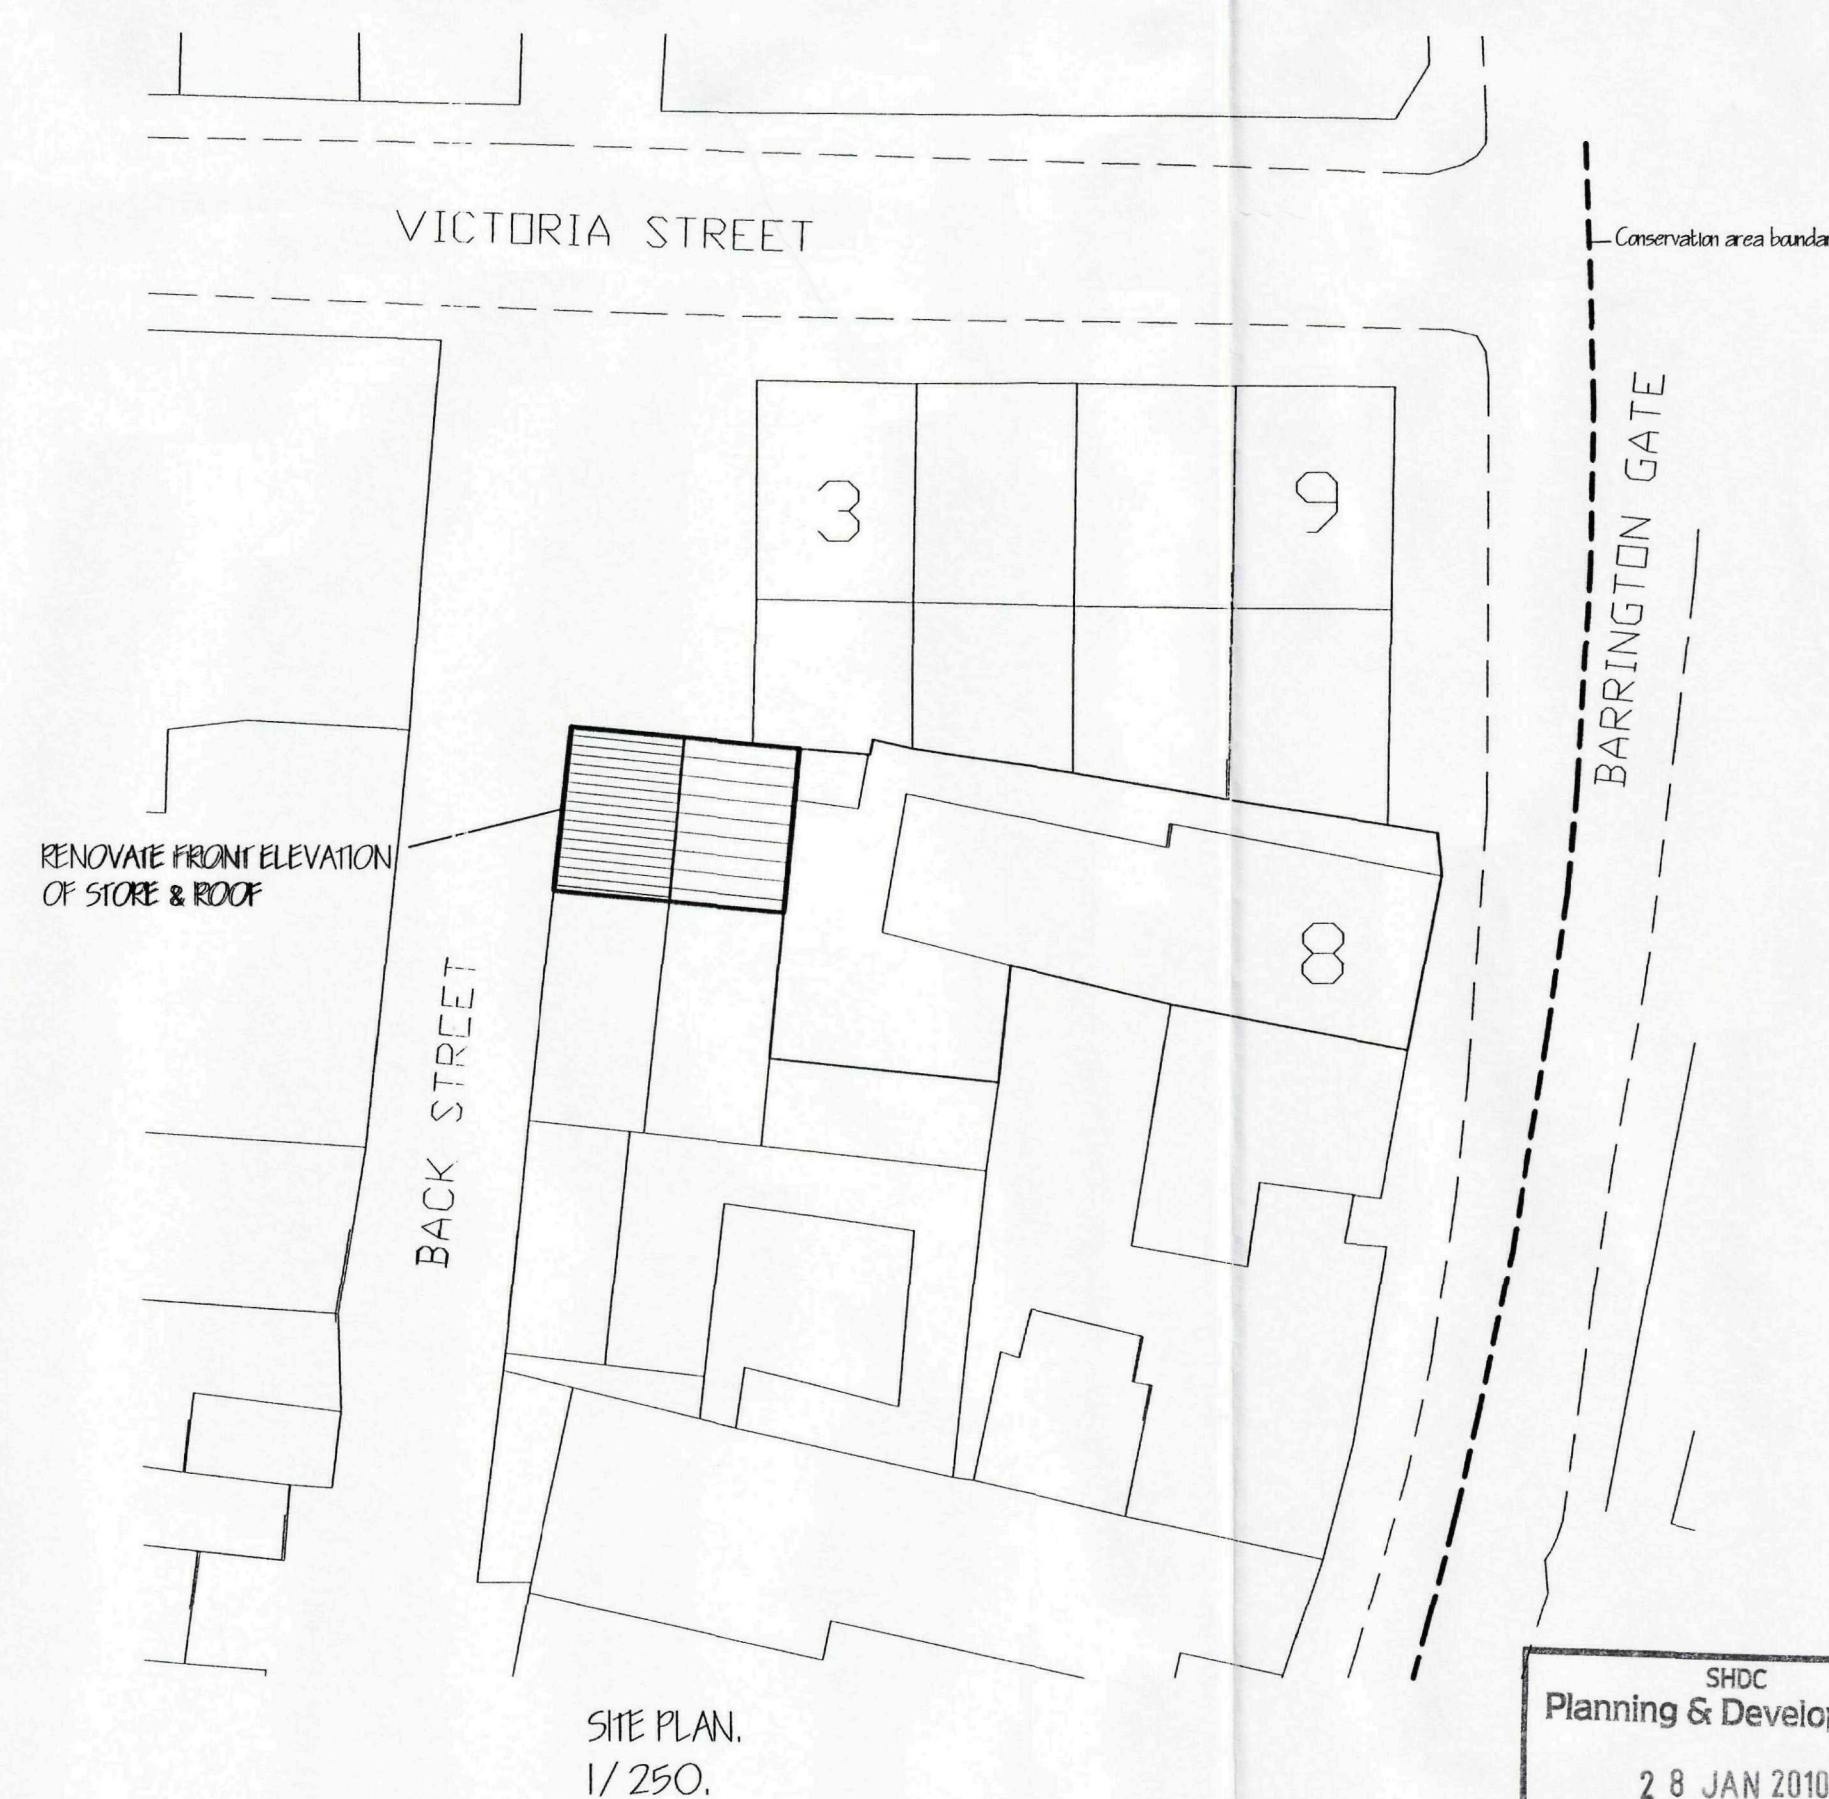

LOCATION PLAN.  
1/1250.

|      |                                 |          |
|------|---------------------------------|----------|
|      |                                 |          |
|      |                                 |          |
| A.   | CLIENTS AMENDMENT GARAGE DOORS, | JUN' 10, |
| ref: | revlon                          | date     |

**G. R. MERCHANT LTD.**  
I.ENG AMICE FIWO

**ARCHITECTURAL, STRUCTURAL  
AND LAND DRAINAGE  
CONSULTANTS**

4 Wrights Mews  
12A Park Road, Holbeach,  
Spalding, Lincs. PE12 7EE  
Tel: 01406 480900  
Fax: 01406 482744  
E-Mail: [gr.merchant@connect.com](mailto:gr.merchant@connect.com)

Project

RENOVATION OF FRONT ELEVATION OF STO  
OFF GREEN LANE.  
HOLBEACH.  
SPALDING. LINC'S.

Client  
C. G. & J. DOBBINS.

Drawing

FLOOR PLANS & ELEVATIONS - PROPOSED  
LOCATION & SITE PLANS

|                      |                     |
|----------------------|---------------------|
| Job Ref.<br>1912-08. | Drawing No.<br>IIA. |
|----------------------|---------------------|

|          |       |
|----------|-------|
| Date     | Drawn |
| JAN' 10. | GRM.  |

Scales  
1/50, 1/100, (unless otherwise stated)

[illegible]

SHDC  
Planning & Development  
28 JAN 2010  
Ref: 0072-10