




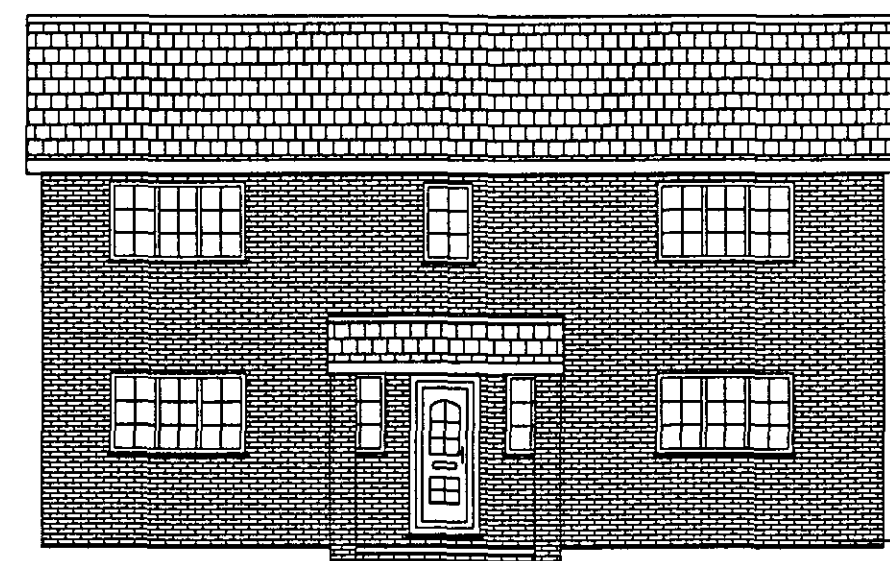

EXISTING FRONT ELEVATION

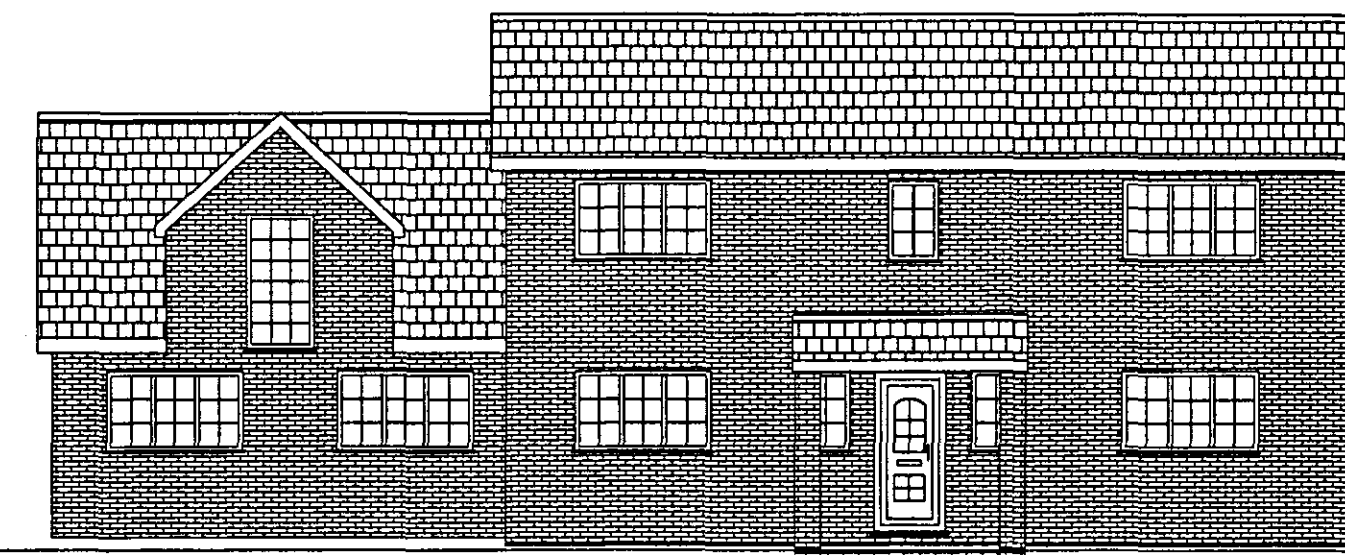


PROPOSED FRONT ELEVATION

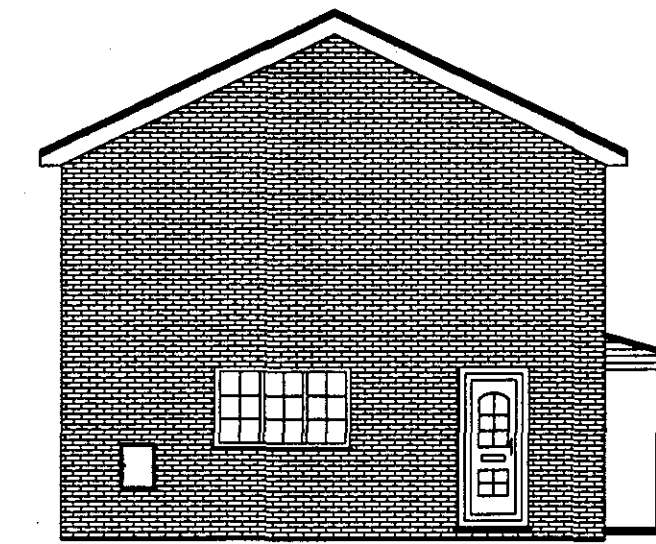


EXISTING SIDE ELEVATION




PROPOSED SIDE ELEVATION

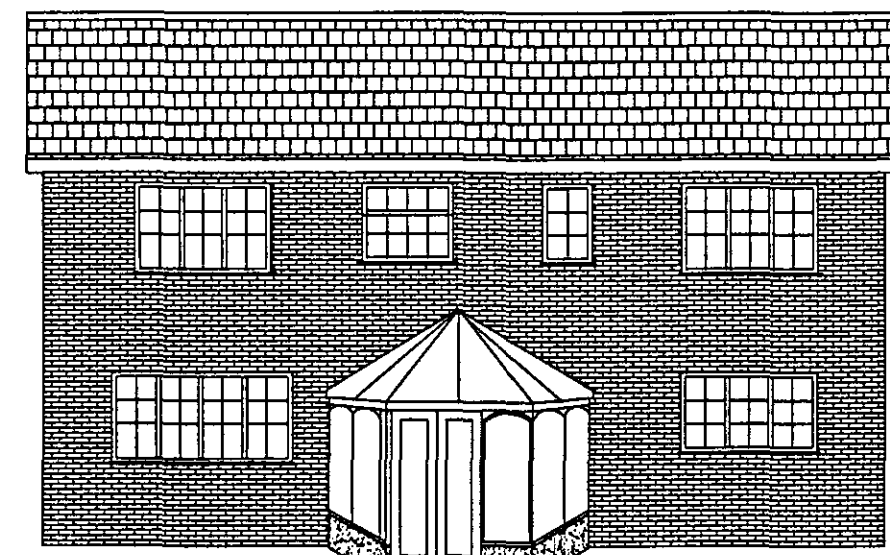


EXISTING REAR ELEVATION

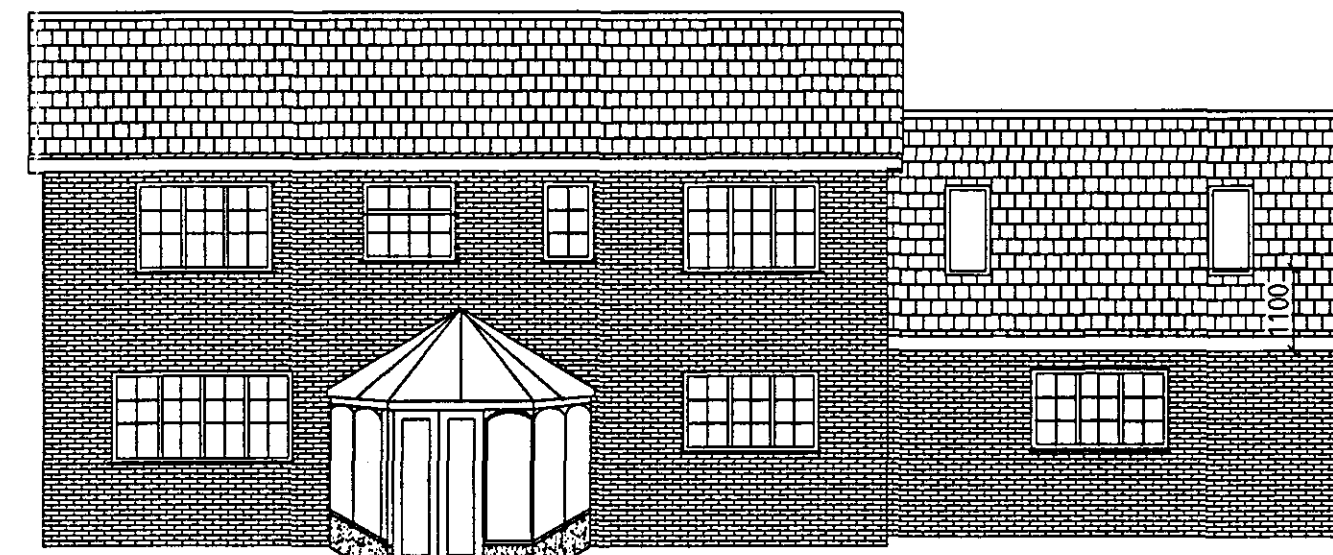


PROPOSED REAR ELEVATION

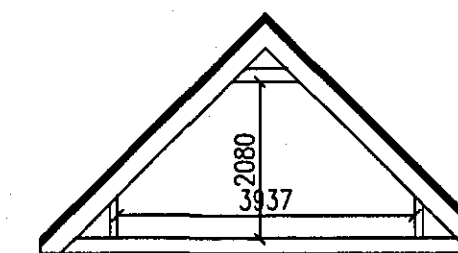

ATTIC TYPE TRUSS

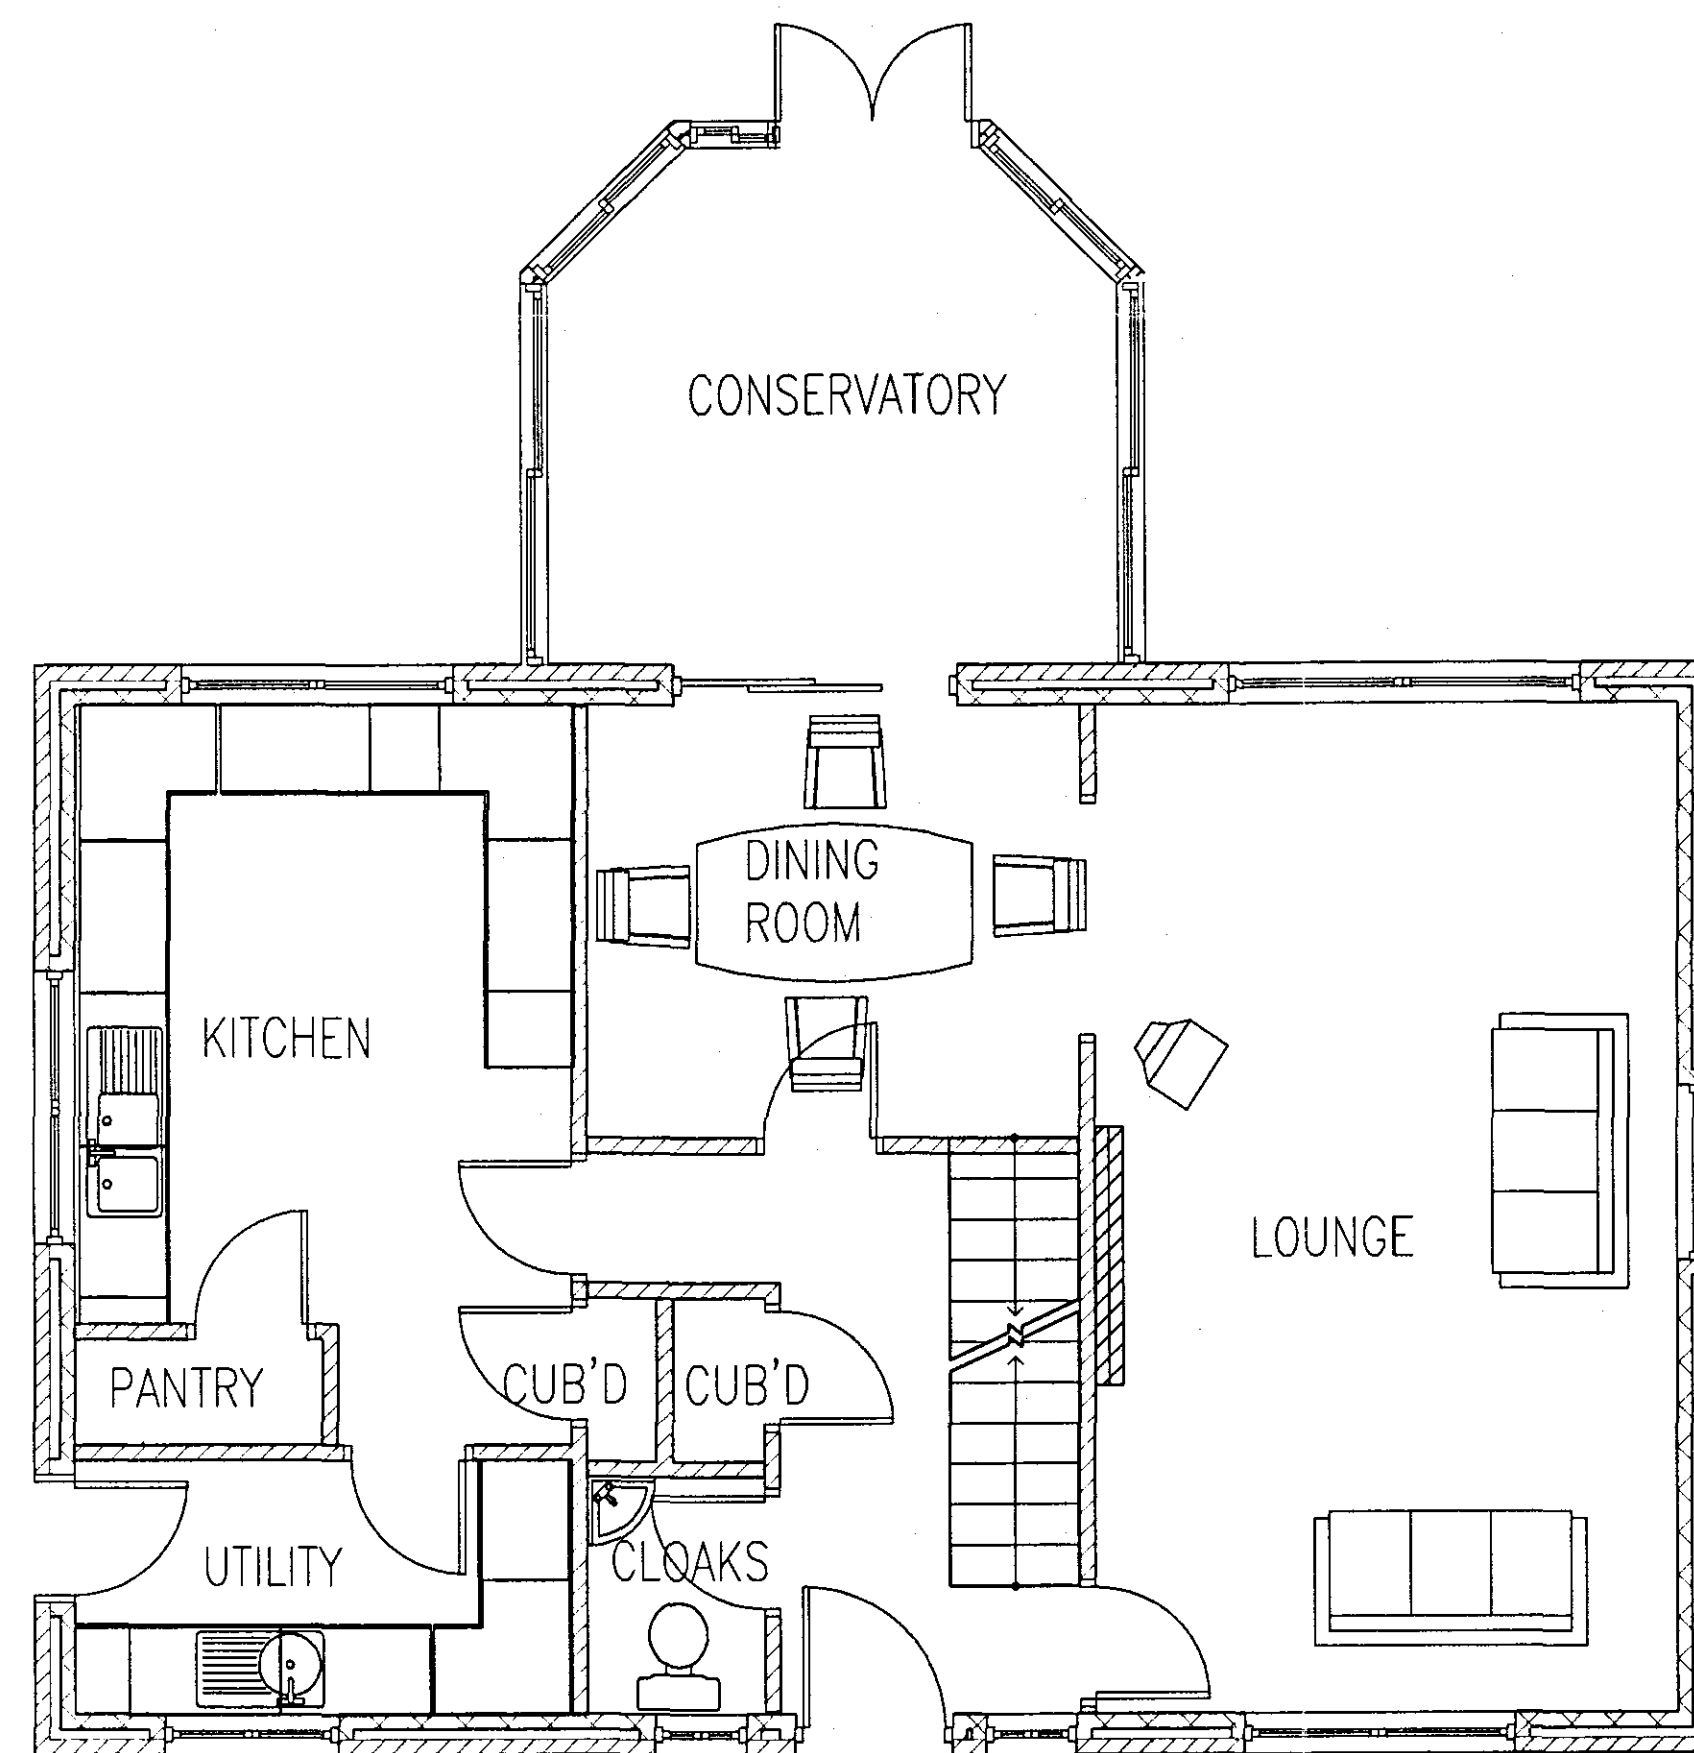

EXISTING GRONDFLOOR LAYOUT

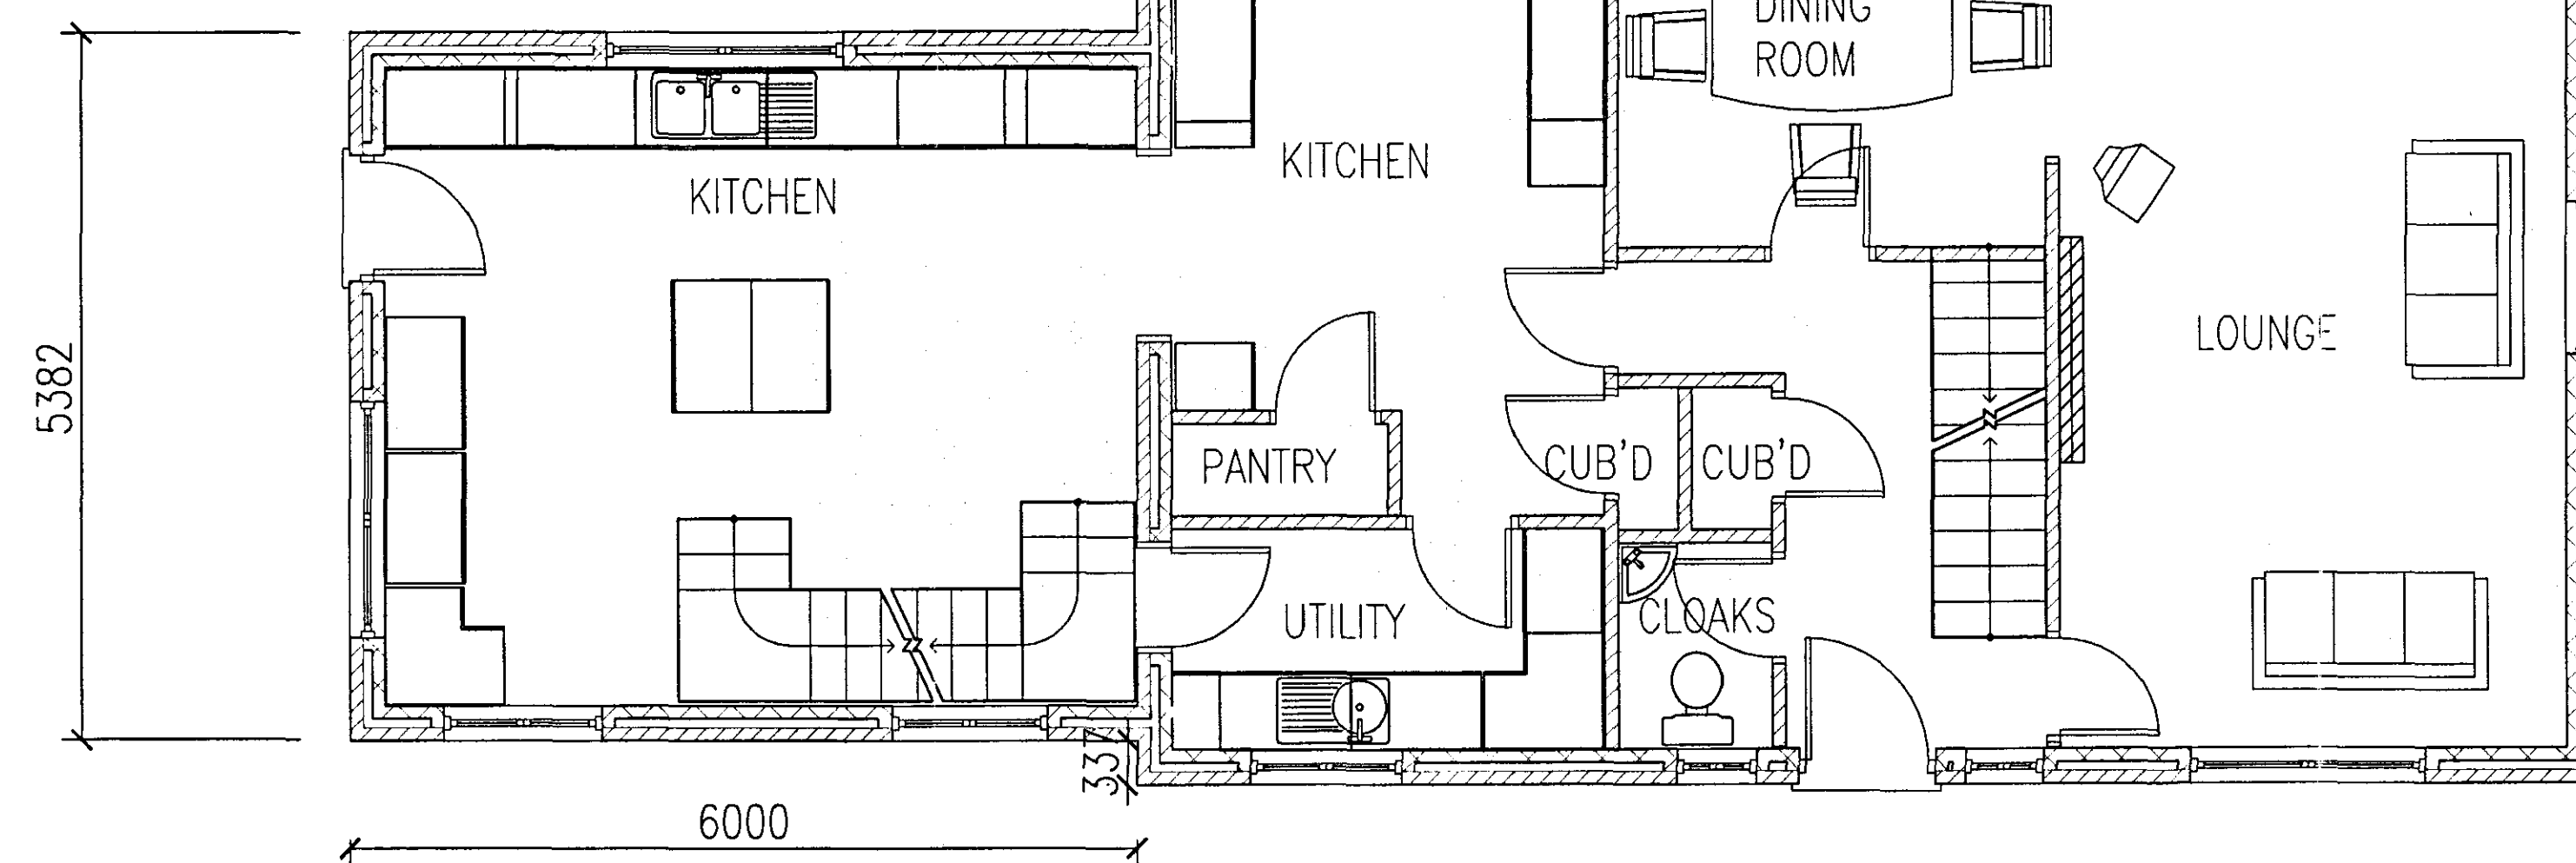

PROPOSED GRONDFLOOR LAYOUT

WENMAN BUILDING DESIGN
10 Broadgate
Whaplode Drove
Spalding
Lincs. PE12 0TN
Tel/Fax 01406 331072
Mobile 0784 1718457

Client:

MR & MRS GREEN

Project Address:

BRAMLEY HOUSE
HOLBEACH HURN
SPALDING

PROJECT DETAILS:

SINGLE STOREY SIDE EXTENSION
ELEVATIONS
GROUND FLOOR PLANS

NOTES:

SCALE 1:50 1:100

RW

0076/06

DEVELOPED
PLAN