




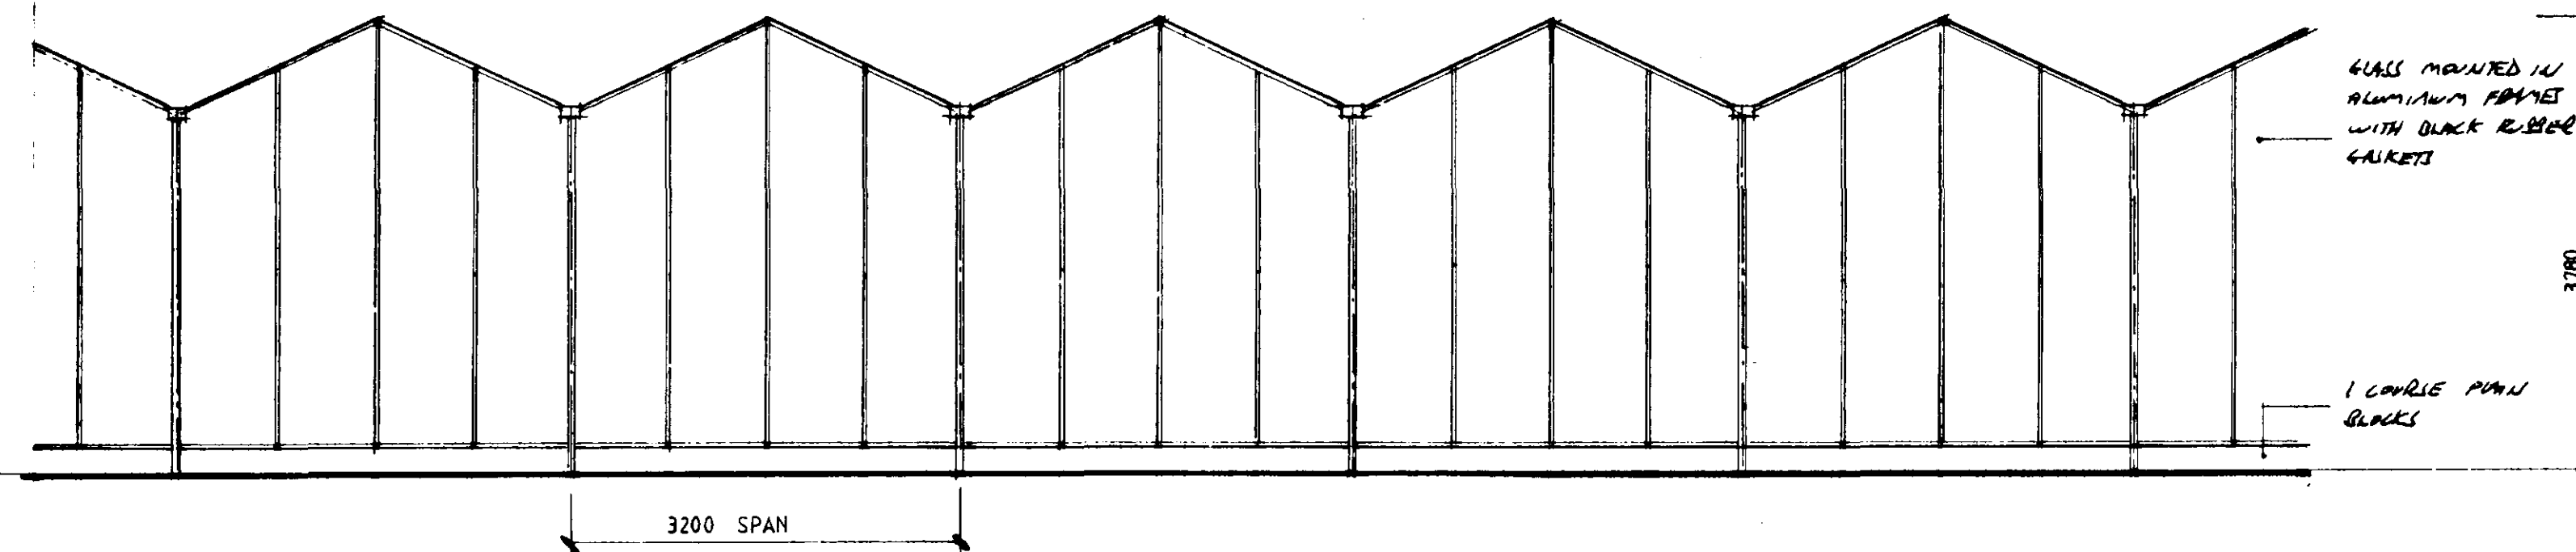


PART GABLE ELEVATION SCALE 1:50

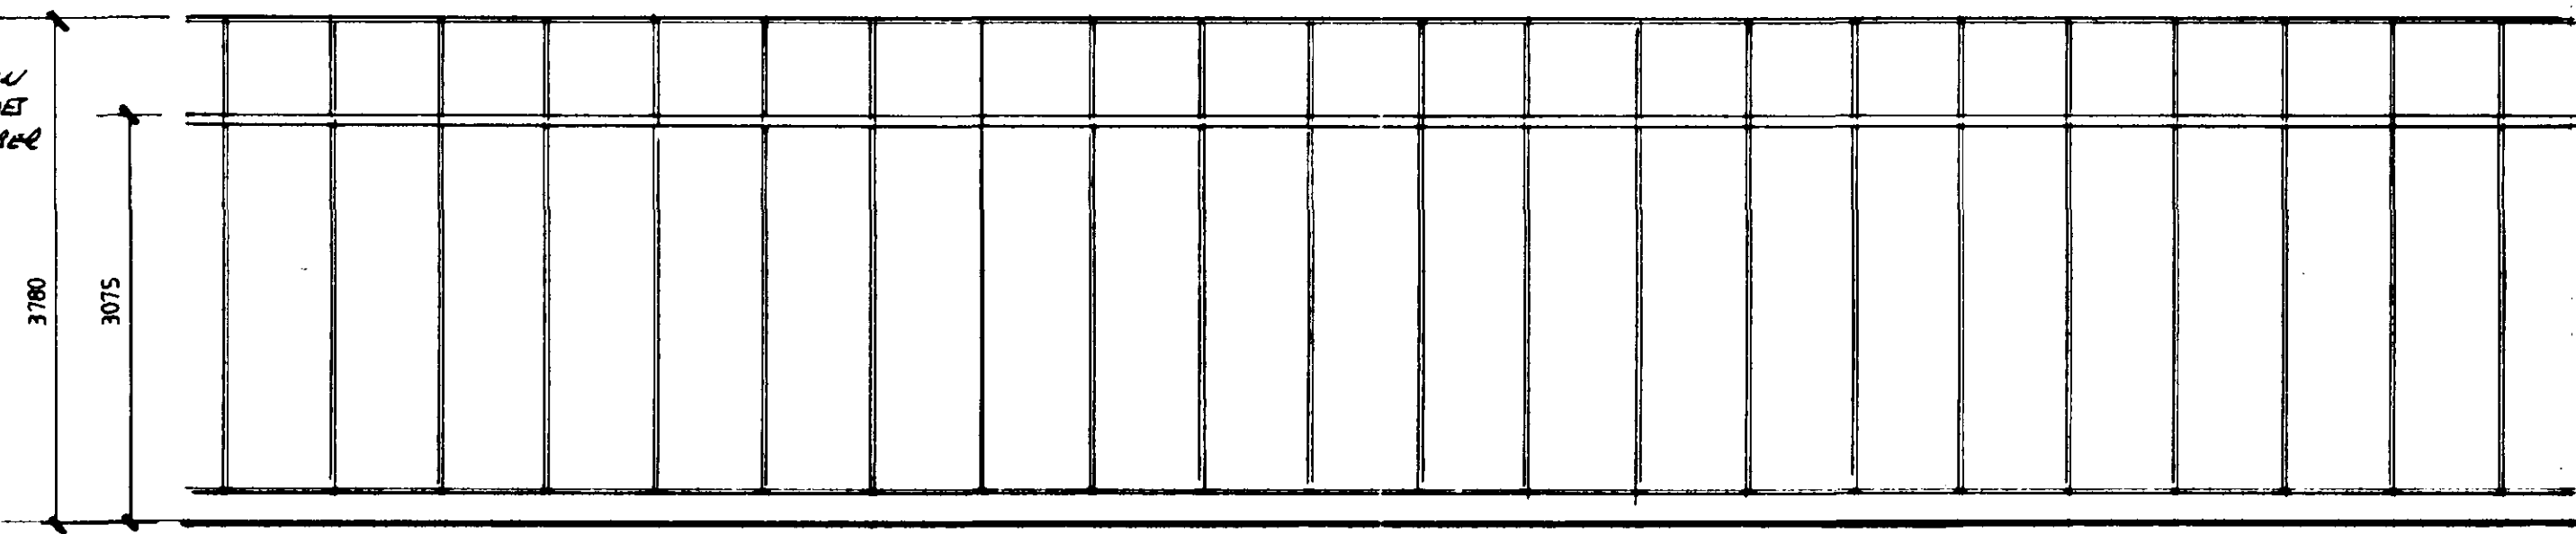

PART SIDE ELEVATION SCALE 1:50

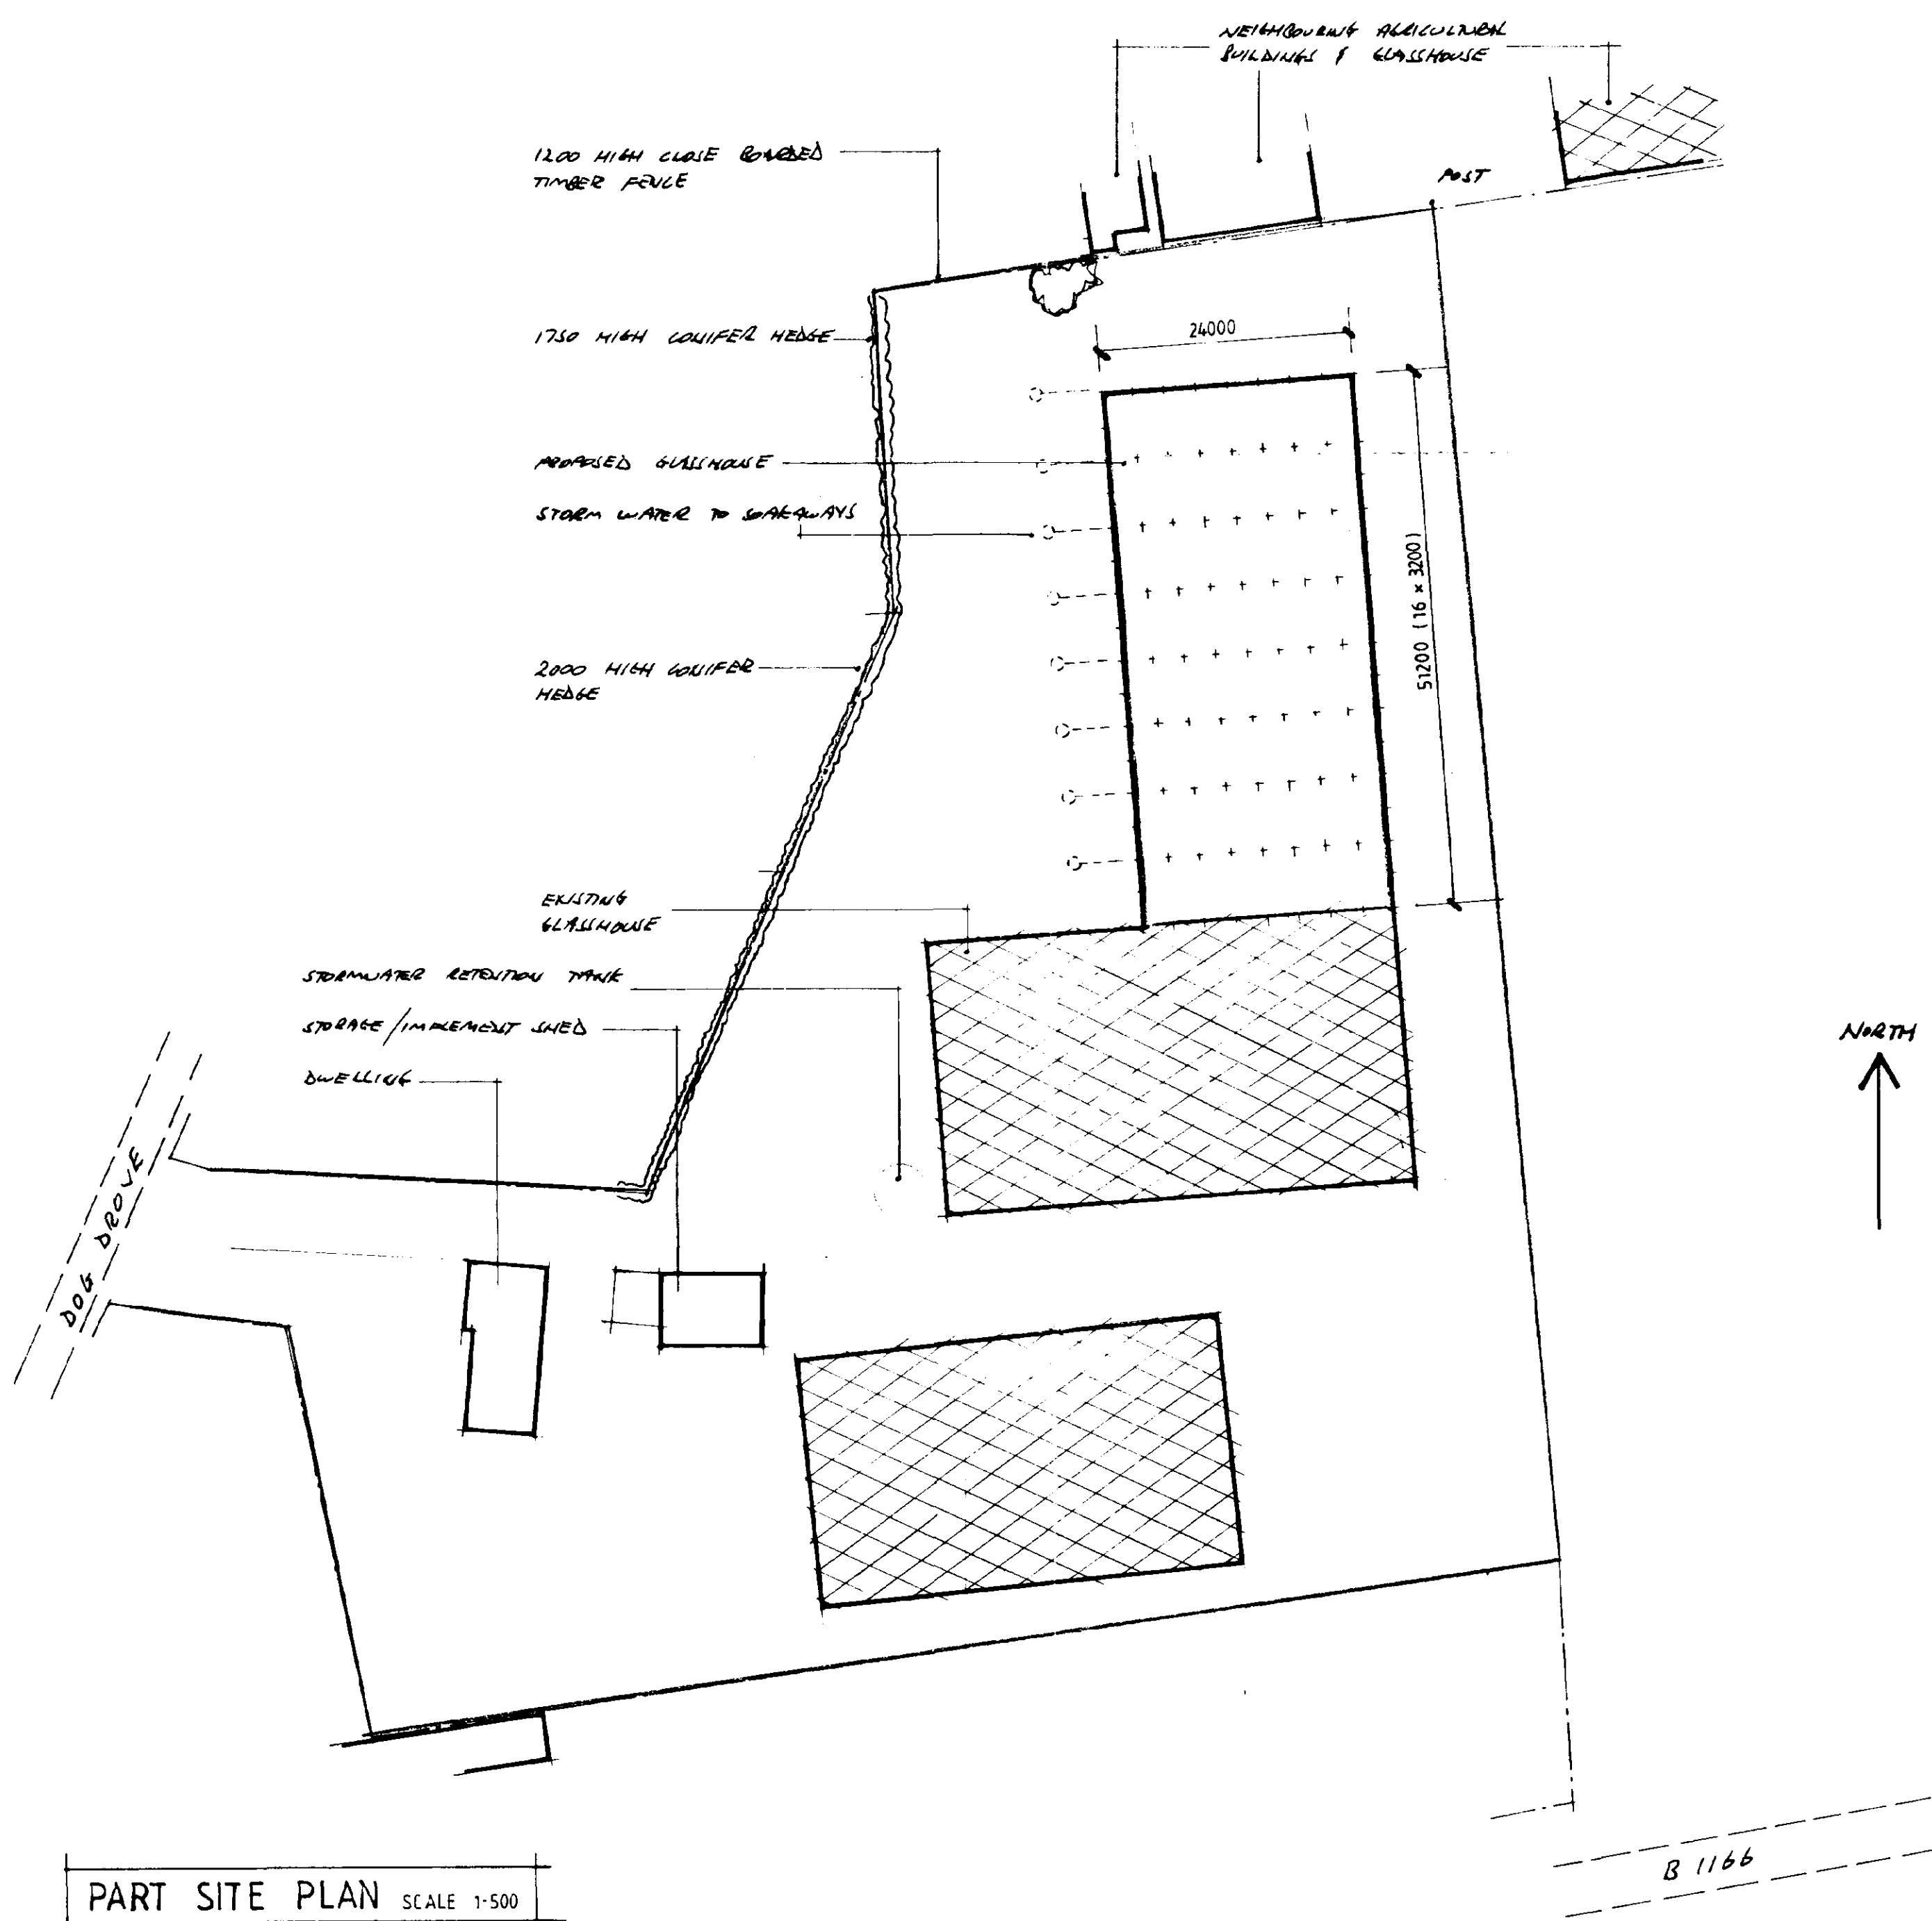

PART SITE PLAN SCALE 1:500

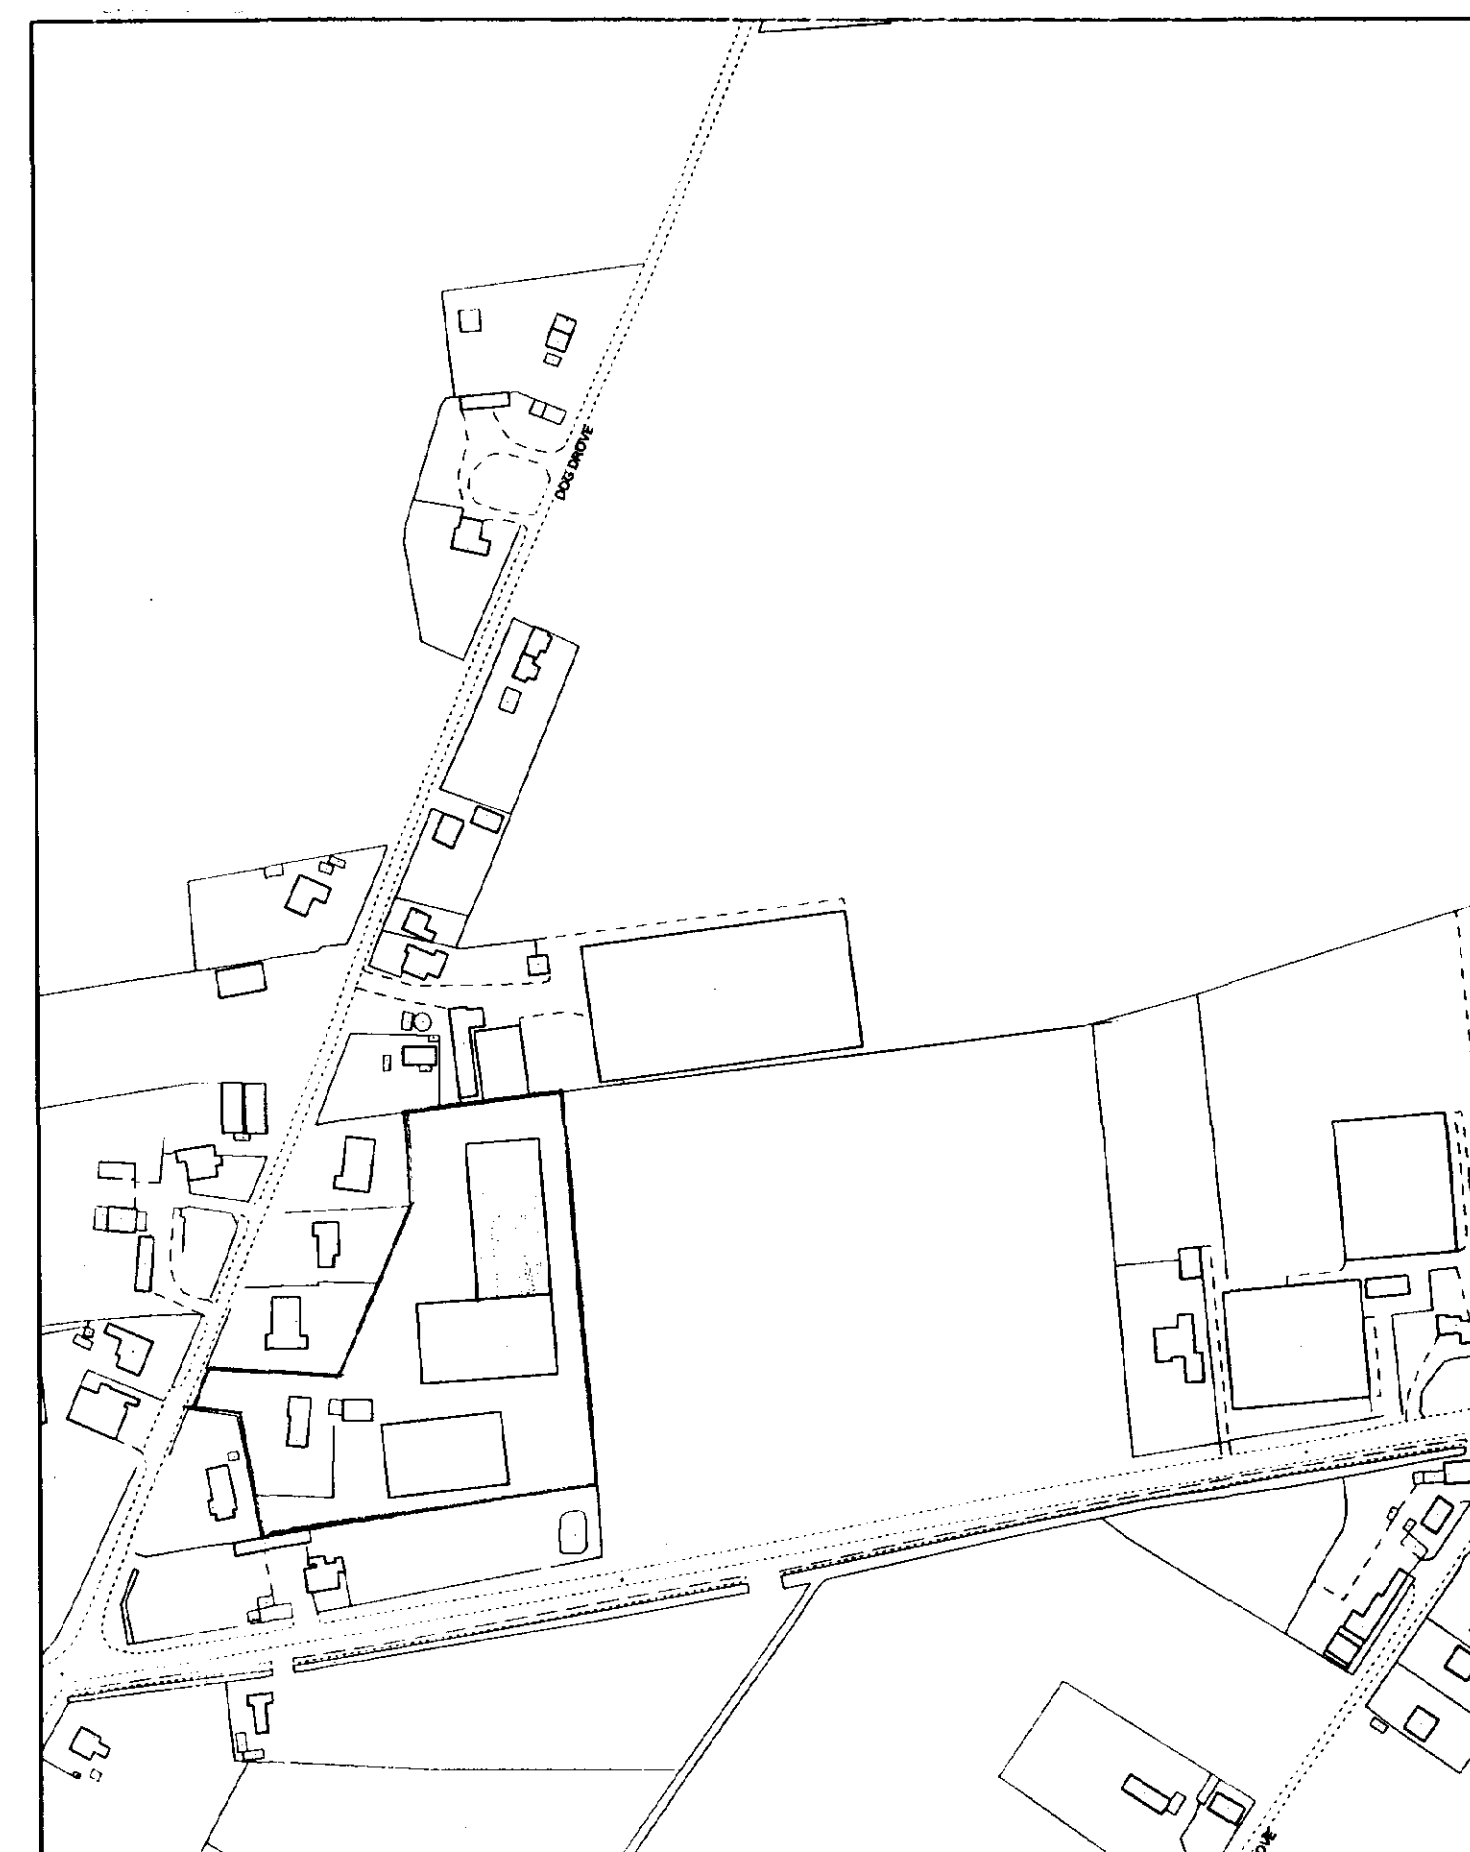

LOCATION PLAN SCALE 1:2500

DETERMINED
PLAN

DESIGNED AND DRAWN
BY
24/10/2001
PHE 007101

Contractor To Check All Dimensions
On Site Before Work Commences.

Rev.	Date	Init.	Revision Details

PODDINGTONS

Architectural Design Consultants

Rabbit Hollow, Church Lane, North Rauceby,
Sleaford, Lincs. NG34 8QU
Tel. (01529) 488033 Fax. (01529) 488044

Project:
PROPOSED GLASSHOUSE FOR
MR & MRS N. GRUMMIT.
JANFIELD NURSERIES, DOG DROVE,
HOLBEACH DROVE.

Drawing:
PLAN AS PROPOSED

Scale: 1:500 1:2500 1:	Drawing No. 3000-1
---------------------------------	-----------------------

Drawn: Date: OCT 2000	Rev.:
--------------------------	-------