


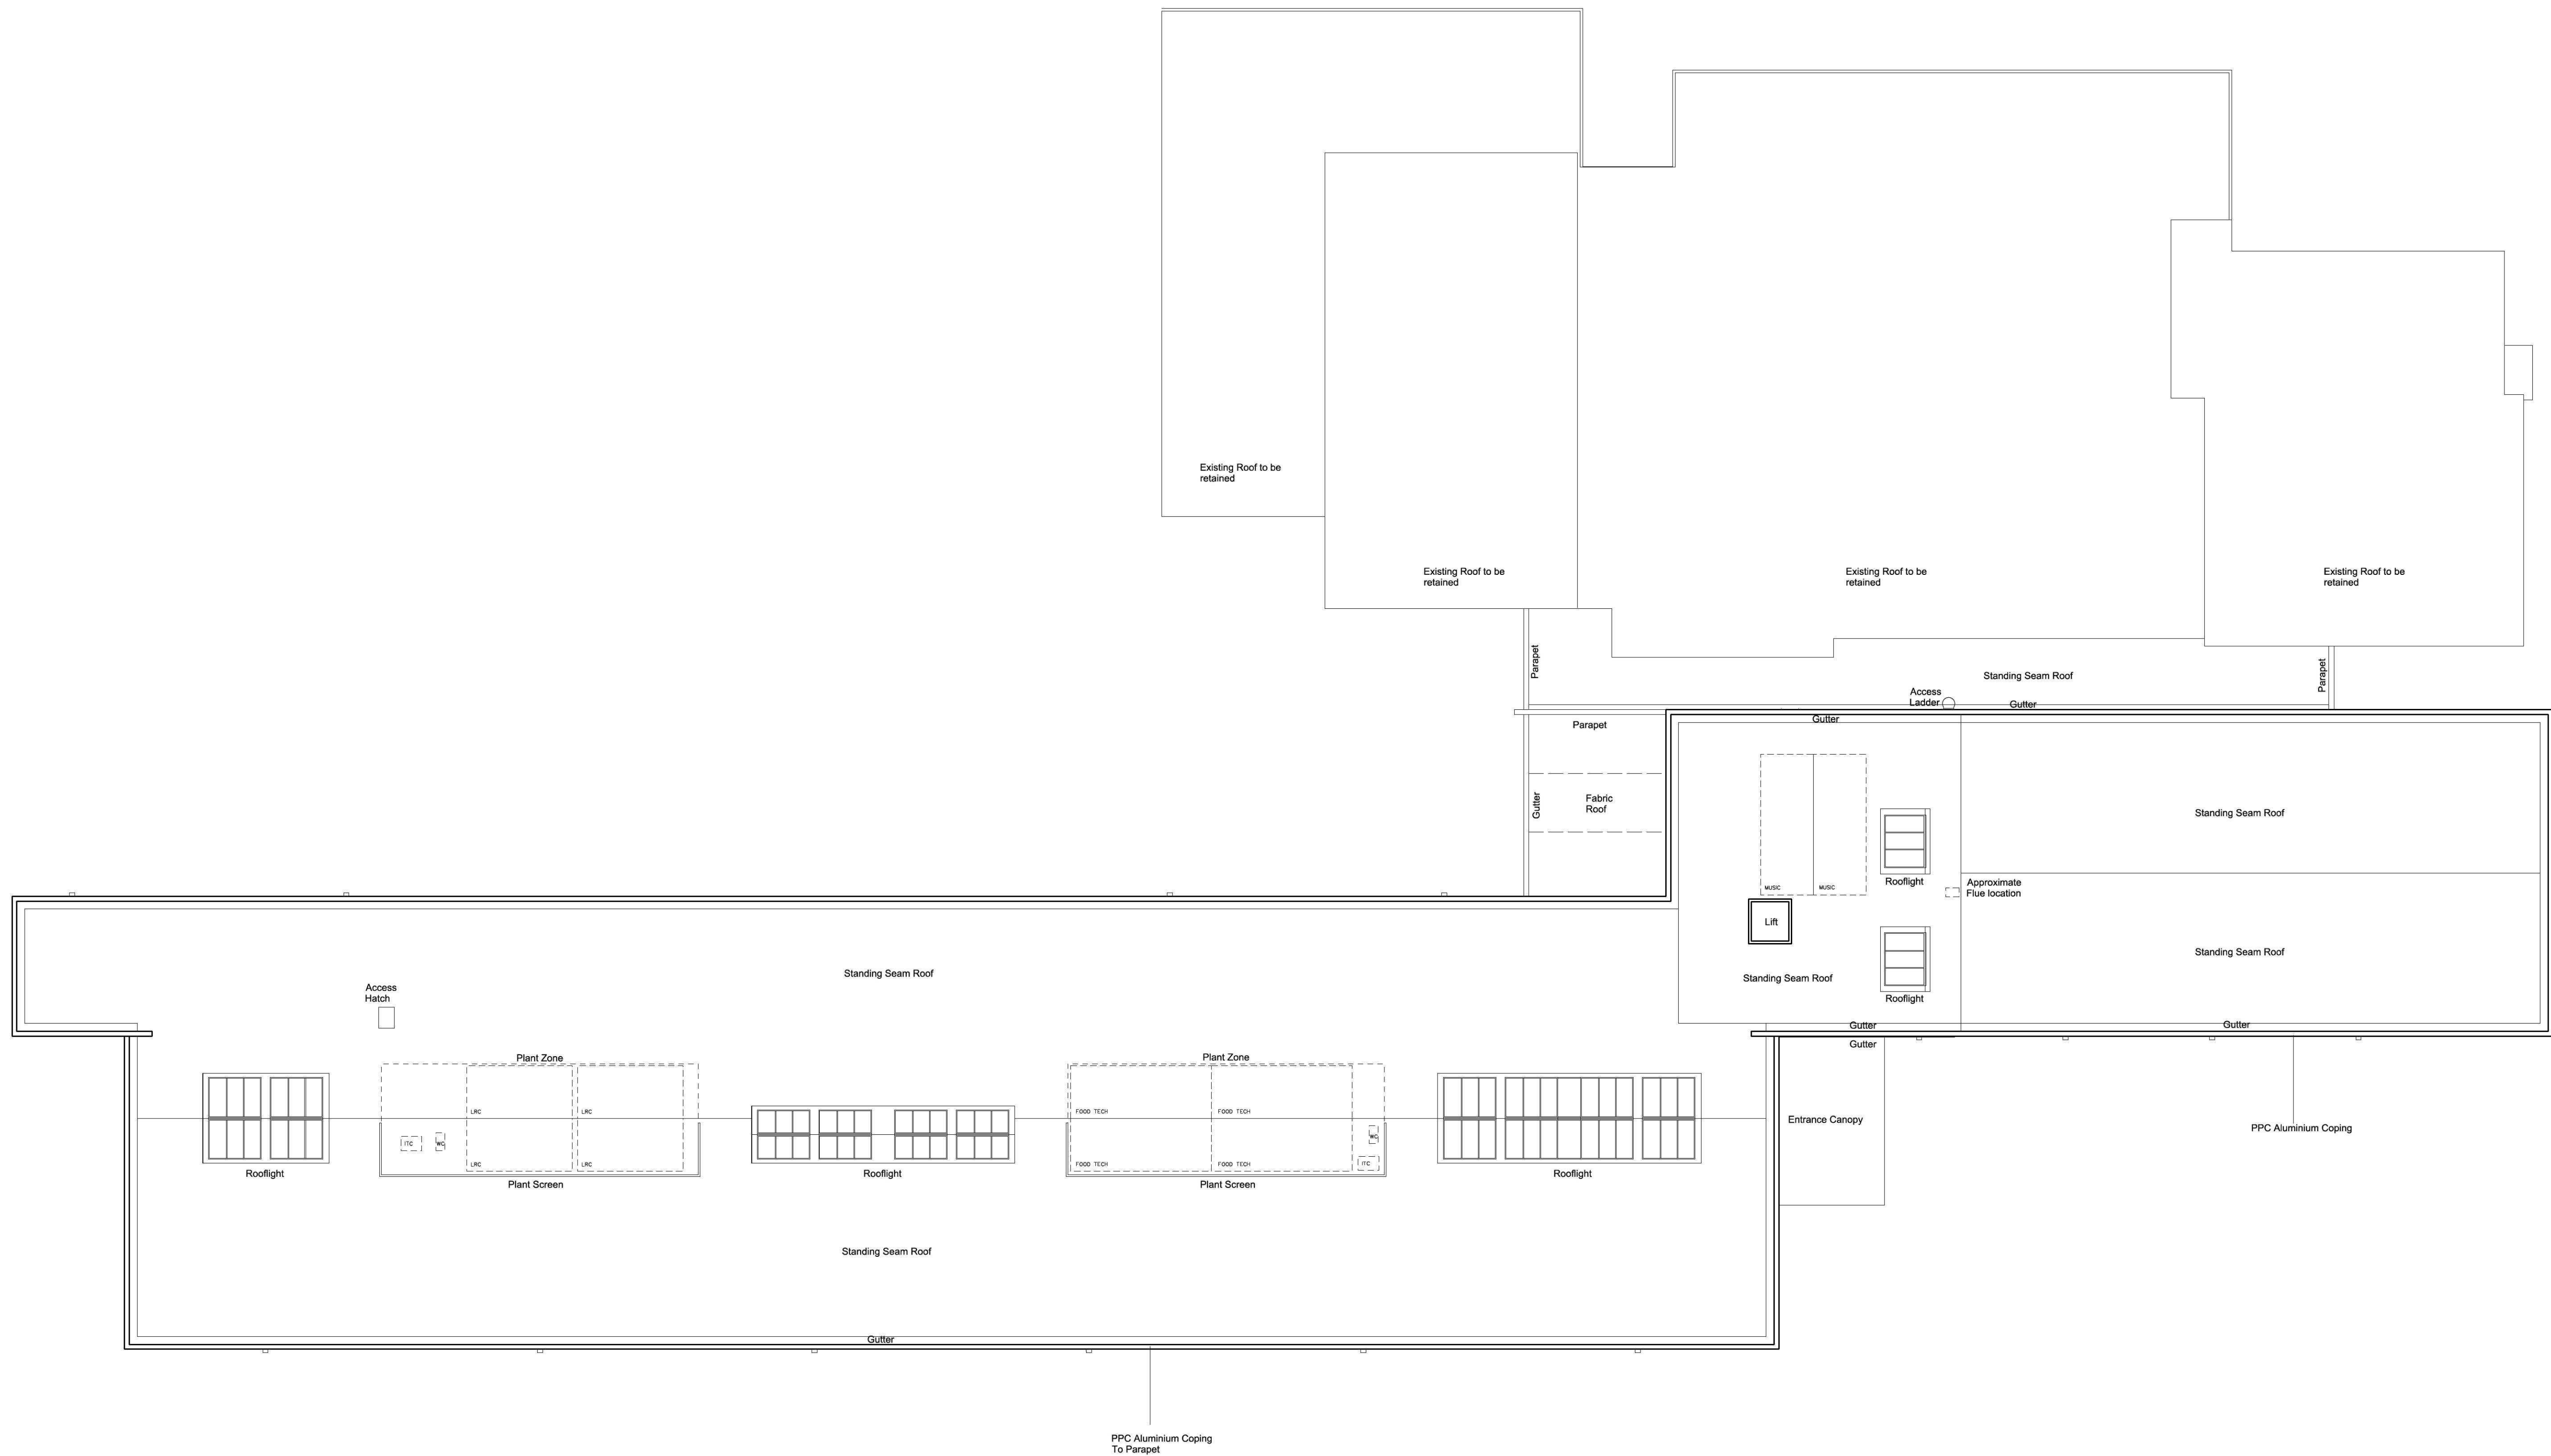

Do not scale this drawing  
Do not derive dimensions from digital media

| Rev                                    | Date         | Revision Notes | Drawn by       | Checked |   |                                                                                     |      |
|----------------------------------------|--------------|----------------|----------------|---------|-----|------|----------------|----------|---------|-----|------|----------------|----------|---------|---|-------------------------------------------------------------------------------------|------|
|                                        |              |                |                |         |     |      |                |          |         |     |      |                |          |         |   |                                                                                     |      |
| Drawing status: PLANNING               |              |                |                |         |     |      |                |          |         |     |      |                |          |         | Job No: 2928   | Drawing No: ALP(0)300                                                               | Rev: |
| Job Title: UNIVERSITY ACADEMY HOLBEACH |              |                |                |         |     |      |                |          |         |     |      |                |          |         | <div>© Drawing &amp; Design Copyright of:<br/><b>mentor</b><br/>Faskinredowns Architects<br/>The Beehive<br/>Ungfield Point<br/>Dorington, DL1 1YN<br/>T: +44(0)1325 342042<br/>F: +44(0)1325 342030<br/>www.mentorarchitecture.co.uk<br/>Mentor Architecture LLP is a joint venture<br/>between GMS Consultancy Group Ltd &amp;<br/>Faskinredowns Architects</div> |  |      |
| Drawing Title: PROPOSED ROOF PLAN      |              |                |                |         |     |      |                |          |         |     |      |                |          |         |   |                                                                                     |      |
| Date: 22.12.11                         | Scale: 1:200 | Drawn By: RJ   | Checked By: CP |         |     |      |                |          |         |     |      |                |          |         |   |                                                                                     |      |