


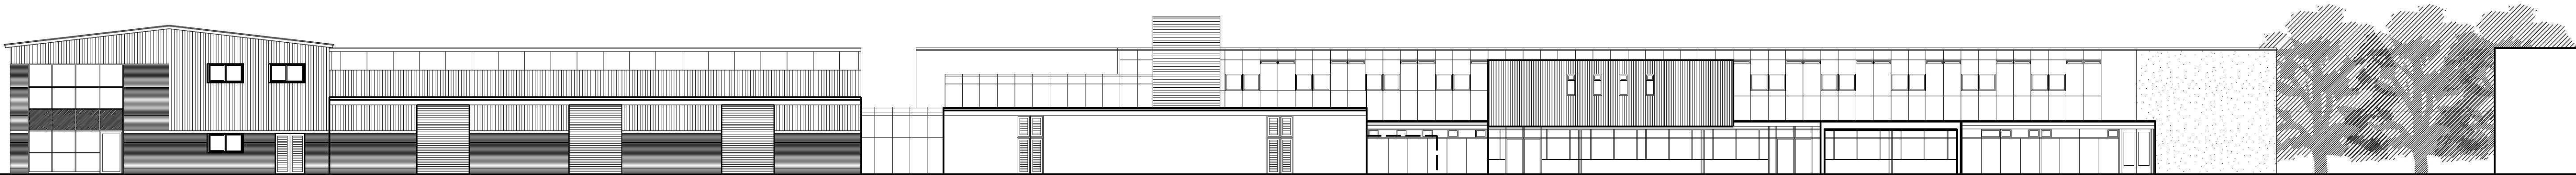

SOUTH ELEVATION A-A



NORTH ELEVATION A-A

MATERIAL KEY



BRICK

PROFILED METAL CLADDING


CURTAIN WALLING

PEBBLE DASH RENDER

METAL ROLLER SHUTTER

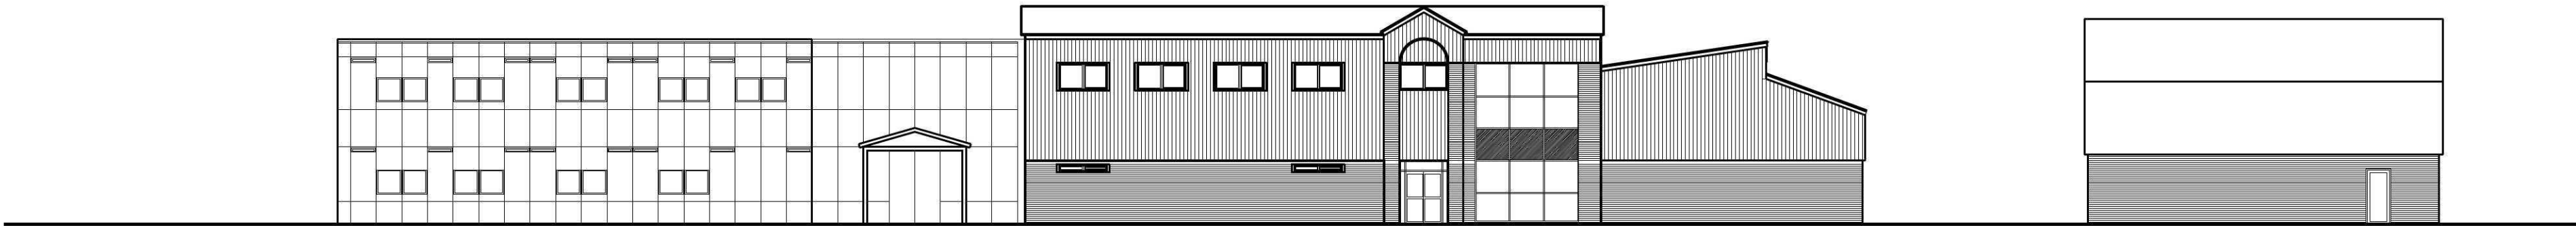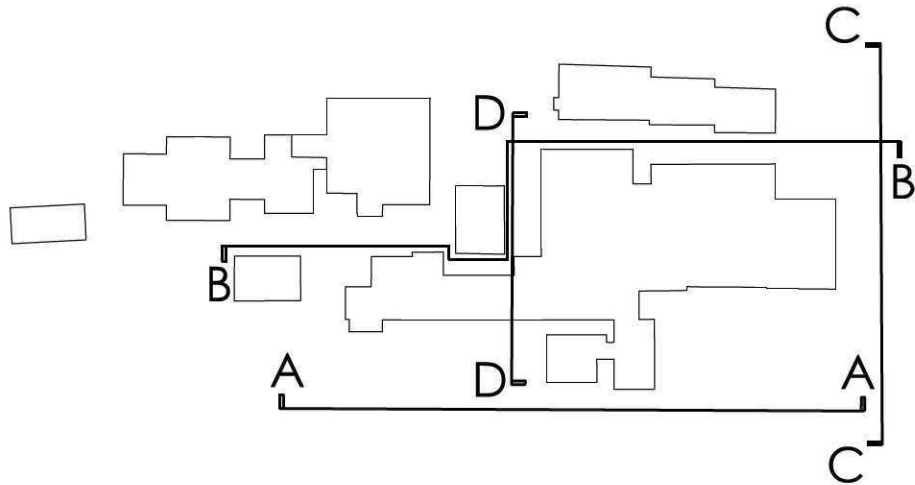

EAST ELEVATION A-A

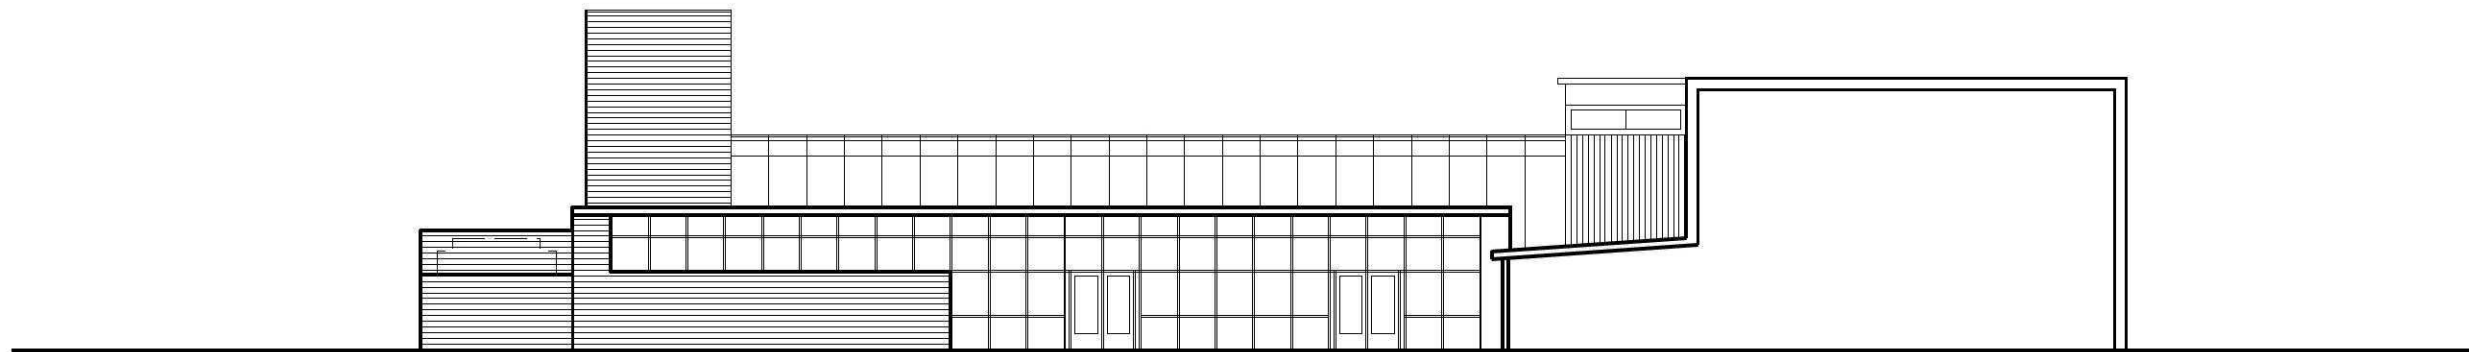

WEST ELEVATION A-A

Do not scale this drawing
Do not derive dimensions from digital media

Rev	Date	Revision Notes	Drawn by	Checked	Rev	Date	Revision Notes	Drawn by	Checked	Rev	Date	Revision Notes	Drawn by	Checked	Drawing status:	Job No:	Drawing No:	Rev:				
															PLANNING	2928	ALP(E)10-13					
															Job Title:	UNIVERSITY ACADEMY HOLBEACH			mentor FoulknerBrowns Architects The Beehive Ungfield Point Darlington, DL1 1YN T: +44(0)1325 342042 F: +44(0)1325 342030 www.mentorarchitects.co.uk Mentor Architecture LLP is a joint venture between GMS Consultancy Group Ltd & FoulknerBrowns Architects			
															Drawing Title:	EXISTING ELEVATIONS						
															Date:	22.12.11	Scale:	1:200	Drawn By:	RJ	Checked By:	CP