


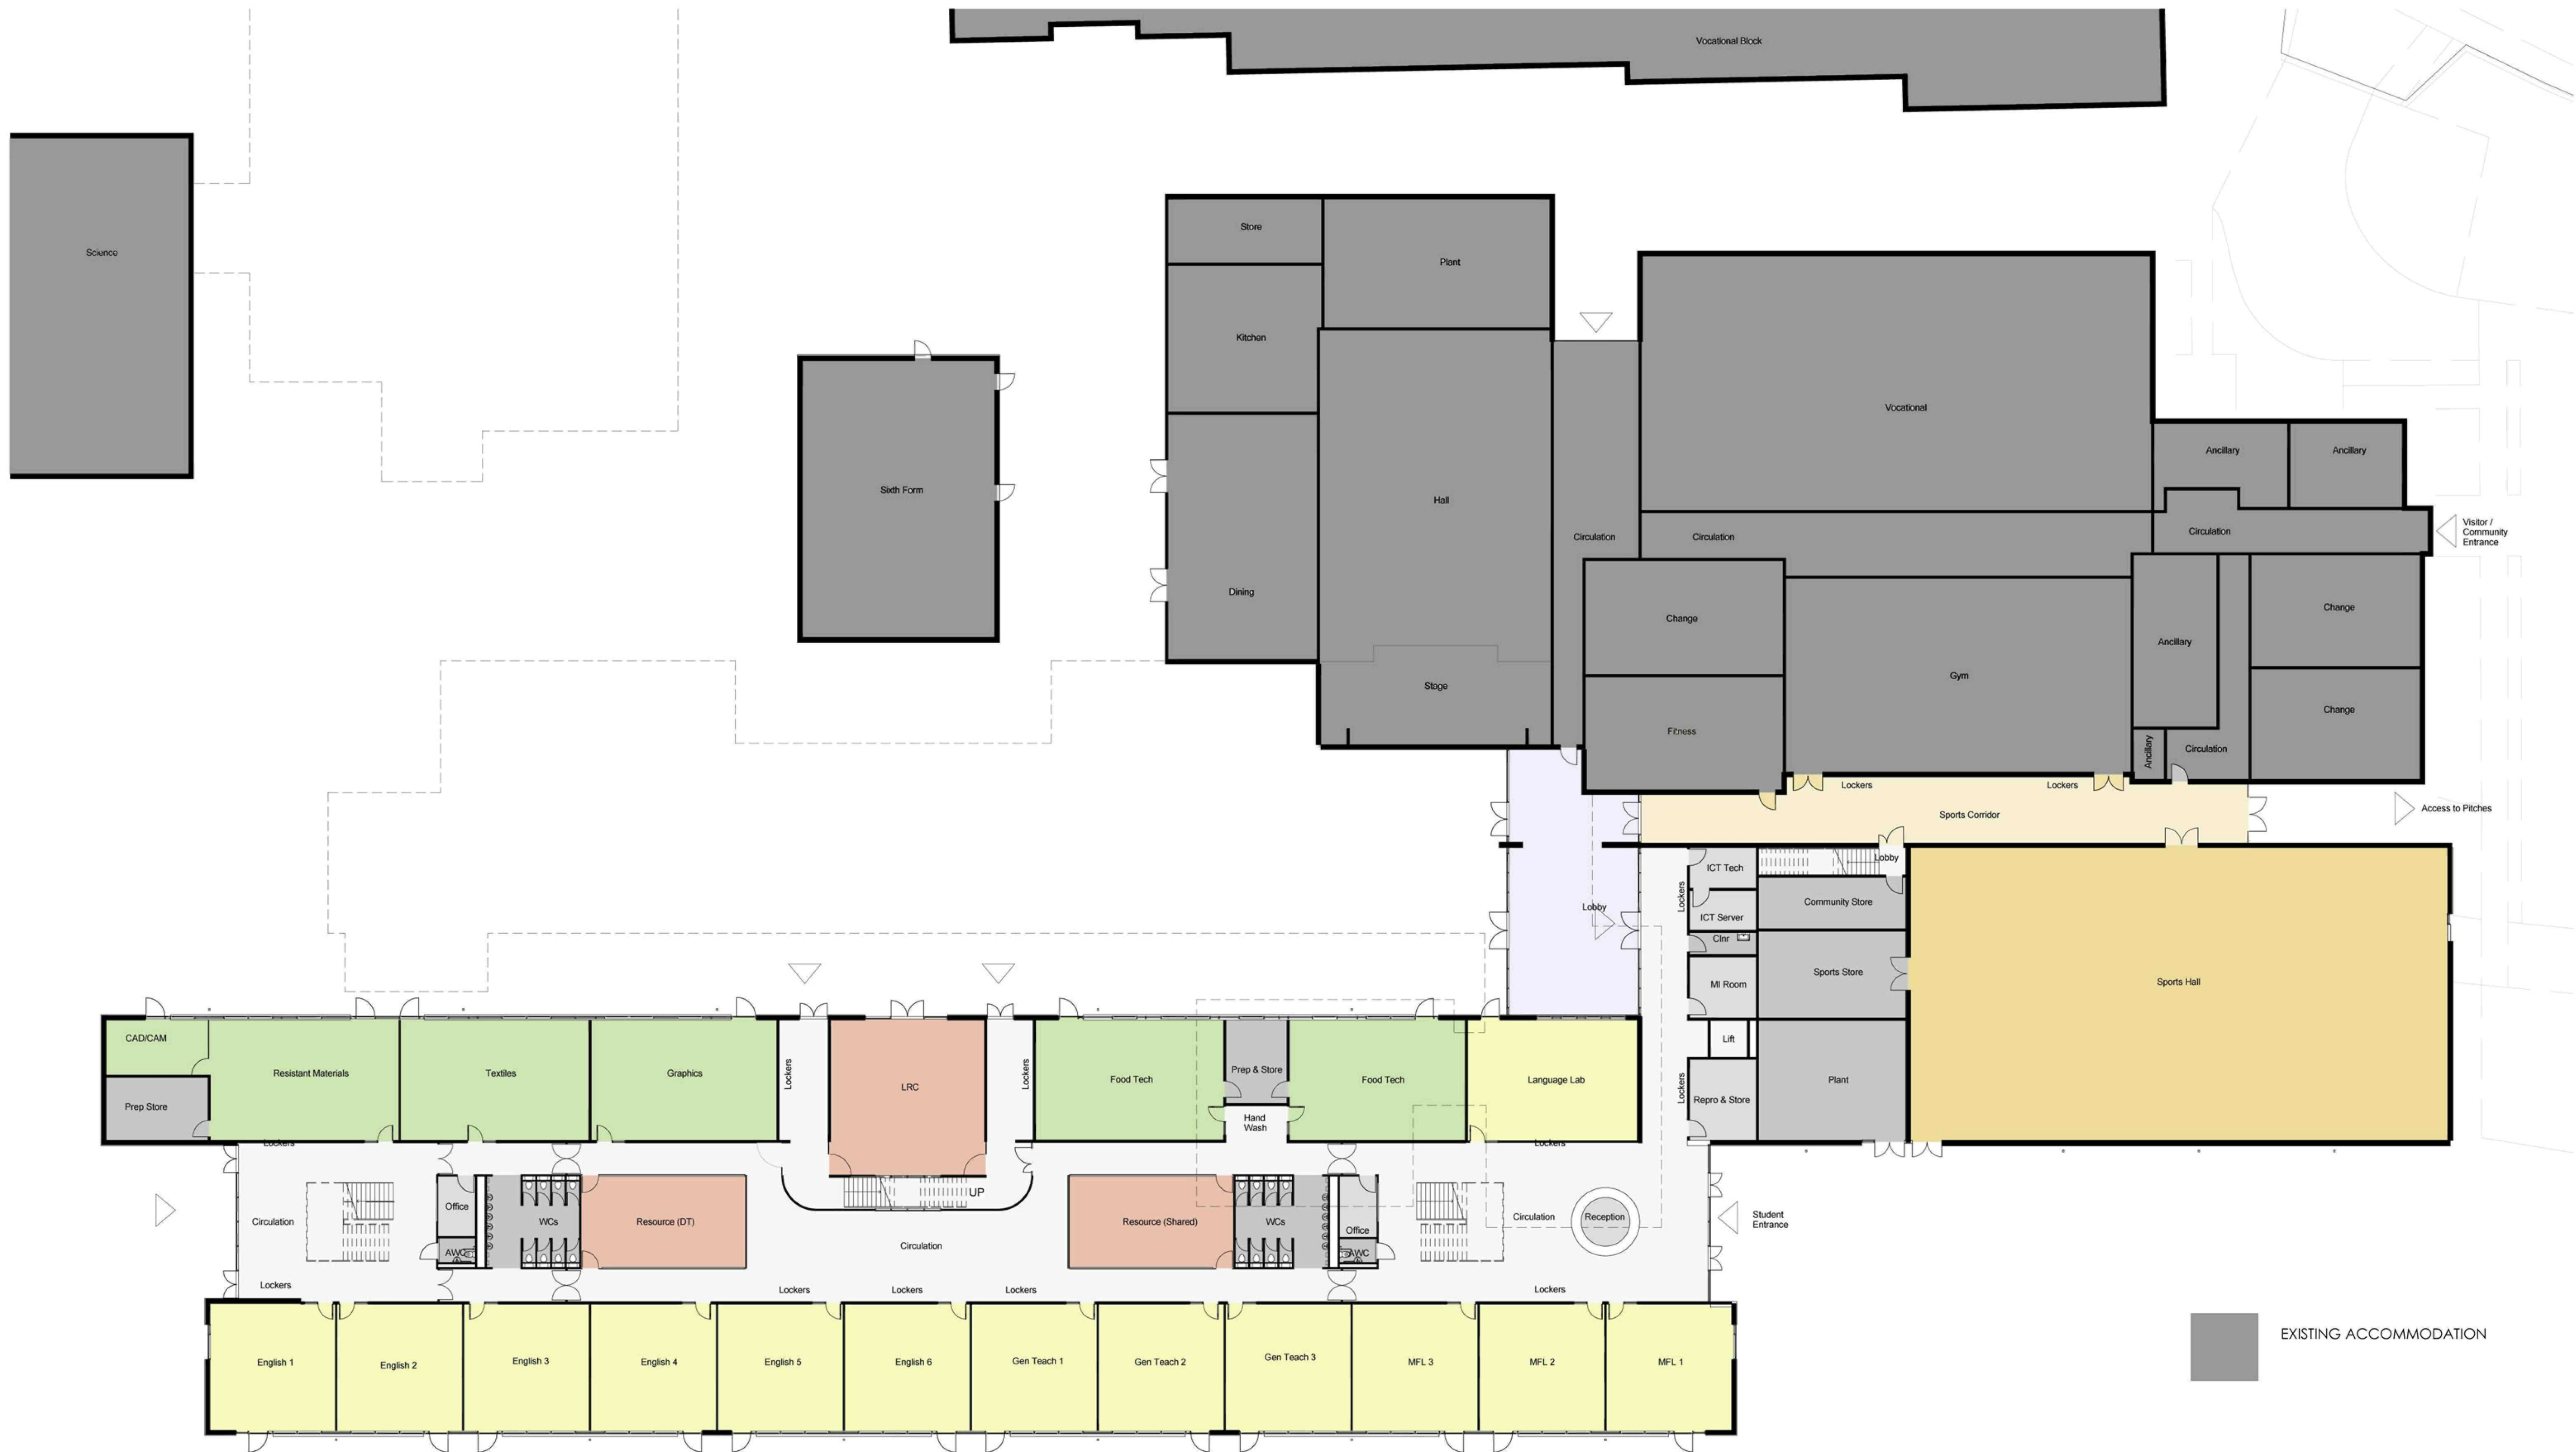

Rev		Date	Revision Notes	Drawn by	Checked	Rev	Date	Revision Notes	Drawn by	Checked	Rev	Date	Revision Notes	Drawn by	Checked	Drawing status:	Job No:	Drawing No:	Rev:				
22.12.11		ISSUED FOR PLANNING		RJJ	CP											PLANNING		2928	ALP(0)100				
																Job Title:		University Academy Holbeach				© Drawing & Design Copyright of: mentor Faulkner Browns Architects The Beehive Ungfield Farm Dorington, DL1 1YN T: +44(0)1325 340042 F: +44(0)1325 340000 www.mentorarchitects.co.uk Mentor Architecture LLP is a joint venture between GMI Consulting Group Ltd & Faulkner Browns Architects	
																Drawing Title:		Ground Floor Plan					
Date:		16/12/11		Scale:		1 : 200		Drawn By:		RJJ		Checked By:		CP									