


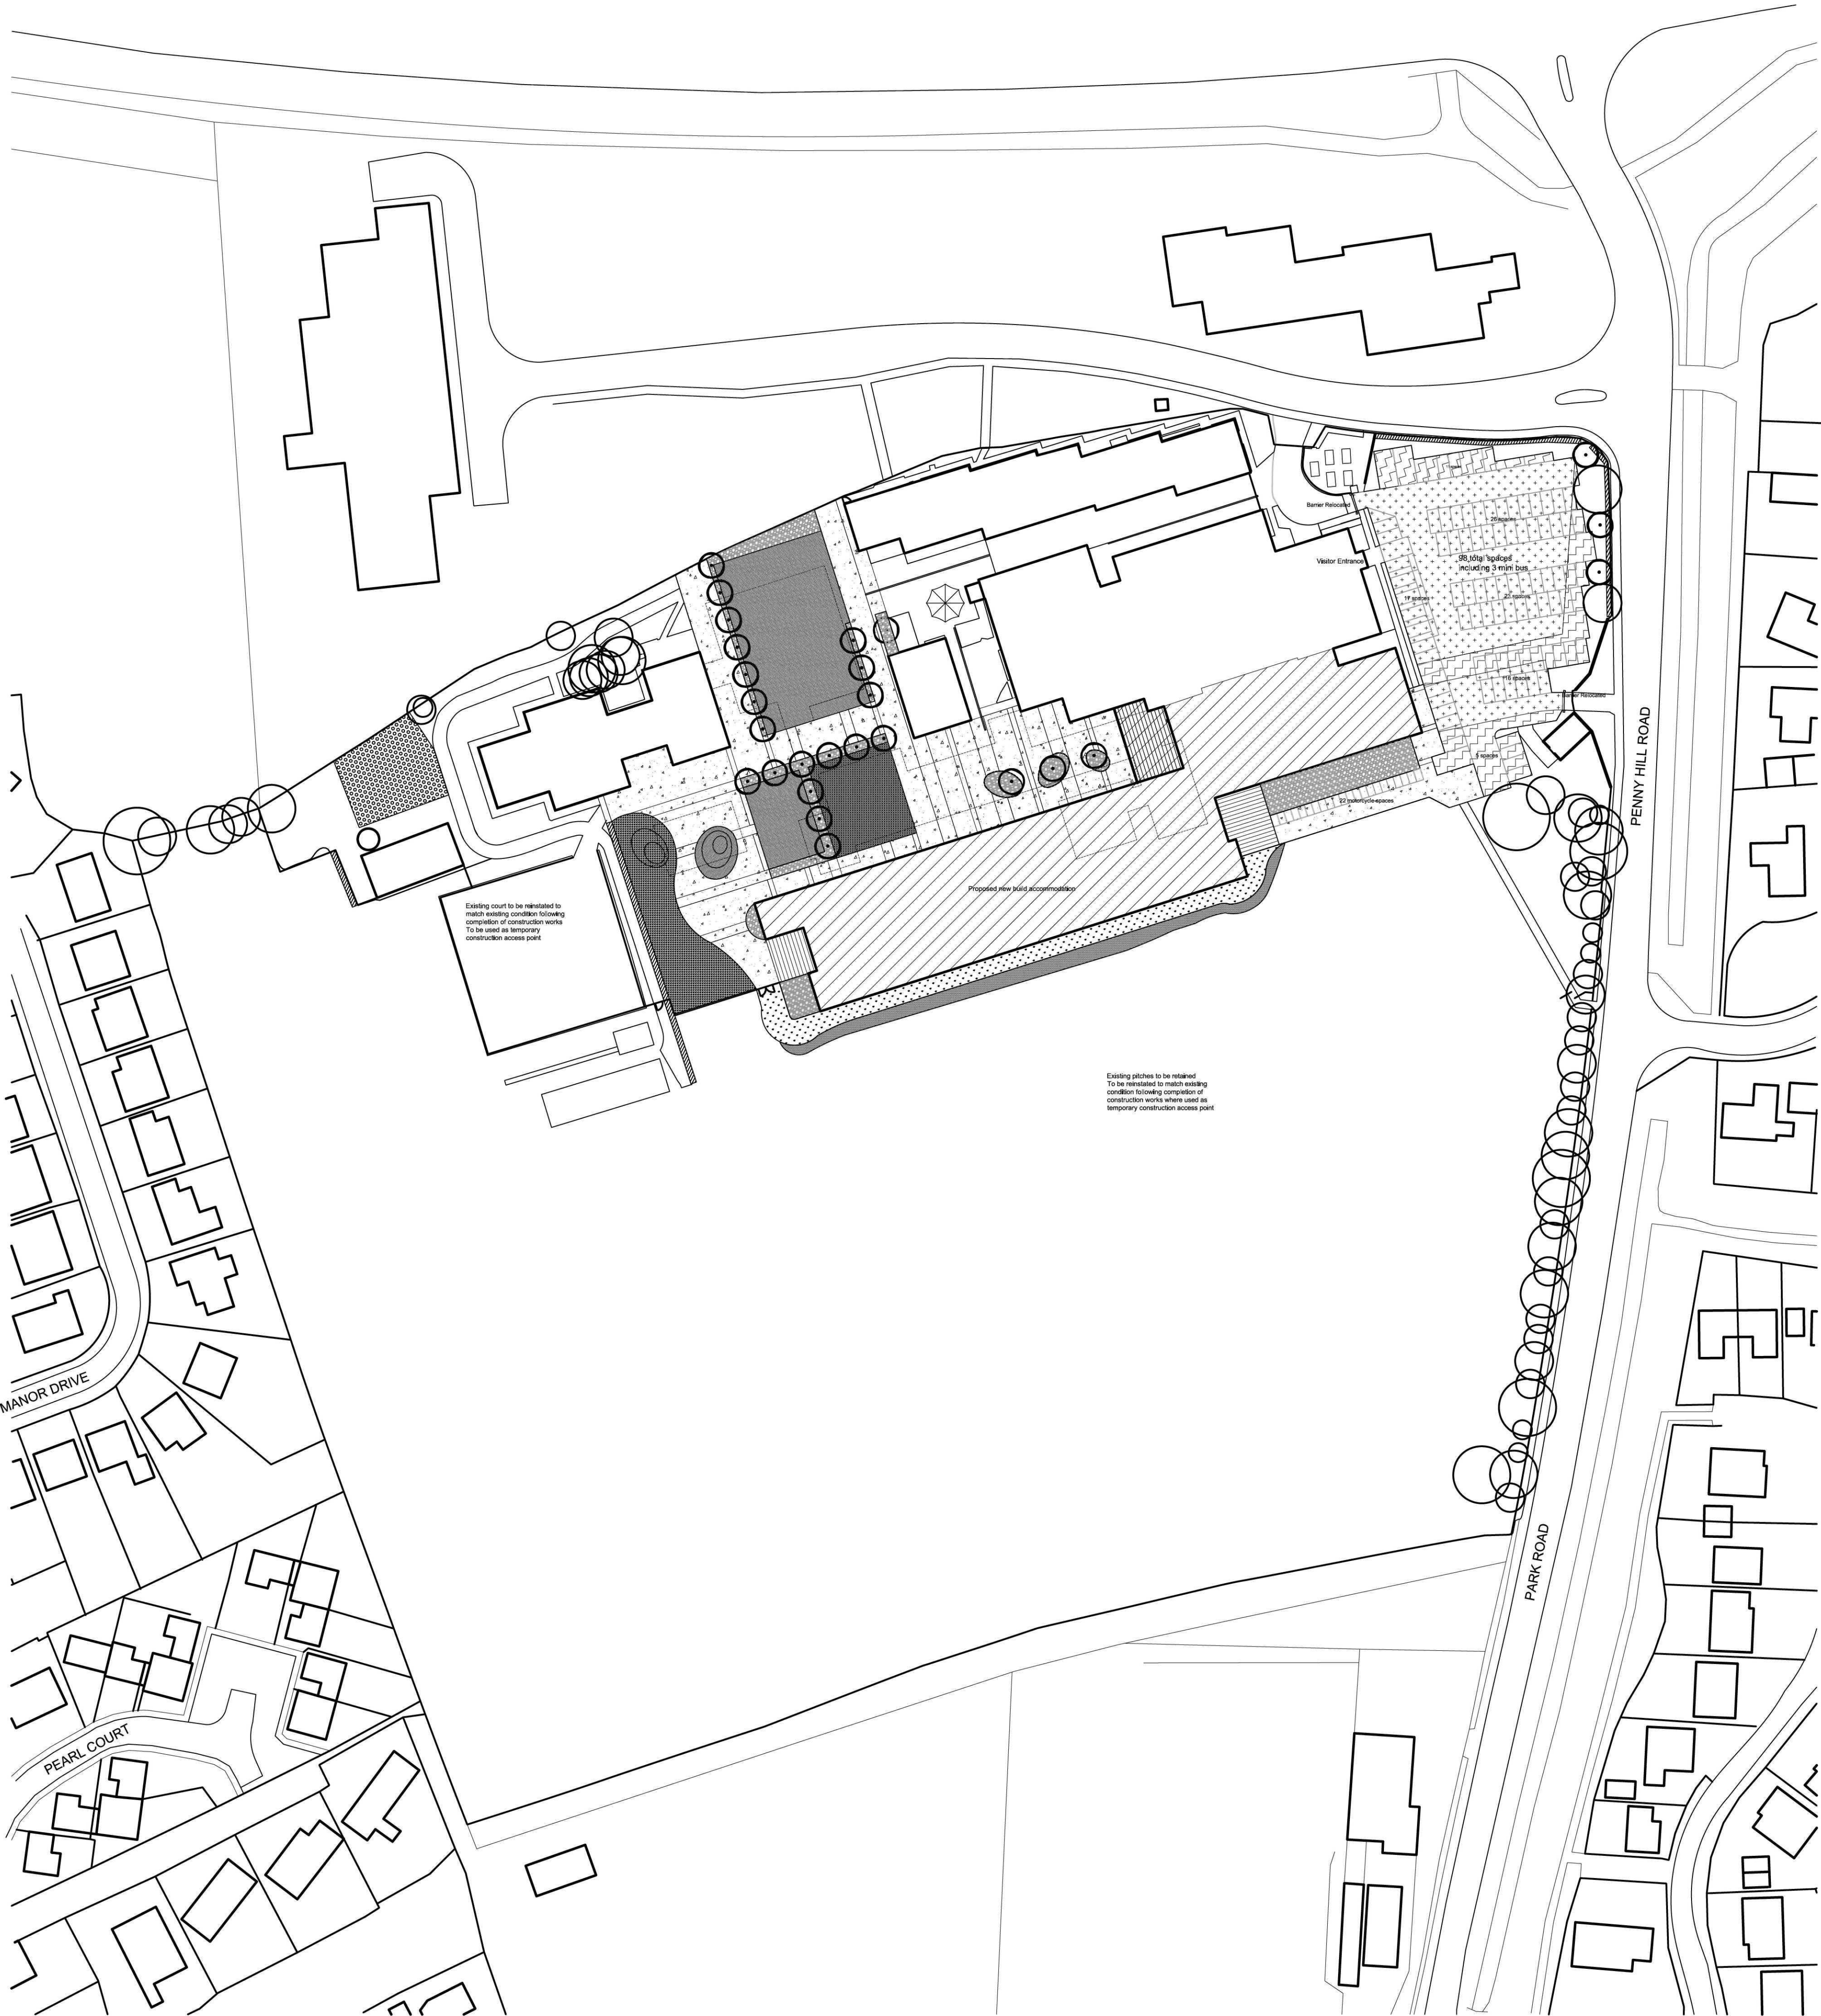

The use of this data by the recipient acts as an agreement of the following statements. Do not use this data if you do not agree with any of the following statements:-

All drawings are based upon site information supplied by third parties and as such their accuracy cannot be guaranteed. All features are approximate and subject to clarification by a detailed topographical survey, statutory service enquiries and confirmation of the legal boundaries.

Do not scale the drawing. Use figured dimensions in all cases. Check all dimensions on site. Report any discrepancies in writing to colour:udi before proceeding.

- Key**
- Softworks**
- Existing trees to be retained
 - Proposed trees - Extra heavy standard
 - Existing hedgerow to be retained
 - Shrub / herbaceous planting beds
 - Reinforced grass to fire access turning head
 - Topsoil to horticultural area
 - Grass
- Surfacing**
- Paved areas (400 x 400mm paving flags)
 - Existing car park to be resurfaced
 - Black Vehicular Tarmac and Road Kerbs
 - Coloured Tarmac with line markings/ block bands
 - Raised edge to lawn/ planting beds
- Furniture**
- Motorcycle Parking
 - Existing Canopy Relocated
- Boundary Treatments**
- 2.0m Masonry Wall to match new building
 - 2.0m Weldmesh fence - existing panels and gates to be re-used where possible
 - Gates
- Site Levels**
- Indicative mounding
- Retention and removal of existing buildings / proposed new build accommodation
- Proposed new build accommodation
 - existing buildings to be removed
- Note**
- All unhatched areas to be retained as existing
All existing boundary treatments to be retained unless otherwise labelled



02	amended to illustrate extent of proposed new build accommodation and removal of existing buildings	23.01.12	SL	EF
01	First Issue	17.01.12	SL	EF
Rev	Amendments	Date	Drn	Chkd

project
University Academy Holbeach

drawing
Site Plan - Wider Context

project nr 953	drawing nr L-953-GAP-05	revision 02
scale at A1 1:750	drawn by SL	
project status ITT		

colour: urban design limited
milburn house dean street newcastle-upon-tyne NE1 1LE
t: 0191 24 24 224 f: 0191 24 22 442 w: colour-udi.com