
 


1. No dimensions are to be scaled from this drawing.
2. All dimensions are to be checked on site prior to construction

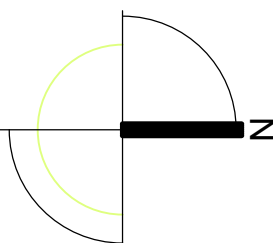

---	DD.MM.YY	-----
Revision	Date Issued	Details

PLANNING

Studio 2, Deepdale Enterprise Park,
 Deepdale Lane,
 Nettleham, Lincoln
 LN2 2LL
 T 01522 750777
 E info@lk2.co.uk
 W www.lk2.co.uk

Registered in England 08206944 - Reg. Office : Studio 2, Deepdale Enterprise Park, Deepdale Lane, Nettleham Lincoln, LN2 2LL

Client
Lincolnshire Police and G4S

Project
Refurbishment and Replacement Buildings
Holbeach Police Station

Drawing Title
Existing Floor Ground Floor Plan

Scale 1:50 at A1	Date Dec 2020	Drawn by AJS	Checked by AN
Project No. 1260	Drawing No. (08) 004	Revision A00	