




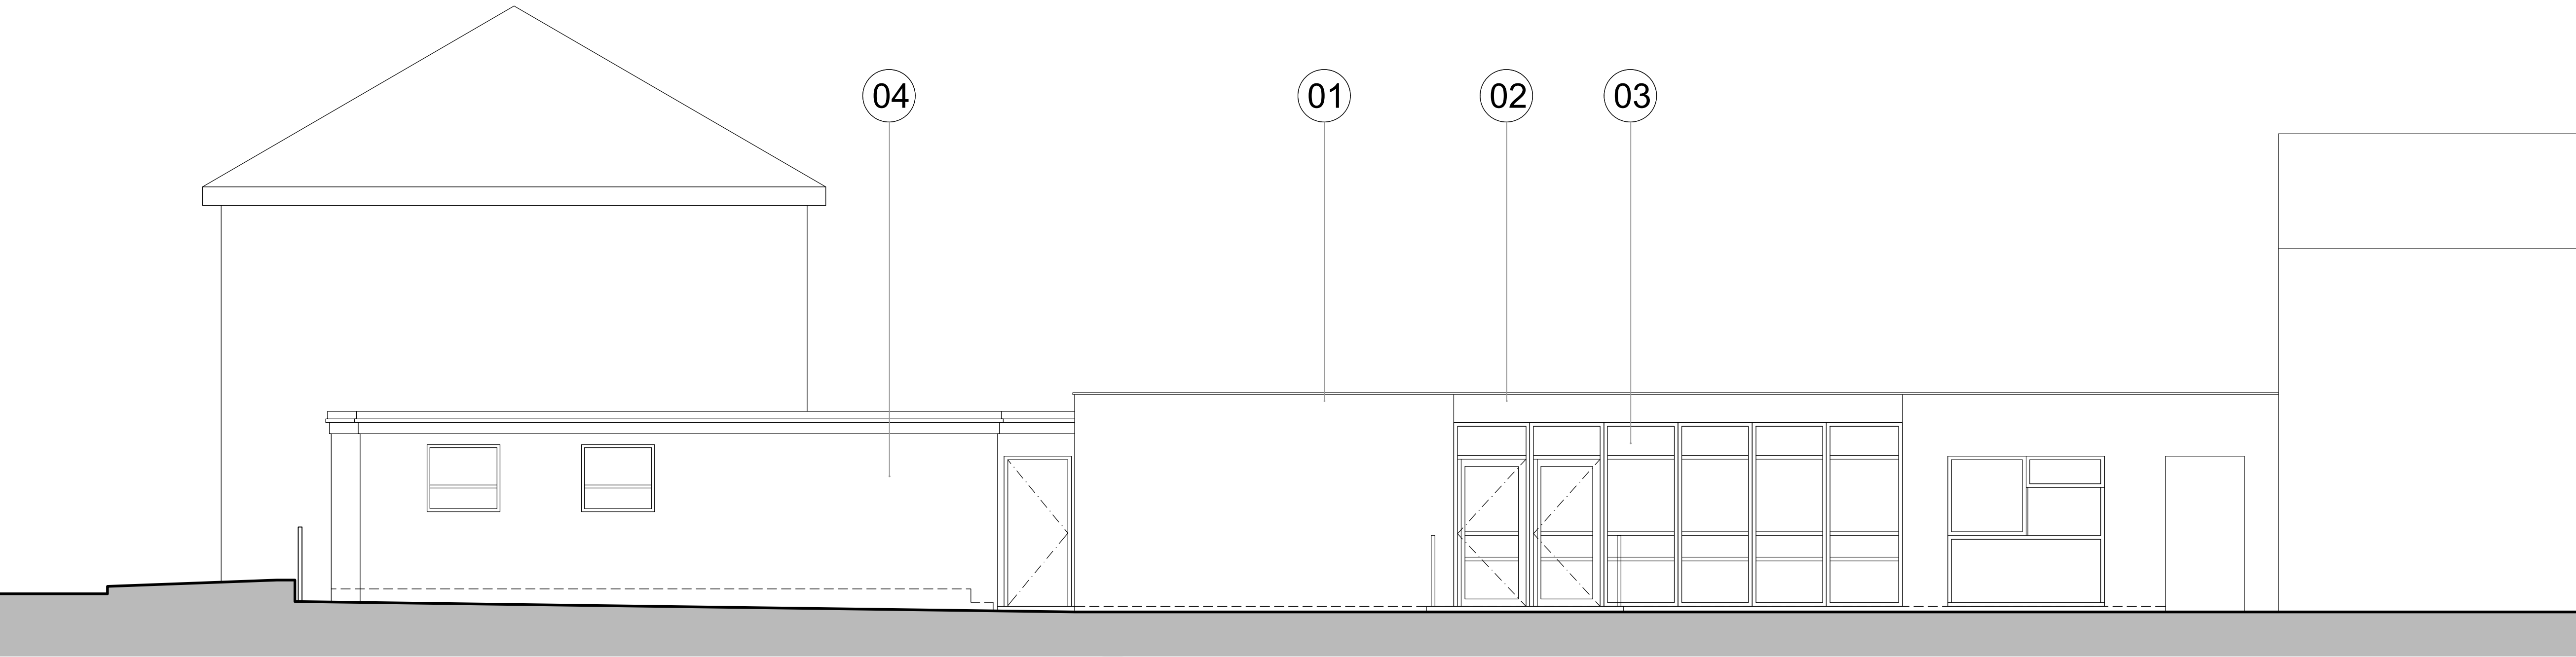

ELE 01 - Existing East Elevation (Edinburgh Walk)

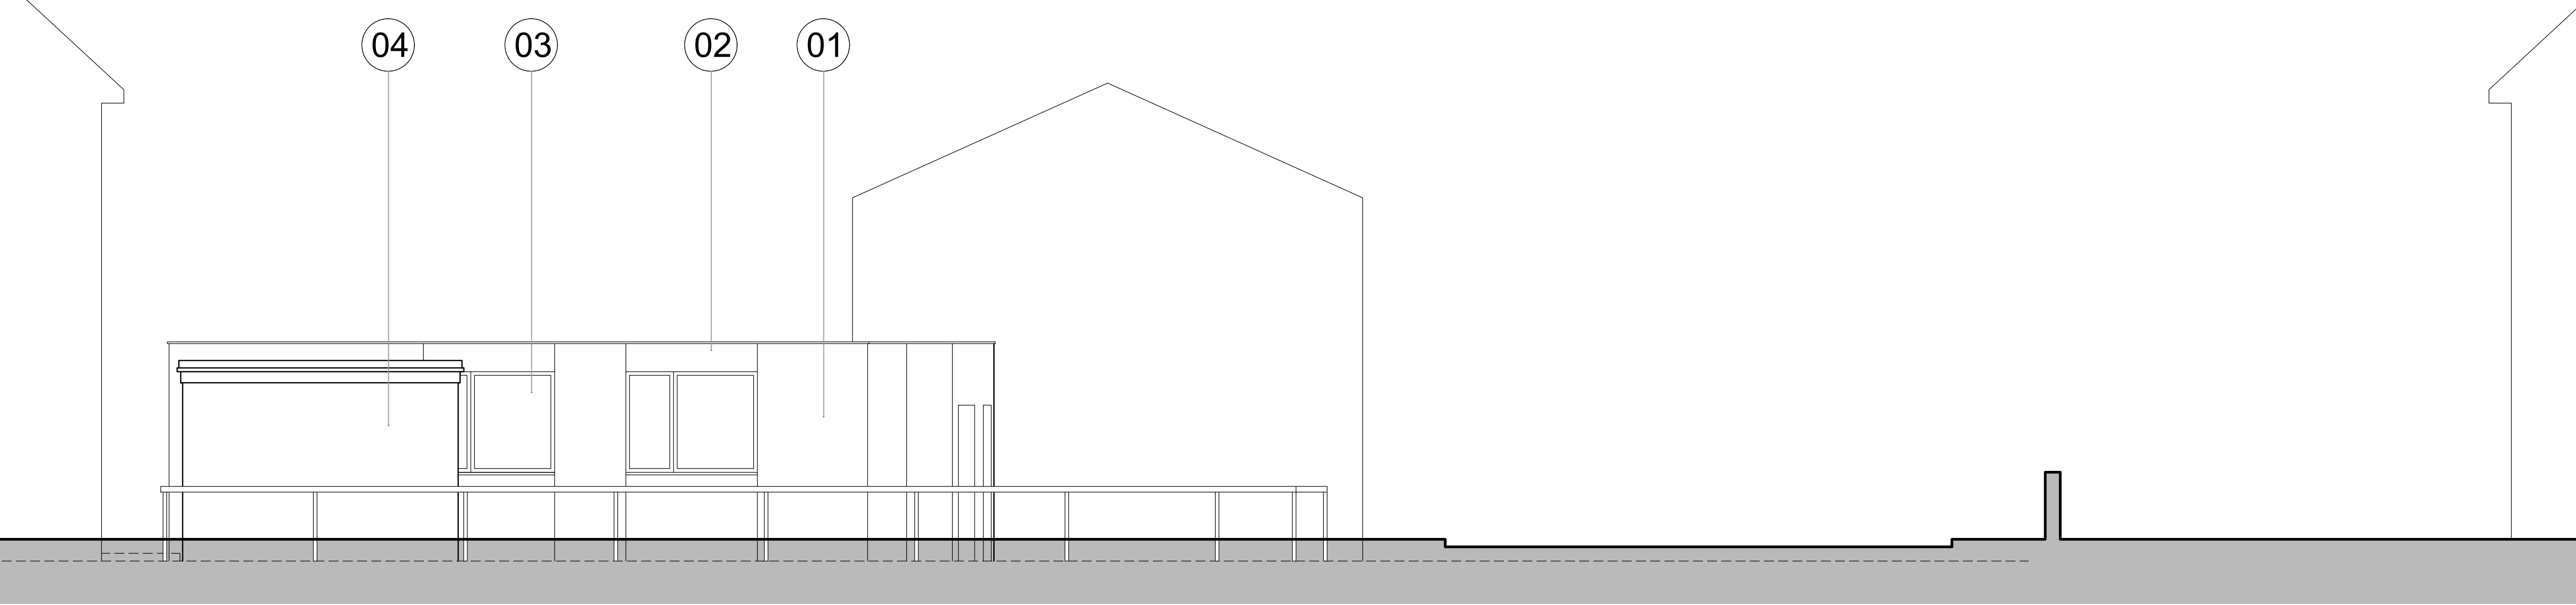


ELE 02 - Existing South Elevation (Fleet Street)

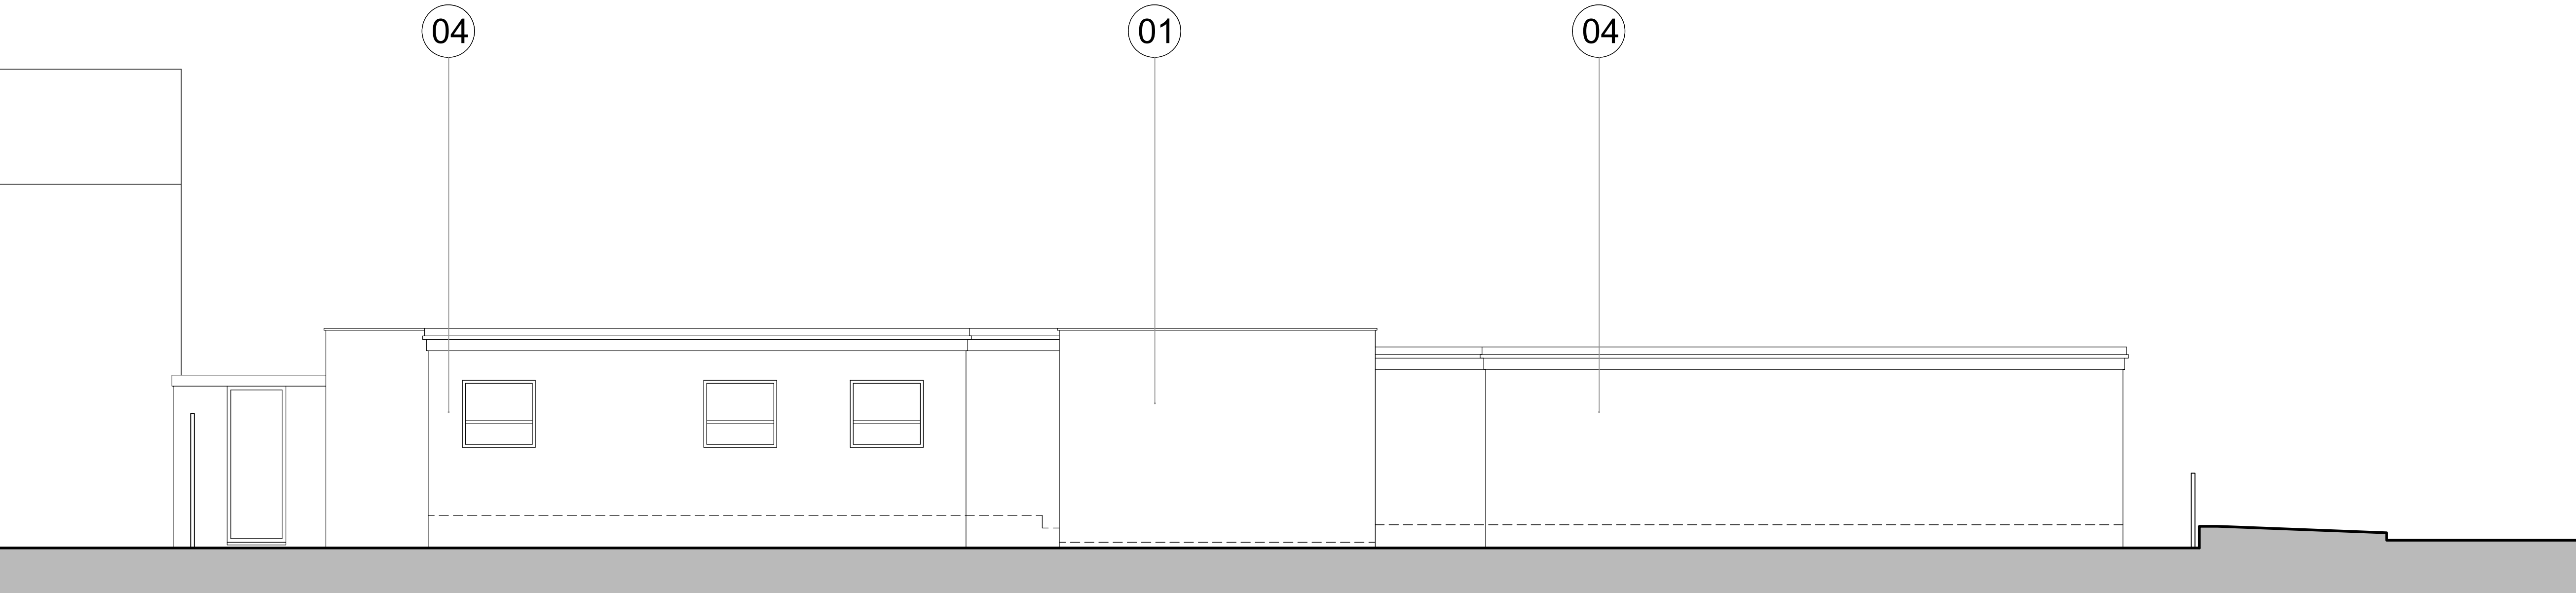

ELE 03 - Existing West Elevation (back of building)

NOTES	
1. No dimensions are to be scaled from this drawing.	
2. All dimensions are to be checked on site prior to construction	
Existing Material Notes:	
01	Brown Brick
02	White render panels
03	White uPVC Windows
04	Portacabin structures to be removed - colour: White
05	
06	
07	

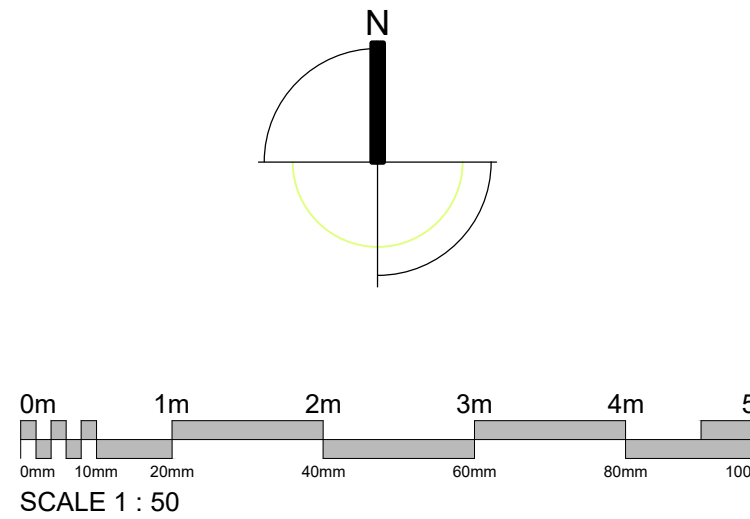

Revision	Date Issued	Details
01	DD.MM.YY	*****

PLANNING

Studio 2, Deepdale Enterprise Park,
Deepdale Lane,
Nettleham, Lincoln
LN2 2LL

UK2 current Logo Greying

T 01522 750777
E info@uk2.co.uk
W www.uk2.co.uk

Registered in England 0820844 - Reg. Office : Studio 2, Deepdale Enterprise Park, Deepdale Lane, Nettleham Lincoln, LN2 2LL
Client Logo

Client
Lincolnshire Police and G4S

Project
Refurbishment and Replacement Buildings
Holbeach Police Station

Drawing Title
Existing Elevations

Scale	Date	Drawn by	Checked by
1:50 at A1	Dec 2020	AJS	AN
Project No.	Drawing No.	Revision	
1260	(08) 005	A00	