




NOTES

1. No dimensions are to be scaled from this drawing.
2. All dimensions are to be checked on site prior to construction

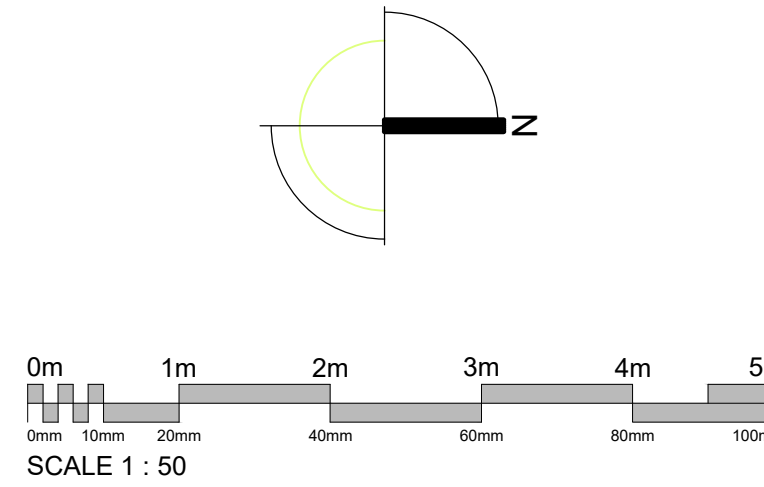

---	DD.MM.YY	-----
Revision	Date Issued	Details

PRELIMINARY

Studio 2, Deepdale Enterprise Park,
Deepdale Lane,
Nettleham, Lincoln
LN2 2LL

UK2 current Logo Graylog

T 01522 750777
E info@uk2.co.uk
W www.uk2.co.uk

Registered in England 08205041 - Reg. Office: Studio 2, Deepdale Enterprise Park, Deepdale Lane, Nettleham, Lincoln, LN2 2LL
Client Logo

Client
Lincolnshire Police and G4S

Project
Refurbishment and Replacement Buildings
Holbeach Police Station

Drawing Title
Proposed Ground Floor Plan

Scale 1:50 at A1	Date Dec 2020	Drawn by AJS	Checked by AN
Project No. 1260	Drawing No. (08) 006	Revision A00	