




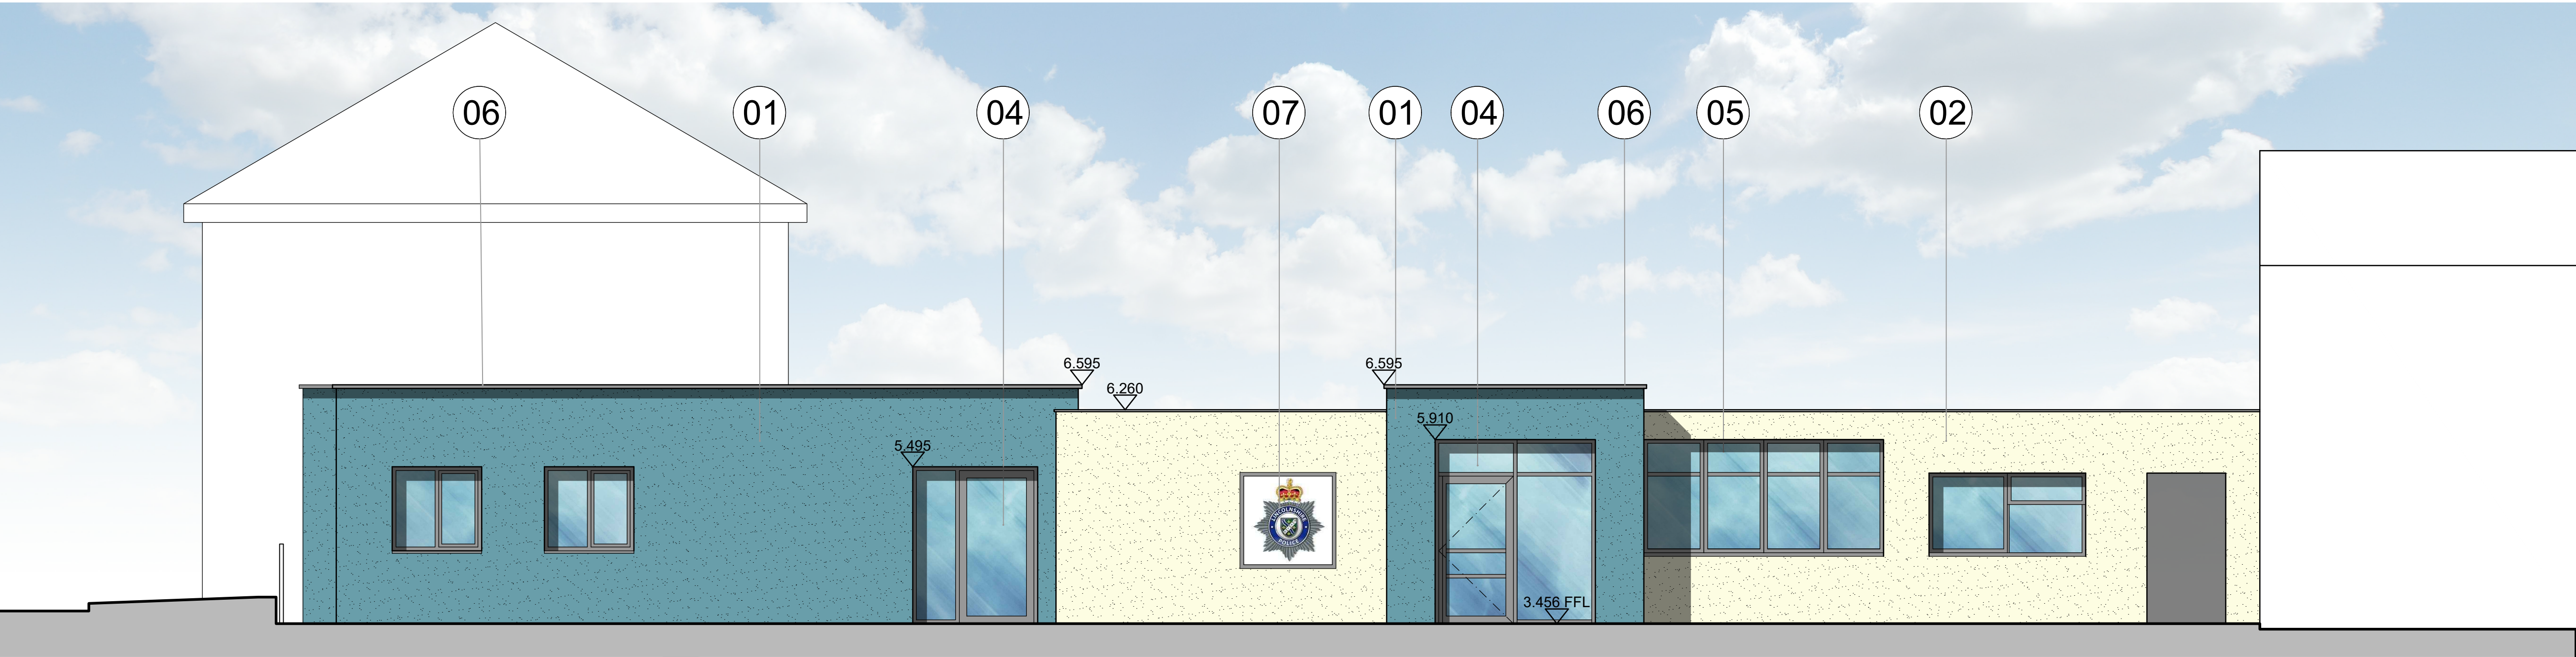

ELE 01 - Proposed East Elevation (Edinburgh Walk)

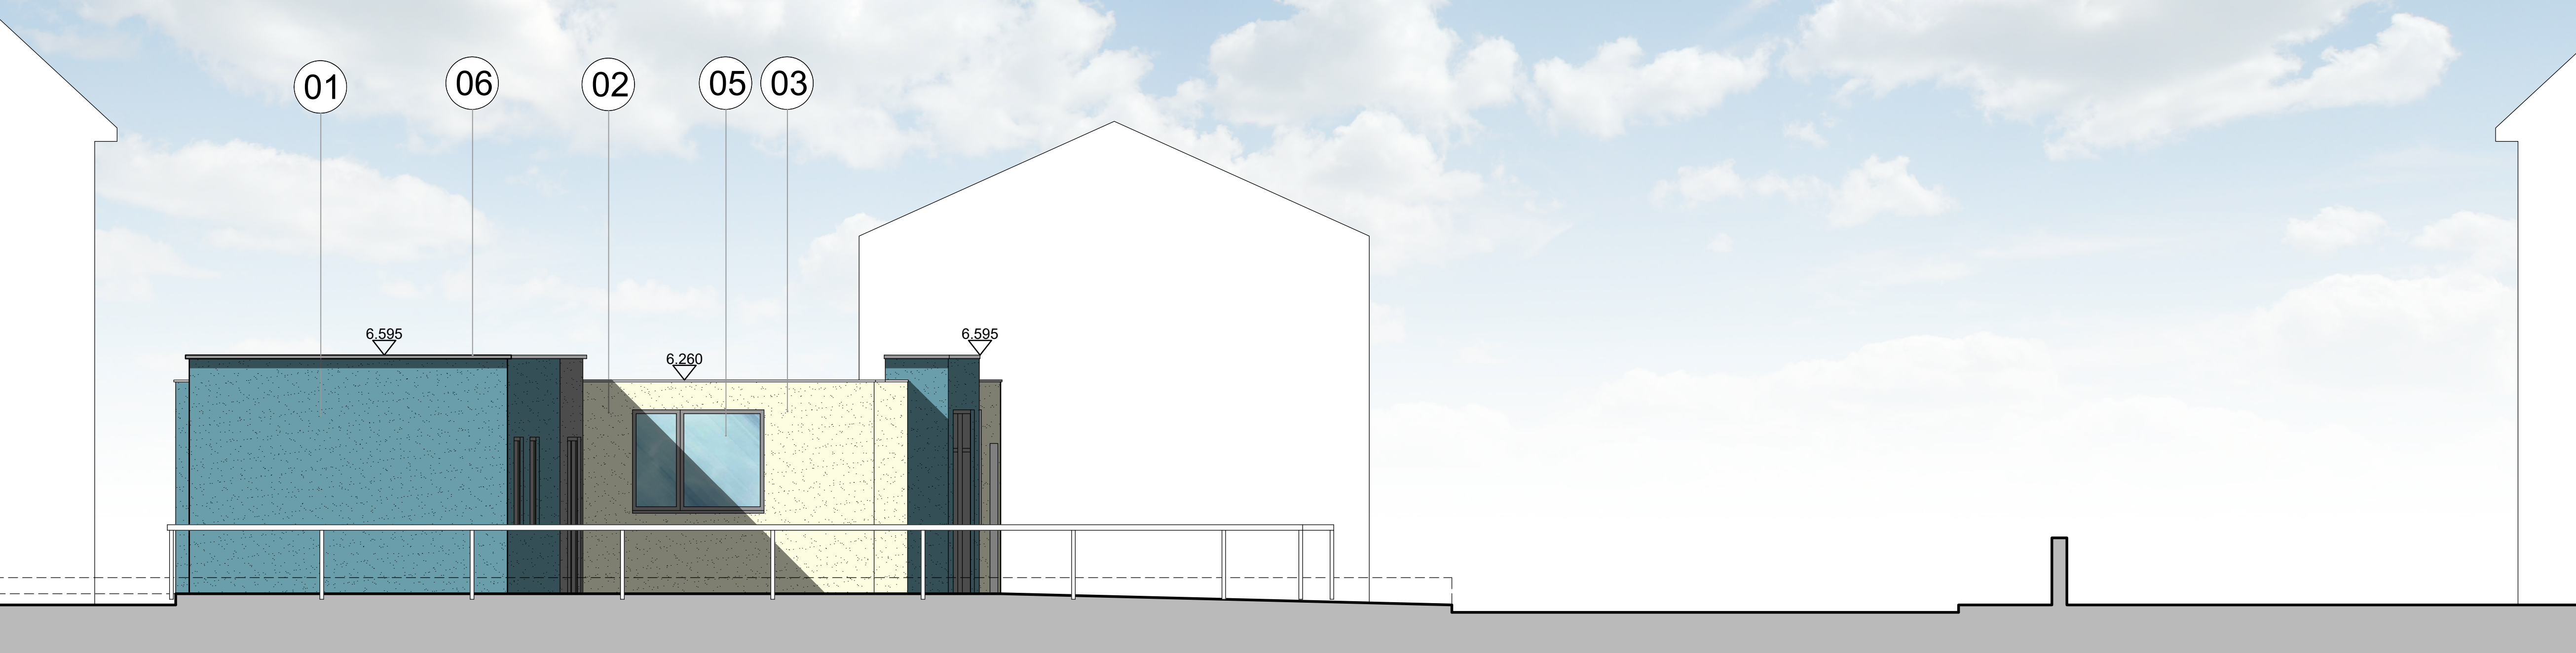


ELE 02 - Proposed South Elevation (Fleet Street)

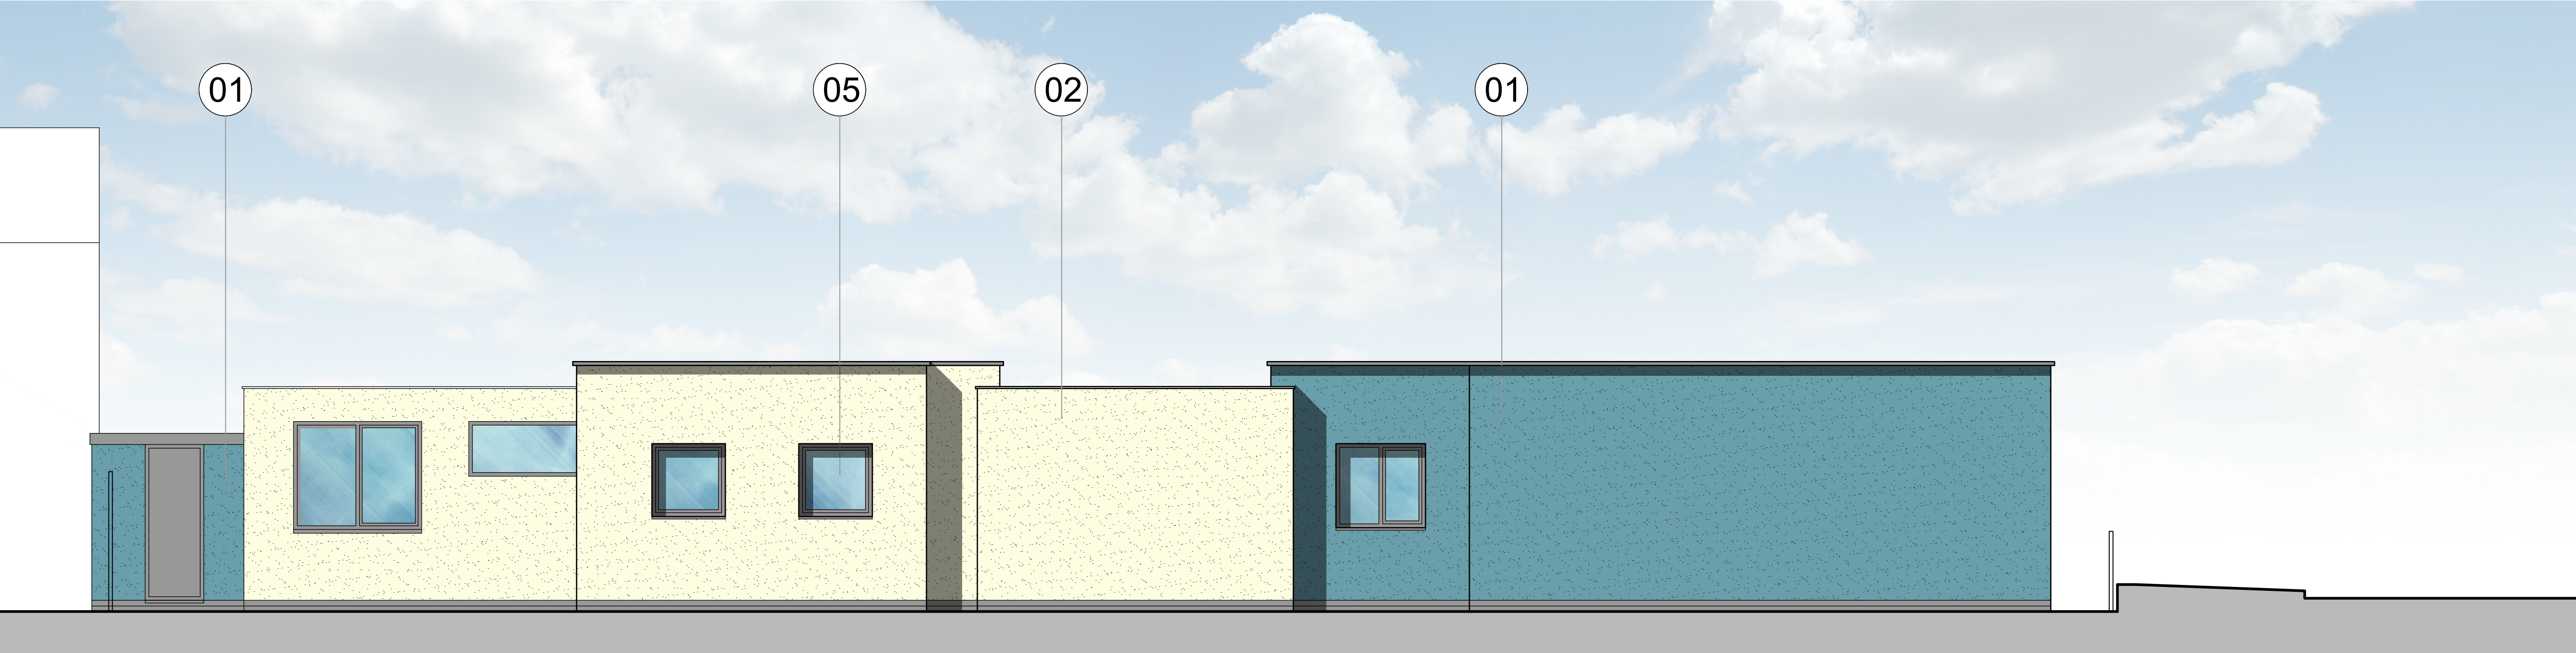

ELE 03 - Proposed West Elevation (back of building)

NOTES	
1. No dimensions are to be scaled from this drawing.	
2. All dimensions are to be checked on site prior to construction	
Material Notes:	
01	Render Panel - Colour: Pastel Blue
02	Render Panel - Colour: White
03	Render Panel - Colour : Grey
04	PPC Aluminium Door Frames - Colour Dark Grey RAL 7022
05	uPVC window frames - Colour Dark Grey RAL 7022
06	PPC Aluminium Capping to Parapet
07	Lincolnshire Police Signage Panel
08	
09	
10	

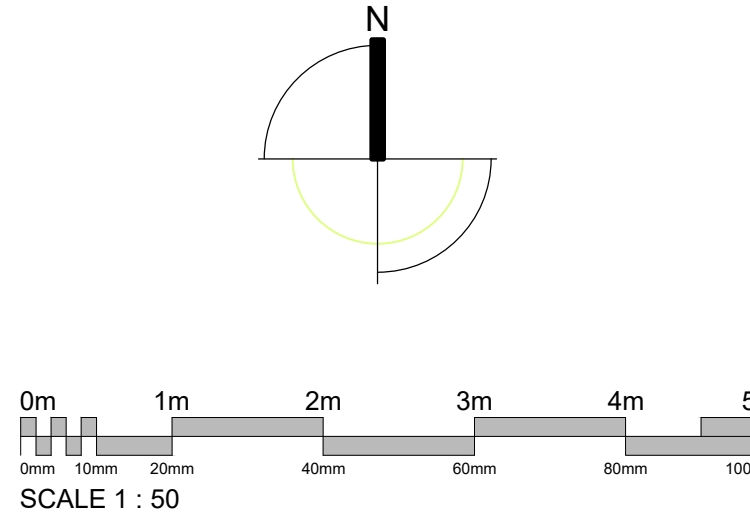

---	DD.MM.YY	-----
Revision	Date Issued	Details
PLANNING		
LK2 current Logo Graypng		
Studio 2, Deepdale Enterprise Park, Deepdale Lane, Nettleham, Lincoln LN2 2LL		
T 01522 750777 E info@lk2.co.uk W www.lk2.co.uk		
Registered in England 0800844 - Reg. Office : Studio 2, Deepdale Enterprise Park, Deepdale Lane, Nettleham, Lincoln, LN2 2LL		
Client Logo		
Client Lincolnshire Police and G4S		
Project Refurbishment and Replacement Buildings Holbeach Police Station		
Drawing Title Proposed Elevations		
Scale 1:50 at A1	Date Dec 2020	Drawn by AJS
Project No. 1260	Drawing No. (08) 007	Checked by AN