



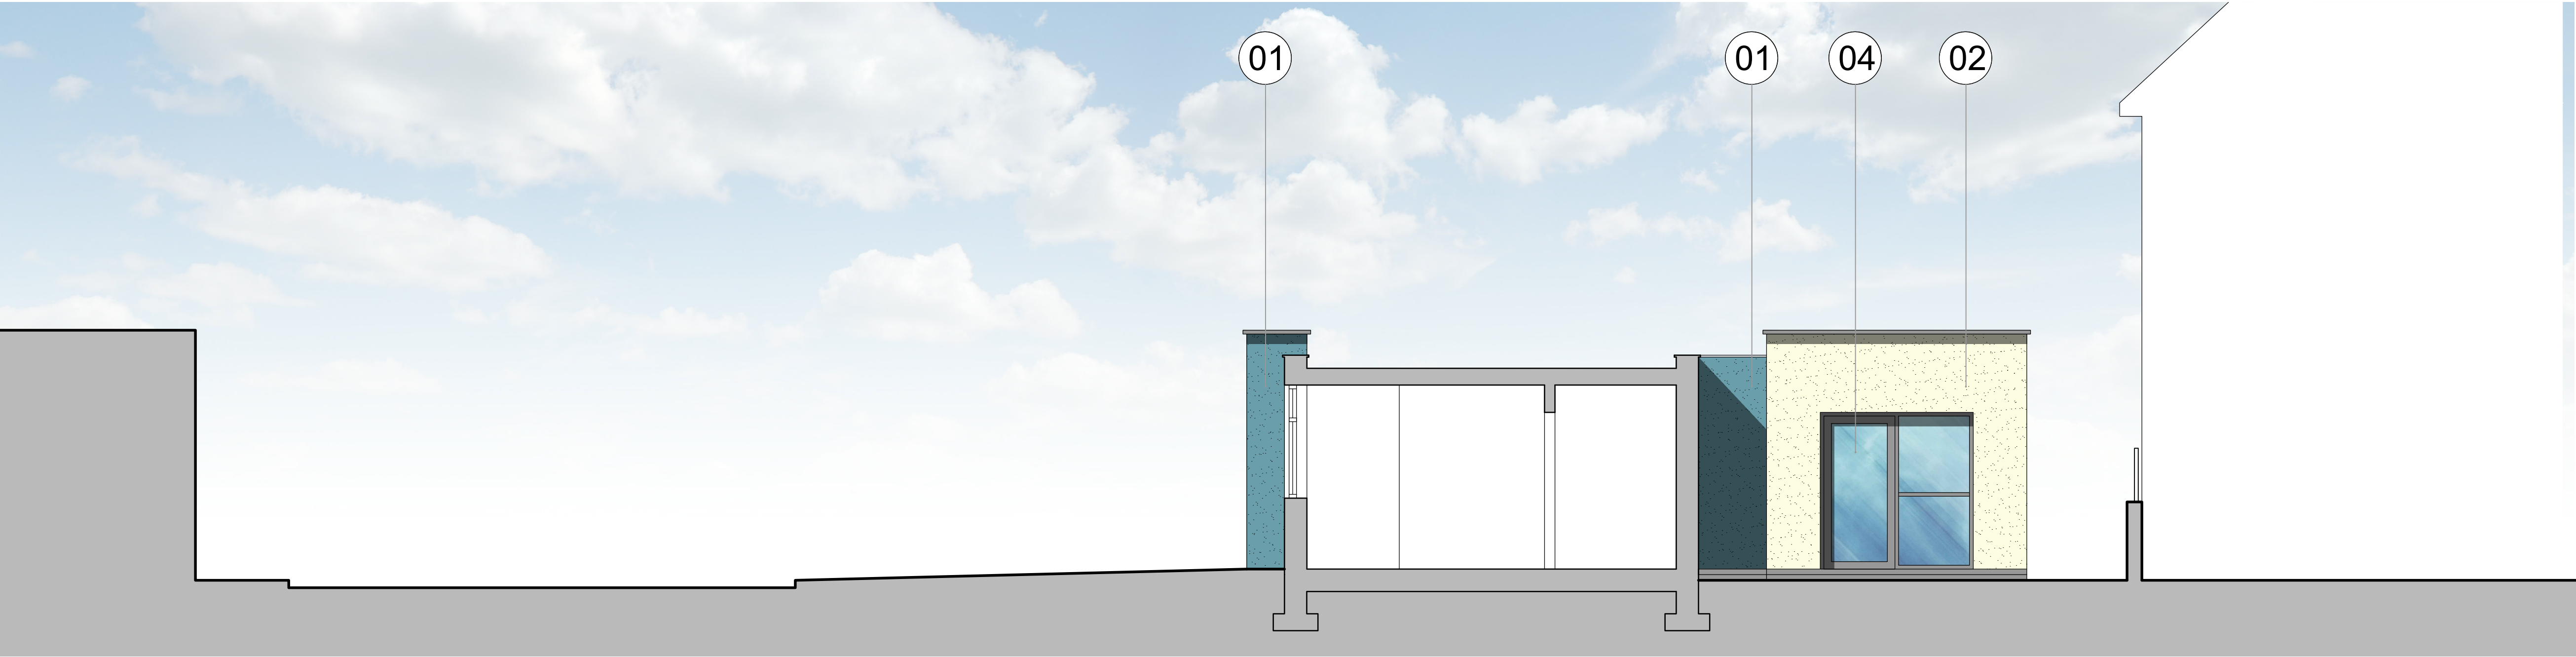


ELE 04 - Proposed North Elevation and section through existing building

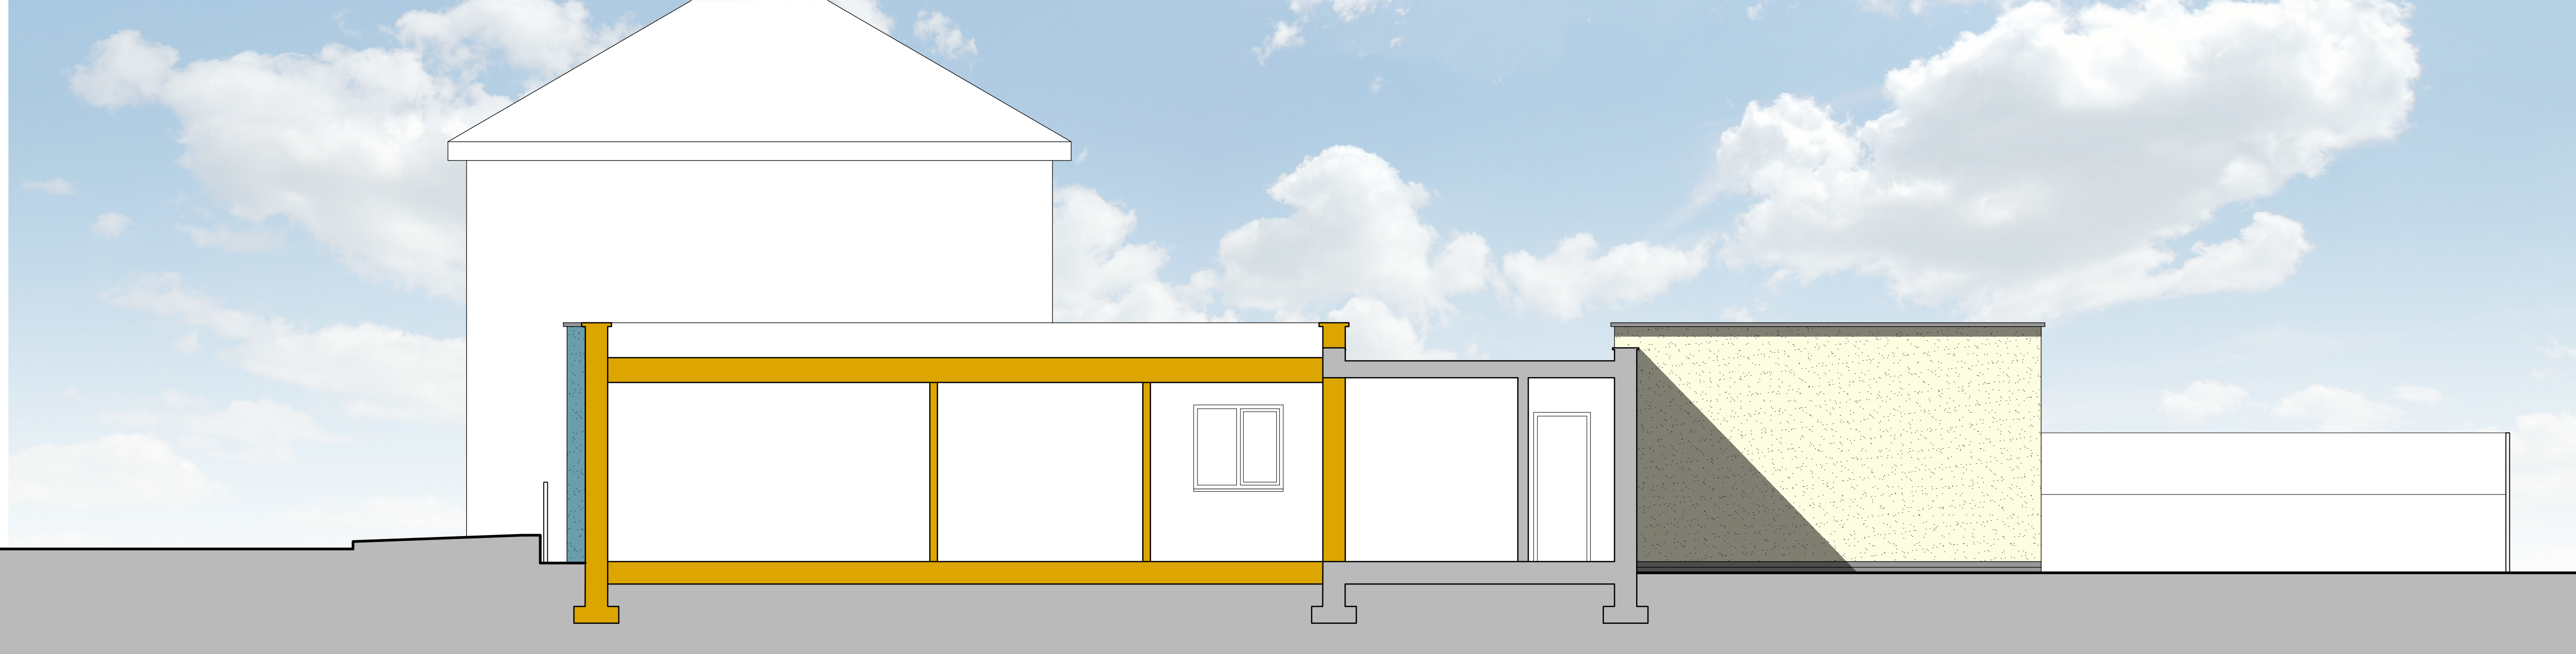

ELE 05 - Proposed East Elevation and section

NOTES	
1. No dimensions are to be scaled from this drawing.	
2. All dimensions are to be checked on site prior to construction	
Material Notes:	
01	Render Panel - Colour: Pastel Blue
02	Render Panel - Colour: White
03	Render Panel - Colour : Grey
04	PPC Aluminium Door Frames - Colour Dark Grey RAL 7022
05	uPVC window frames - Colour Dark Grey RAL 7022
06	PPC Aluminium Capping to Parapet
07	Lincolnshire Police Signage Panel
08	
09	
10	

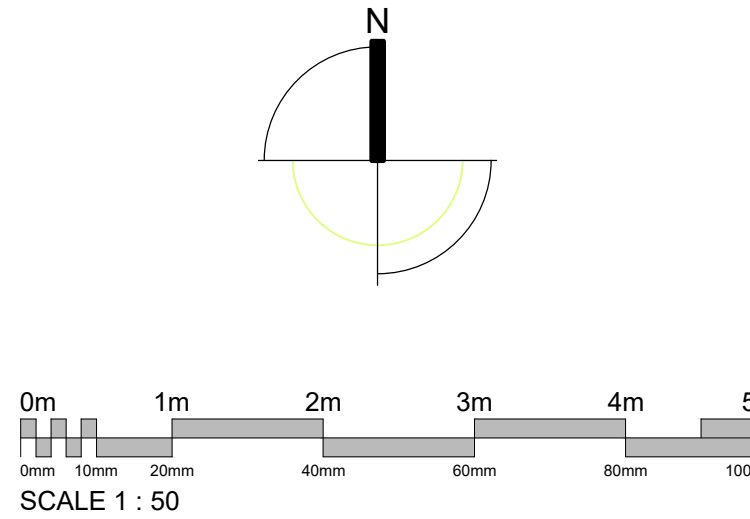

---	DD.MM.YY	-----
Revision	Date Issued	Details

PLANNING

Studio 2, Deepdale Enterprise Park,
Deepdale Lane,
Nettisham, Lincoln
LN2 2LL

T

01522 750777

E

info@lk2.co.uk

W

www.lk2.co.uk

Registered in England 0820844 - Reg. Office : Studio 2, Deepdale Enterprise Park, Deepdale Lane, Nettisham, Lincoln, LN2 2LL

Client Logo

Client:
Lincolnshire Police and G4S

Project
Refurbishment and Replacement Buildings
Holbeach Police Station

Drawing Title
Proposed Section / Elevations

Scale 1:50 at A1	Date Dec 2020	Drawn by AJS	Checked by AN
Project No. 1260	Drawing No. (08) 008	Revision A00	