
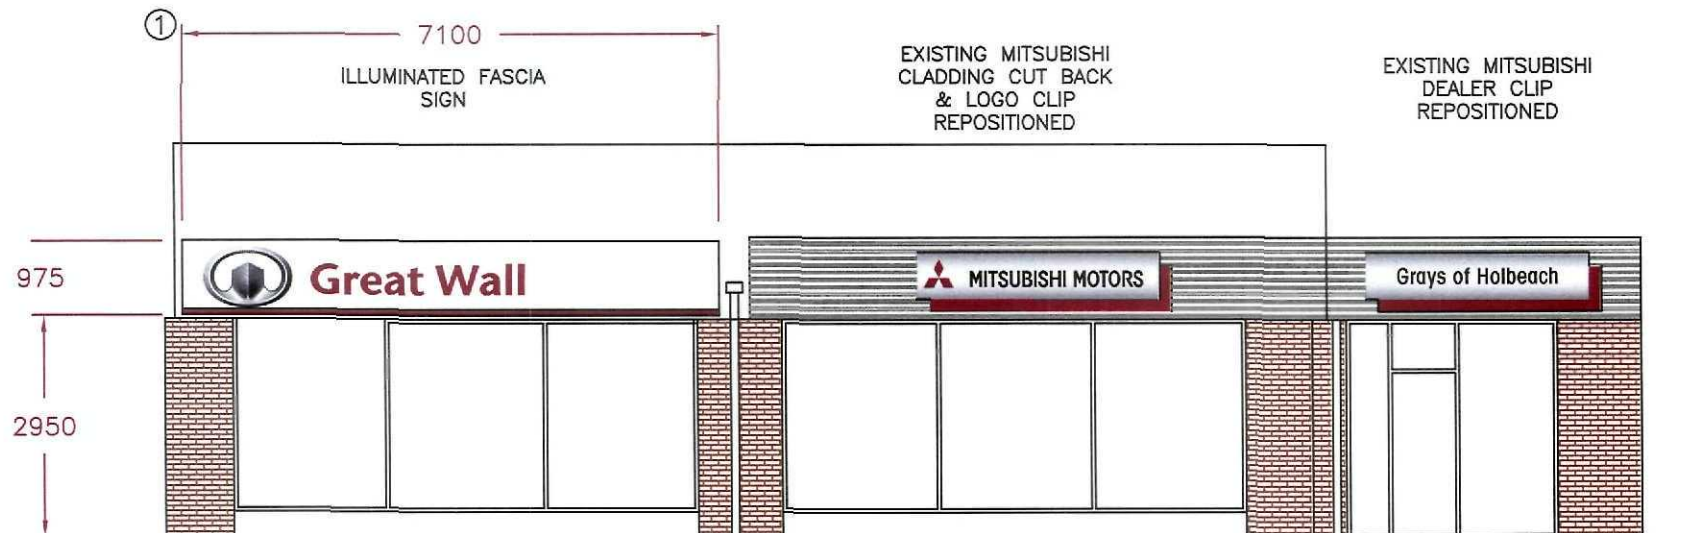



FASCIA SIGN

ROLLED ALUMINIUM COMPOSITE PANELS WITH EXTRUDED ALUMINIUM RED SWORD, PUSH THROUGH MOULDED ACRYLIC GREAT WALL LOGO & LETTERS & FLUSH FITTING RED ACRYLIC DEALER LETTERS.

GREAT WALL LOGO & LETTERS & DEALER NAME TO ILLUMINATE.

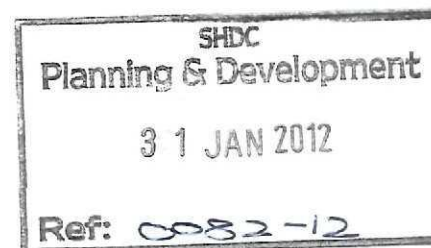

SITE PLAN — NOT TO SCALE
* 15 AMP FEED REQUIRED

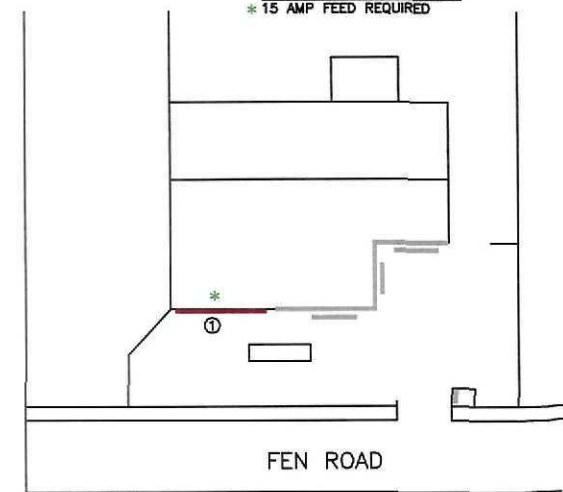

tarasigns

St. Peters Place, Western Road,
Lancing, Sussex, BN15 8SB
Tel : 01903 750710
Fax : 01903 754008

Copyright Tara Signs Ltd.

QSF001 ISSUE1

Scale 1:100 @ A4

Tolerance + -

Drg No GW039 PLANNING

Date 27/01/2012

Drawn By PDT

Checked By

Revisions

Date

Project.

GRAYS OF HOLBEACH
FEN ROAD GARAGE
FEN ROAD
HOLBEACH
SPALDING
PE2 8QA