



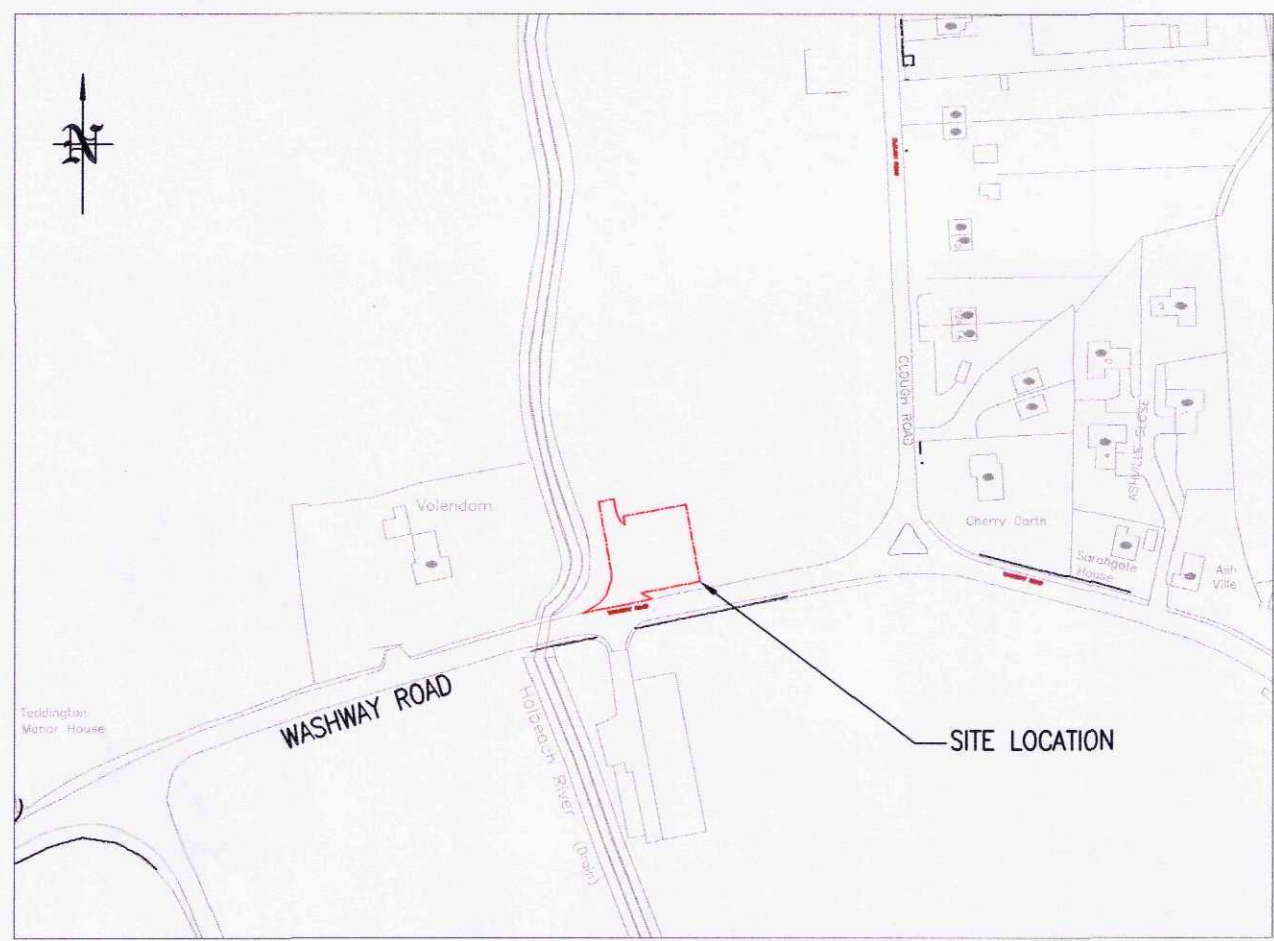

LOCATION PLAN
SCALE 1:2500

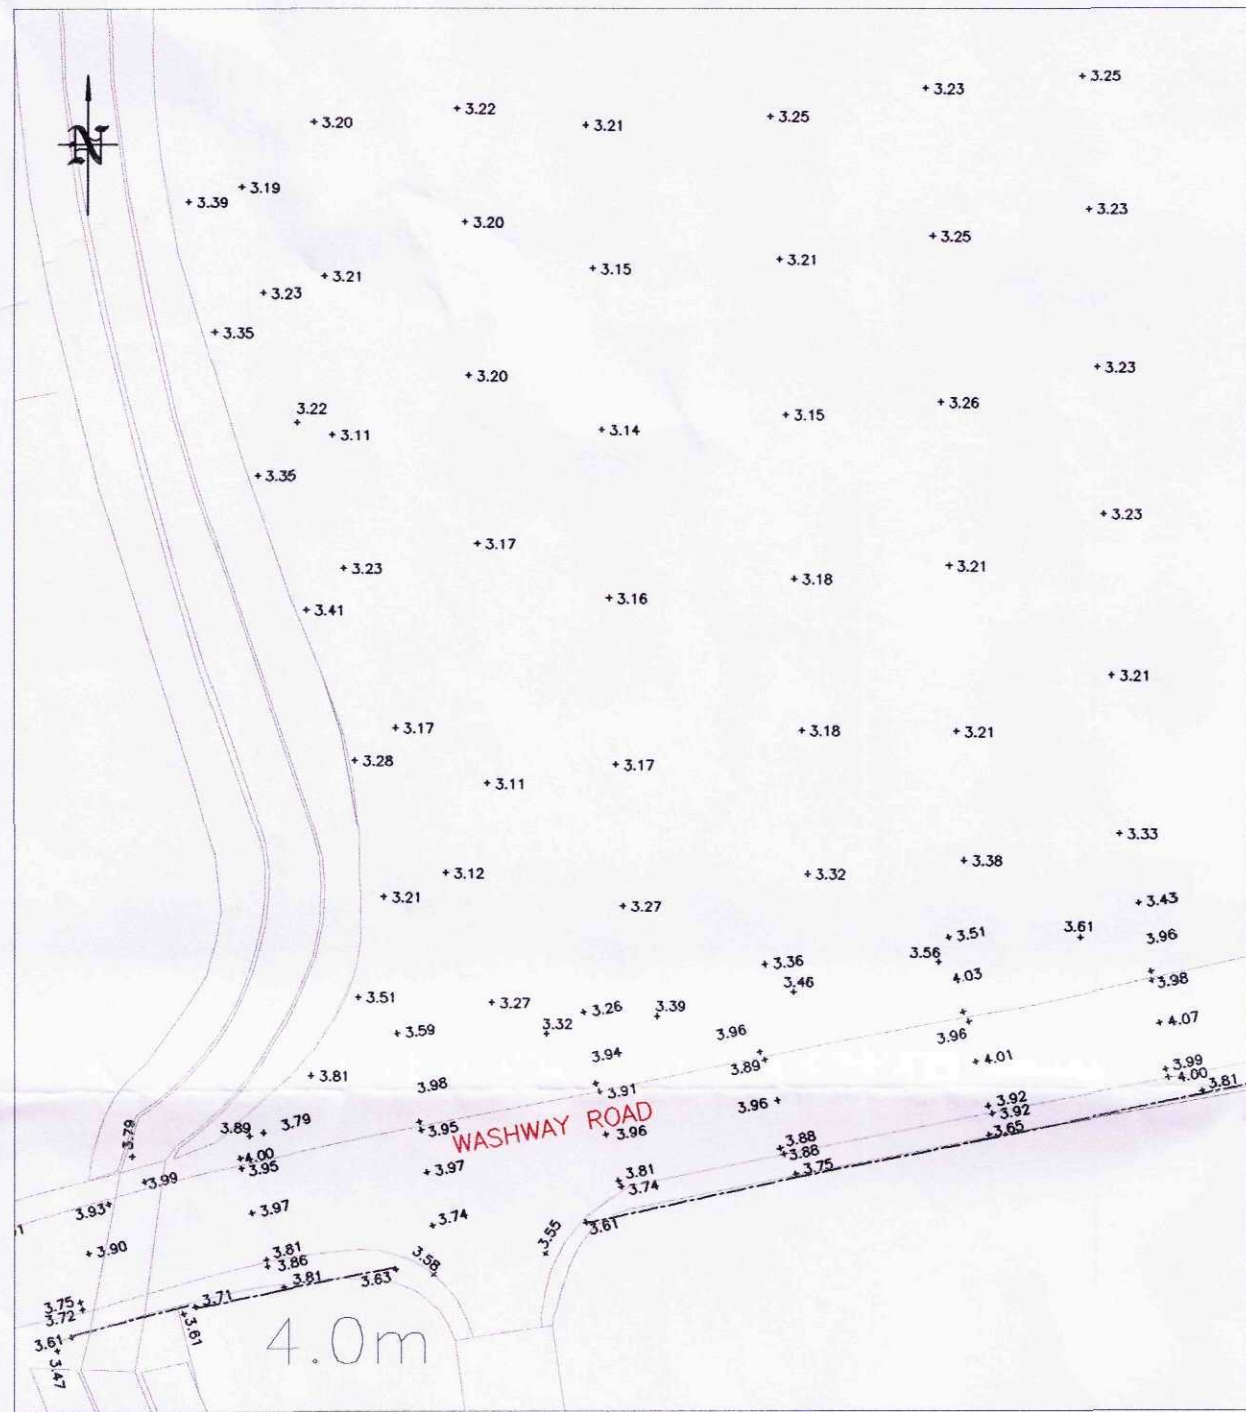

EXISTING TOPOGRAPHY
SCALE 1:500

LANDSCAPING FOR VACUUM STATION COMPOUND:
PLANTING SCHEDULE

SPECIES	AGE	FORM AND HT	GROUP SIZE	%MIX
HAWTHORNE	1+1	TP 45-60	5-10	60%
BLACKTHORNE	1+1	TP 45-60	5-10	25%
FIELD MAPLE	1+1	TP 45-60	5-10	5%
DOGWOOD	1+1	TP 45-60	5-10	5%
DOGROSE	1+1	TP 45-60	5-10	5%


NOTE:

THE HEDGE SHRUBS SHOULD BE PLANTED 450mm APART IN TWO STAGGERED ROWS ALSO 450mm APART.


ALL SHRUBS TO BE 45-60cm HIGH BARE ROOT TRANSPLANTS, PROTECTED WITH 60cm HIGH REINFORCED PLASTIC TUBING AND WOODEN SPLINES.

NOTES:

1. ALL DIMENSIONS ARE IN MILLIMETERS UNLESS STATE OTHERWISE.
2. THE LEVELS SHOWN ARE IN METRES, UNLESS OTHERWISE STATED.
3. CONTROL KIOSK COLOUR TO BE GREEN BS4800 14C39.

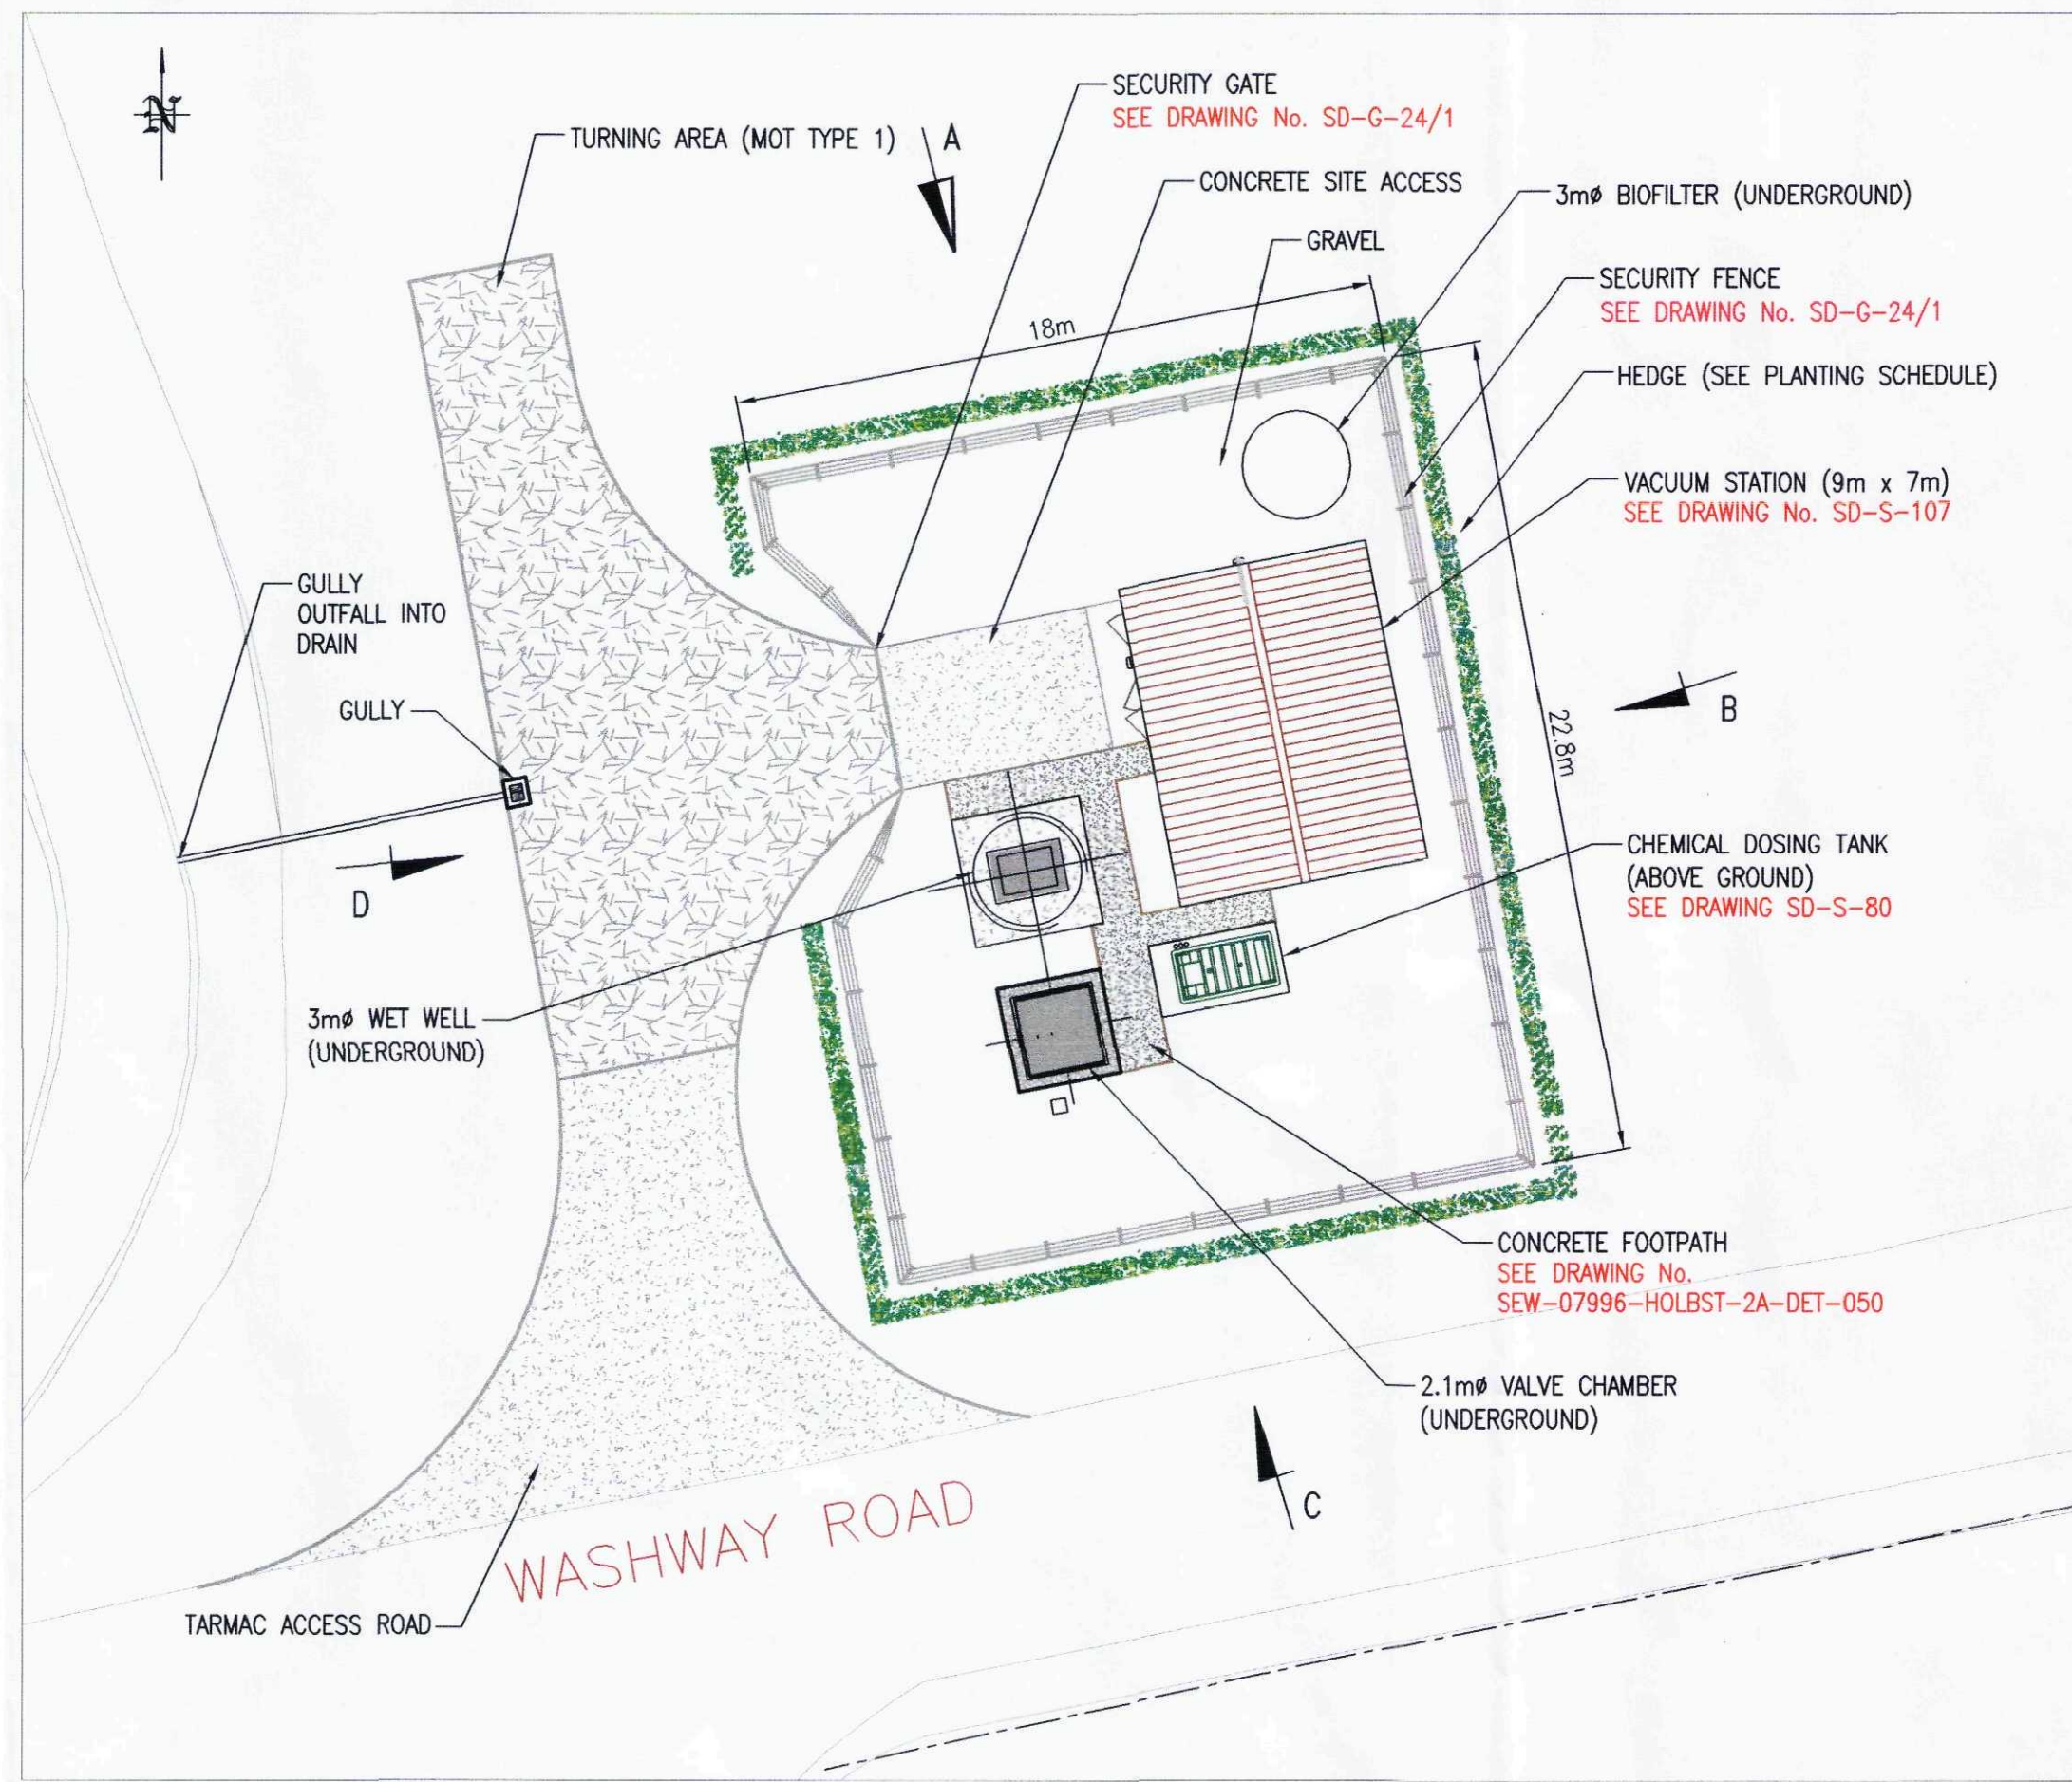


SITE PLAN
SCALE 1:200

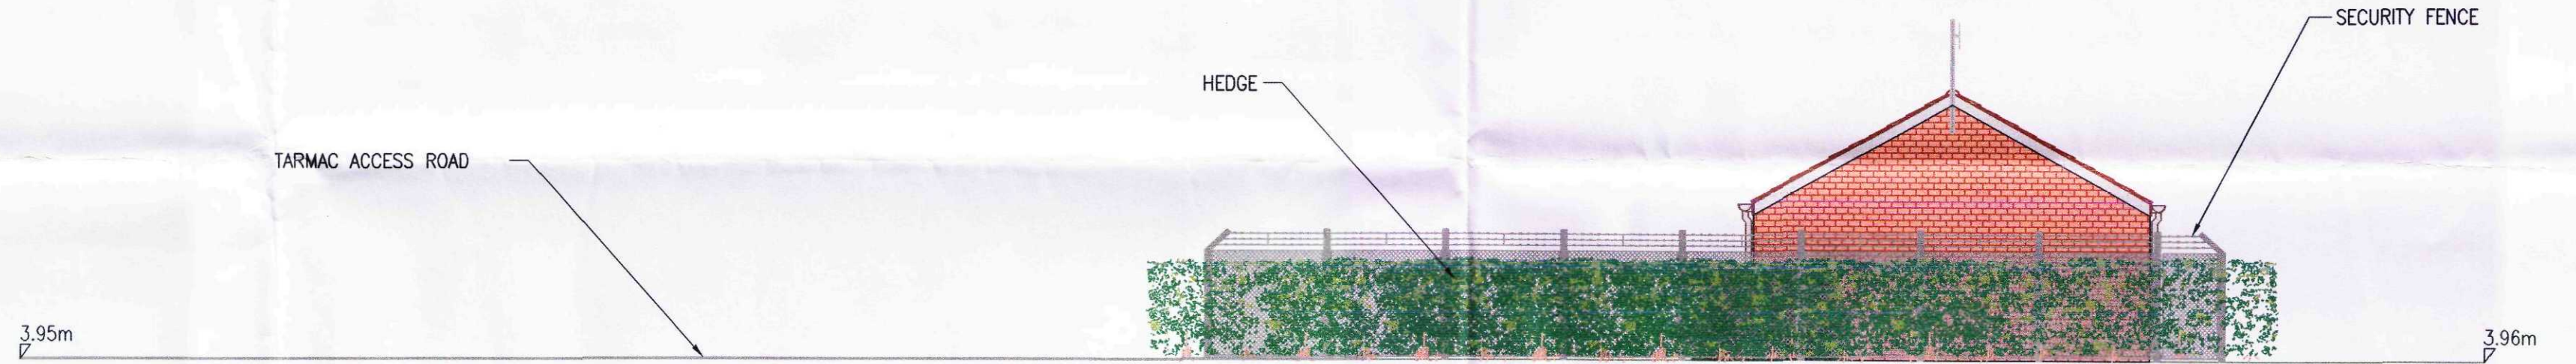

ELEVATION ON VIEW "A"
SCALE 1:100

ELEVATION ON VIEW "B"
SCALE 1:100

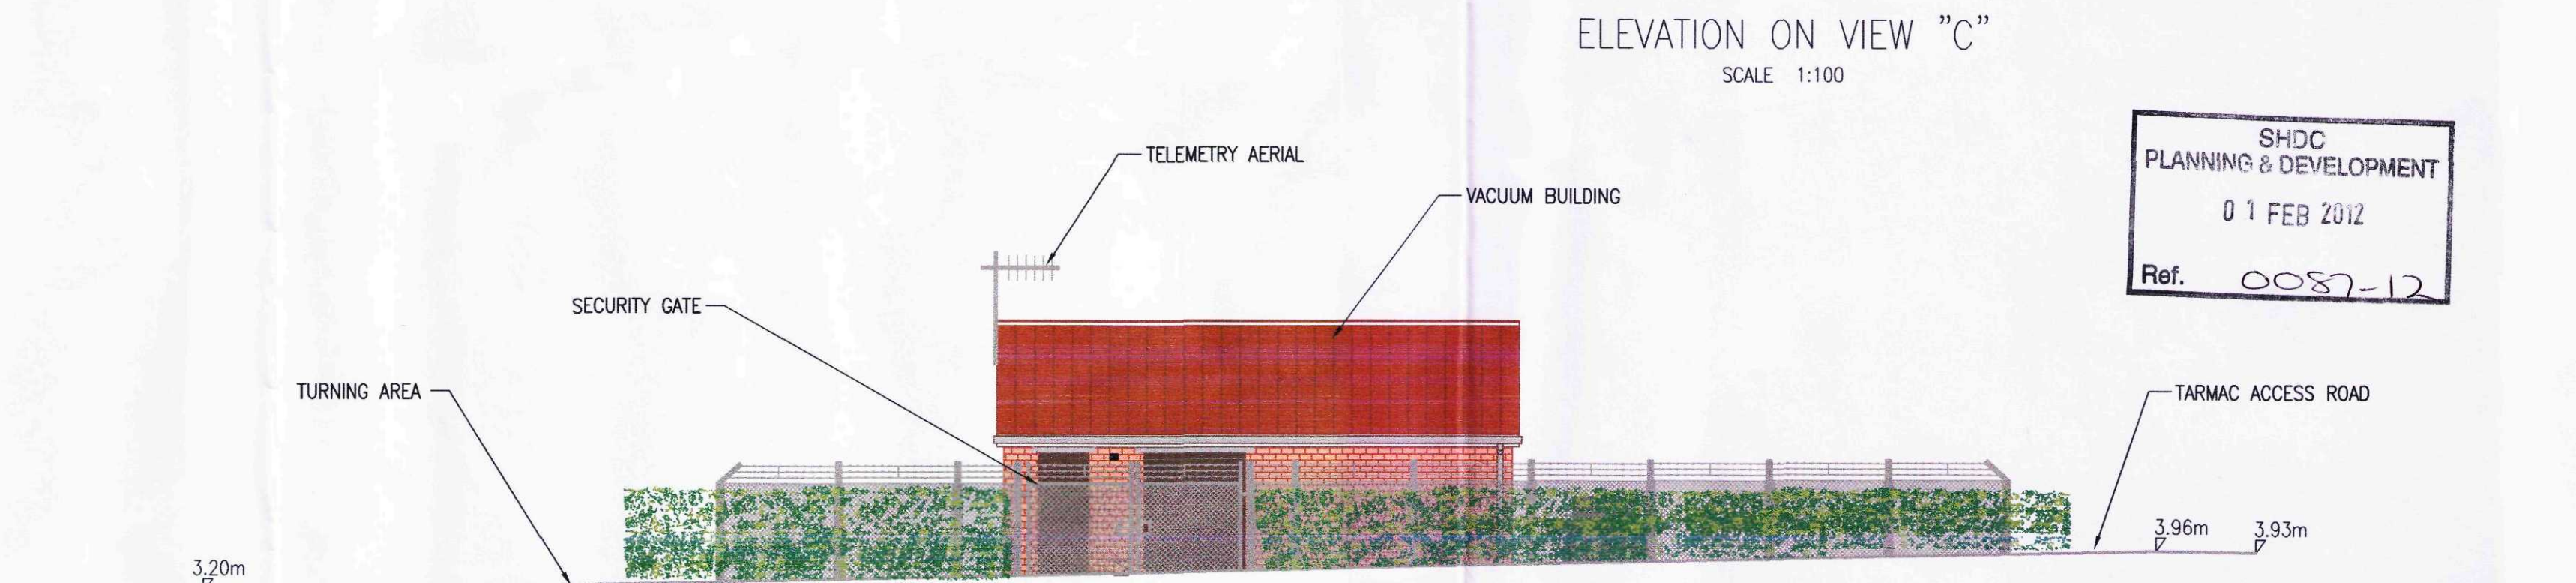

ELEVATION ON VIEW "C"
SCALE 1:100

ELEVATION ON VIEW "D"
SCALE 1:100

SHDC
PLANNING & DEVELOPMENT
01 FEB 2012
Ref. 0087-12

				anglianwater @one				PROJECT TITLE SARACEN'S HEAD & HOLBEACH BANK S101A SEWERAGE SCHEME				DRAWING TITLE VACUUM STATION LOCATION & ELEVATIONS				DES'D:RS DATE: 15.11.11 DRAWN: MLW DATE: 18.11.11 CHK'D: IRW DATE: 05.12.11 APP'D: TBP DATE: 06.12.11			
B 05.01.12 REFERENCED DRAWING NUMBERS AMENDED				MLW 1 IRW TBP				A1 SCALE: AS SHOWN				REFERENCED DRAWINGS: Saracen's Head & Holbeach xref 11702-1P							
A 18.11.11 FOR INFORMATION				MLW 1 IRW TBP				DRAWING No. SEW-07996-HOLBST-2A-PLG-400				REV. B				STAT. 1			
REV DATE DETAILS				BY STAT CHK APP															