




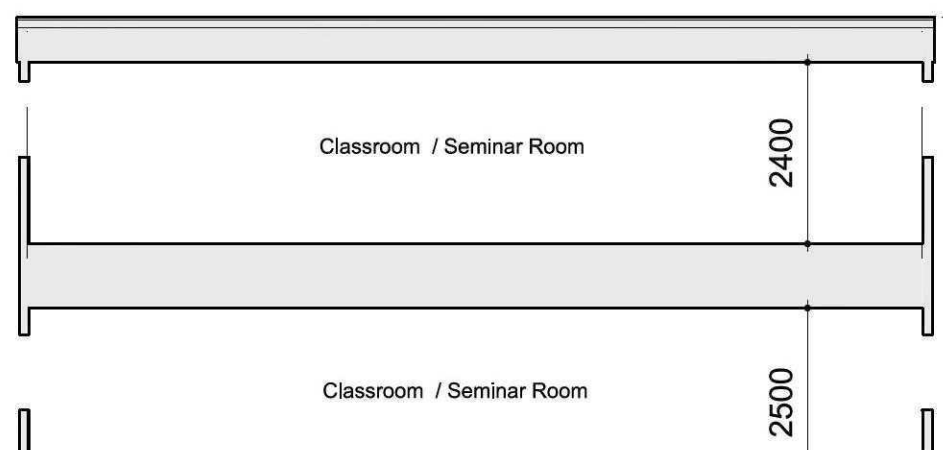


Cross section

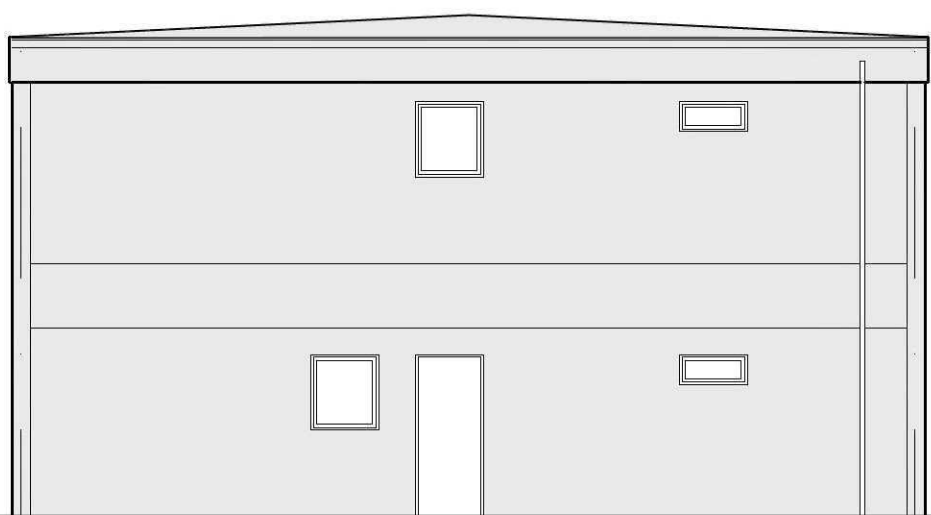


West Elevation

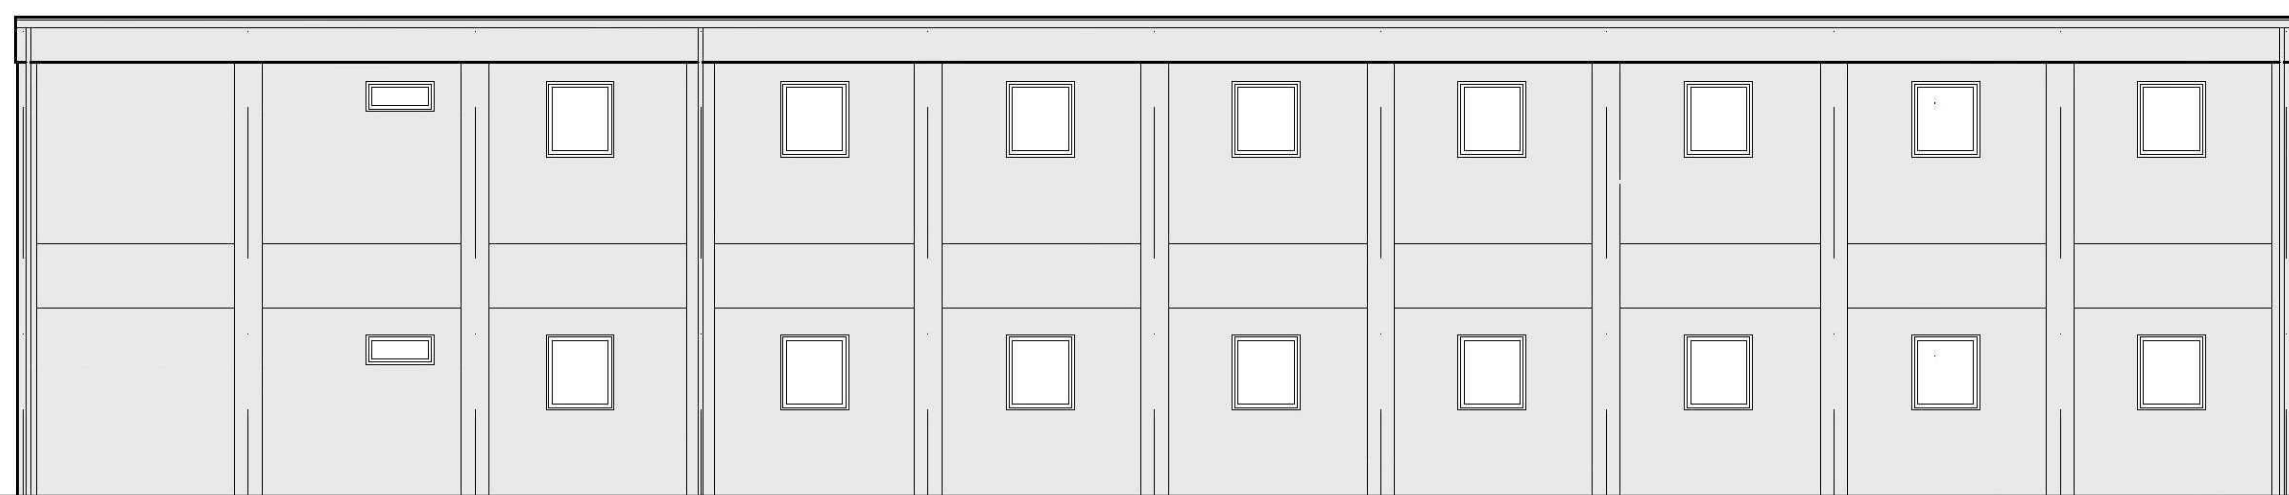


North Elevation

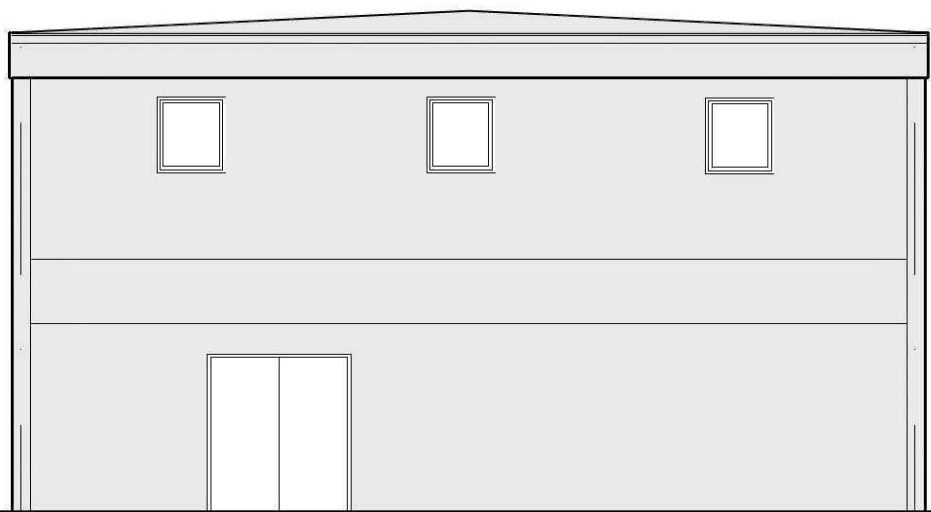


East Elevation

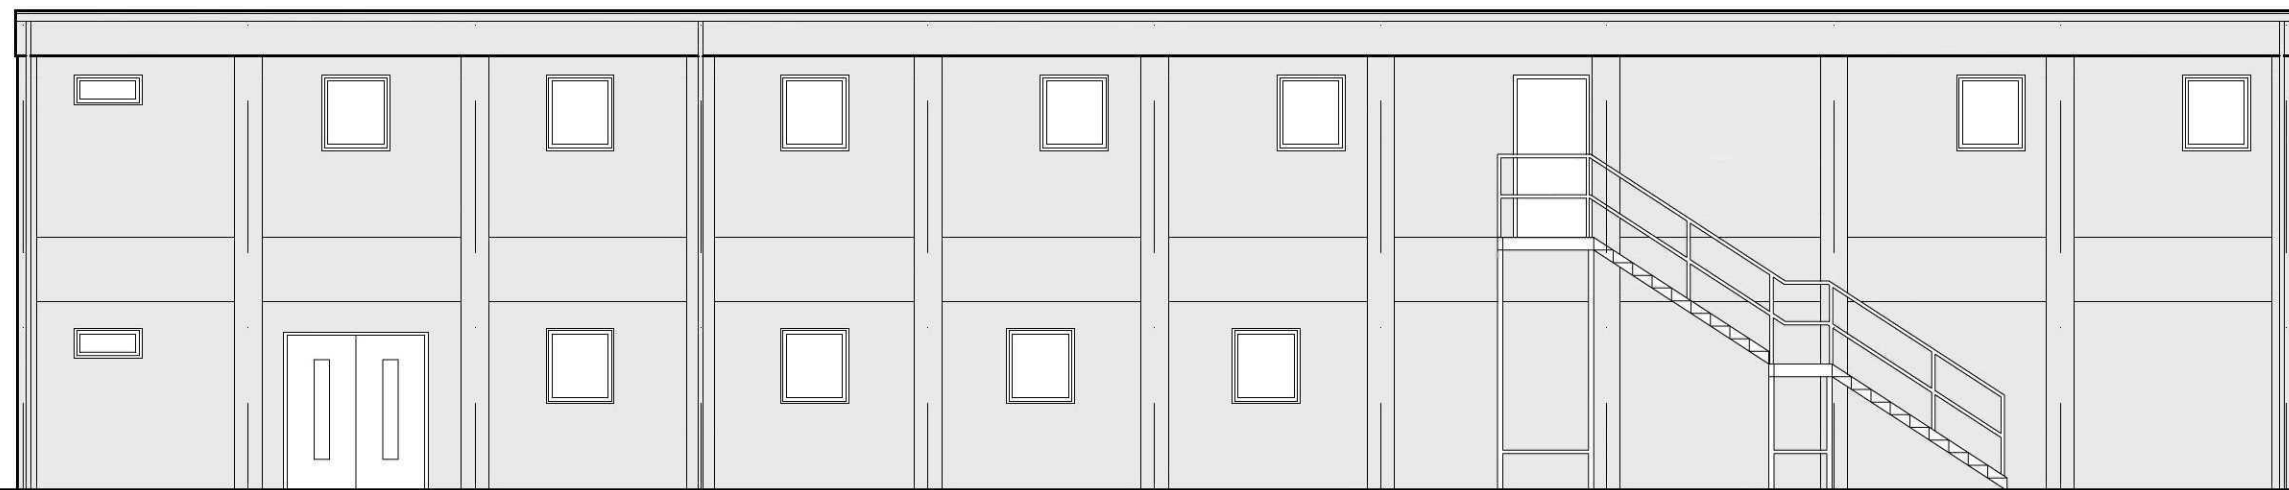

South Elevation

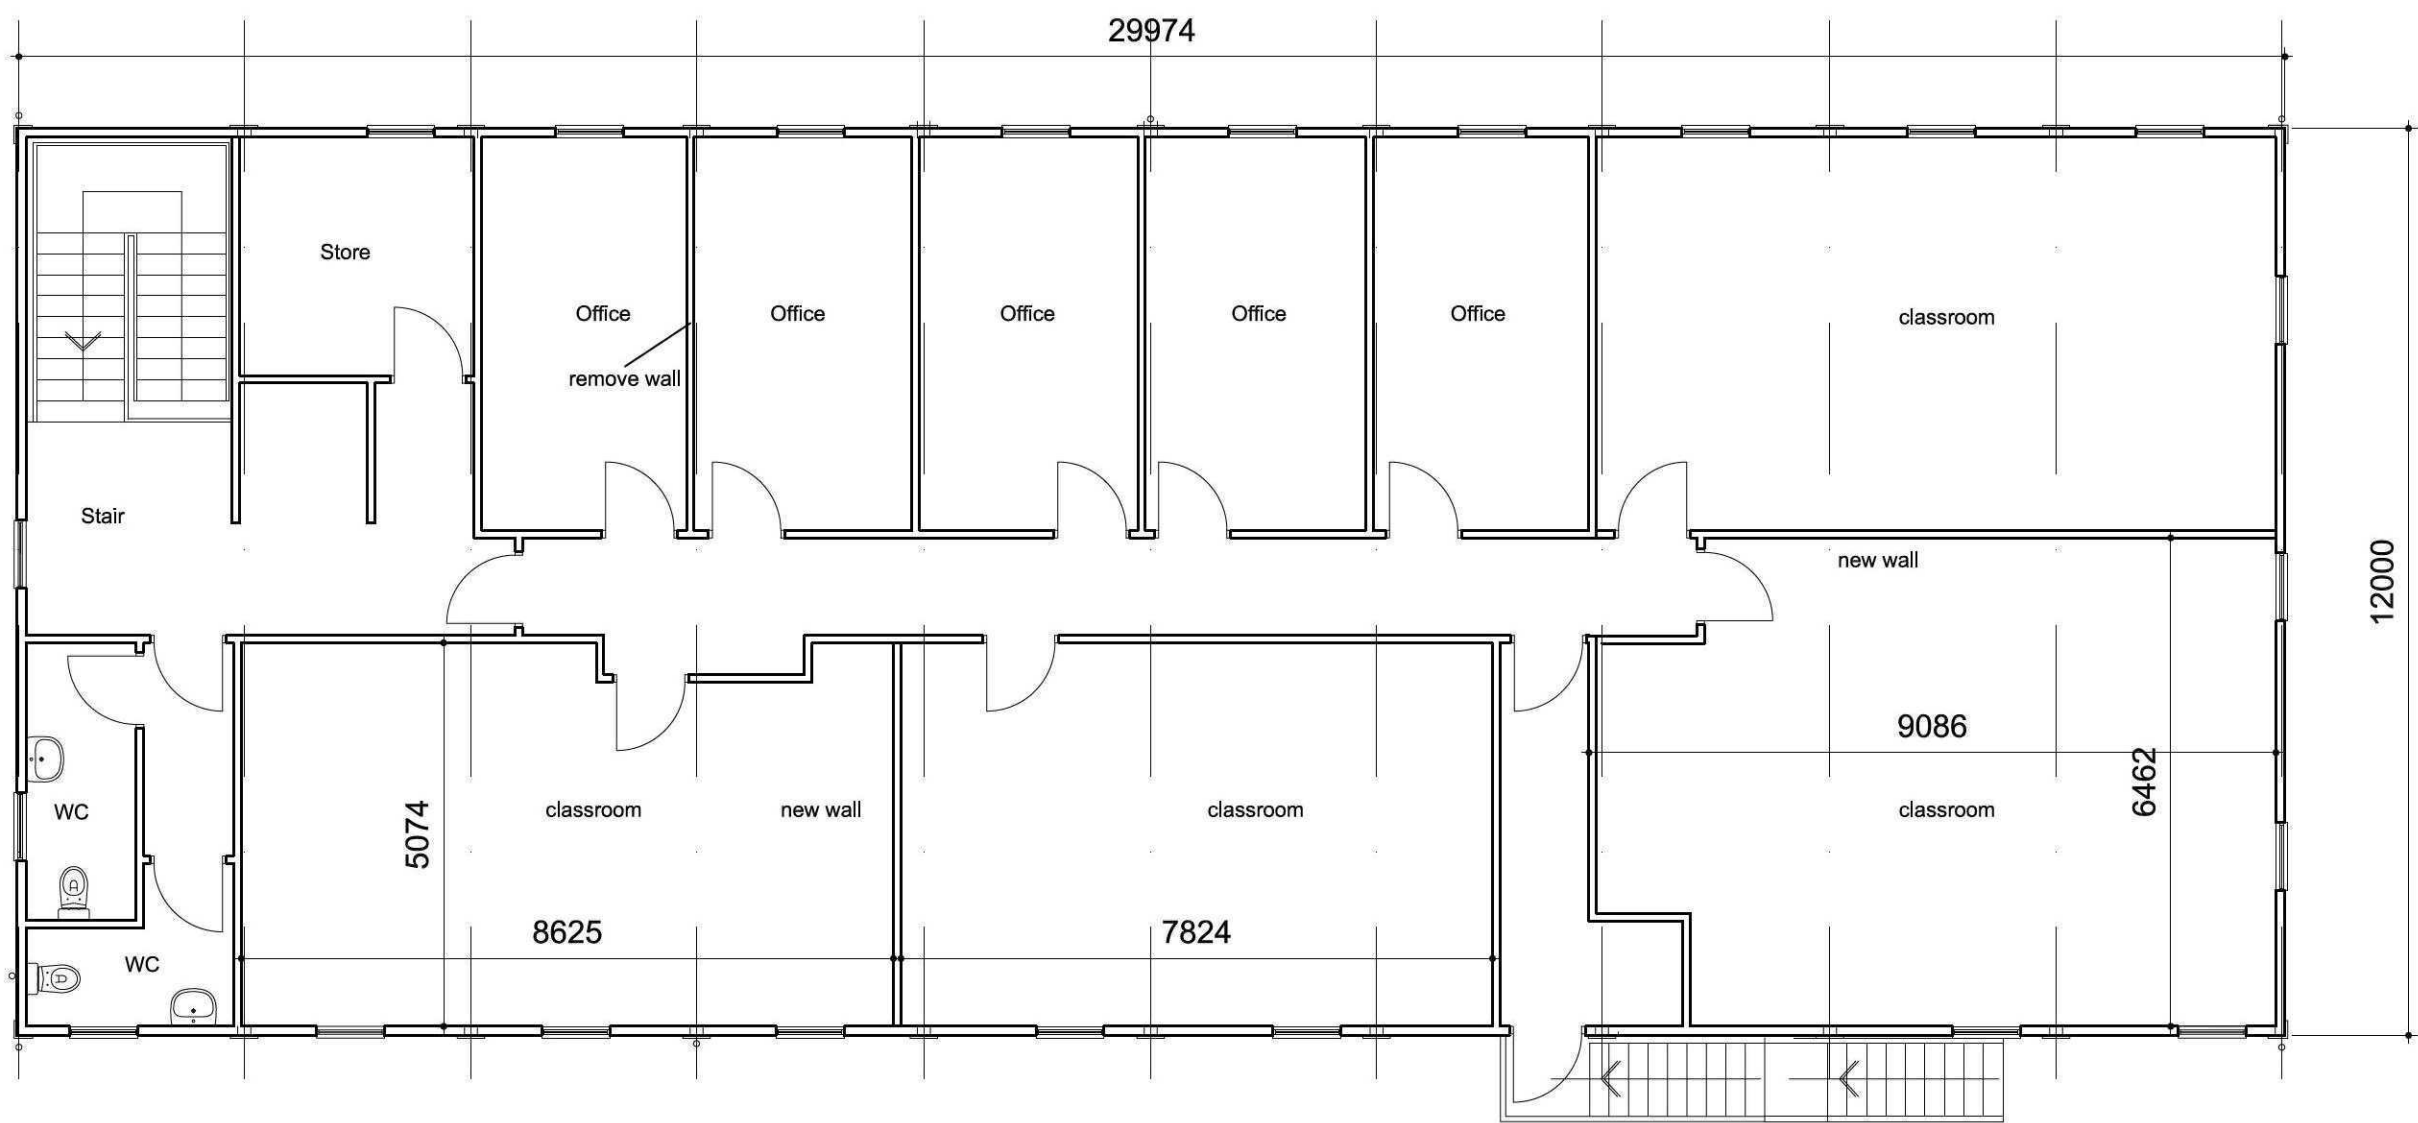

First Floor Plan

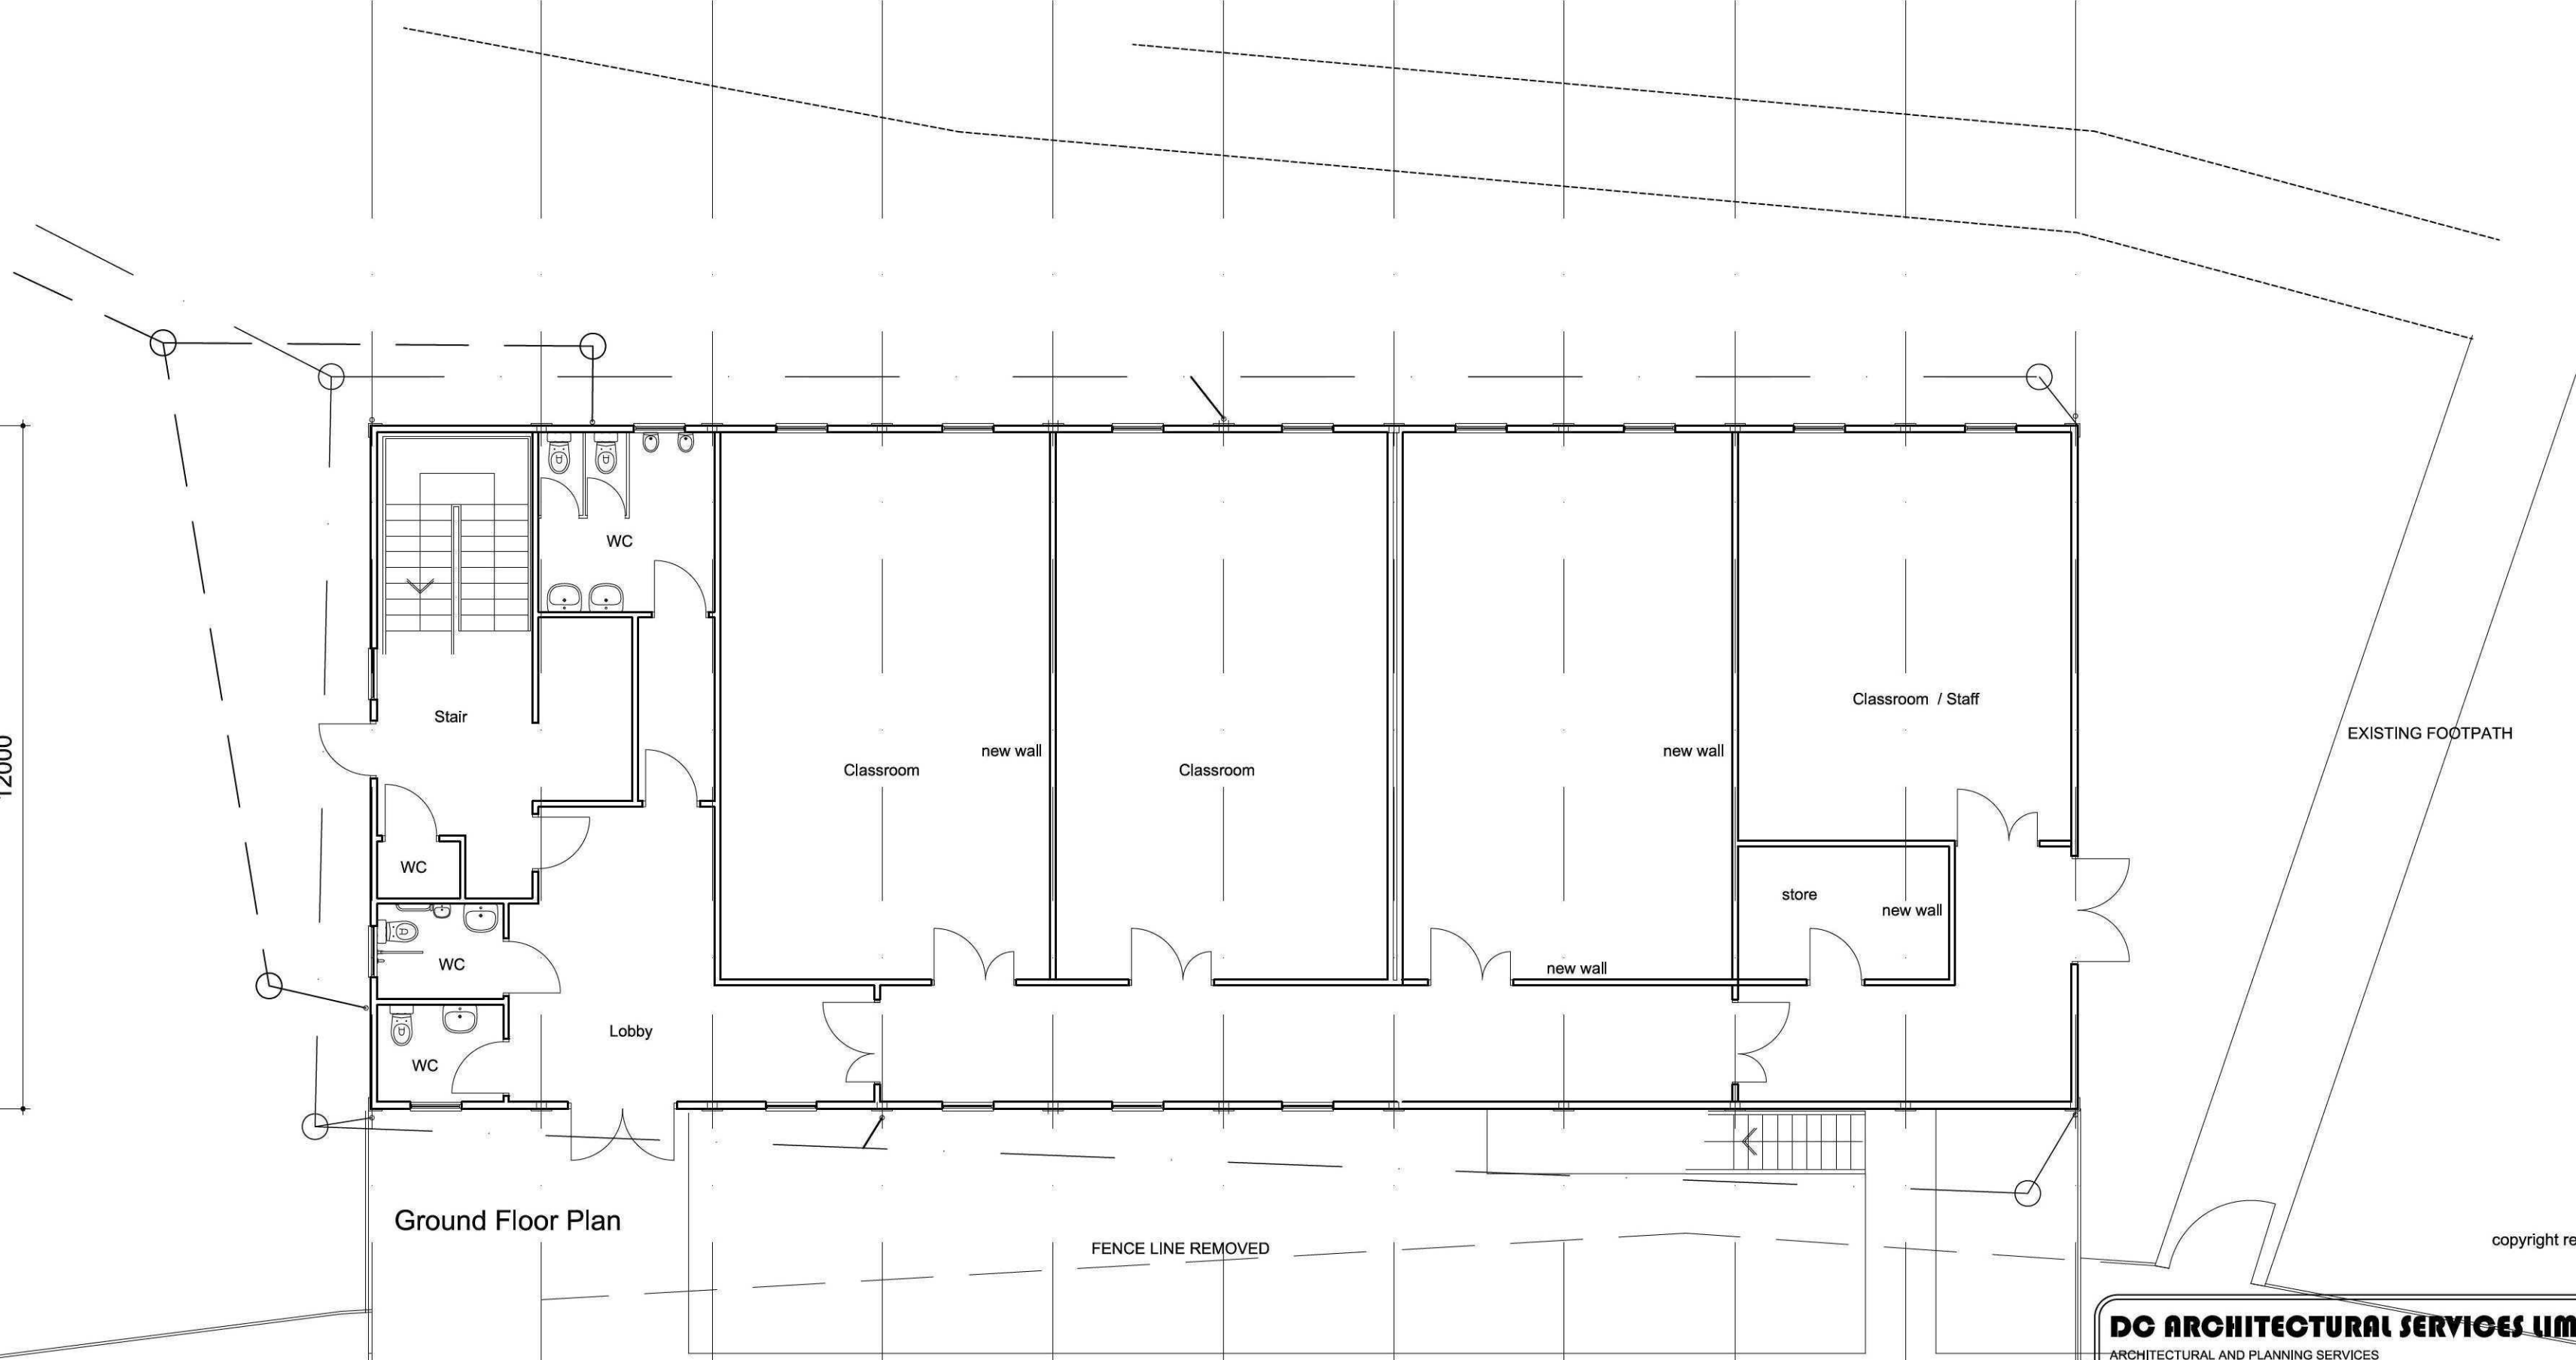

Ground Floor Plan

copyright reserved ©
DC ARCHITECTURAL SERVICES LIMITED
ARCHITECTURAL AND PLANNING SERVICES
THE BARN, PARTNEY MILL, SPILSBY, LINCOLNSHIRE, PE23 4PE
TEL NO. 05601 500536 FAX NO. 01790752865
E-mail - dcarchitectural@btconnect.com

Client UNIVERSITY ACADEMY HOLBEACH

Project PROPOSED HARRISON BUILDING TO FORM TEMPORARY TEACHING AND STAFF FACILITIES

Drawing Title	PROPOSED PLANS AND ELEVATIONS	Drawing number	DC/1217U/03
Scale	1:100 @ A1	Drawn	DB
Date	OCT 09	Checked	A