
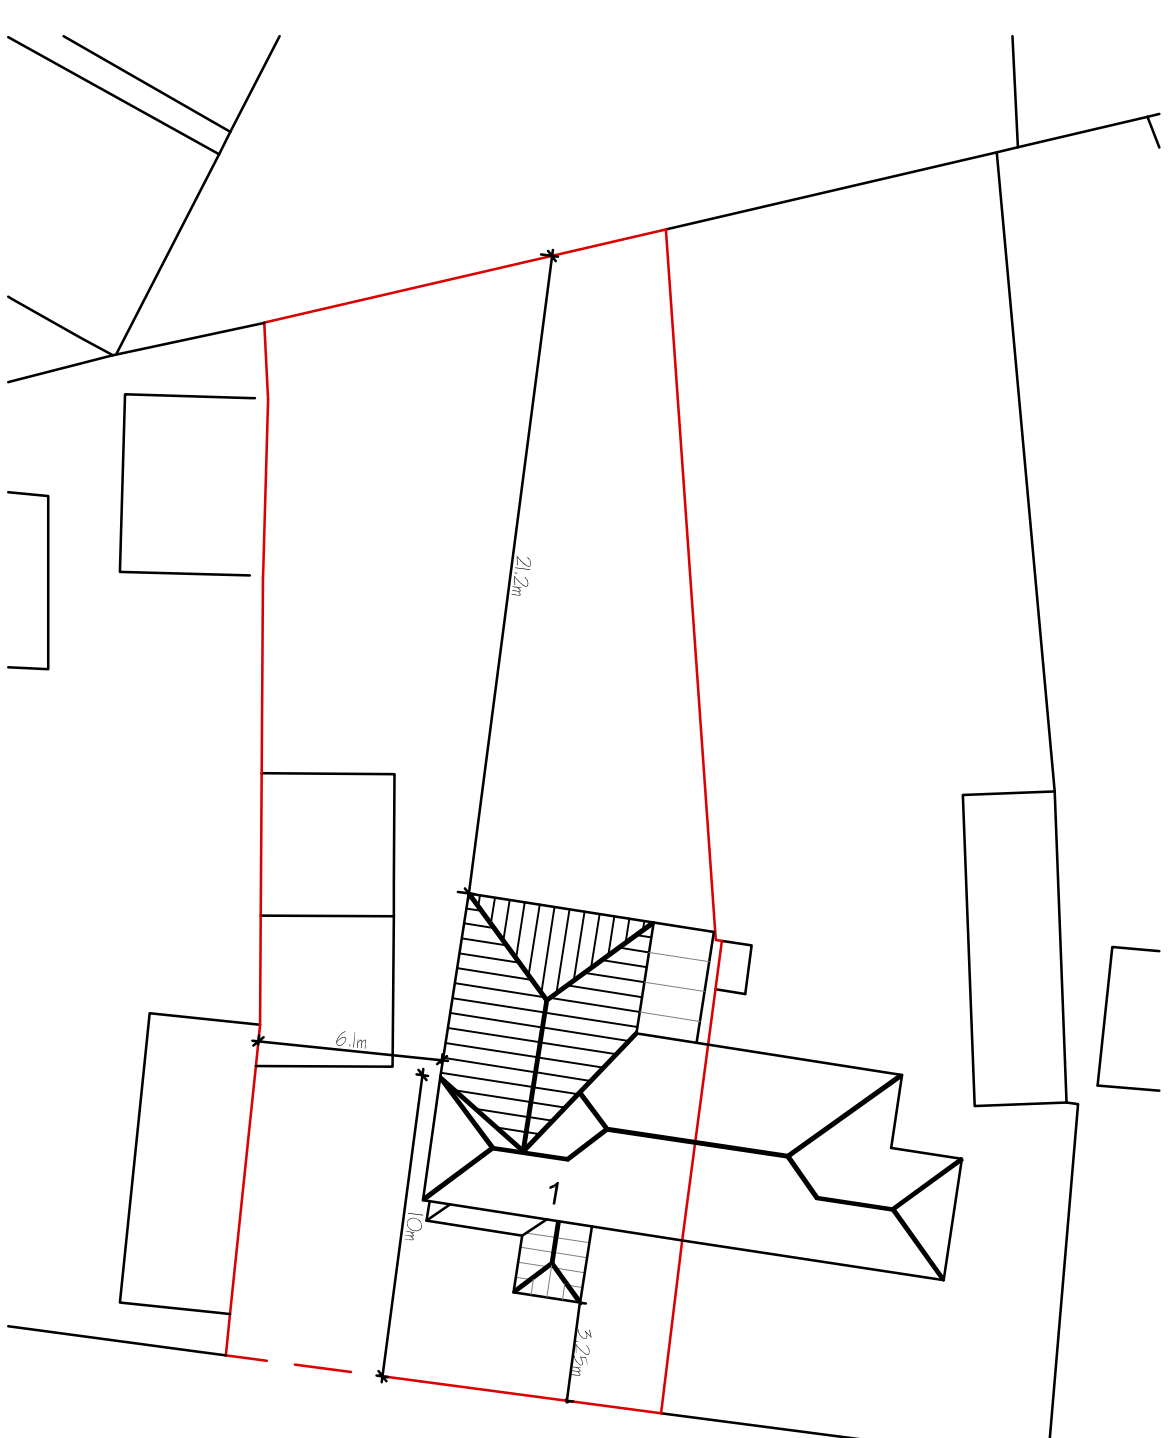
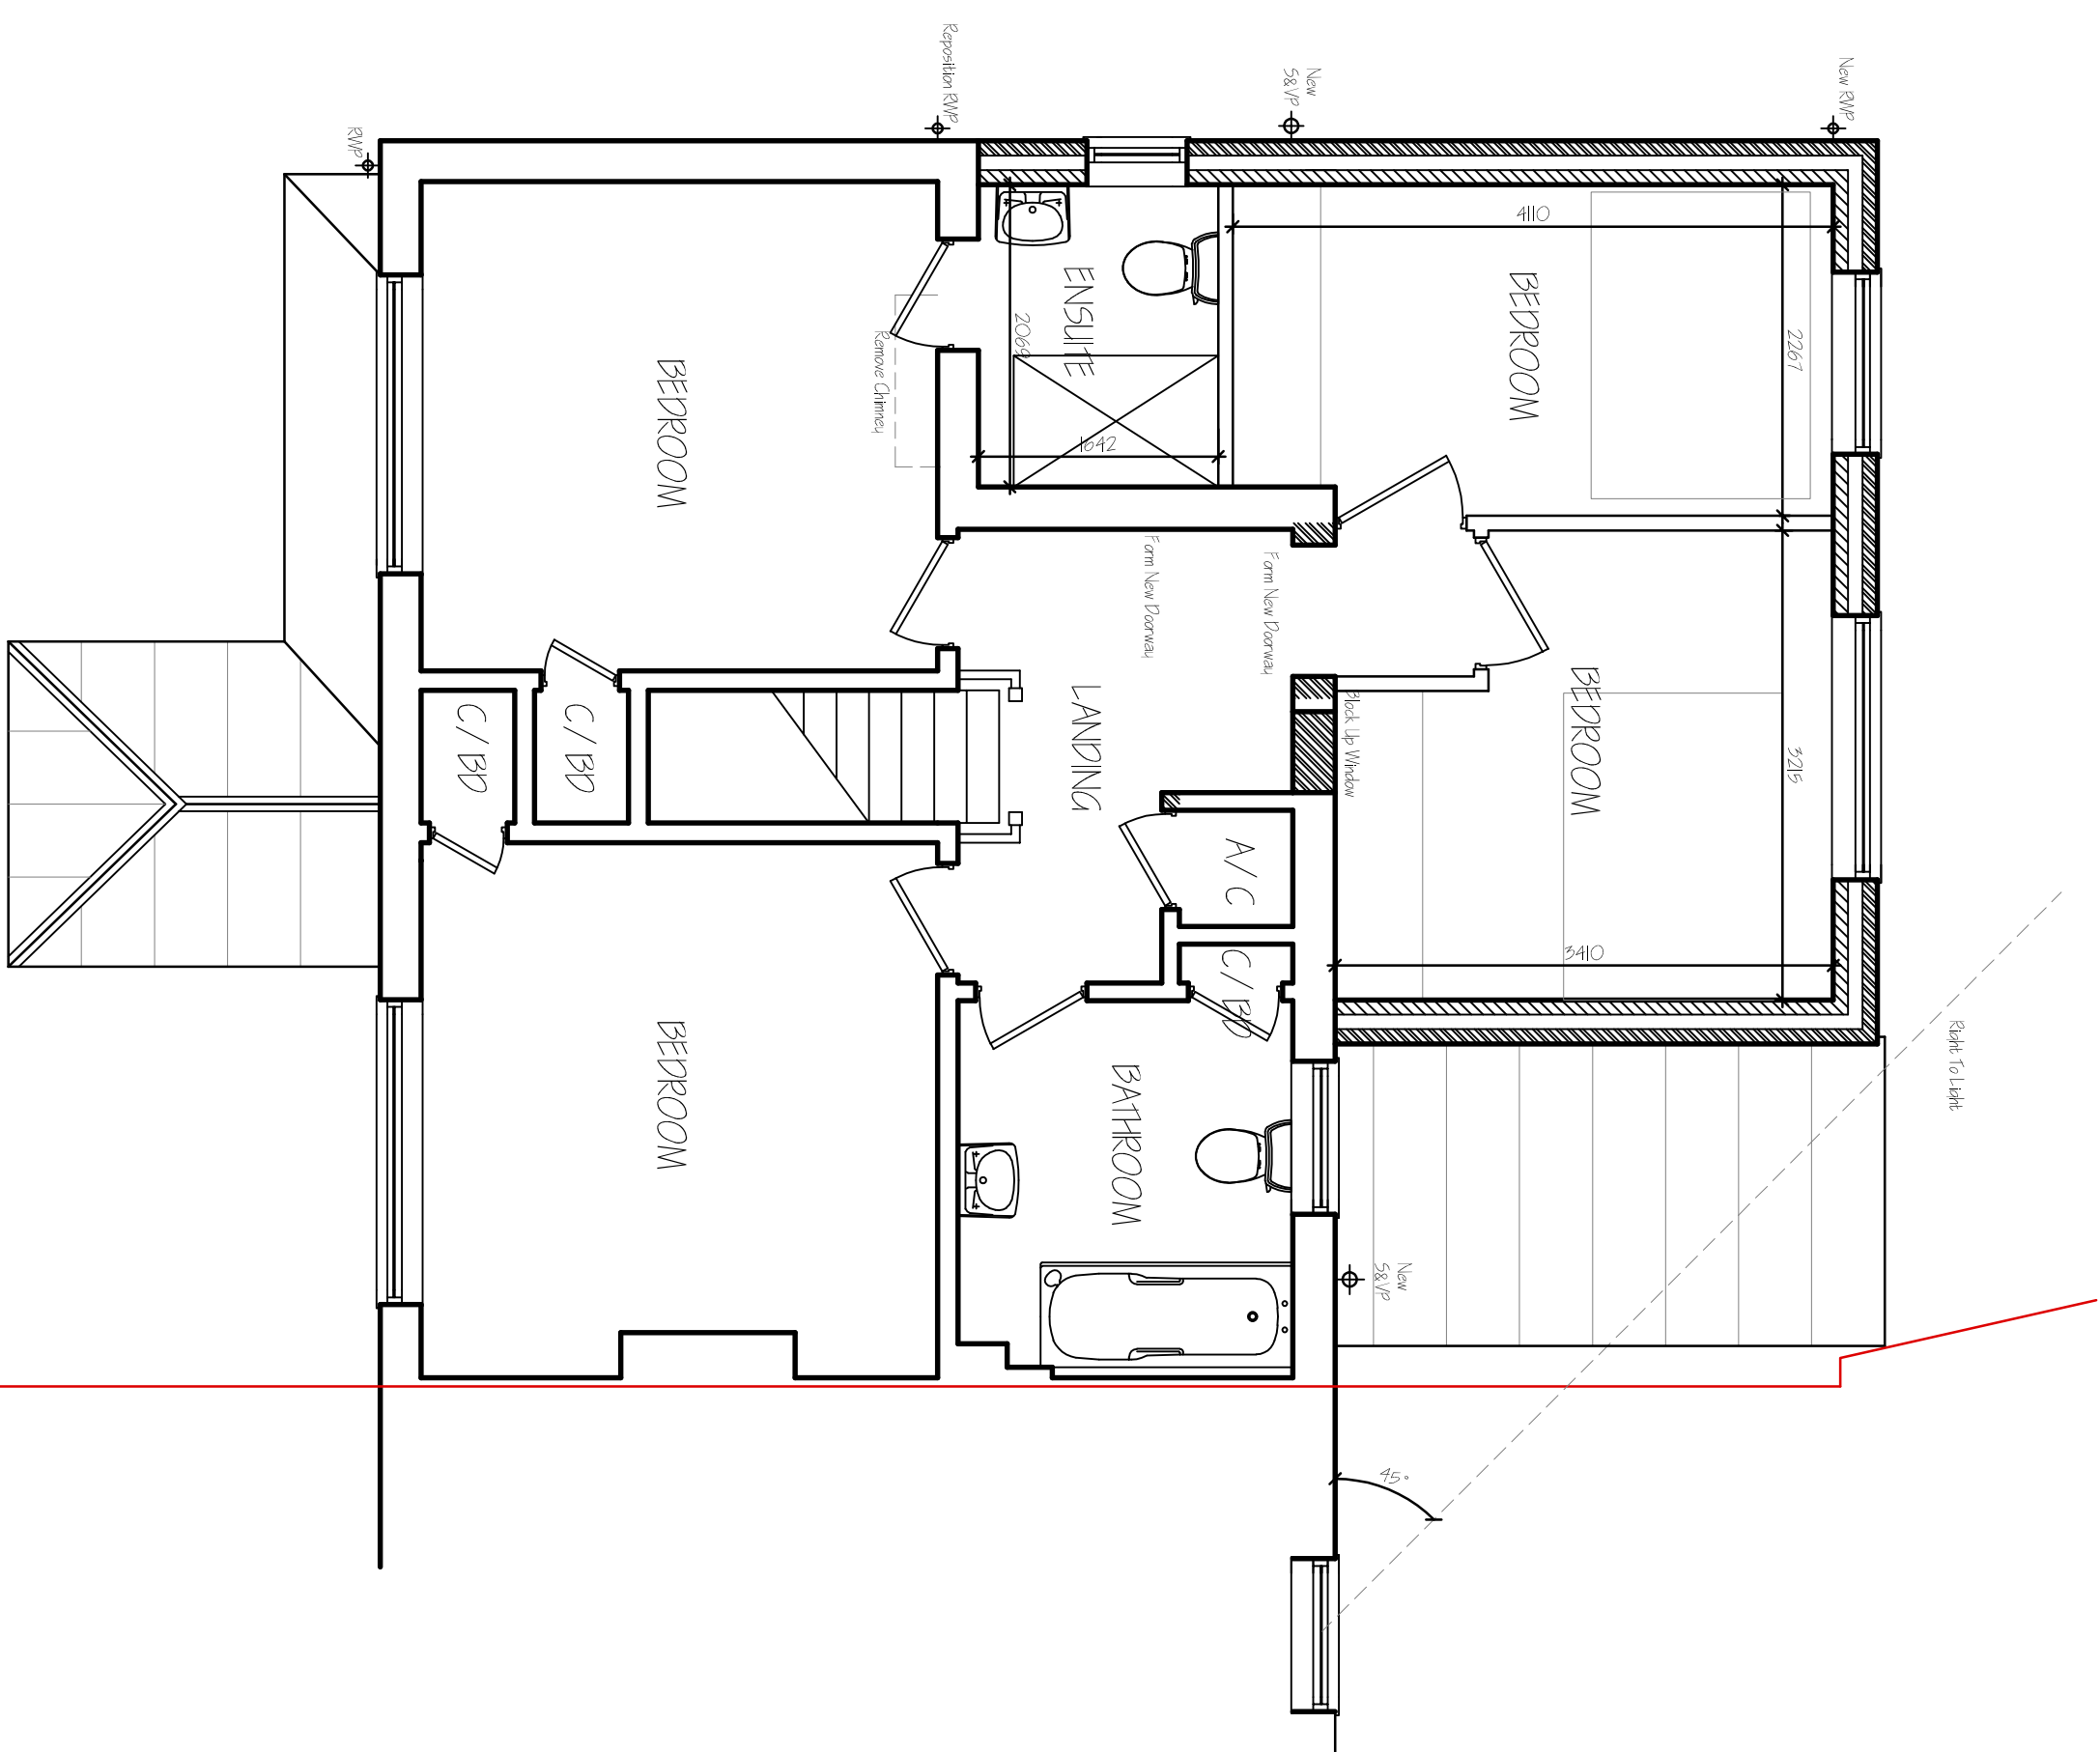
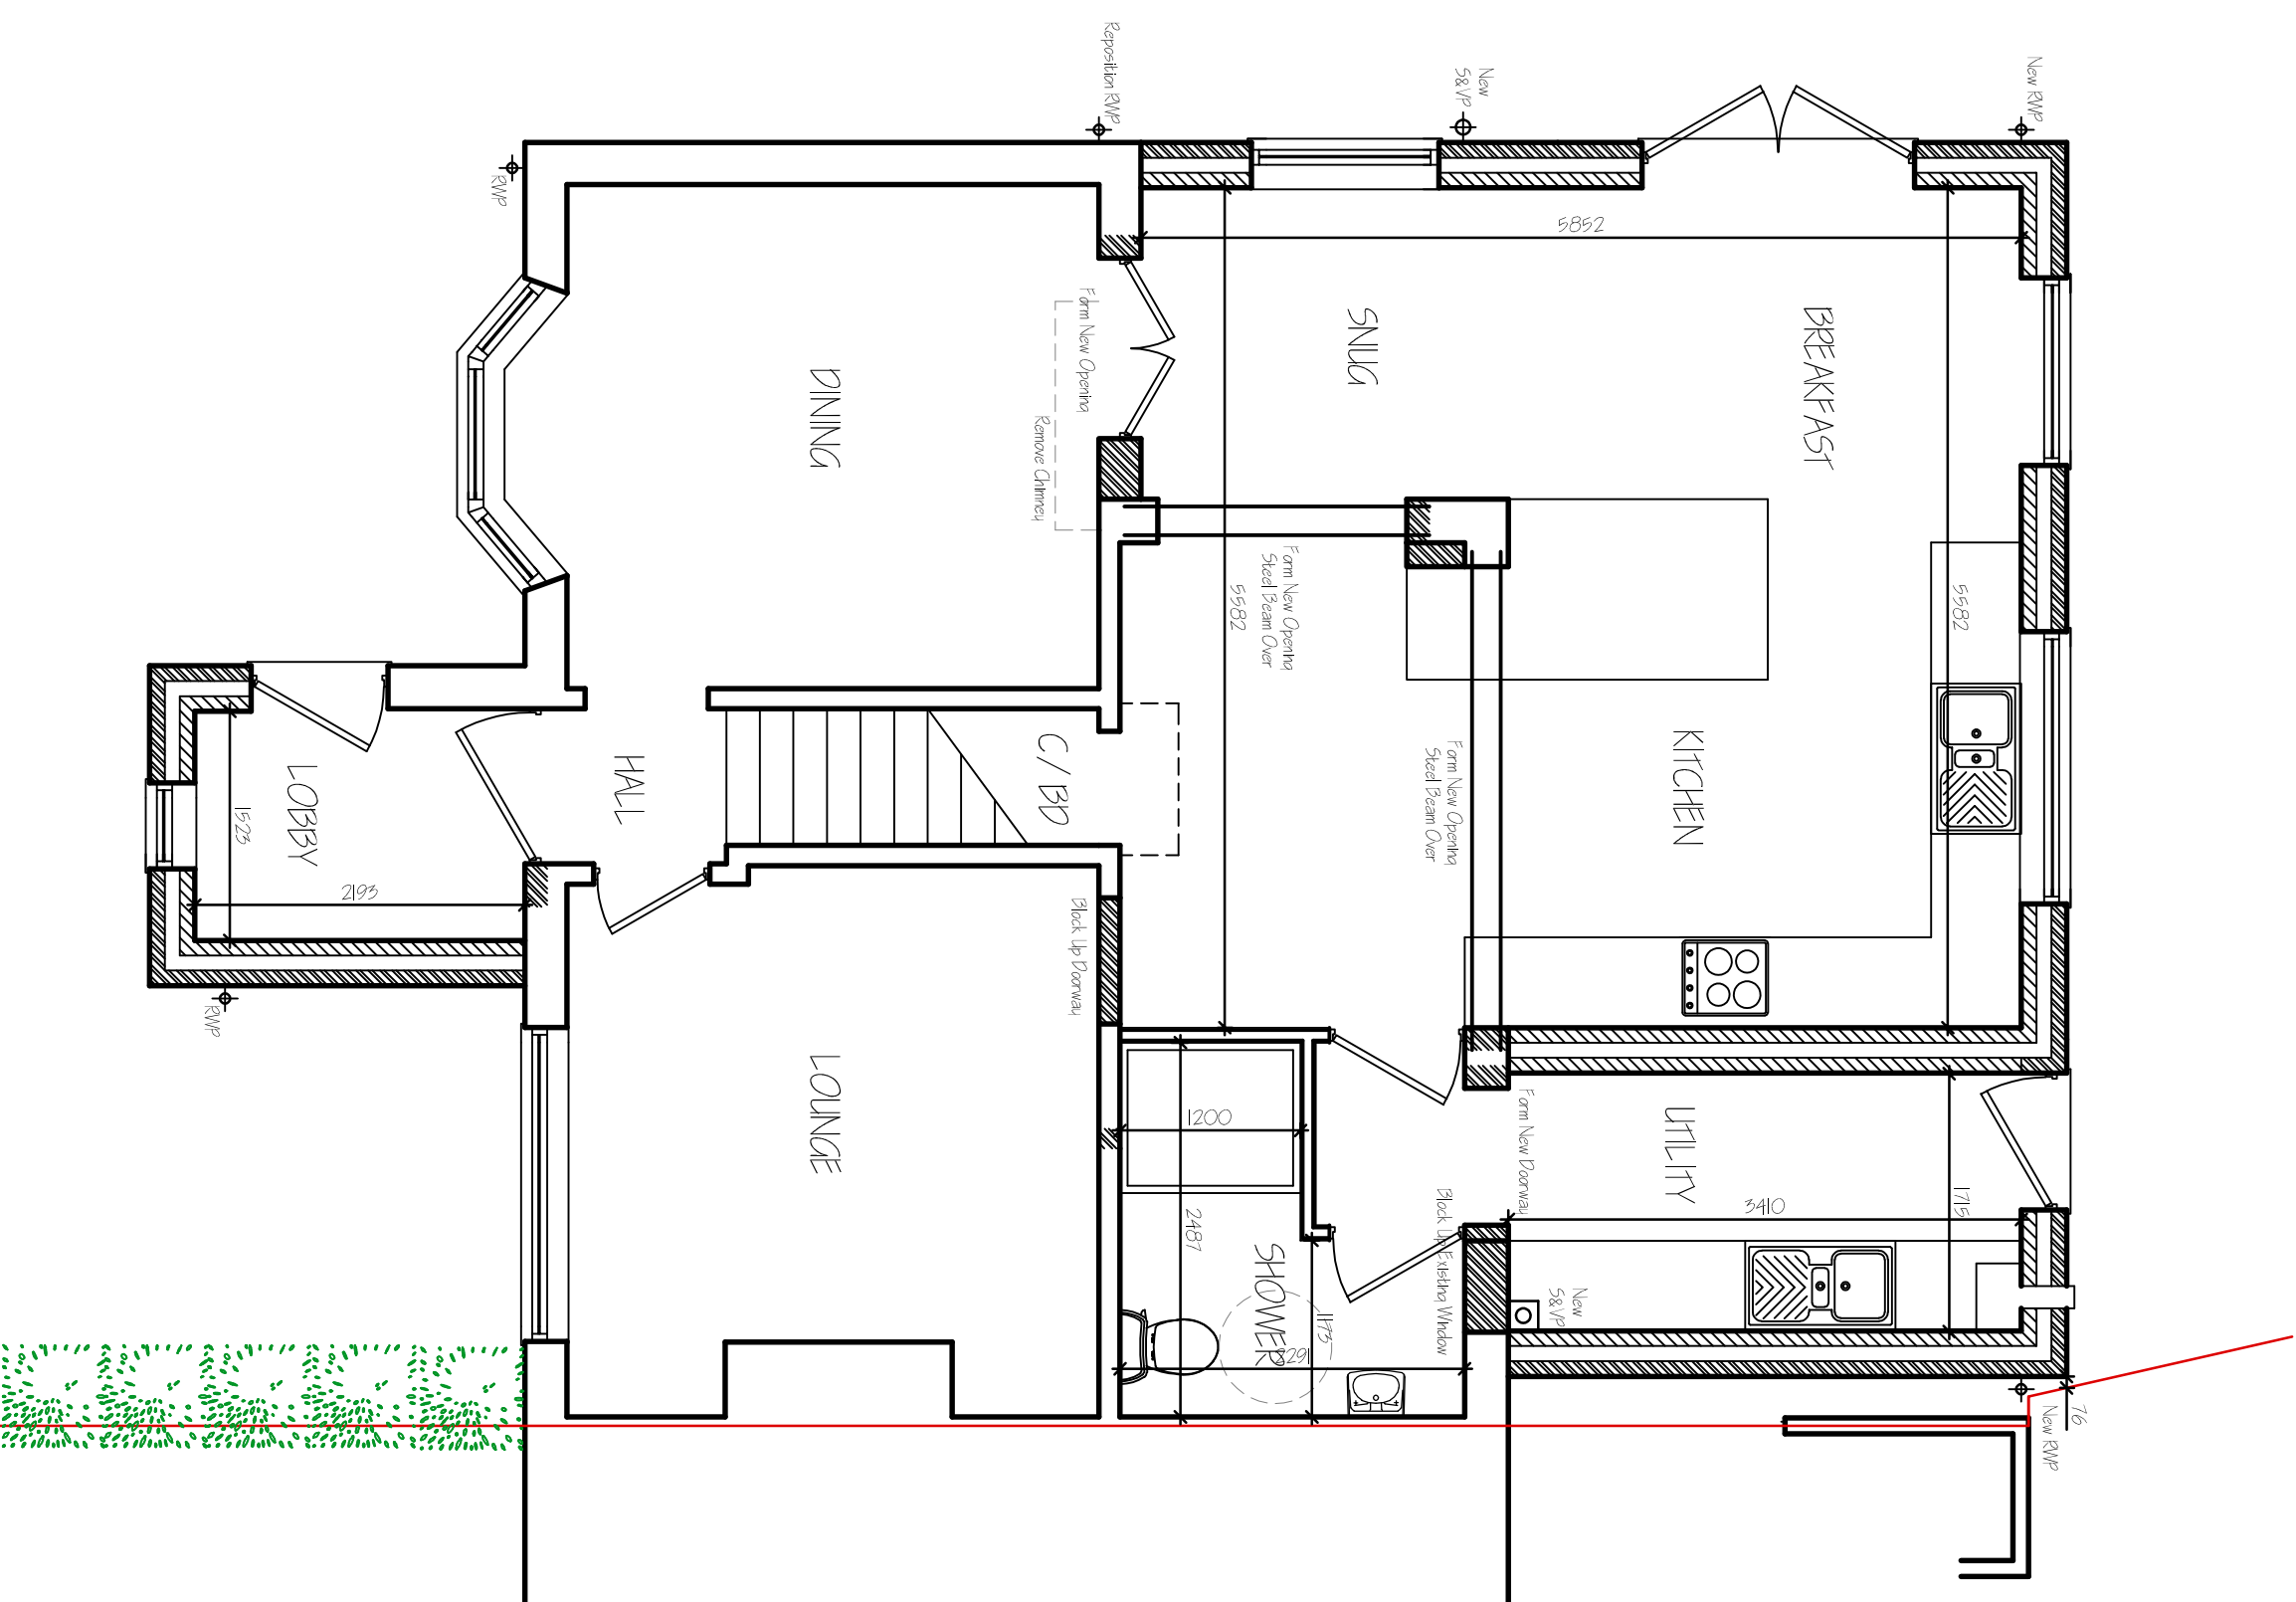
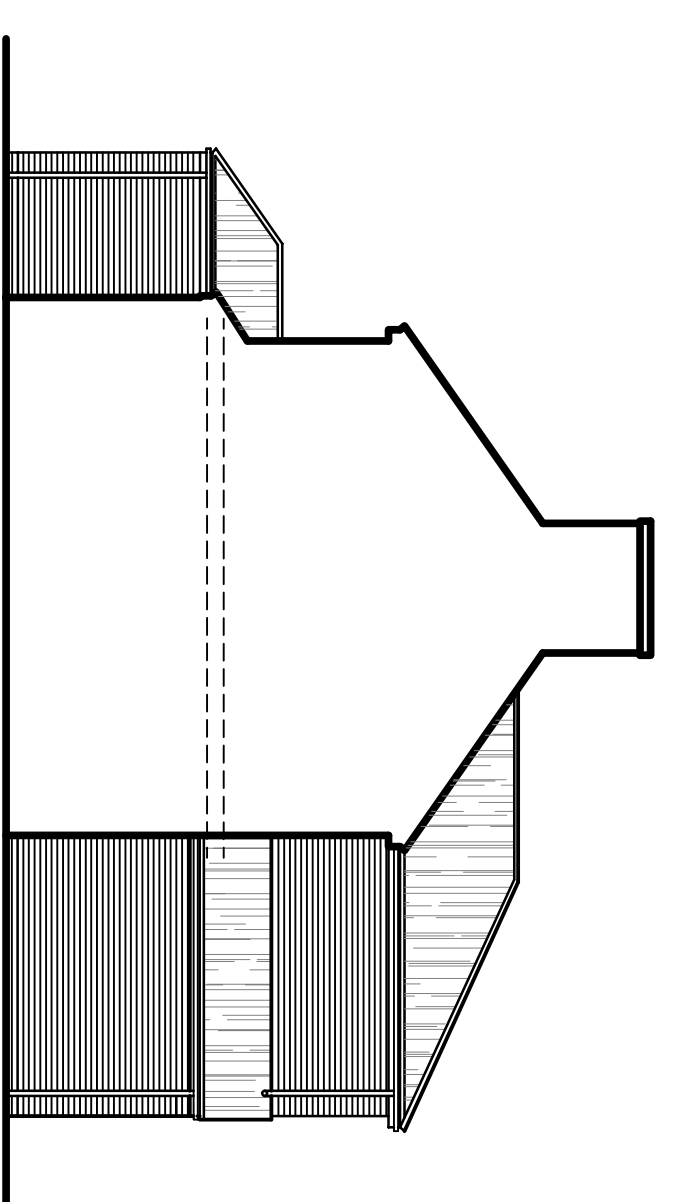
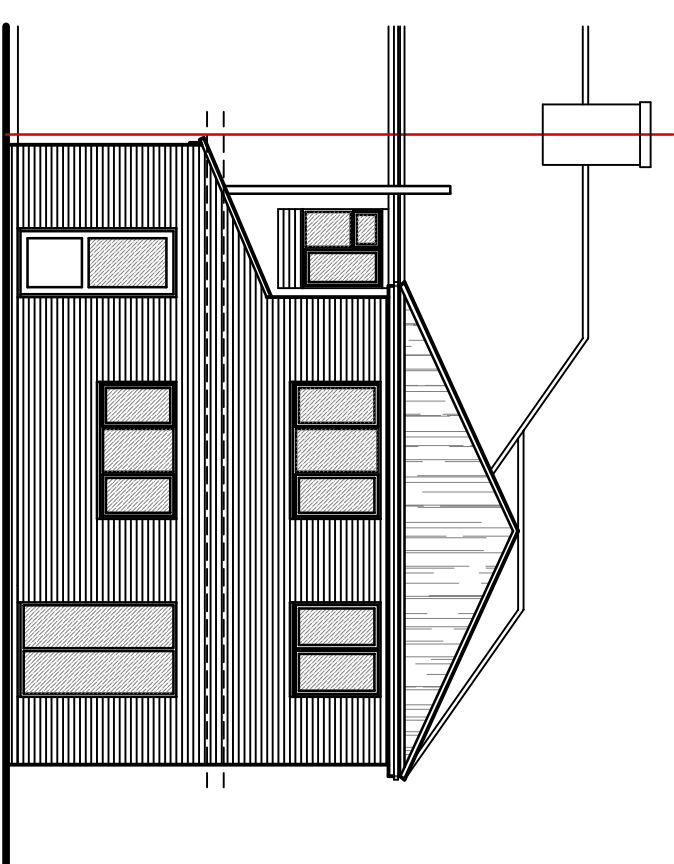
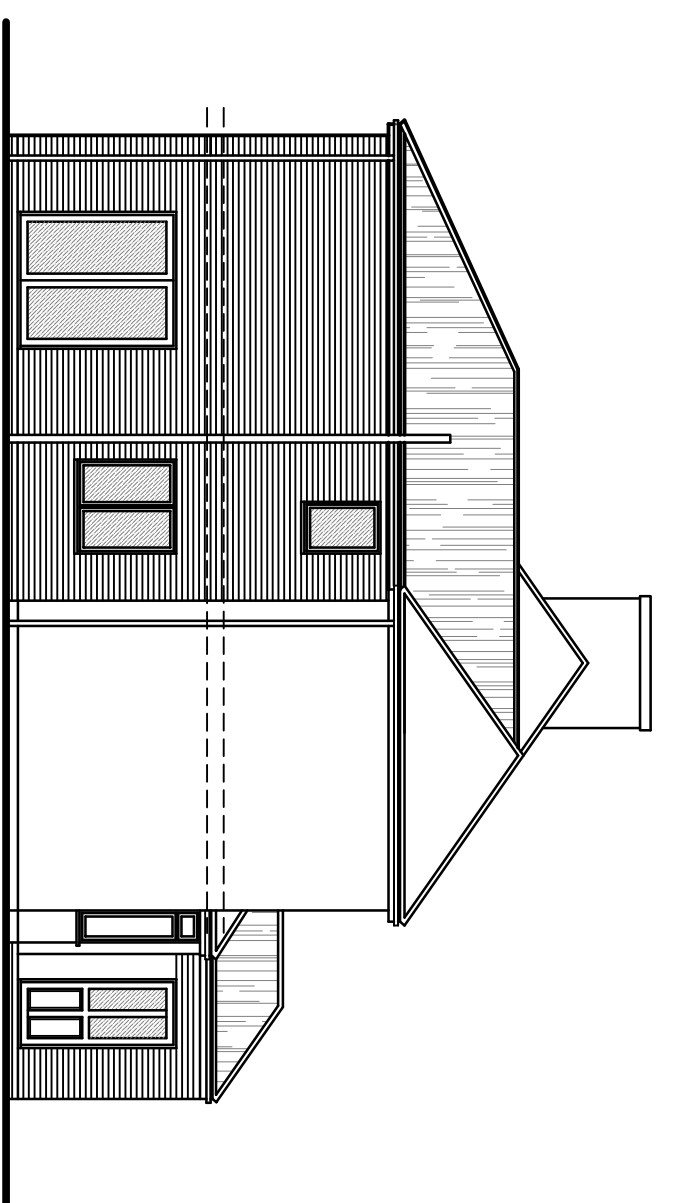


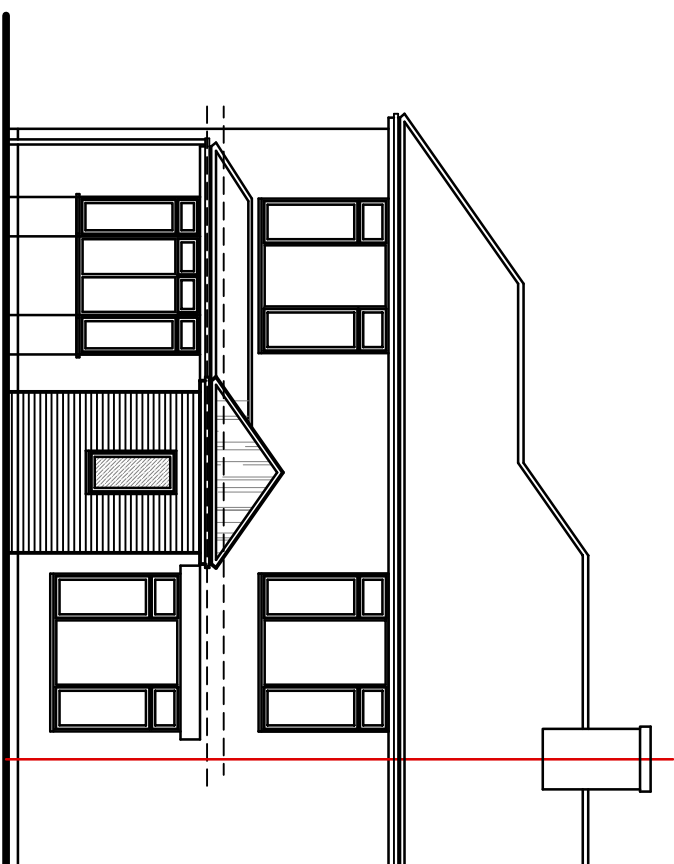

C	ANALYZING FOLLOWING REPLY	JUN 200
B	GIVES ANSWERS	MAY 200
A	GIVES ANSWERS	MAY 200
ref.	revision	date

G. R. MERCHANT LTD
ARCHITECTURAL
CONSULTANTS

4 Wrights Mews
12A Park Walk
Spalding, Lincs. PE12 7EE
Tel: 01406 490800
E-Mail: office@grmerchantltd.com
Websites: www.grmerchantltd.com

The logo for GR Merchant Ltd, featuring the letters 'GR' in a stylized, overlapping red font. The 'G' and 'R' are intertwined, with the 'R' having a distinctive shape where the vertical stroke is separate from the loop.

Project
ALTERATIONS & EXTENSION
I MARSH ROAD
HOLBEACH HURN
SPALDING, Lincs. PE12 8JY

Client
MR & MRS D CARTER

Drawing
FLOOR PLANS - PROPOSED
ELEVATIONS - PROPOSED
SITE PLAN - PROPOSED

Job Ref.	Drawing No.
4200-25	02C
Date	Drawn
NOV 2025	SLB

1:50 & 1:00 (Unless Otherwise Stated)

DO NOT SCALE FROM THIS DRAWING

[illegible]