

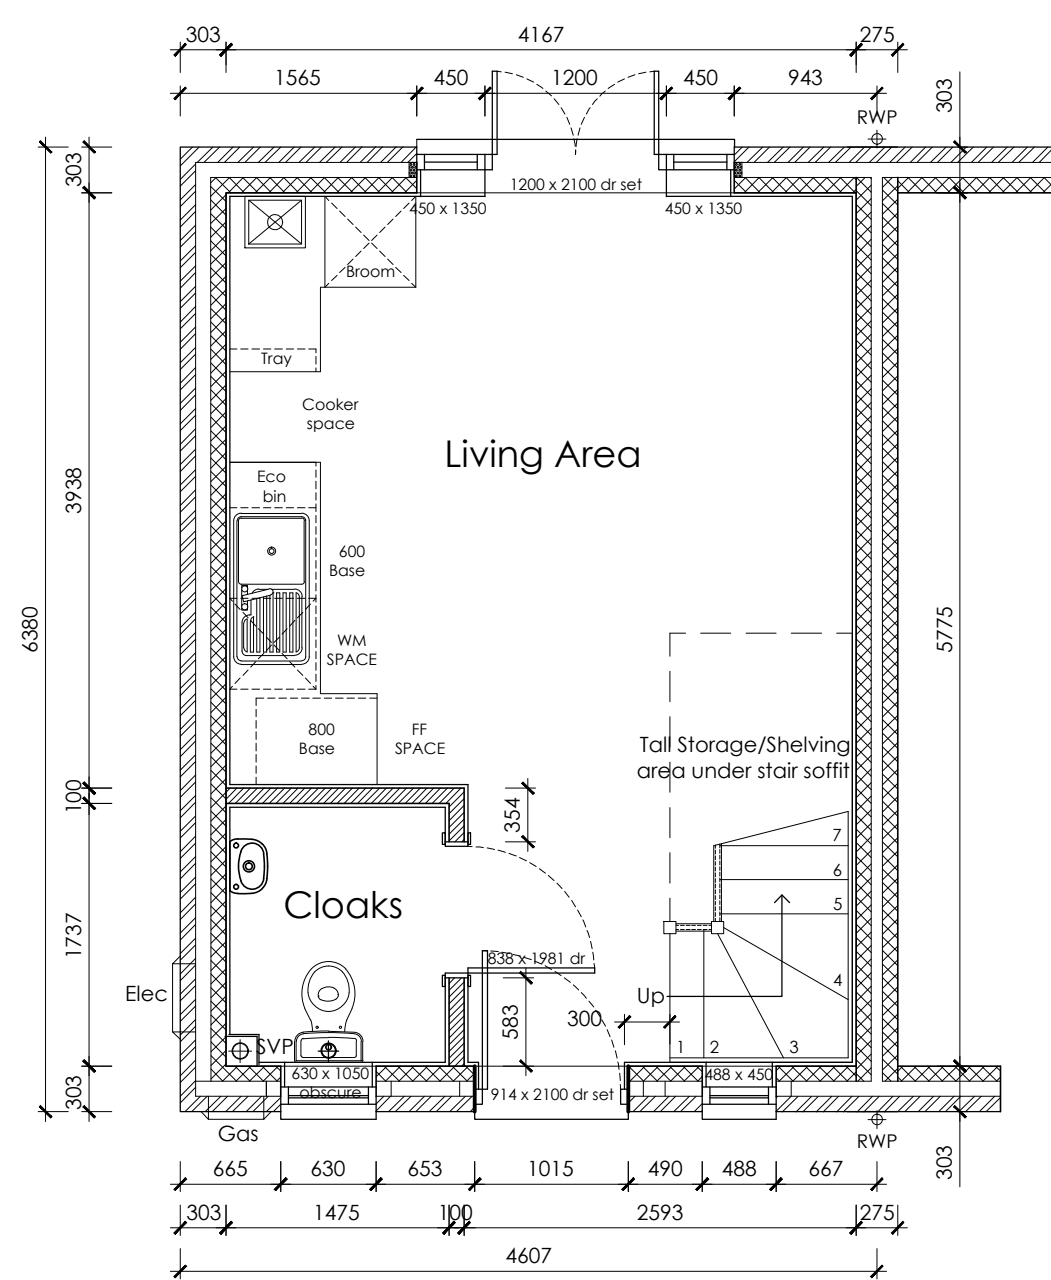


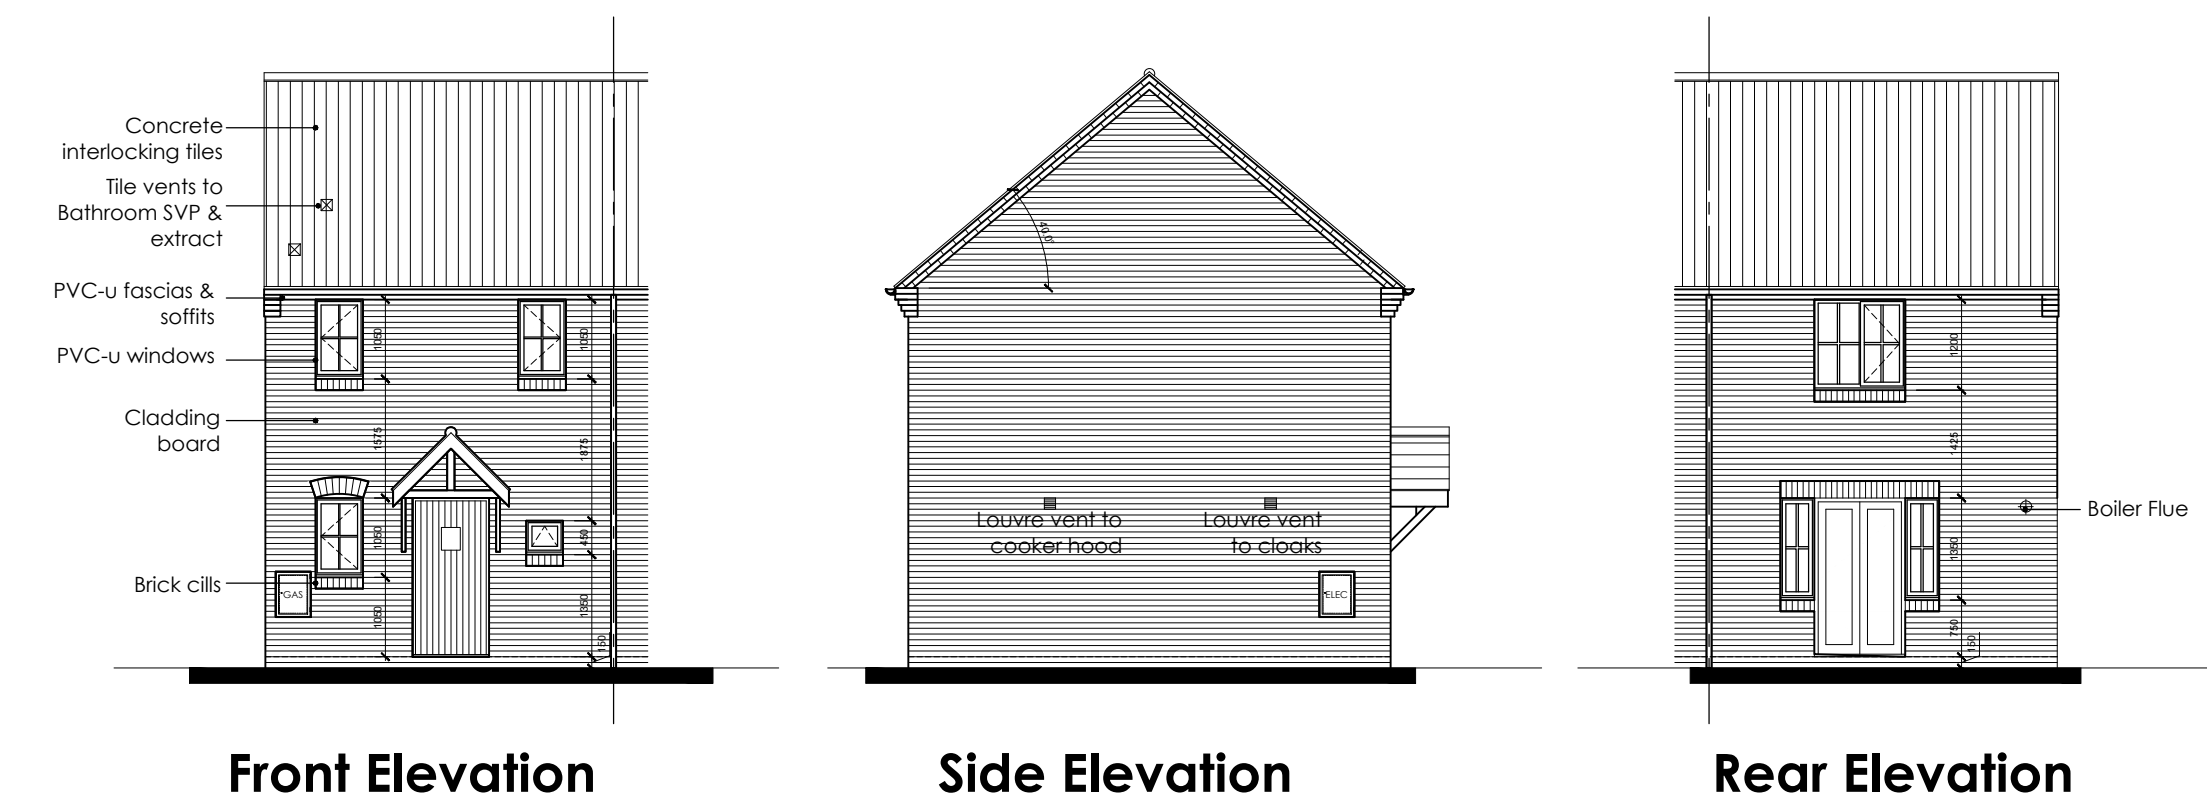



Ground Floor Plan

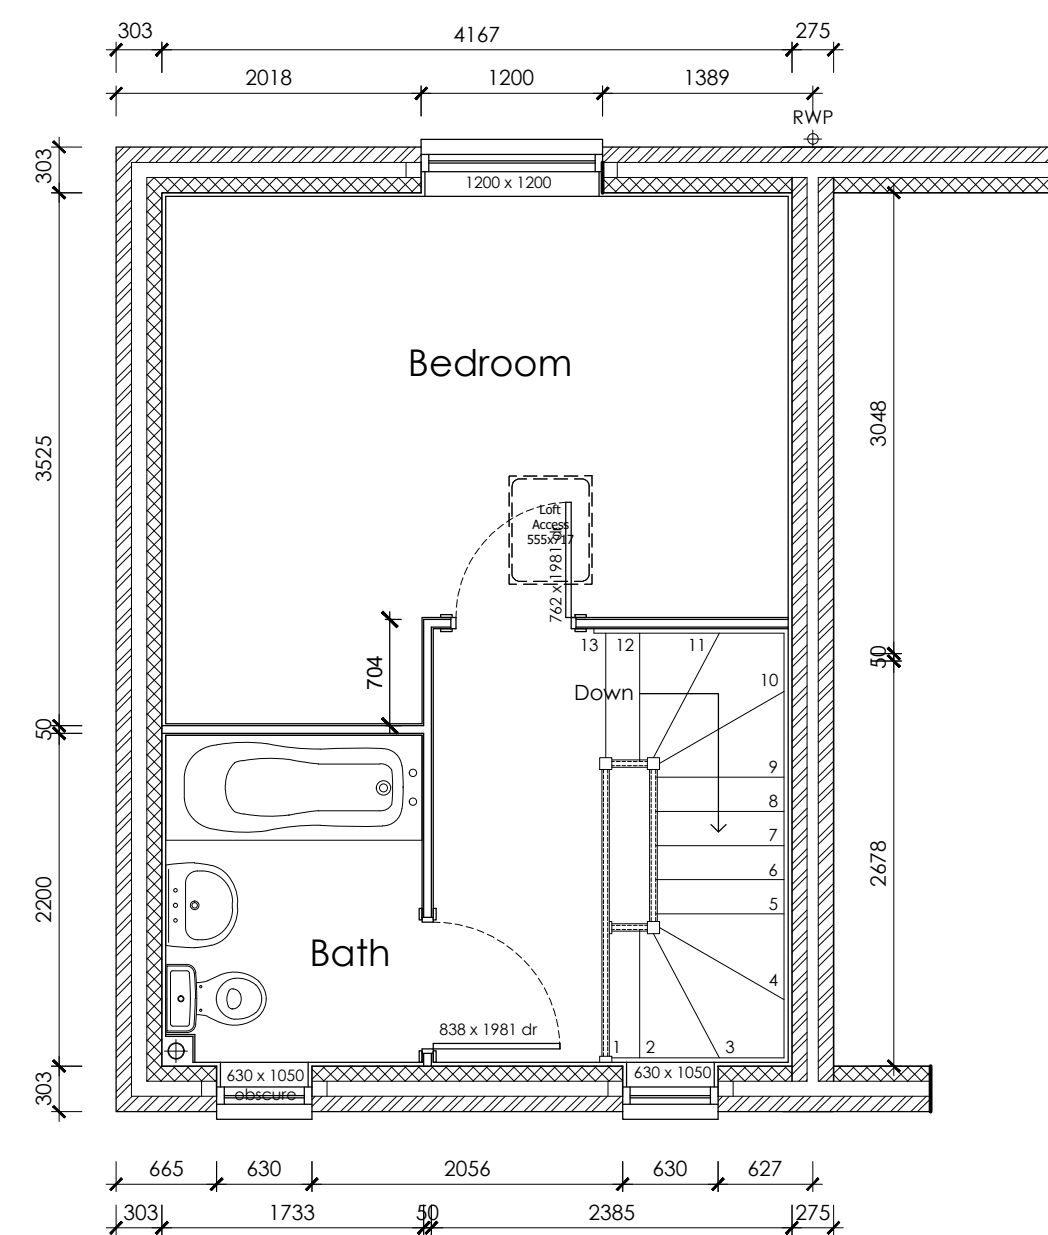


First Floor Plan

BRICK/BLOCKWORK LEGEND

- 103mm FACING BRICKWORK
- 100mm - 3.6N/mm² DENSITY NONE LOAD BEARING LIGHT WEIGHT BLOCK
- 100mm - 3.6N/mm² DENSITY LOAD BEARING BLOCK

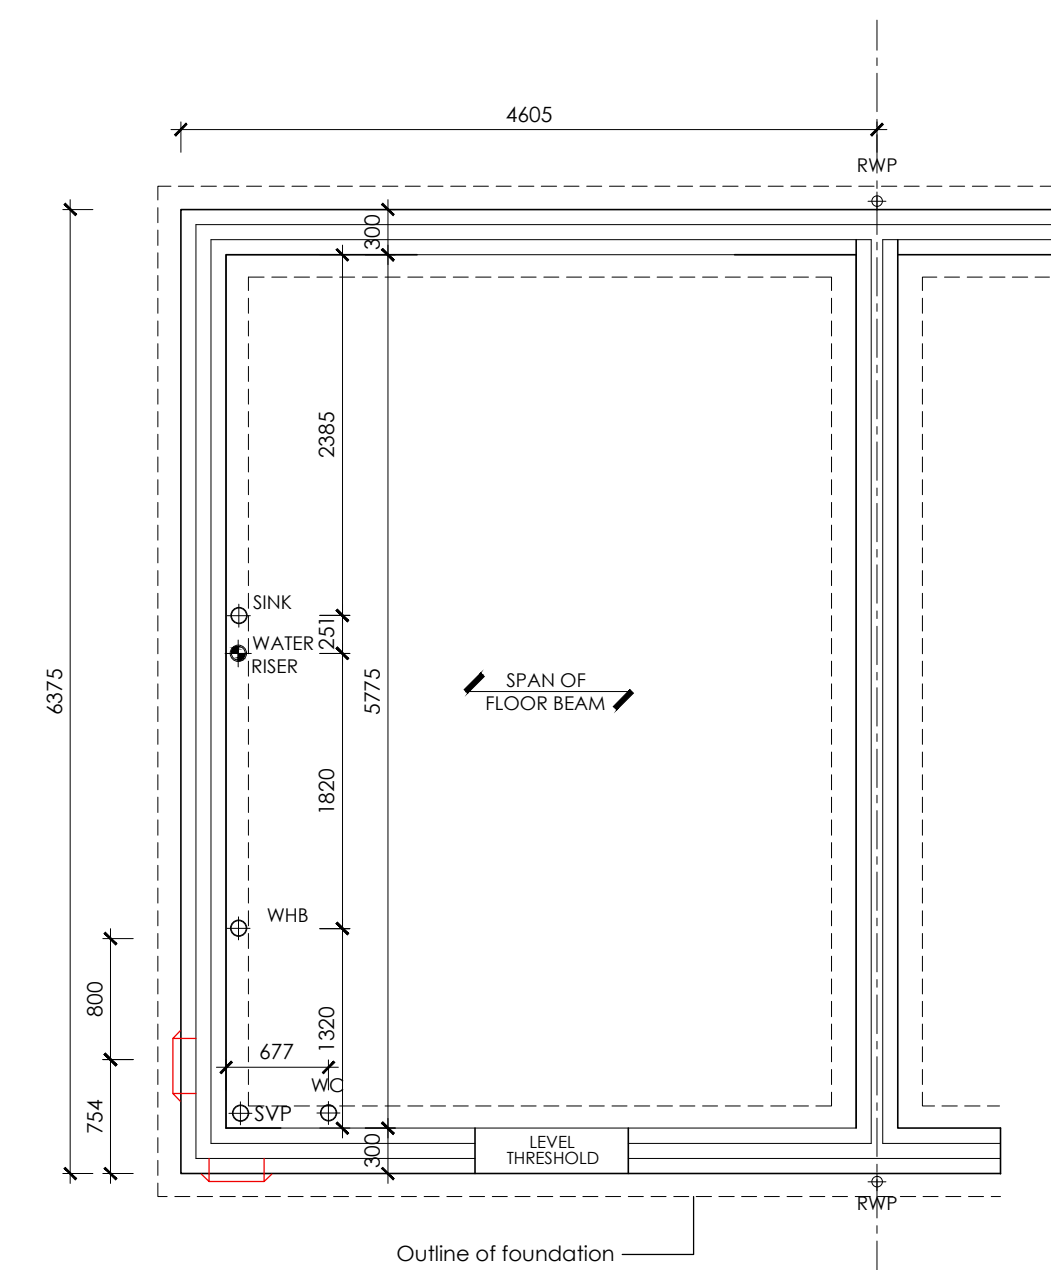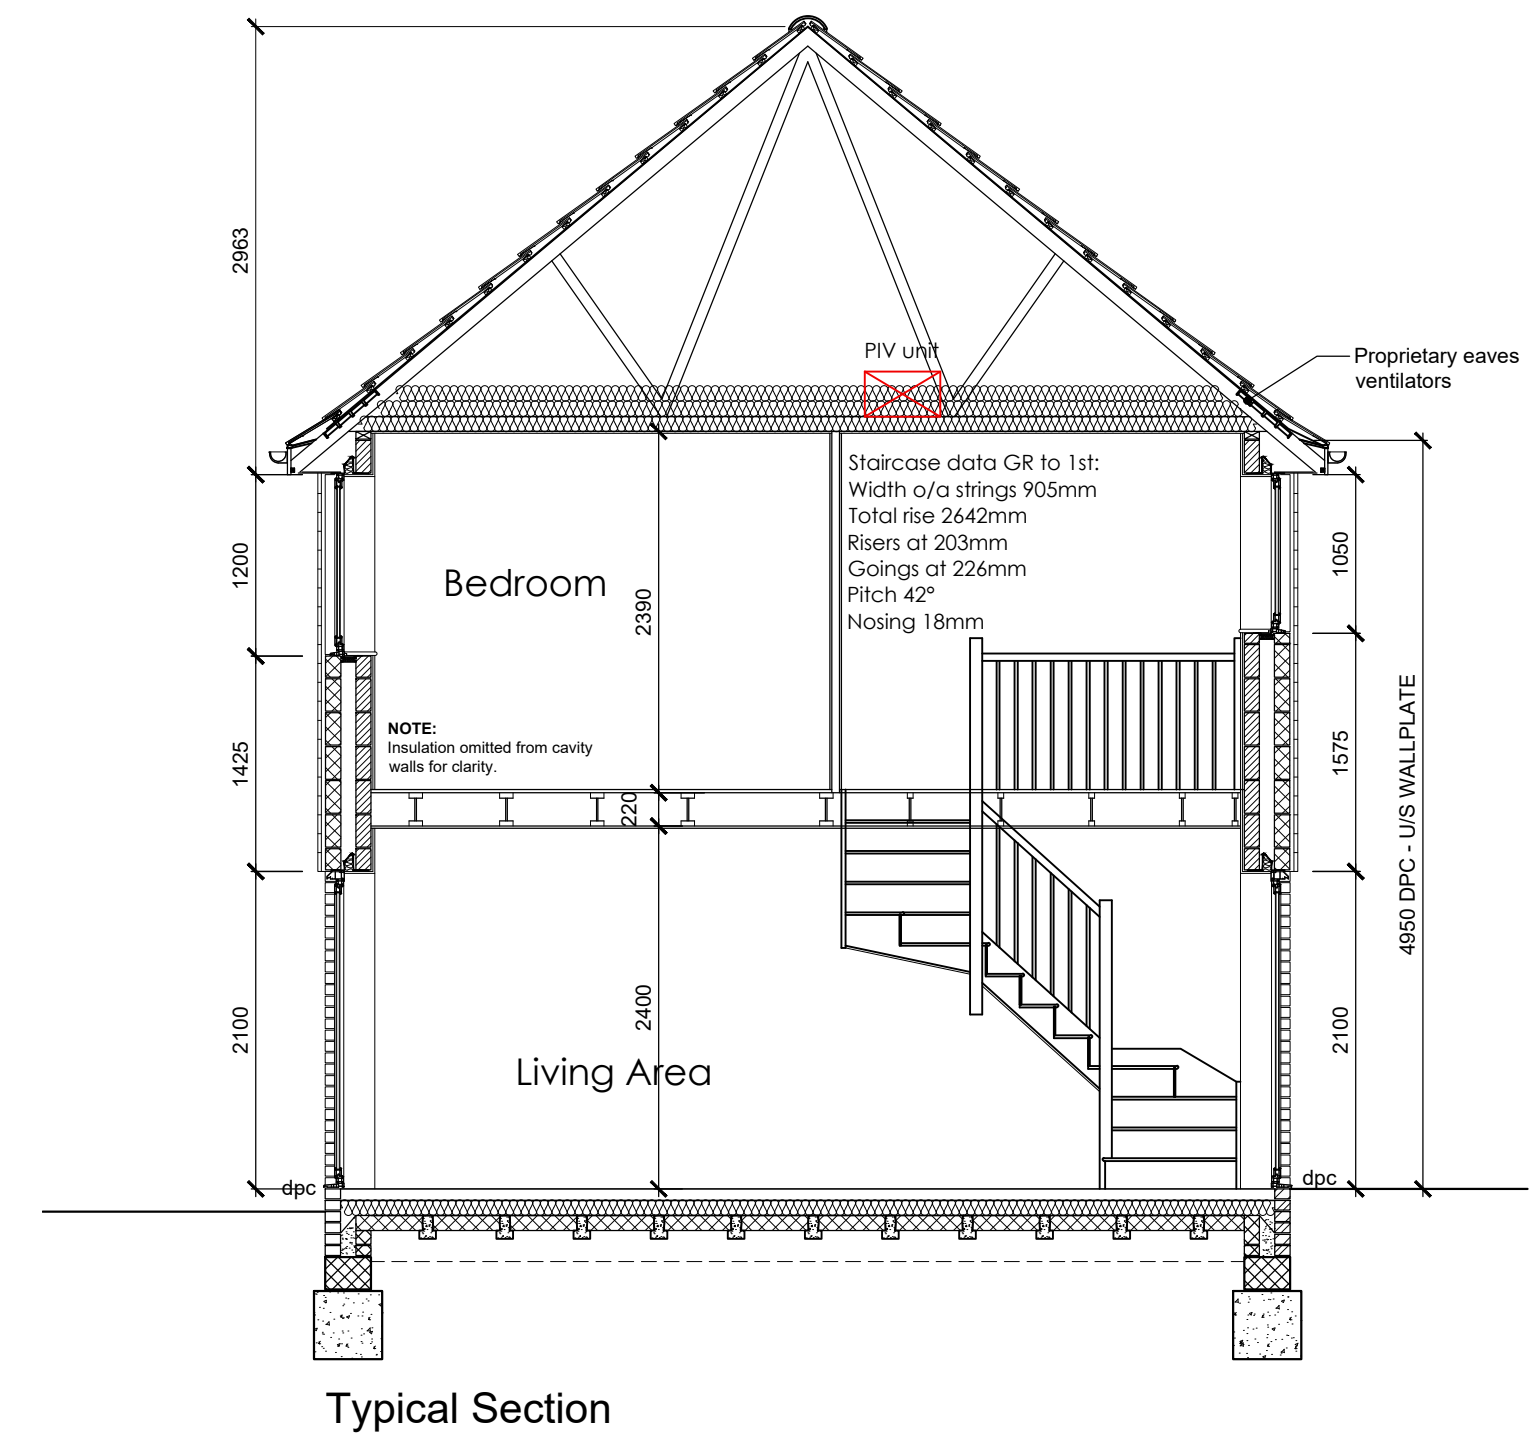


Foundation Plan

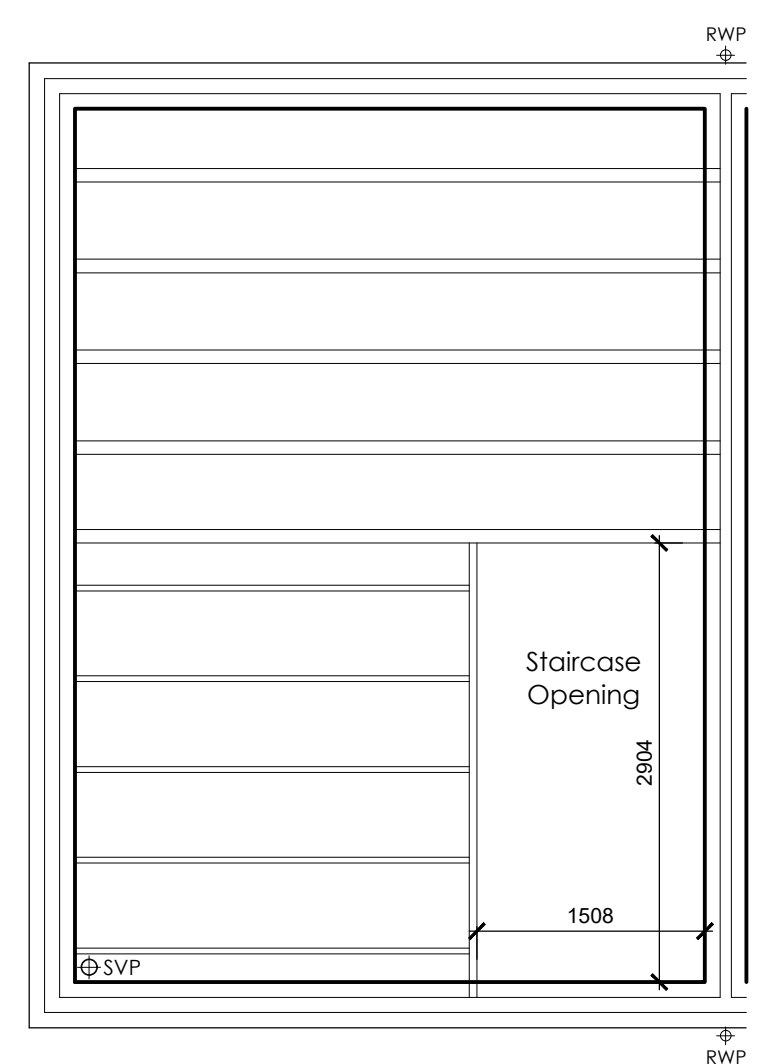

Floor Form Plan

For floor joist details see supplier information

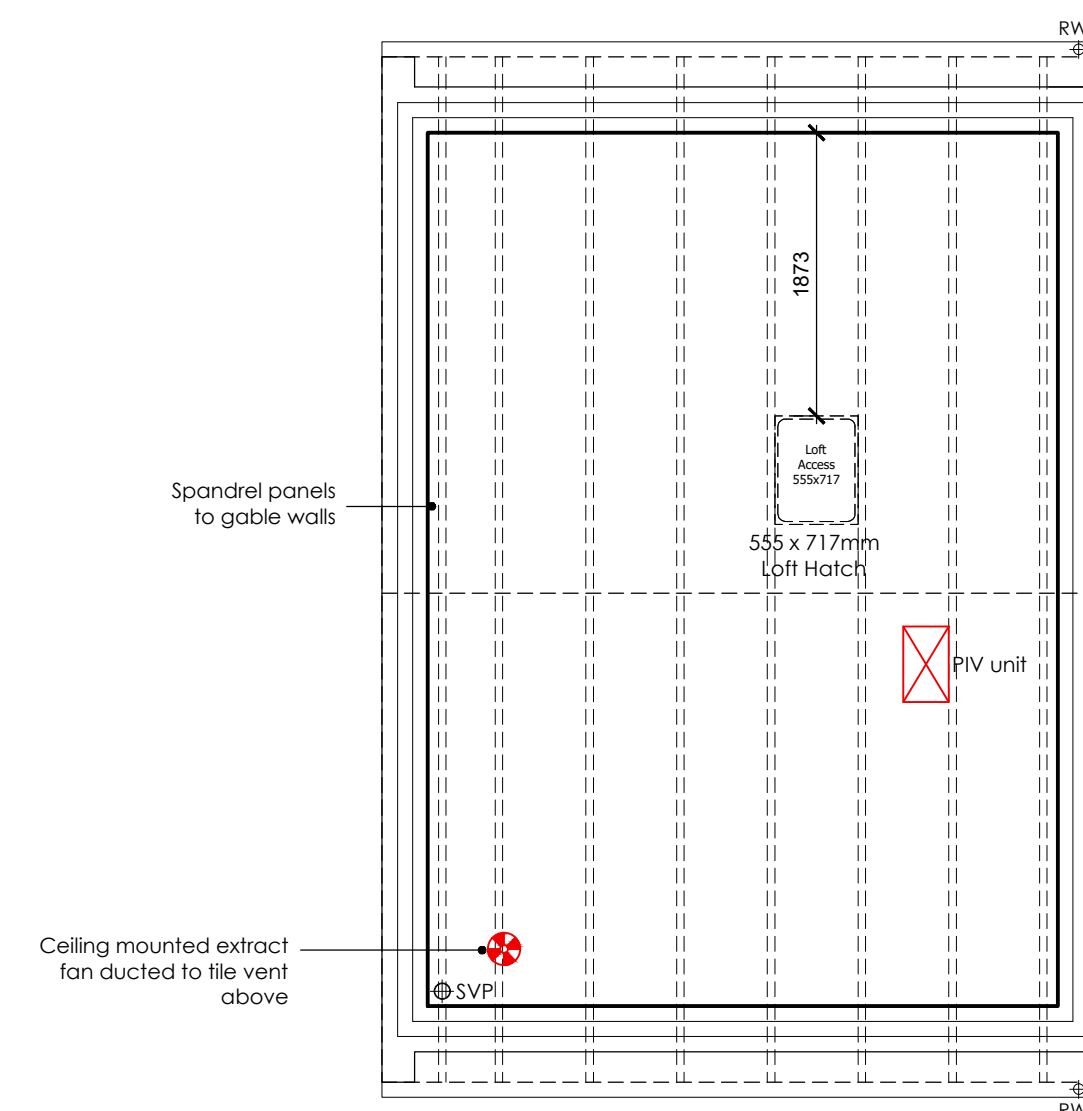

Roof Form Plan - Pitch 40°

For roof truss details see supplier information

A.	12.01.2018	PIV unit added to loft space & external boarding removed
Rev.	Date	Description



1 Goodison Road, Lincs Gateway Business Park,
Spalding Lincs, PE12 8QA T: 01406 490590

PROJECT:	Proposed Residential Development at Low Lane, Holbeach
HOUSE TYPE:	A516N (516sq ft)
DRAWING:	Floor Plans, Elevations Form Plans and Section
SCALE:	1:50/100@A1
DATE:	30.11.2017
DRAWING No:	A516N-100
DRAWN:	MIL
REVISION:	A

PLOTS AS: 39
OPP: 38