





Front Elevation

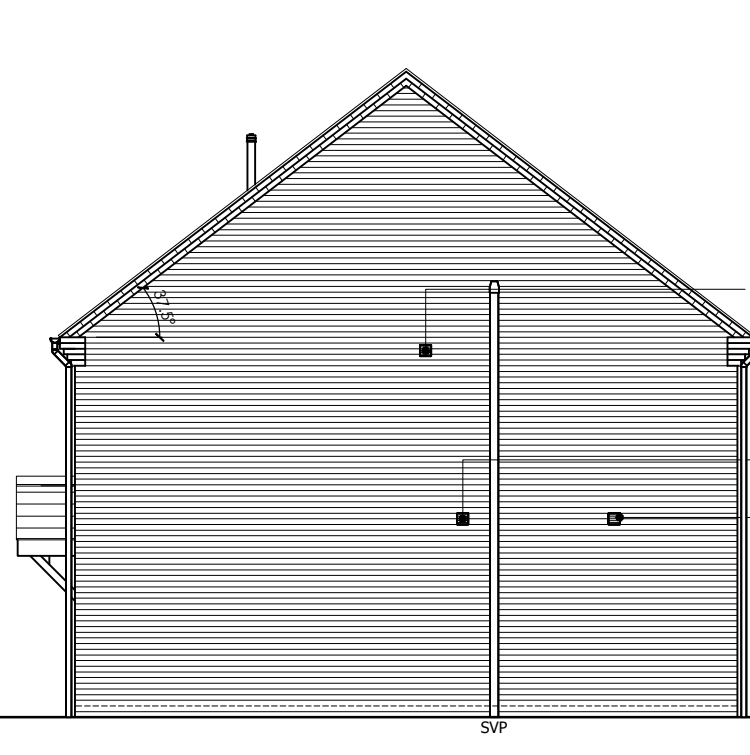


Side Elevation




Rear Elevation

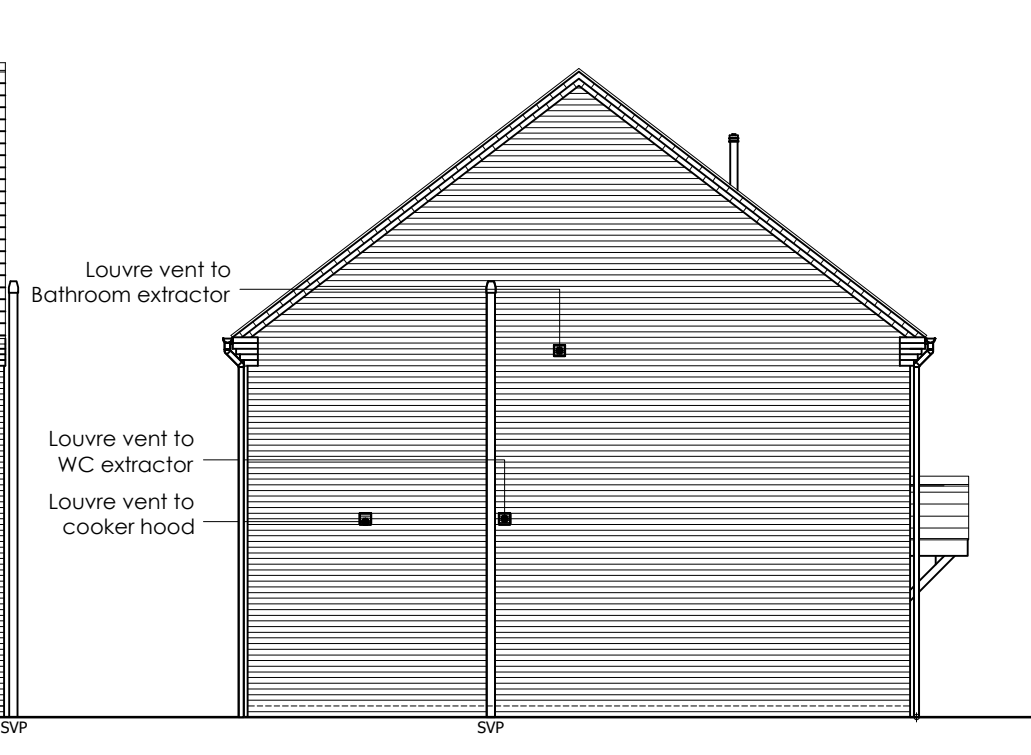

Side Elevation

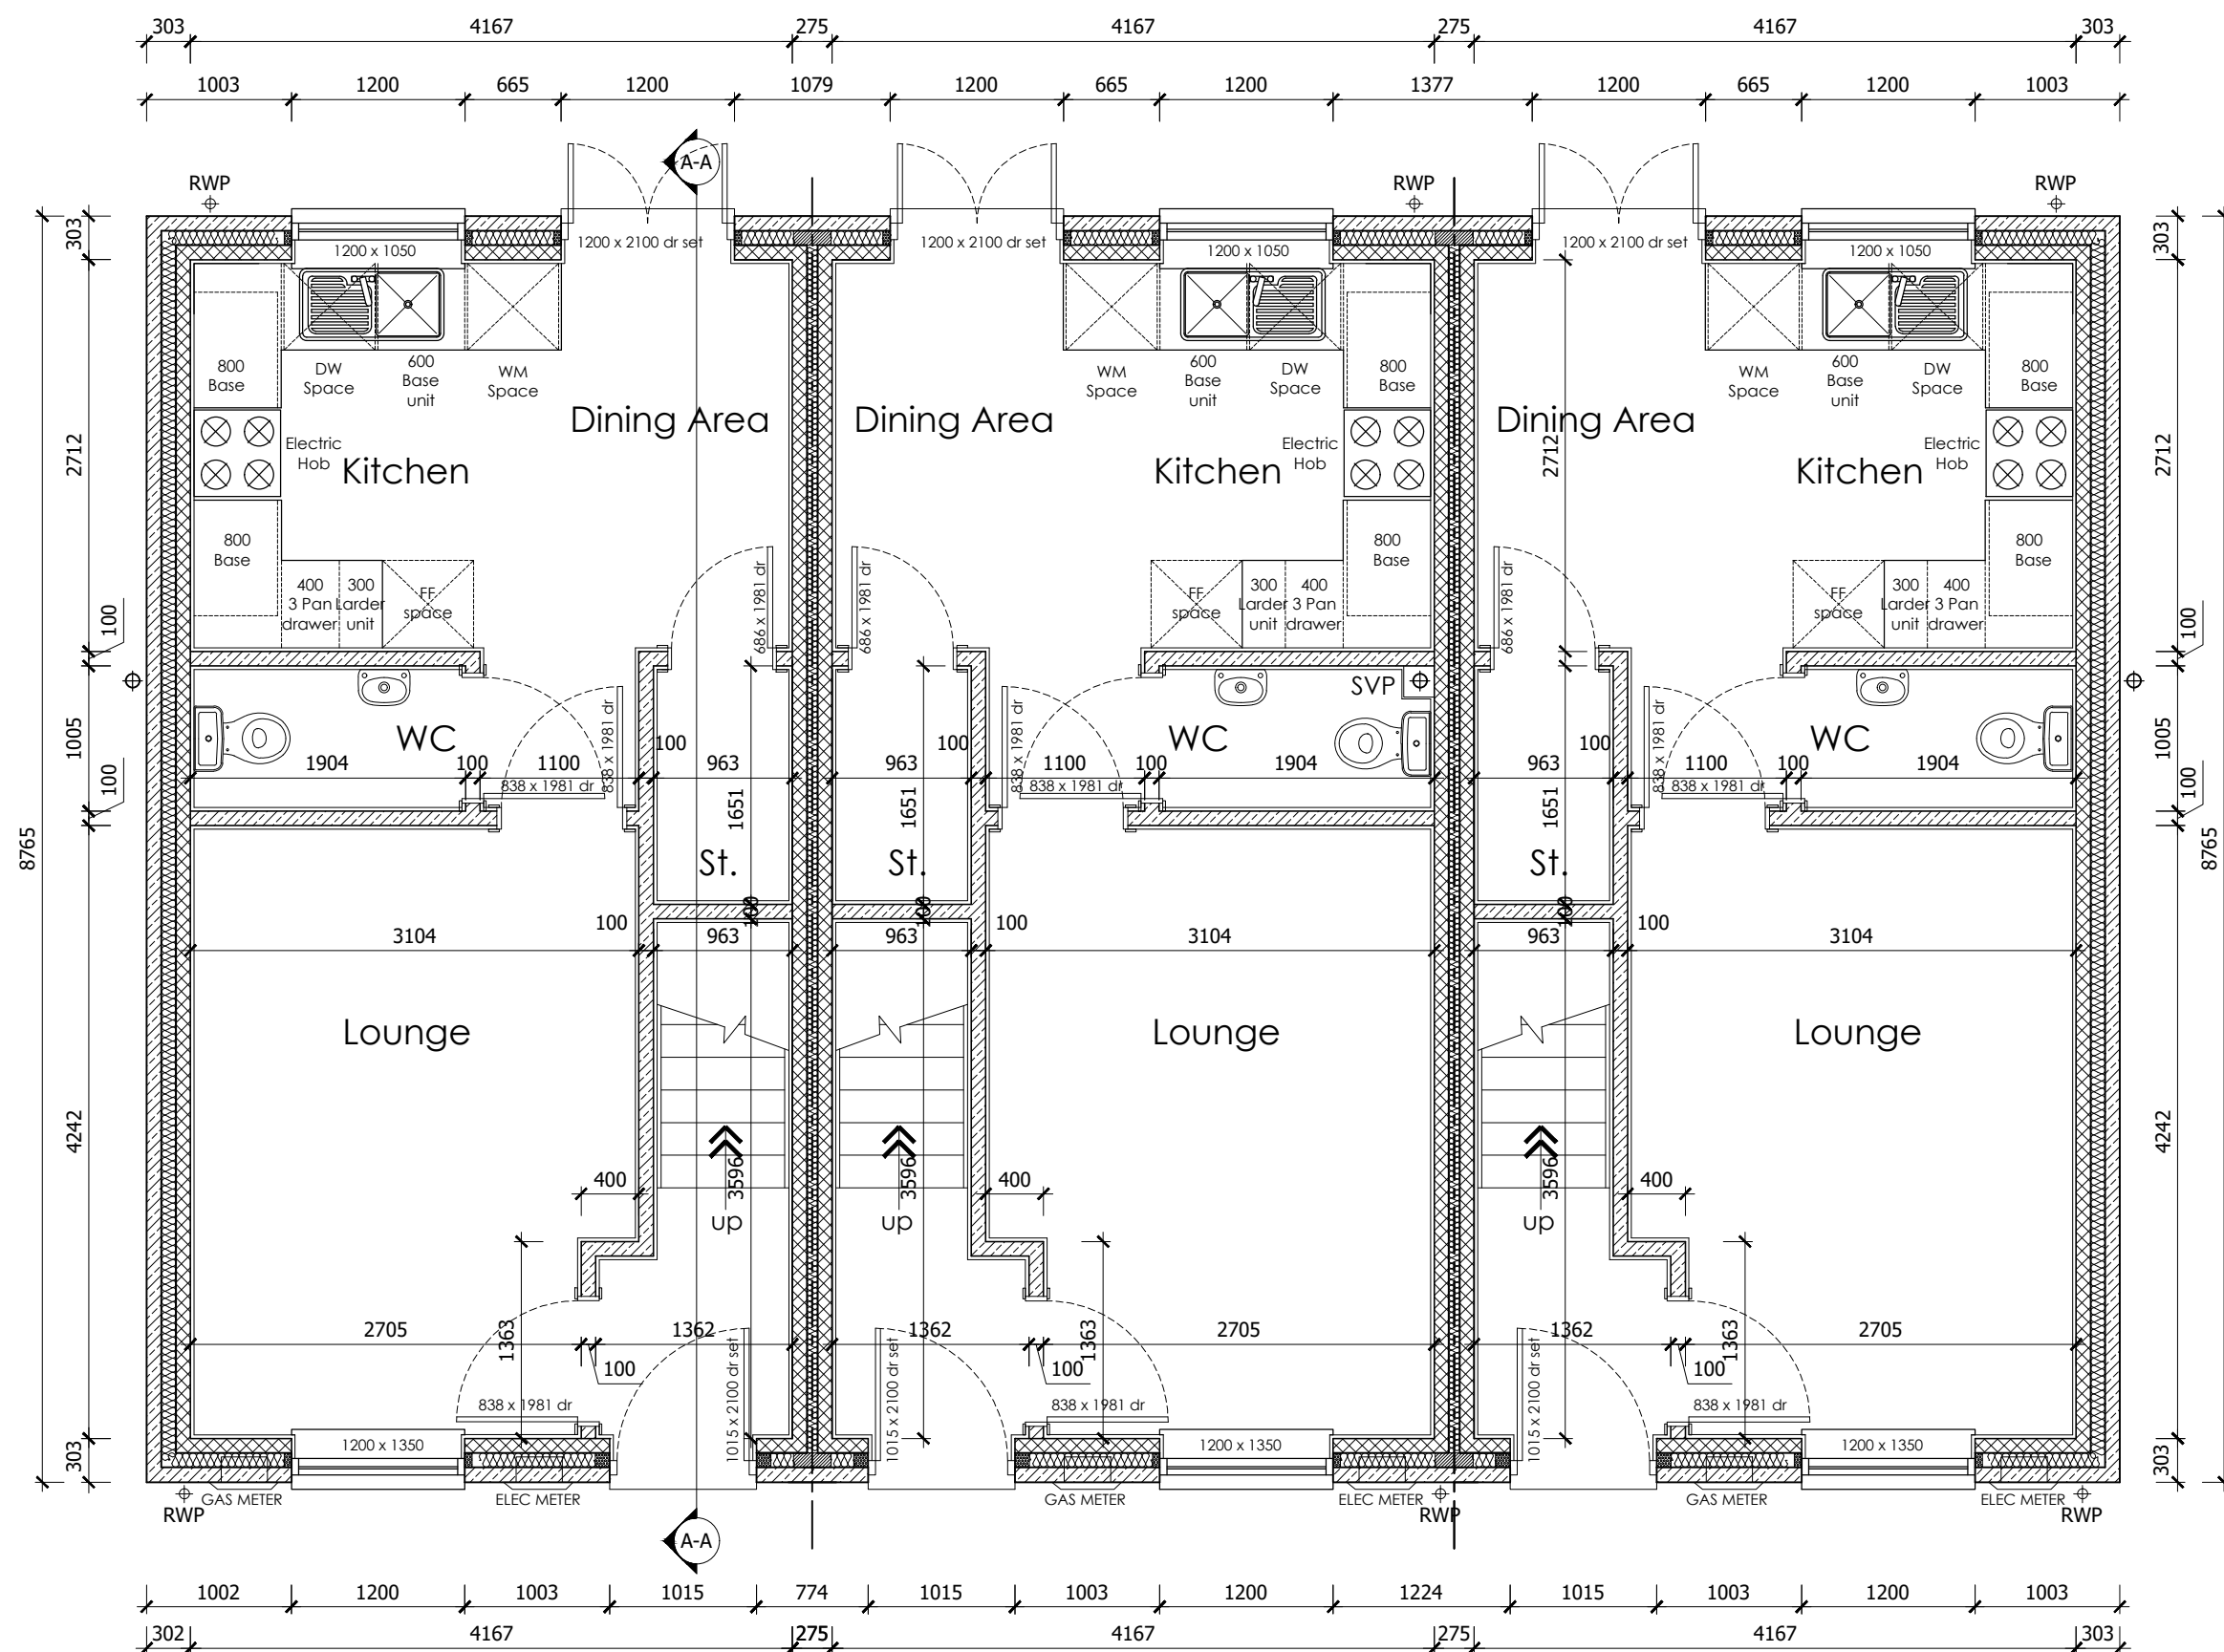

Ground Floor Plan

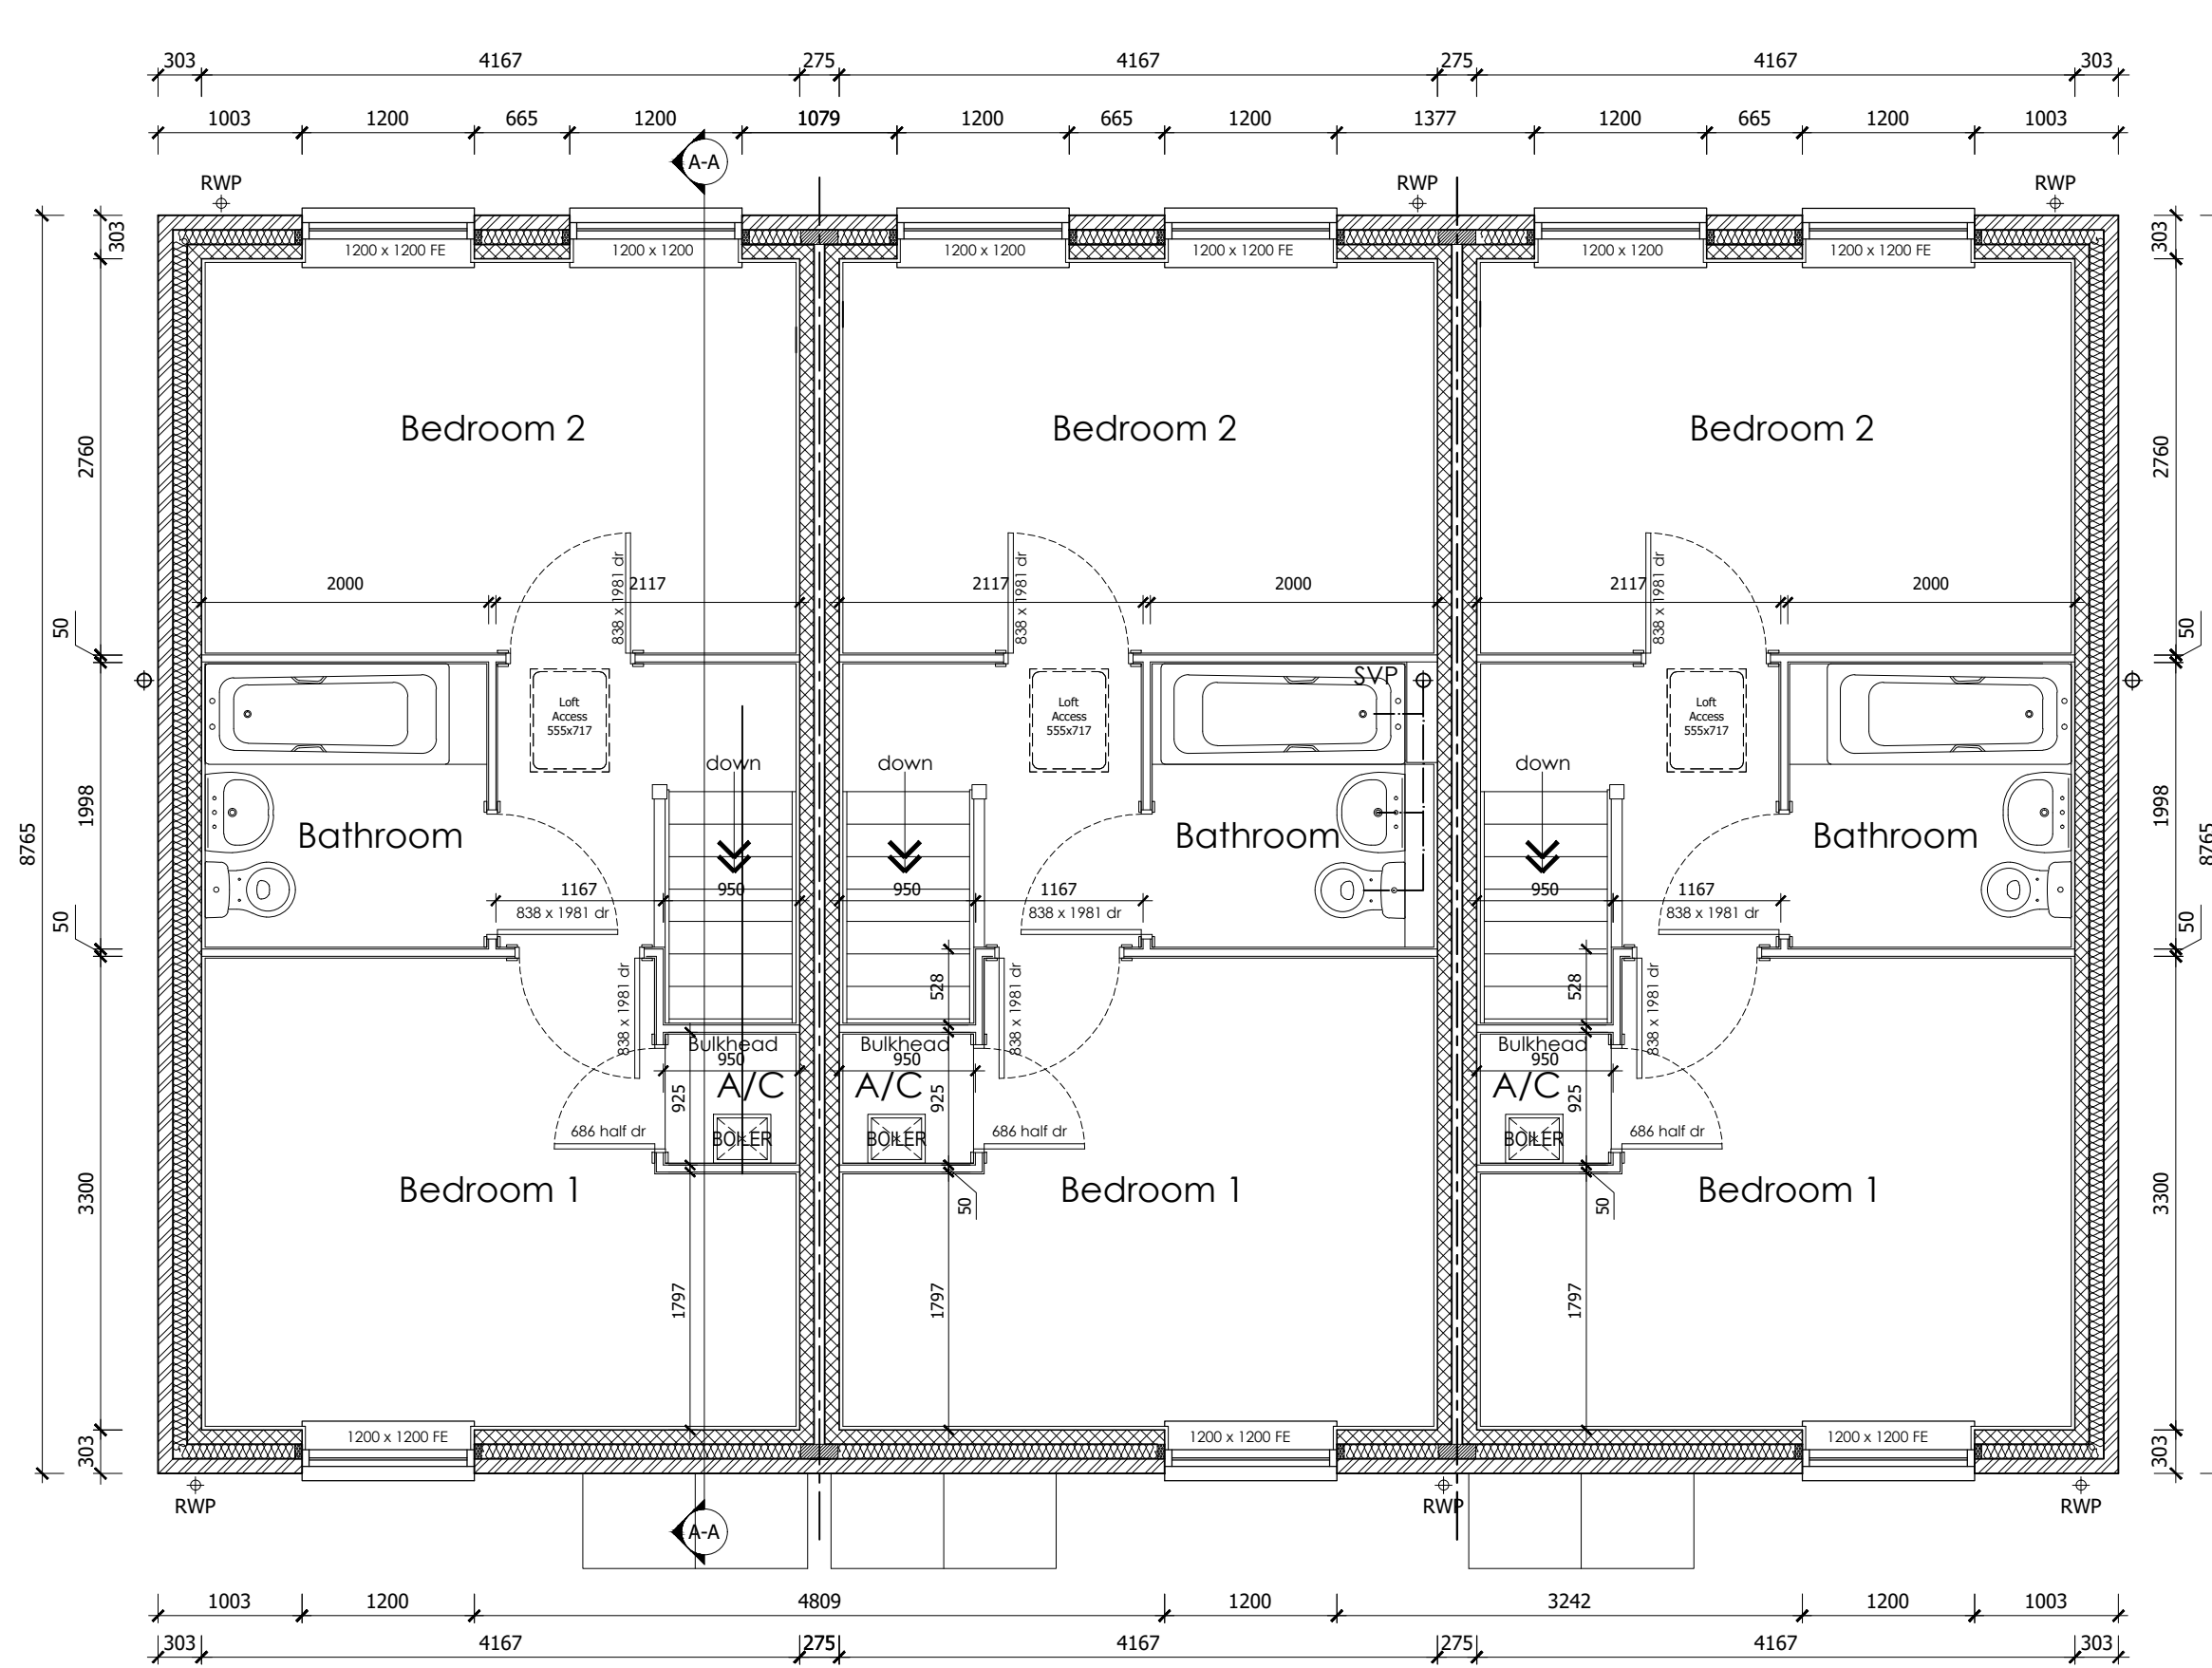

First Floor Plan

A	12.01.18	SVP pipes added to the front elevation.
Rev.	Date	Description



1 Goodison Road, Lincs Gateway Business Park,
Spalding Lincs, PE12 8QA T: 01406 490590

PROJECT:	Proposed Residential Development at Low Lane, Holbeach
HOUSE TYPE:	A732 Shared Ownership & Rented (732sq ft)
DRAWING:	Floor Plans & Elevations

SCALE:	1:50@A1	DRAWN:	JF
DATE:	30.11.2017	REVISION:	A
DRAWING No:	A732-101		

PLOTS AS: 28, 29.
OPP: 30.