



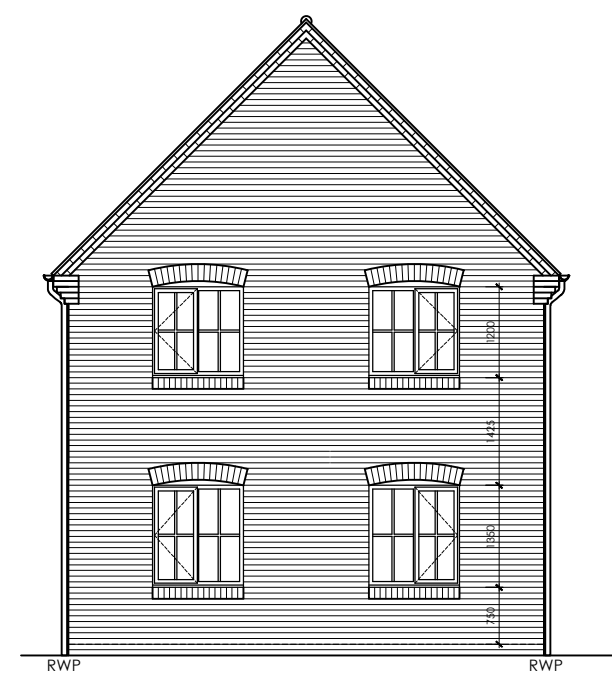

Front Elevation

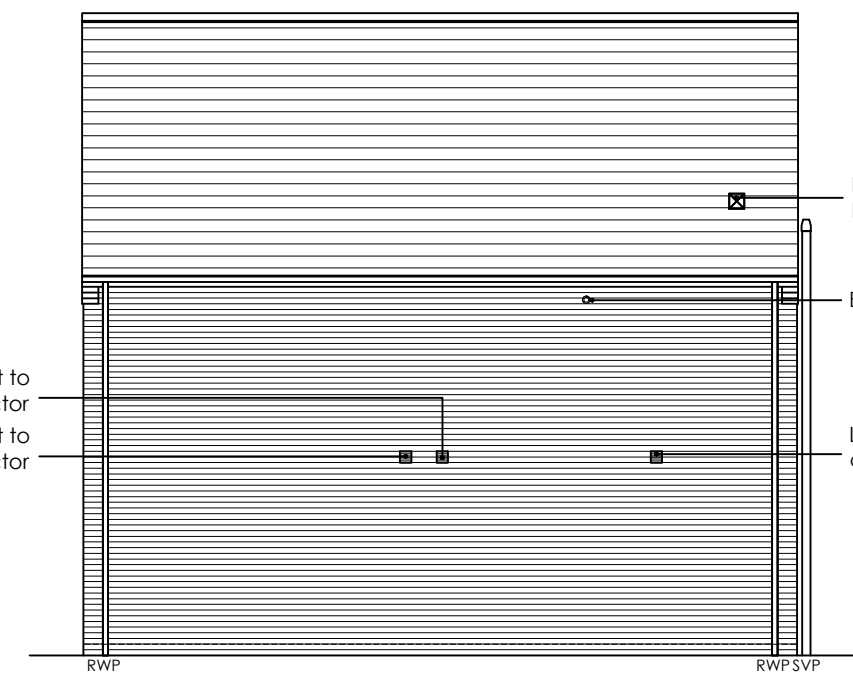


Side Elevation



Rear Elevation




Side Elevation

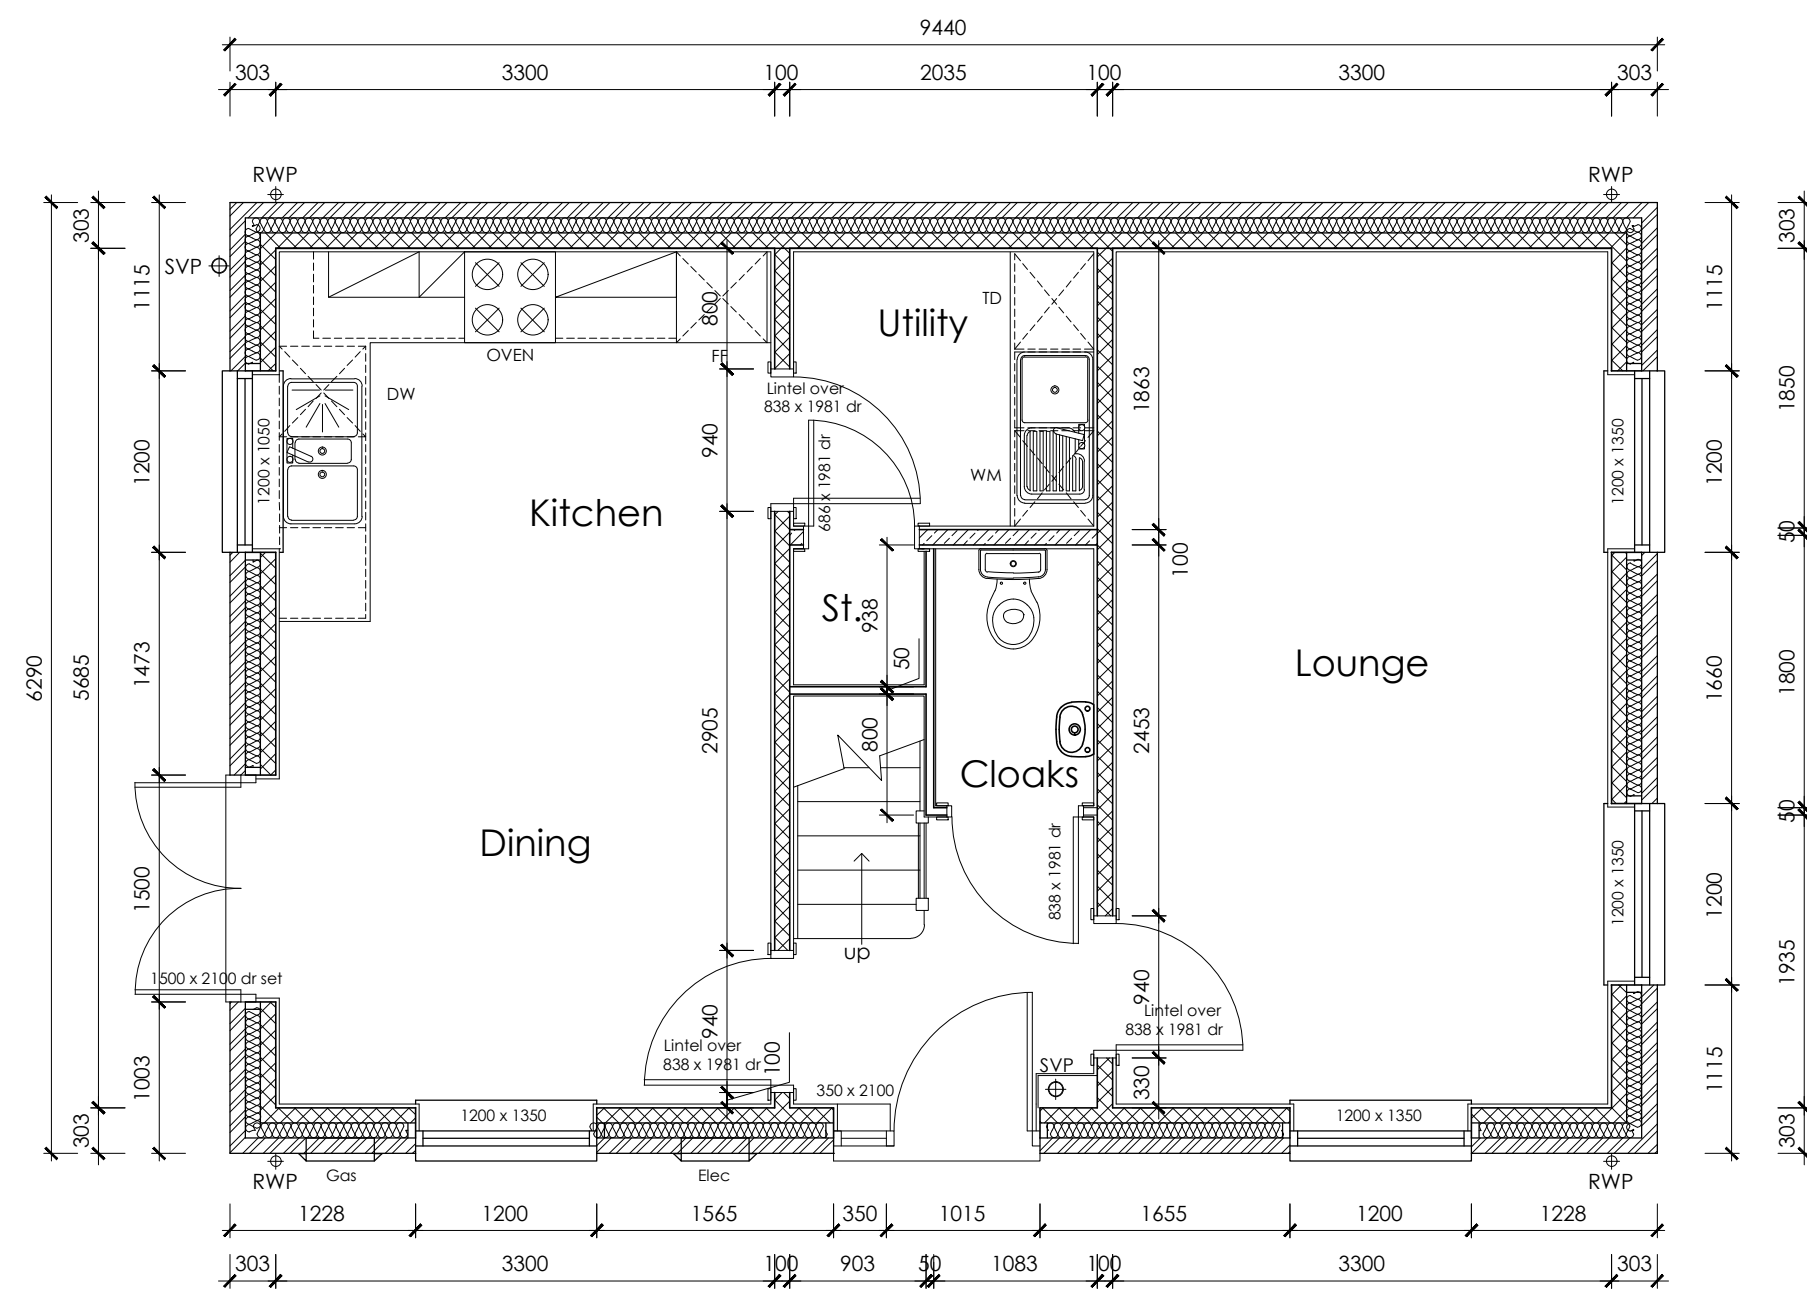

Ground Floor Plan

BRICK/BLOCKWORK LEGEND

- 103mm FACING BRICKWORK
- 100mm - 3.6N/mm² DENSITY NONE LOAD BEARING LIGHT WEIGHT BLOCK
- 100mm - 3.6N/mm² DENSITY LOAD BEARING BLOCK

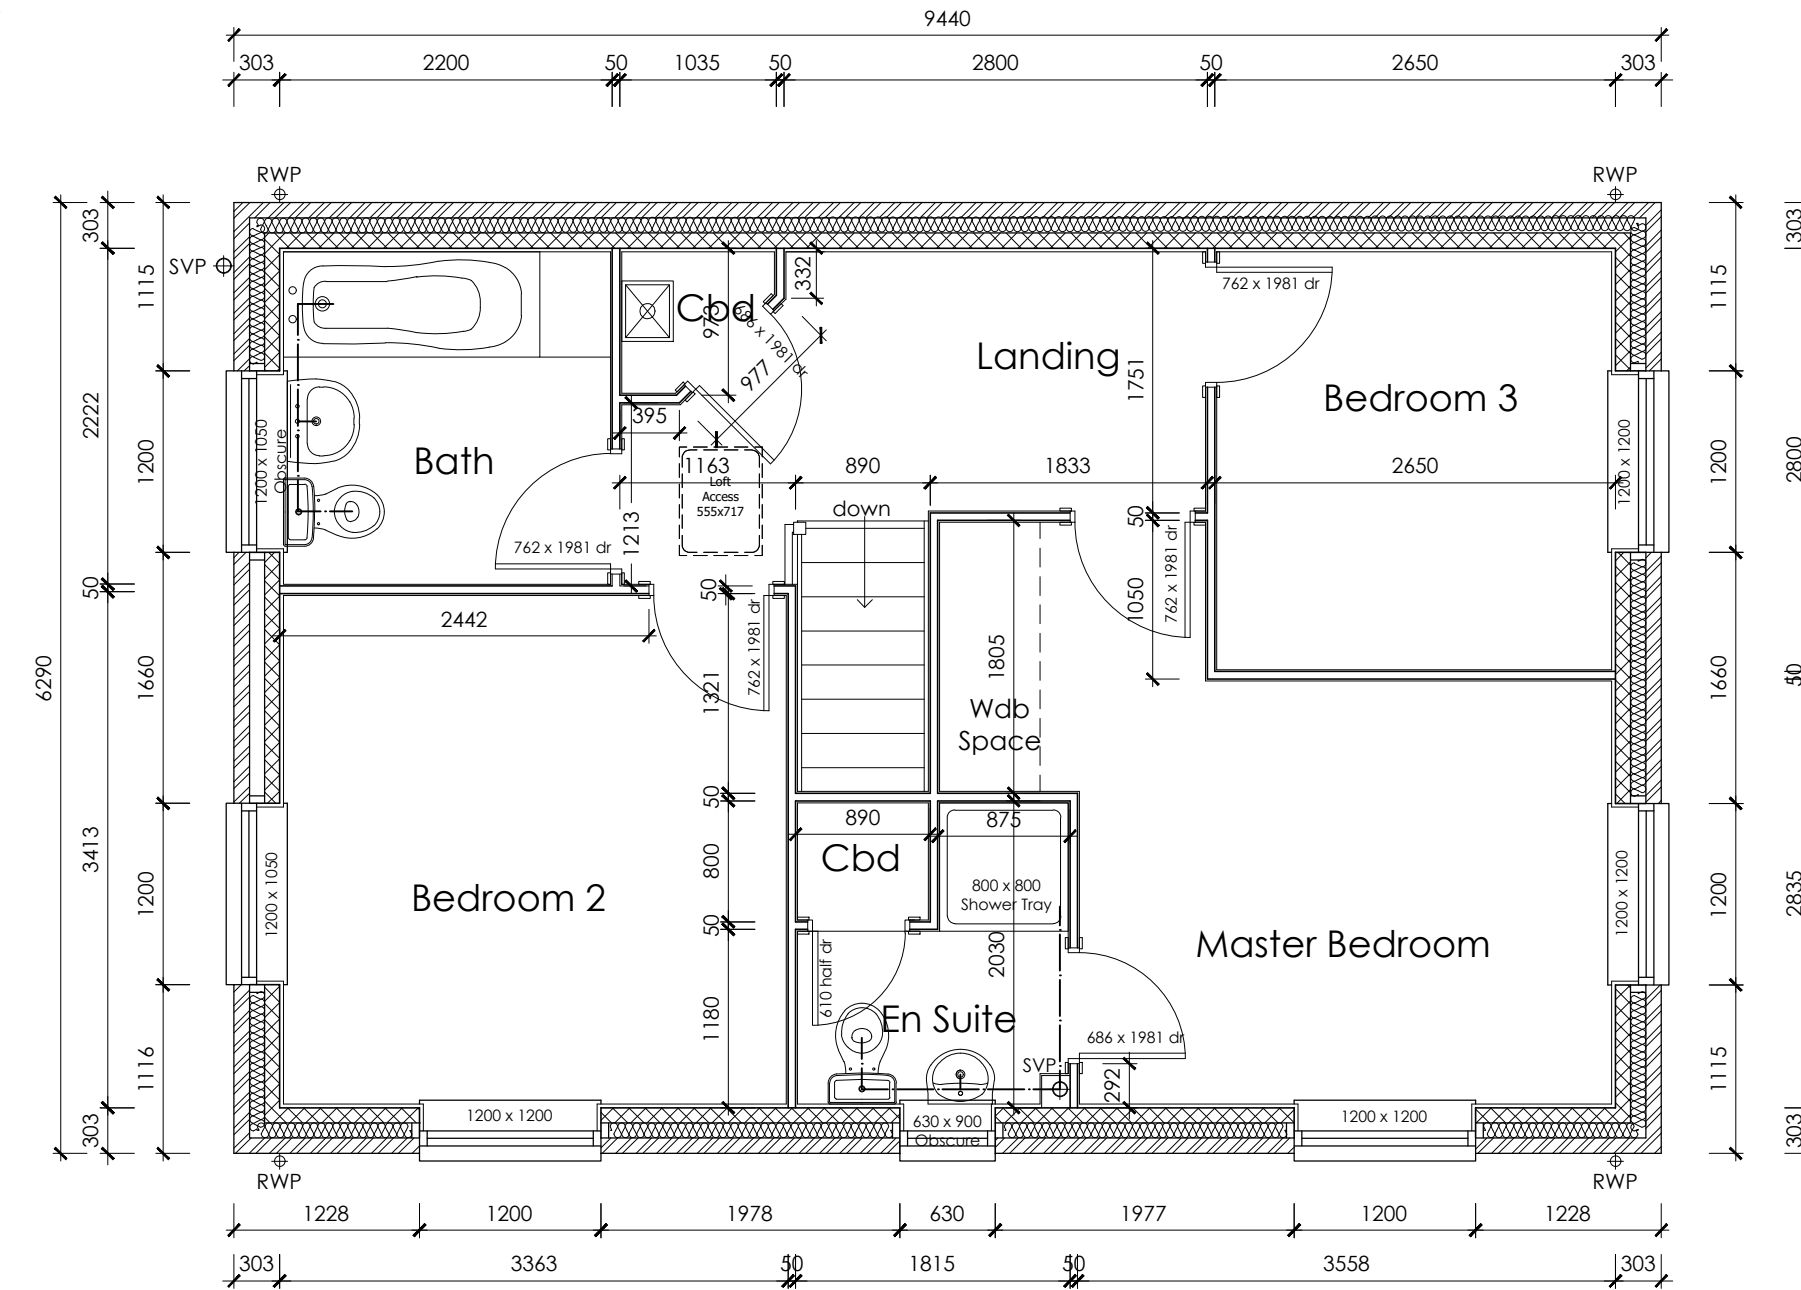

First Floor Plan

A.	15.01.2018	SVP on front elevation and dimensions added.
Rev.	Date	Description



1 Goodison Road, Lincs Gateway Business Park,
Spalding Lincs, PE12 8QA T: 01406 490590

PROJECT:	Proposed Residential Development at Low Lane, Holebeach
HOUSE TYPE:	MERE (1080sq ft)
DRAWING:	Floor Plans & Elevations

SCALE:	1:50/100@A1	DRAWN:	JF
DATE:	30.11.2017	REVISION:	A
DRAWING No:	MERE-100		

PLOTS AS:
OPP: 20, 31.