


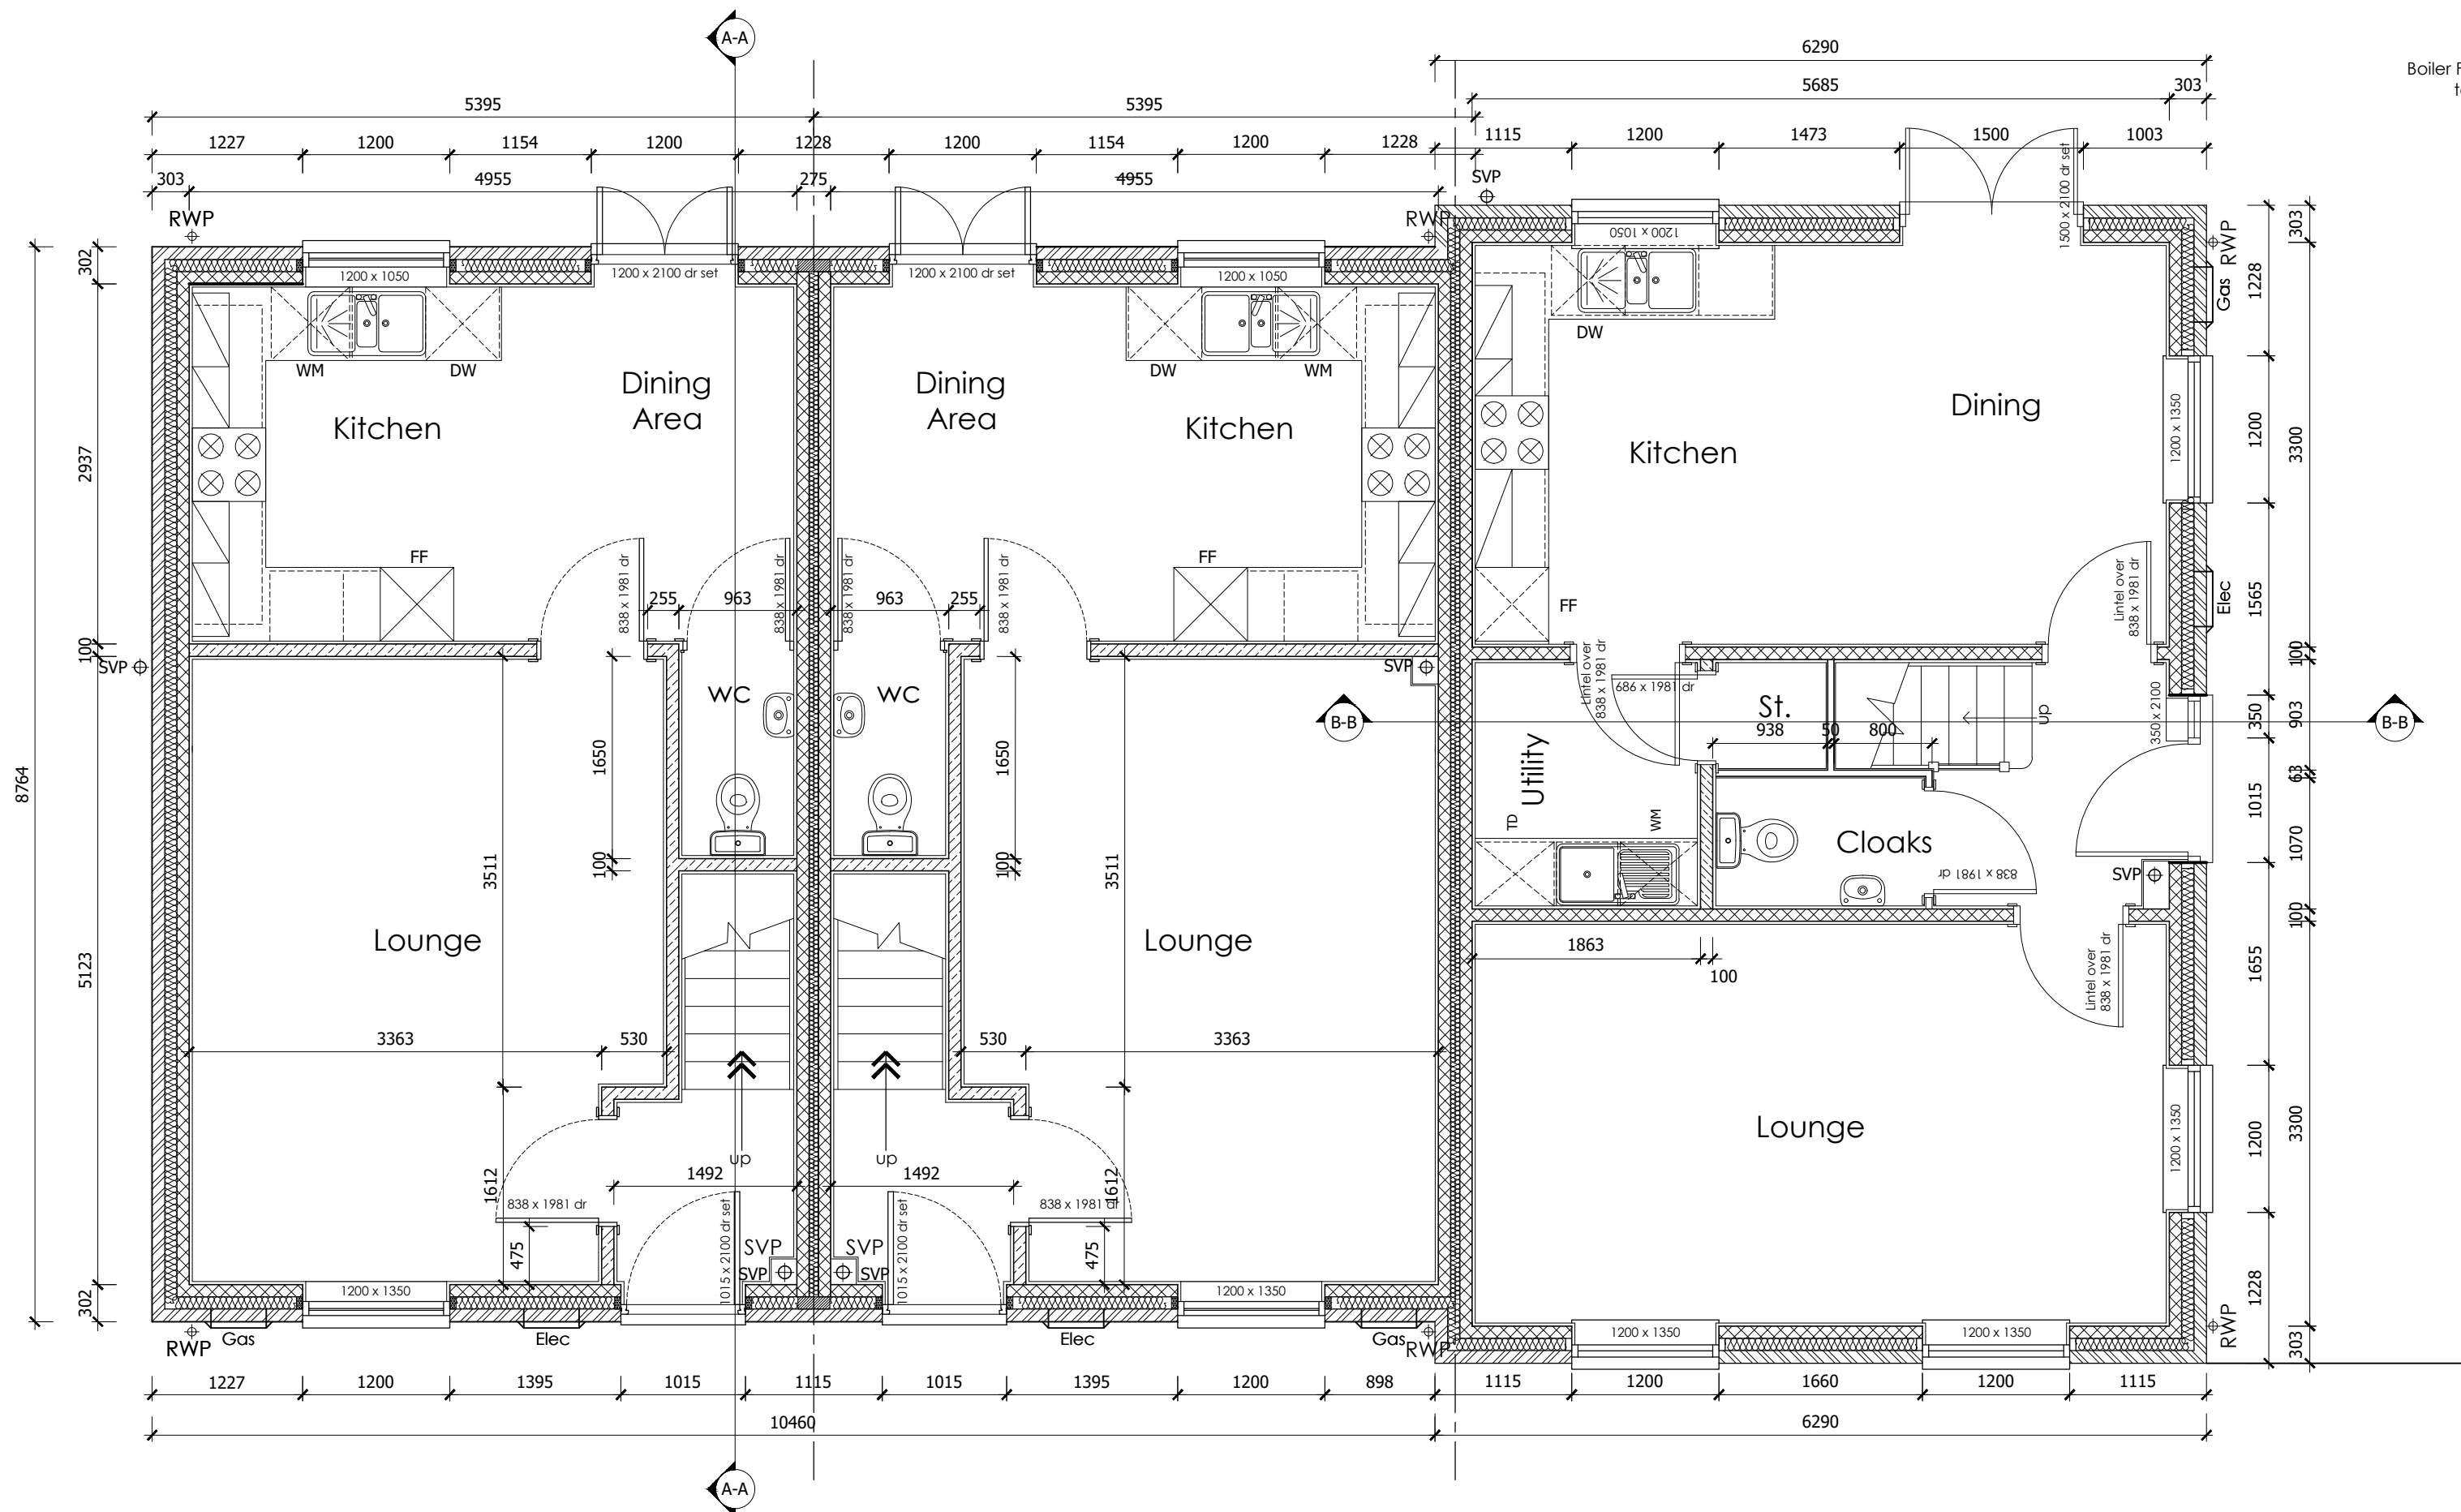

Ground Floor Plan




Front Elevation




Side Elevation



Rear Elevation

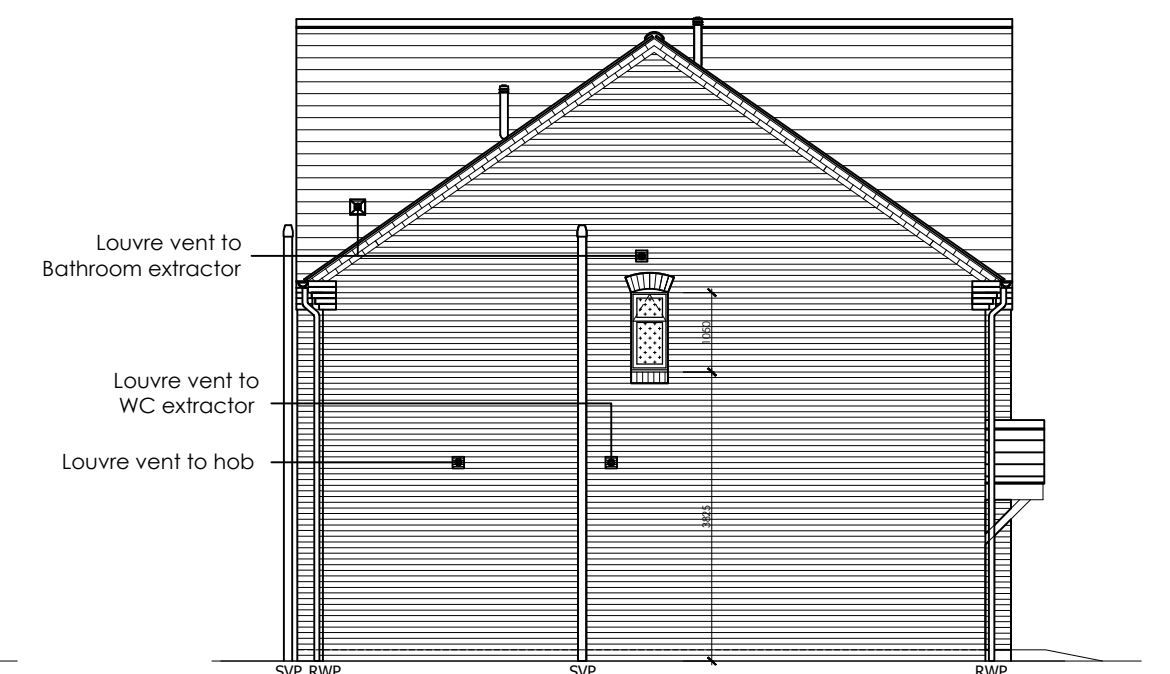

Side Elevation

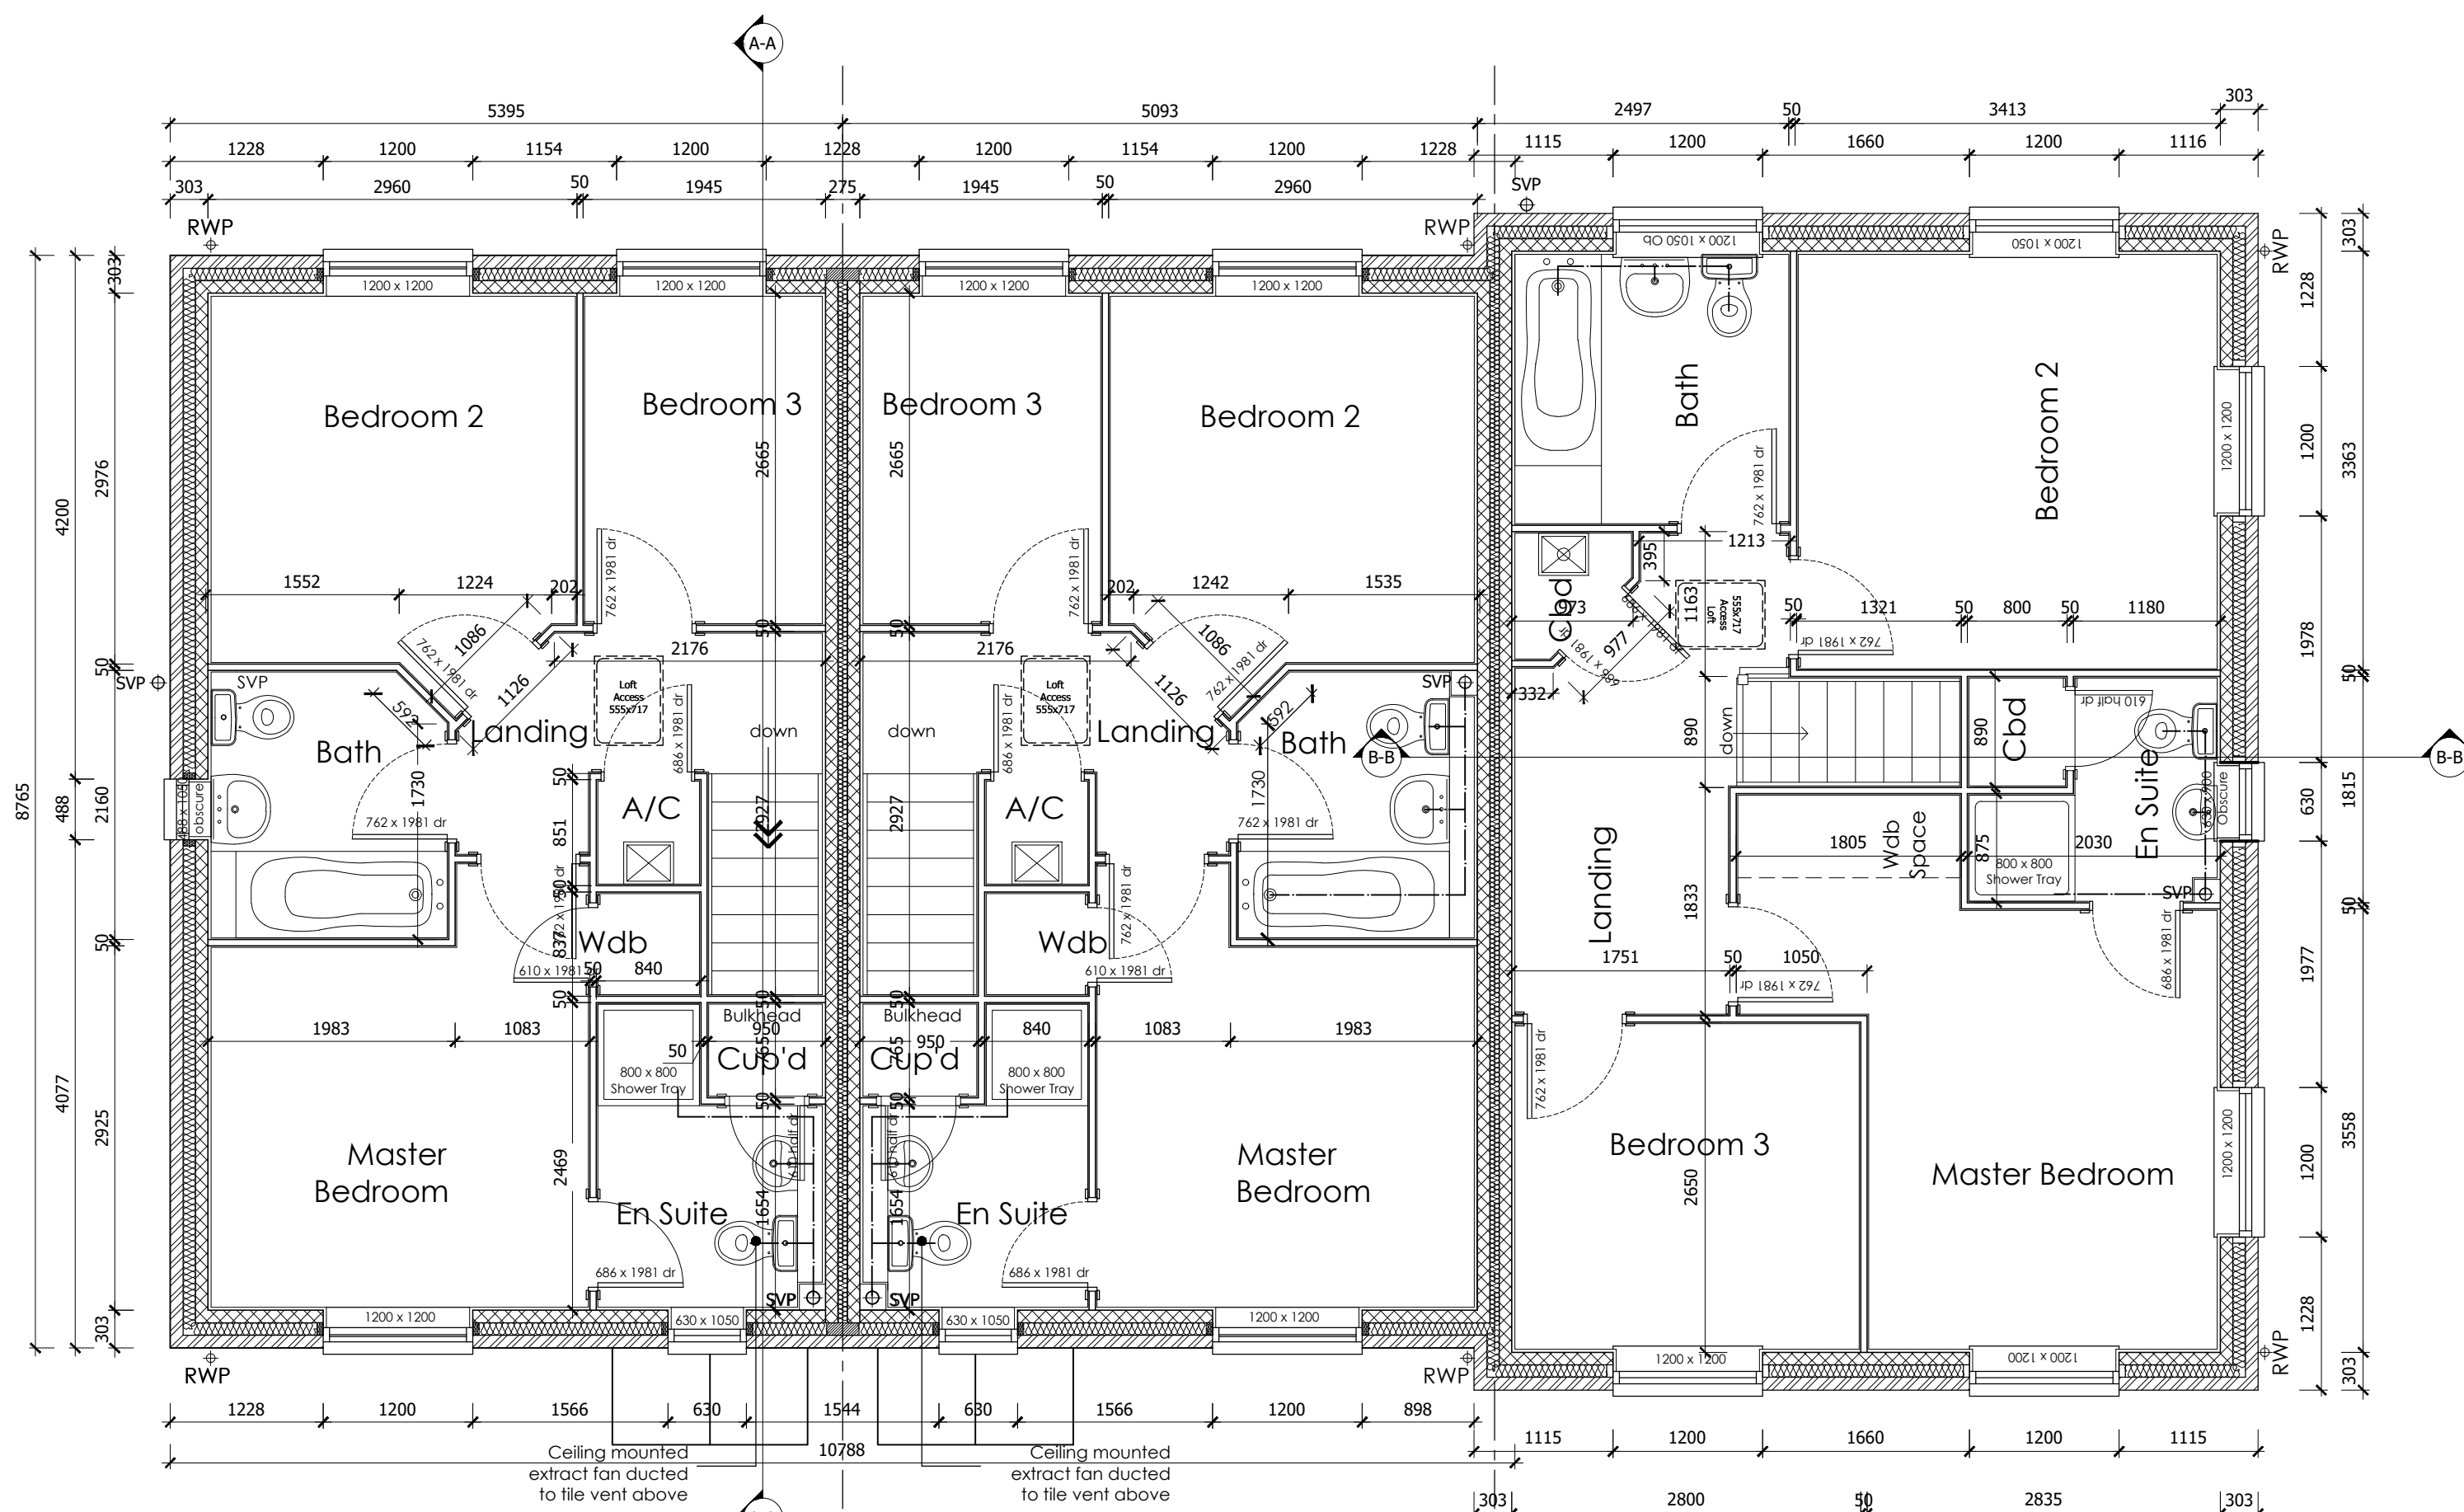

First Floor Plan

- BRICK/BLOCKWORK LEGEND
- 103mm FACING BRICKWORK
 - 100mm - 3.6N/mm² DENSITY NONE LOAD BEARING LIGHT WEIGHT BLOCK
 - 100mm - 3.6N/mm² DENSITY LOAD BEARING BLOCK

A.	15.01.18	RWP notes & window added
Rev.	Date	Description



1 Goodison Road, Lincs Gateway Business Park,
Spalding Lincs, PE12 8QA T: 01406 490590

PROJECT:	Proposed Residential Development at Low Lane, Holbeach
HOUSE TYPE:	BLOCK PLAN 23-25
DRAWING:	Floor Plans & Elevations

SCALE:	1:50/100@A1	DRAWN:	JF
DATE:	06.12.2017	REVISION:	A
DRAWING No:	P23-25-100		

Plots AS: 23.
OPP: 24, 25.