

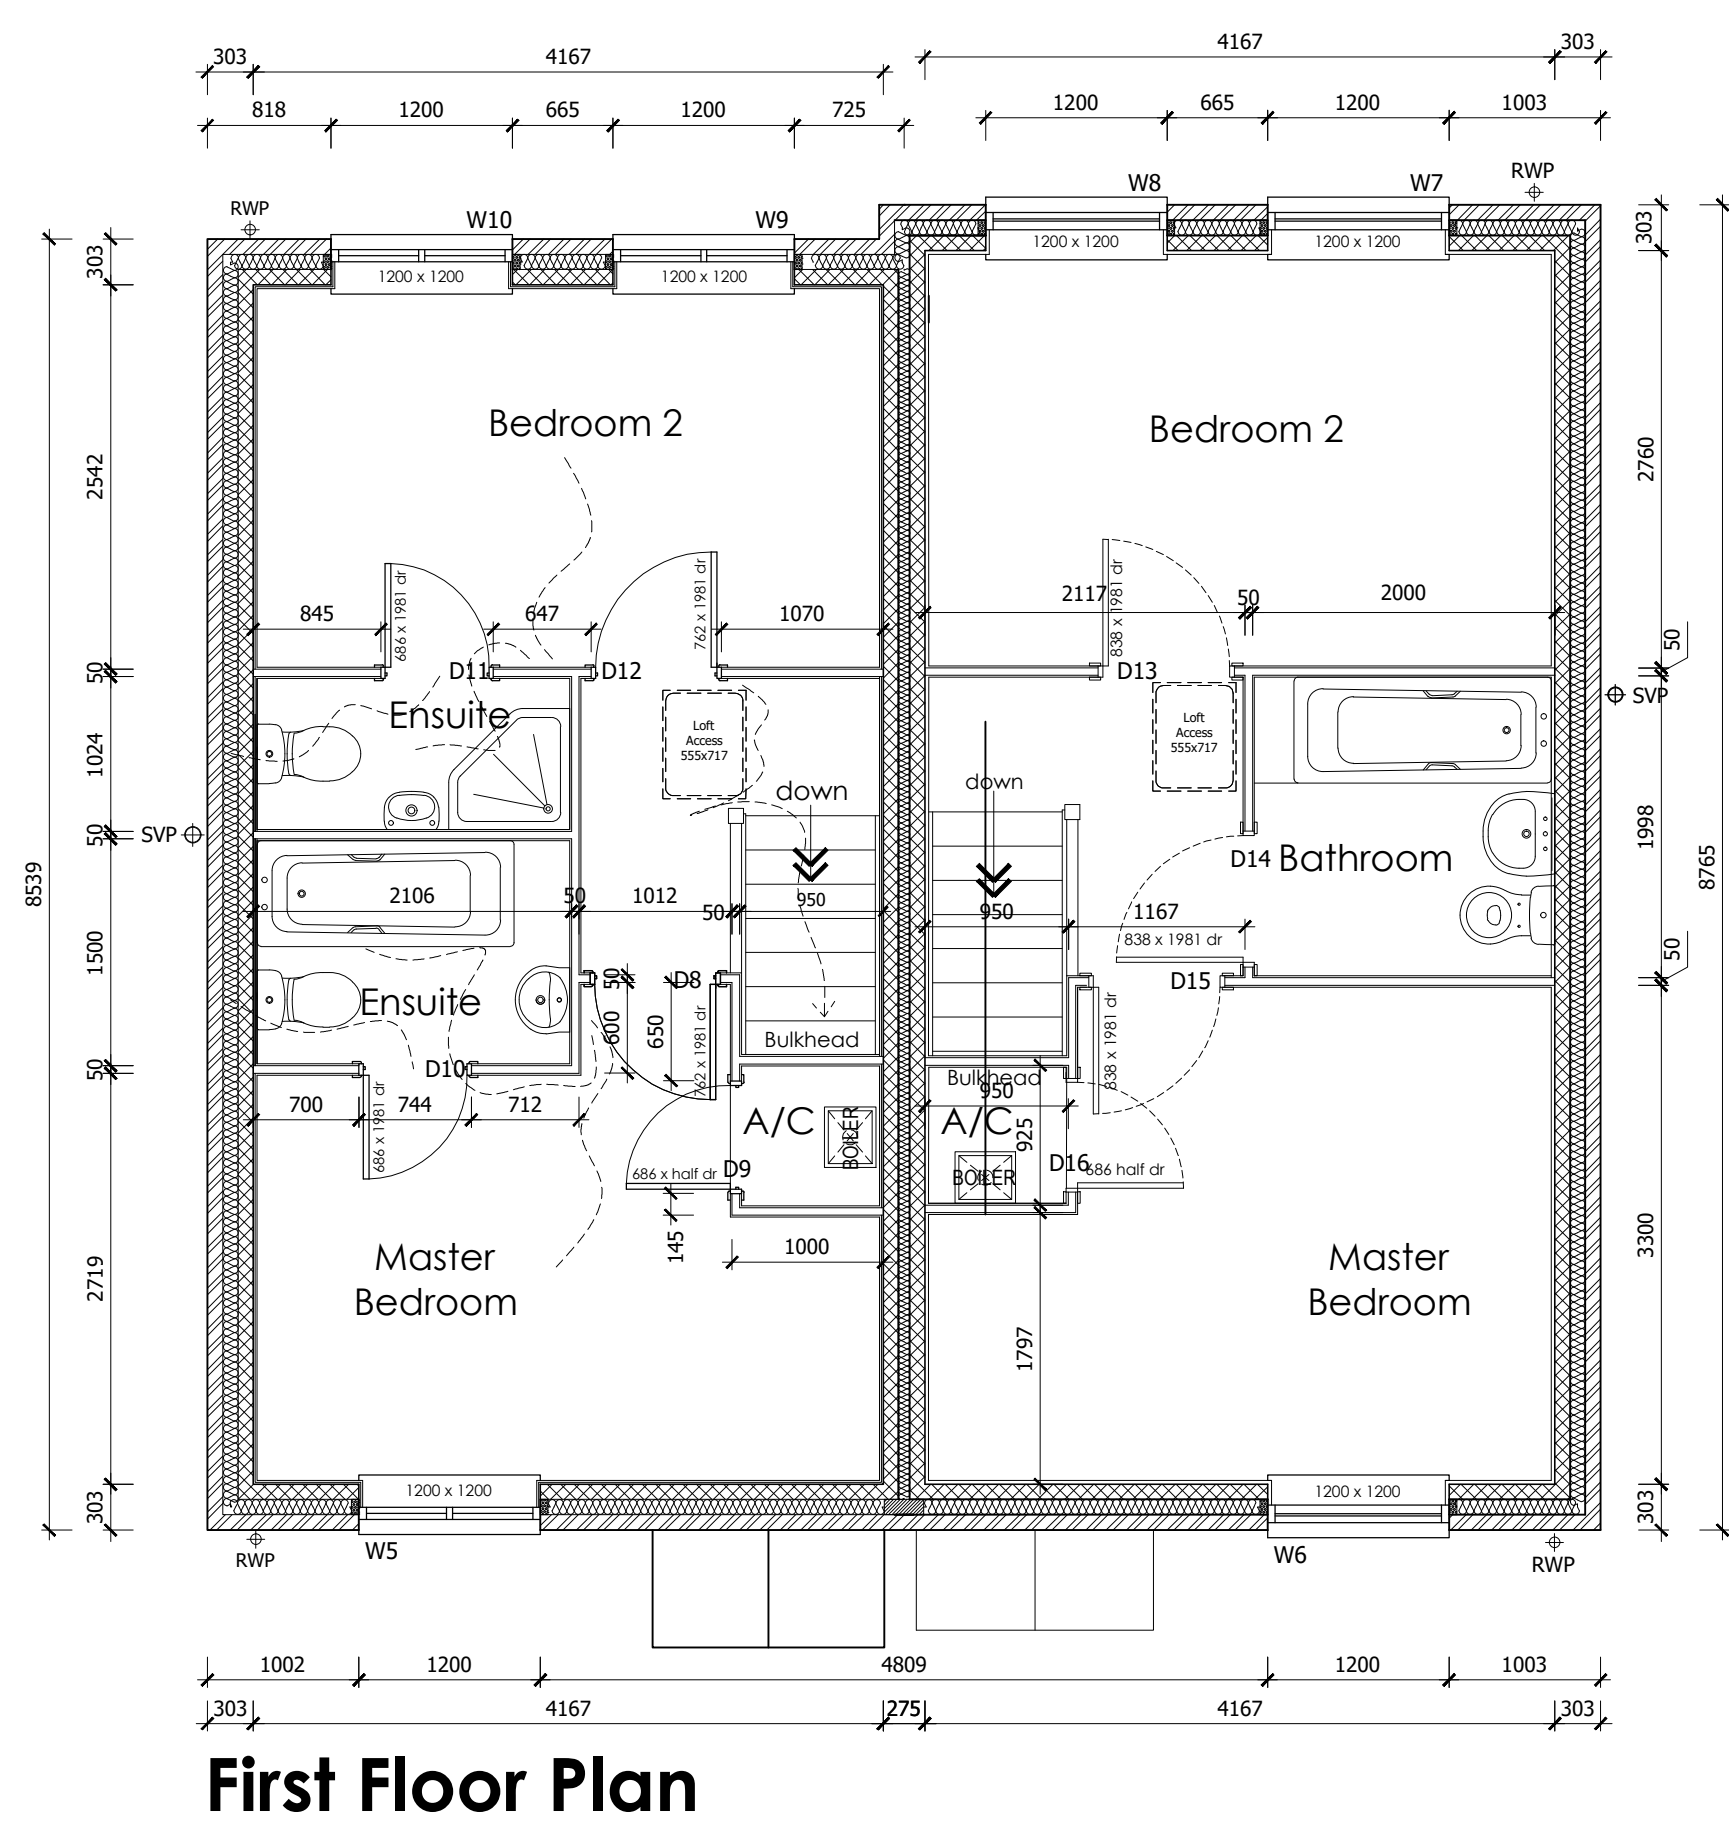


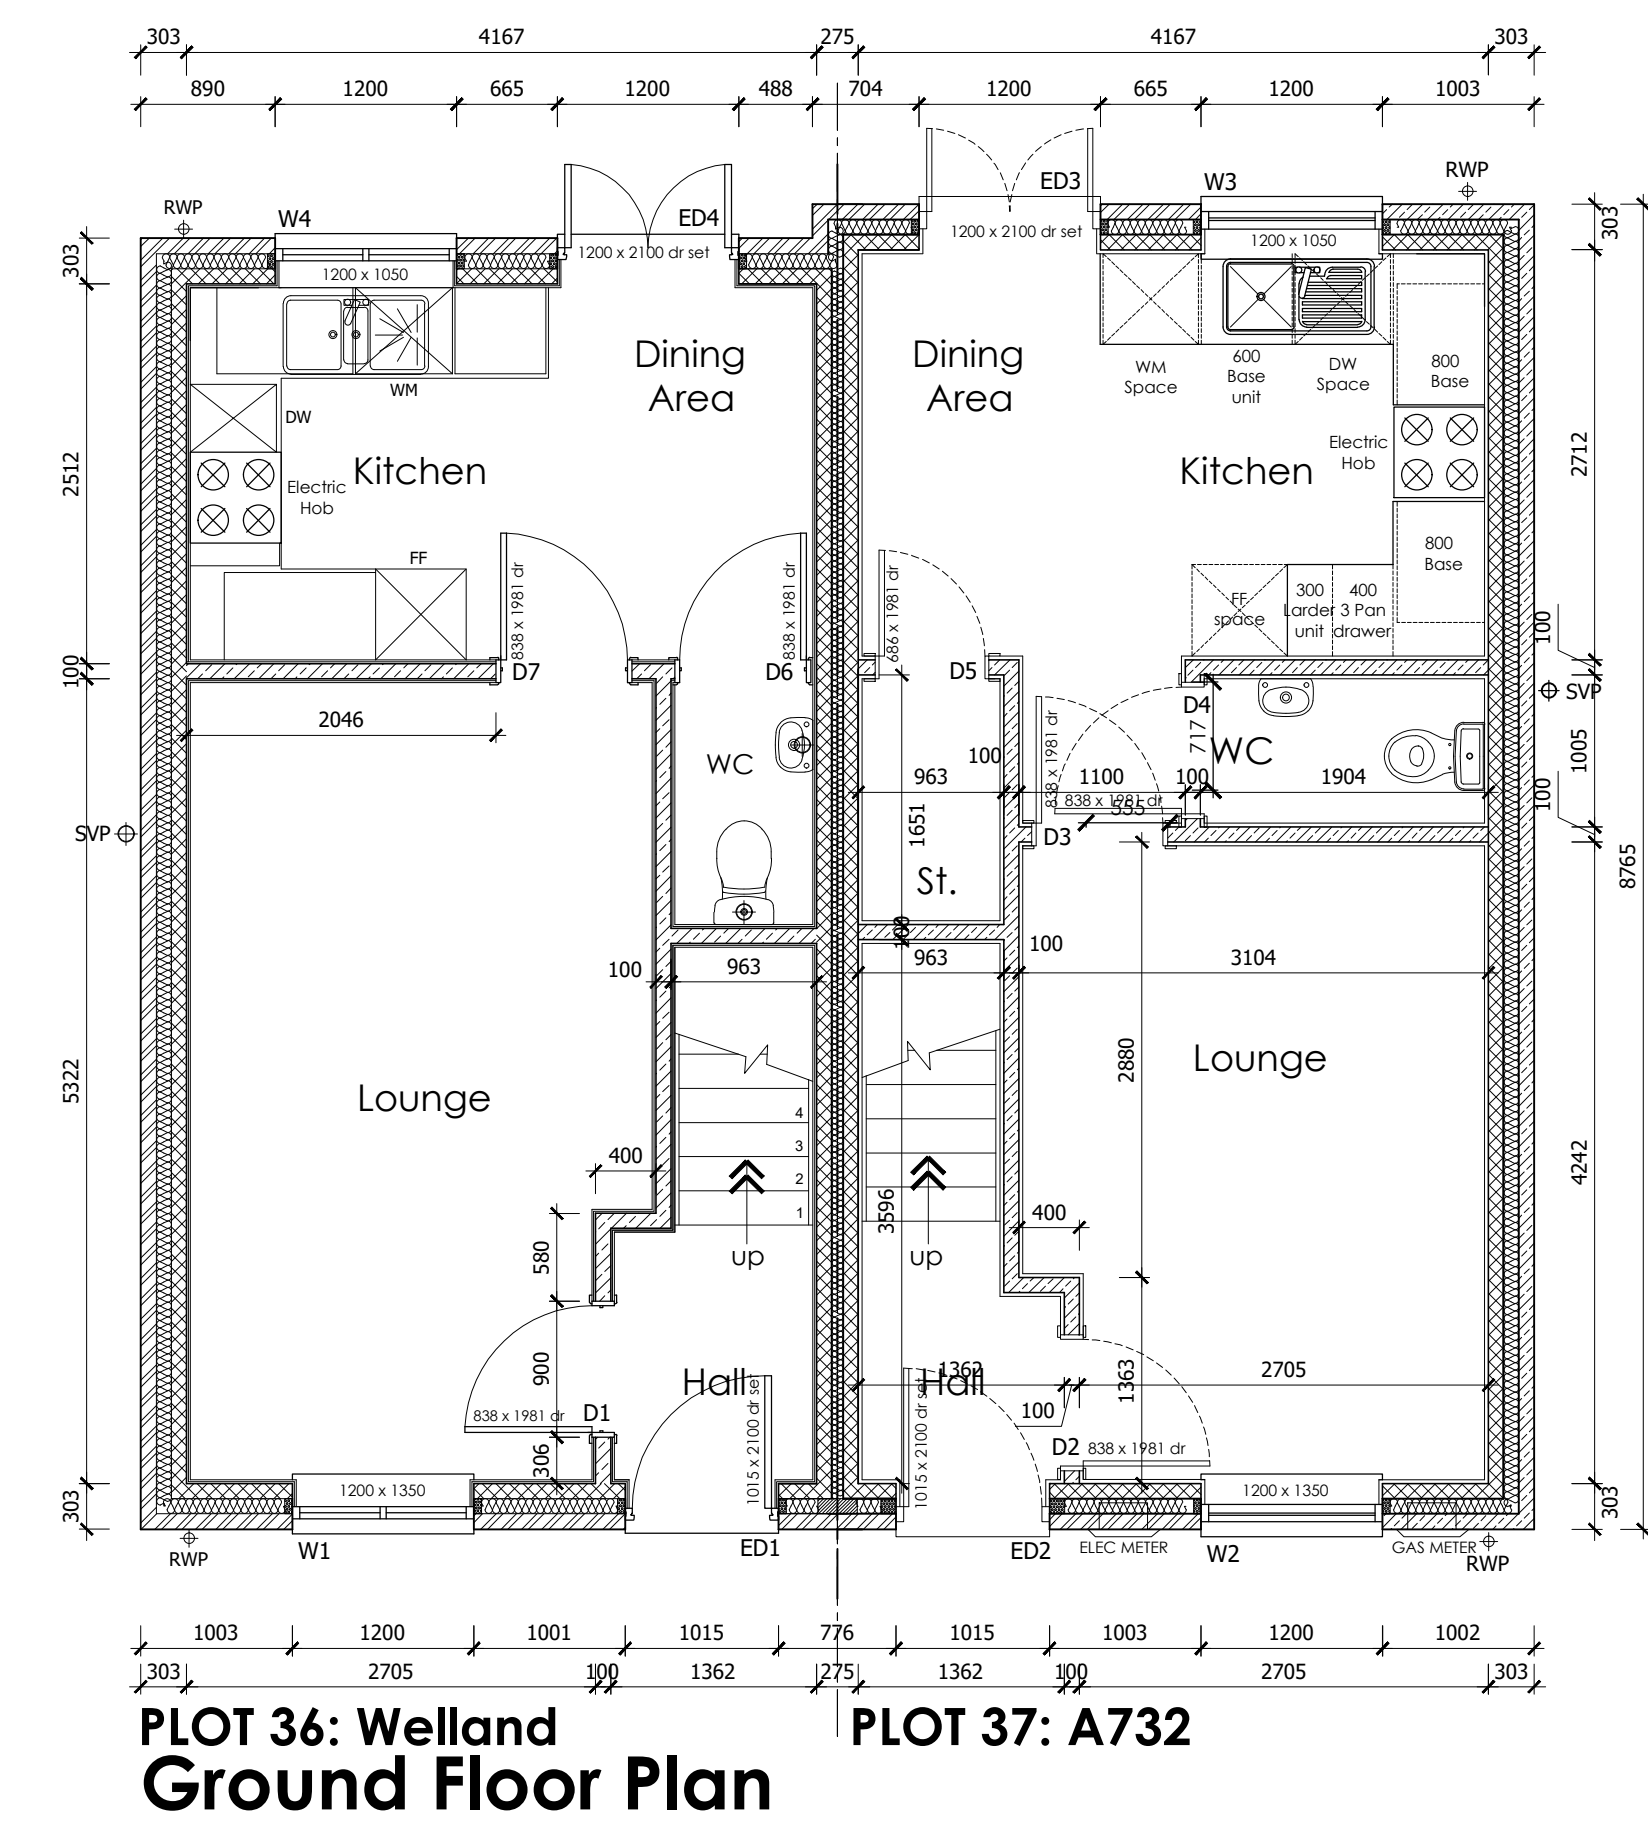

A.	16.01.18	Roof pitch on plot 36 (Welland) has been revised to 37.5°
Rev.	Date	Description

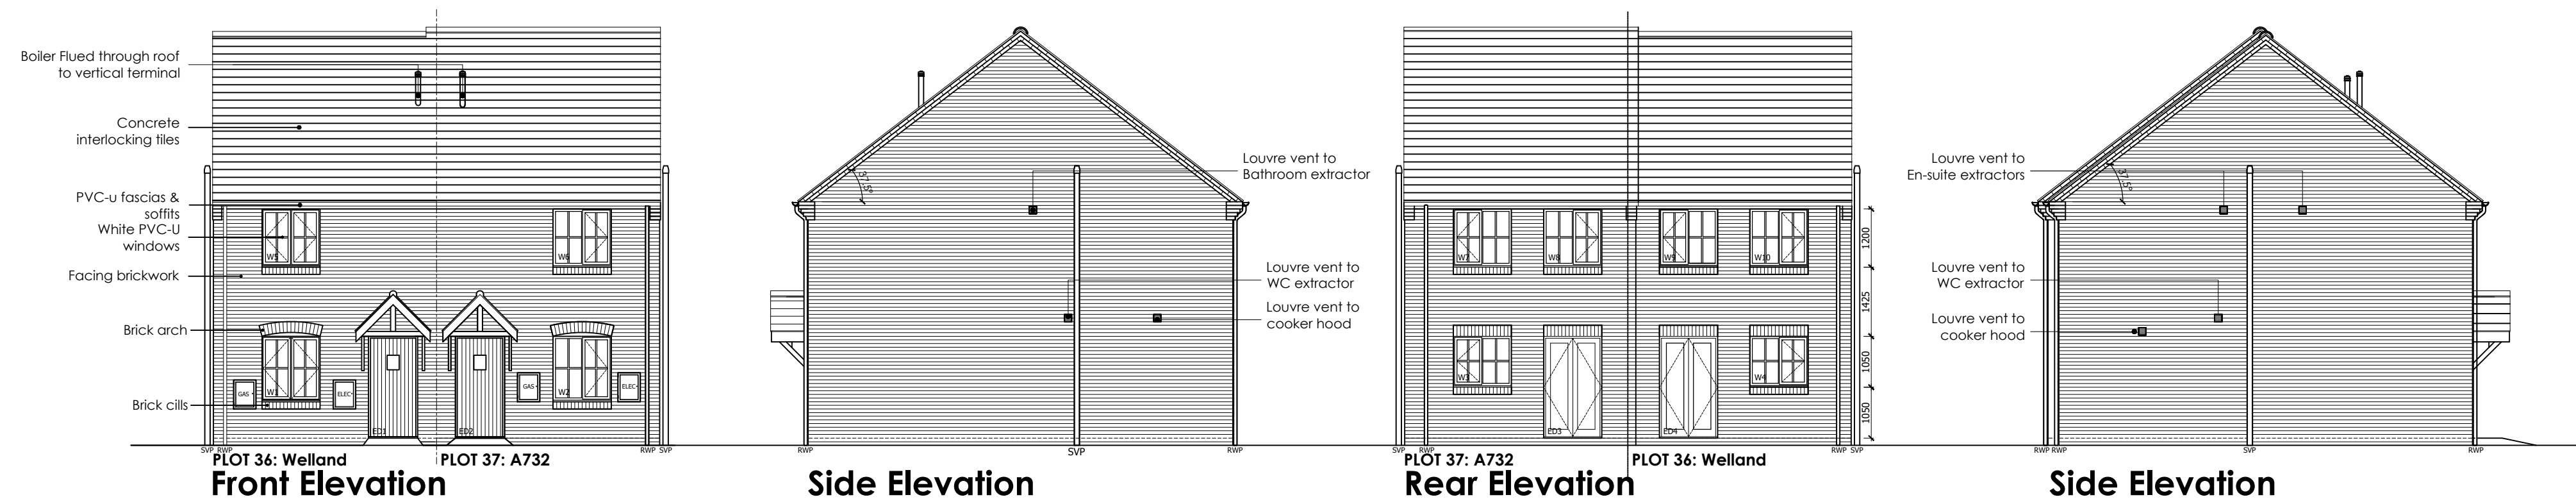

PROJECT:	Proposed Residential Development at Low Lane, Holbeach
HOUSE TYPE:	BLOCK PLAN P36-37
DRAWING:	Floor Plans & Elevations

SCALE:	1:50@A1	DRAWN:	JF
DATE:	06.12.2017	REVISION:	A
DRAWING No:	P36- 37-100		

PLOTS AS: 36.
OPP: 37.