



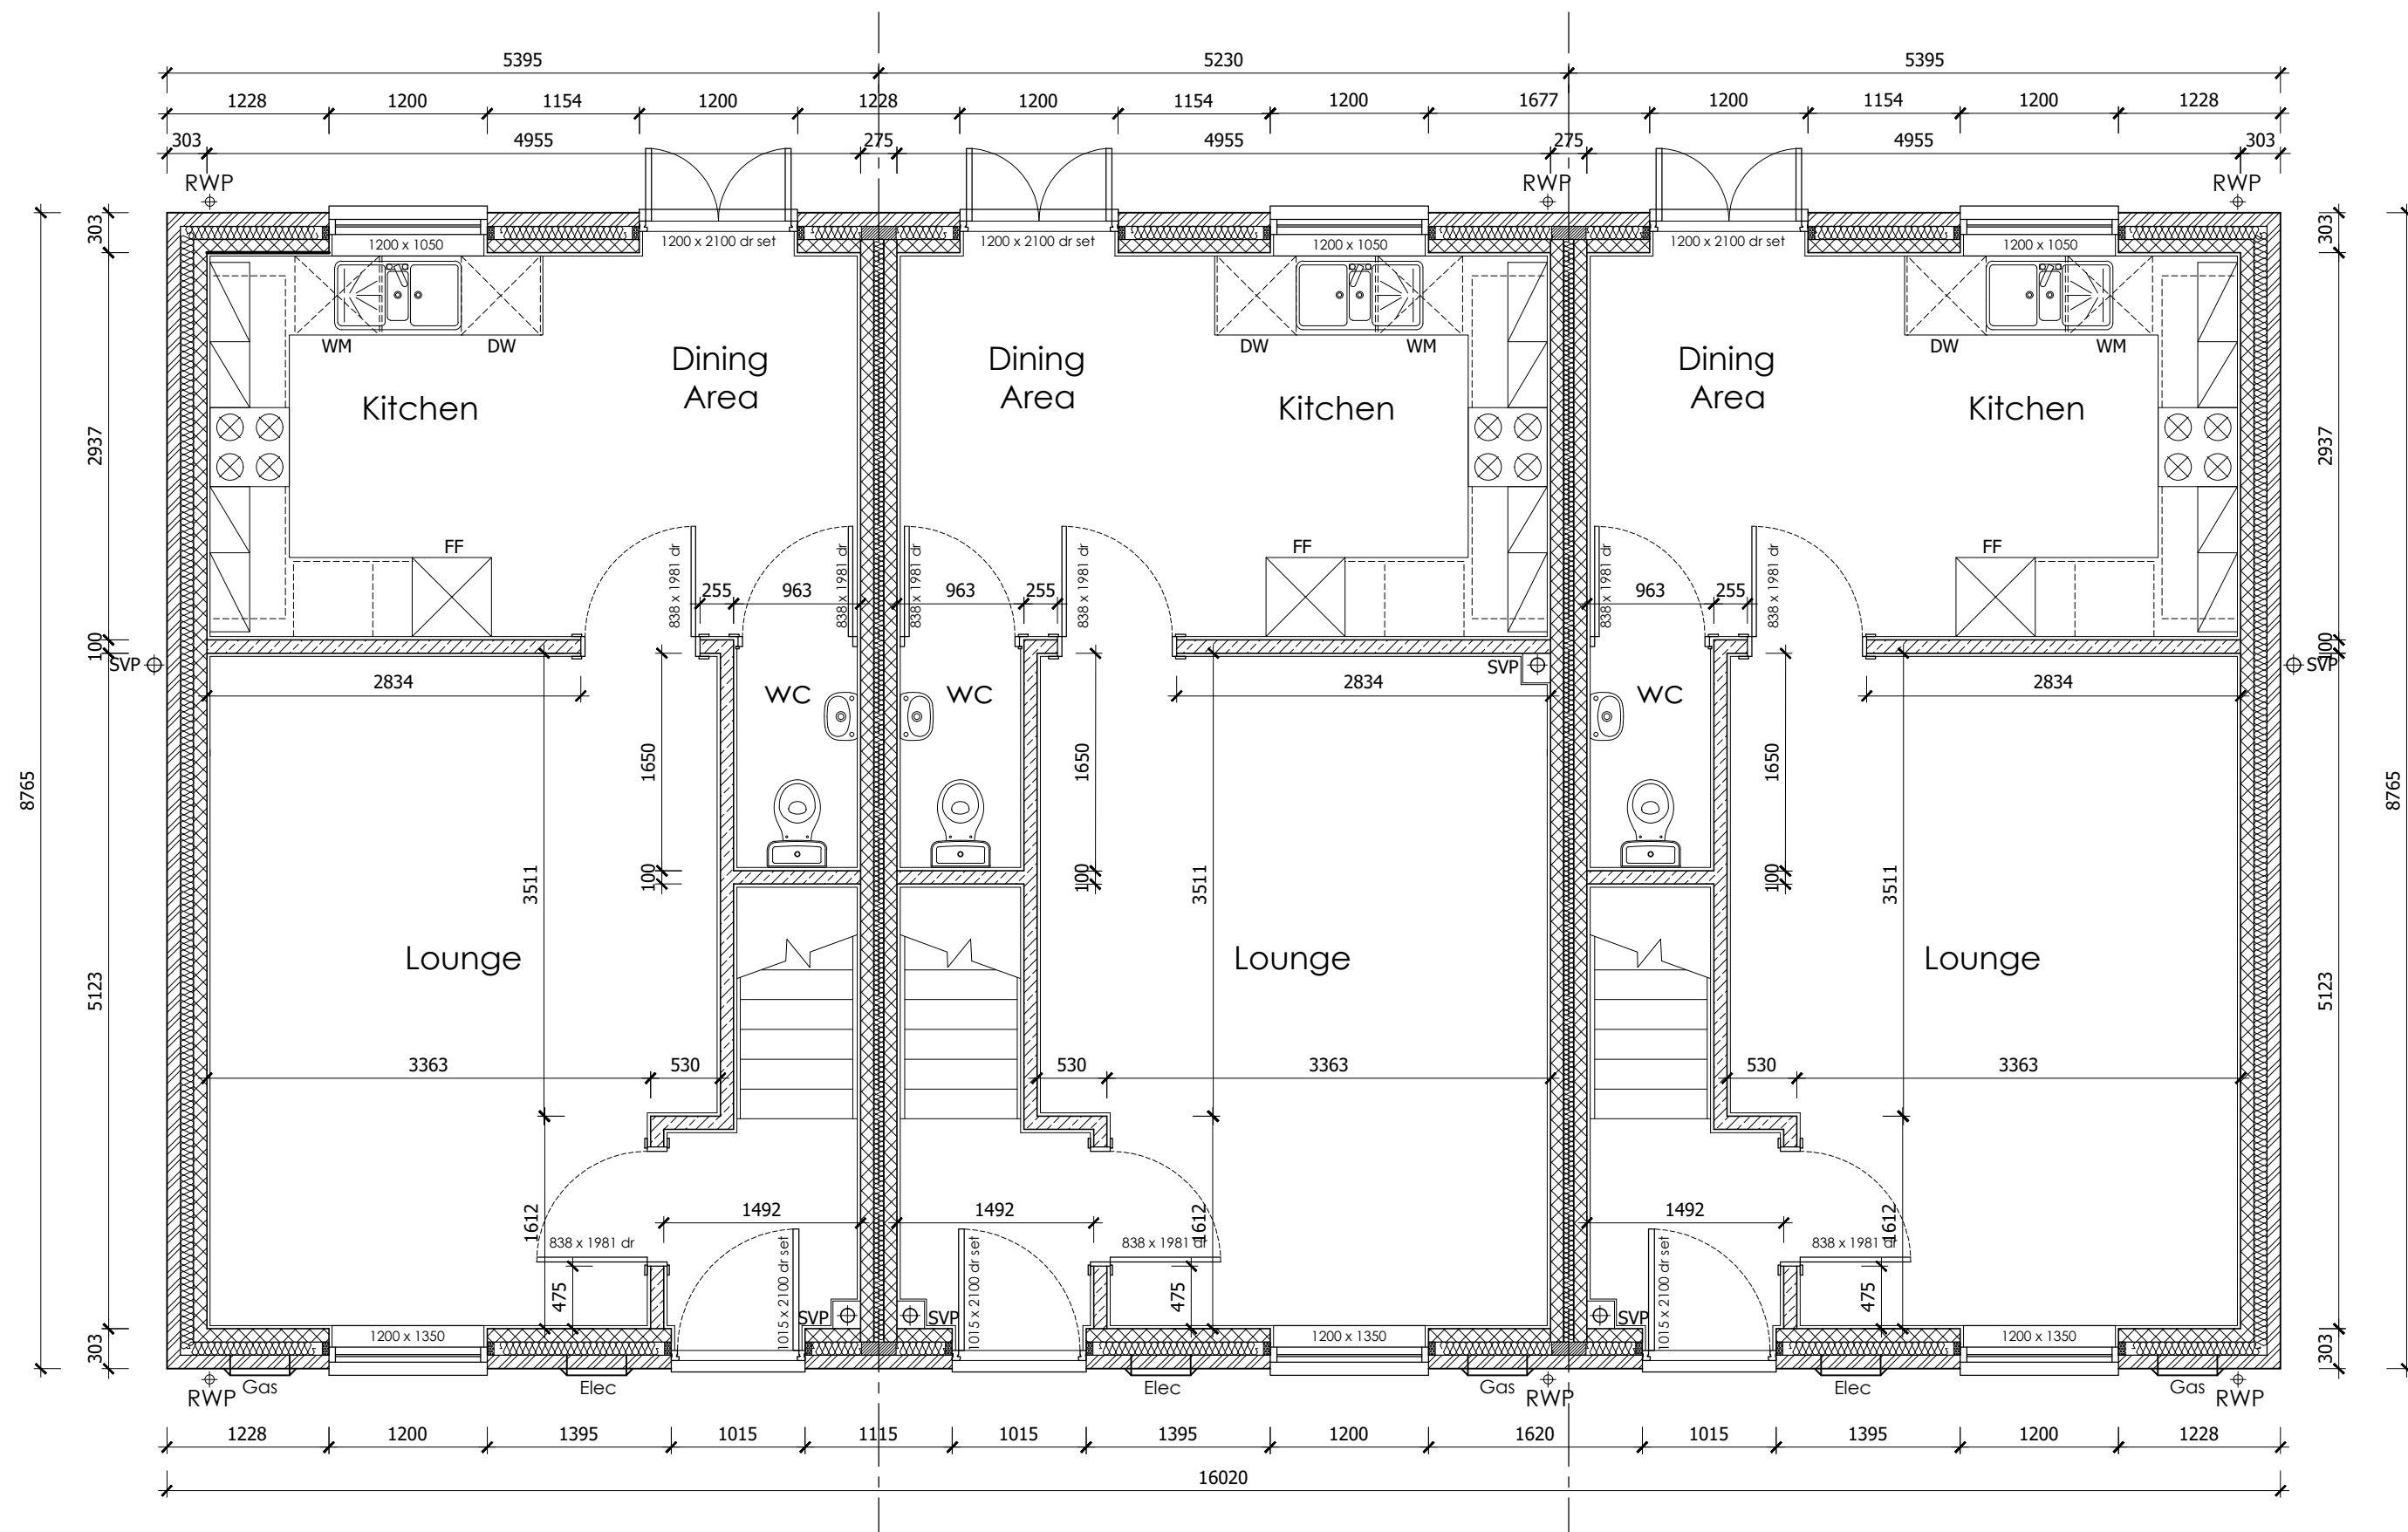


Ground Floor Plan

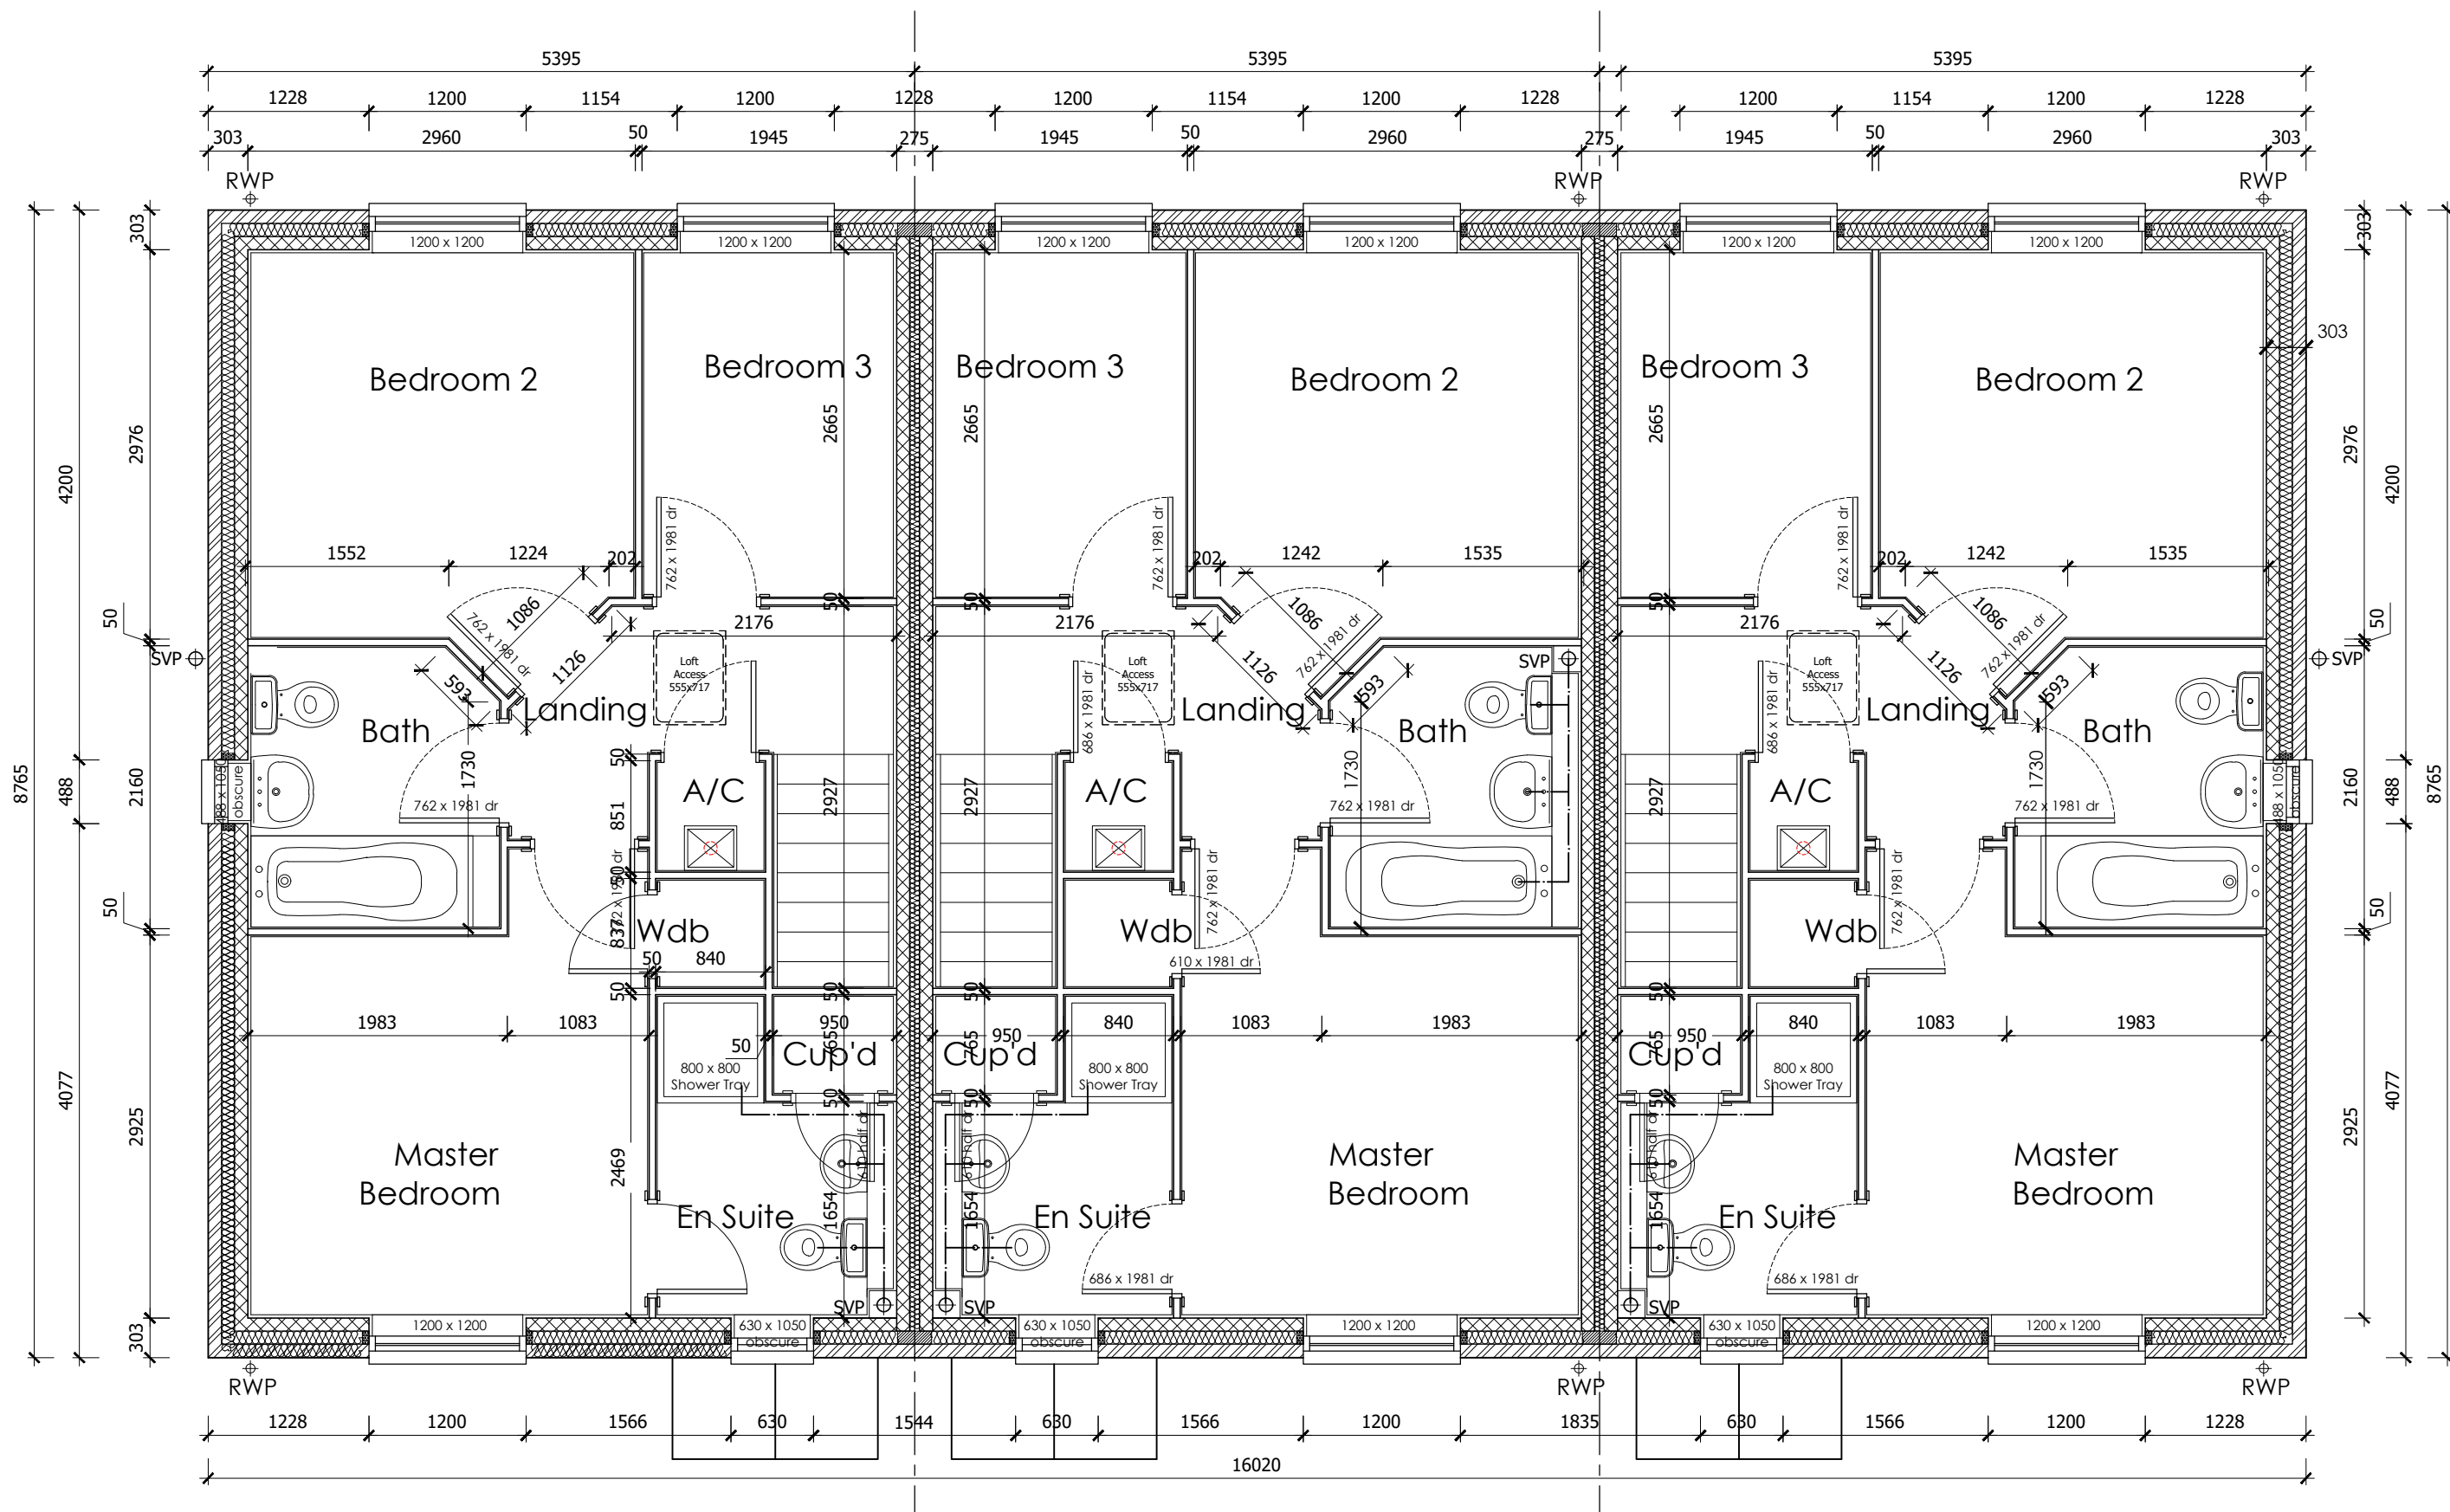

First Floor Plan




Front Elevation

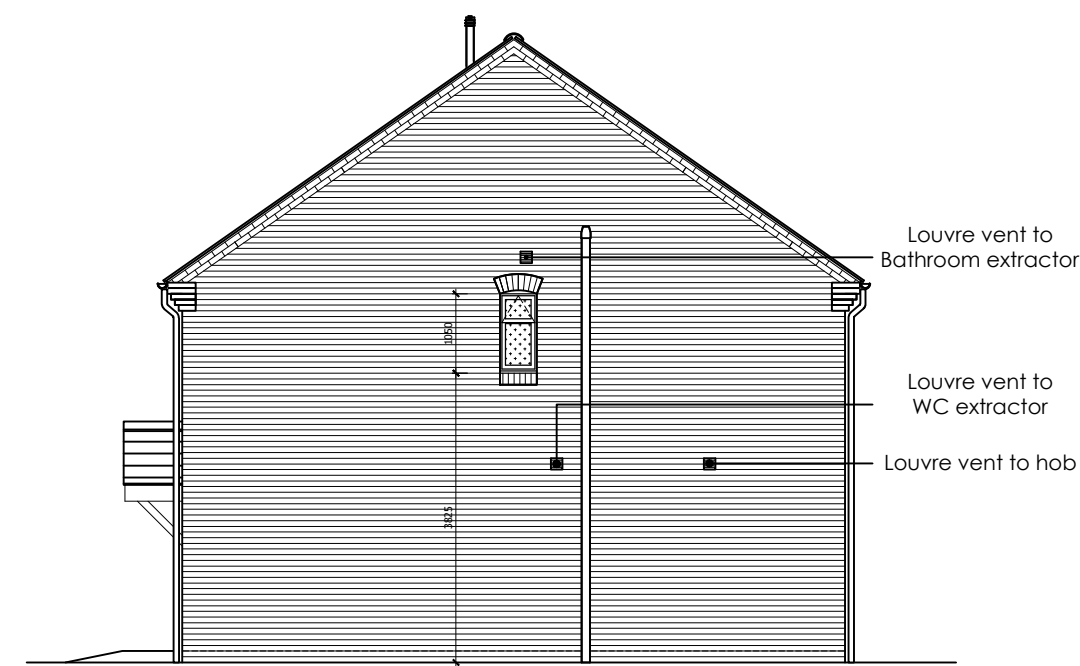

Side Elevation



Rear Elevation

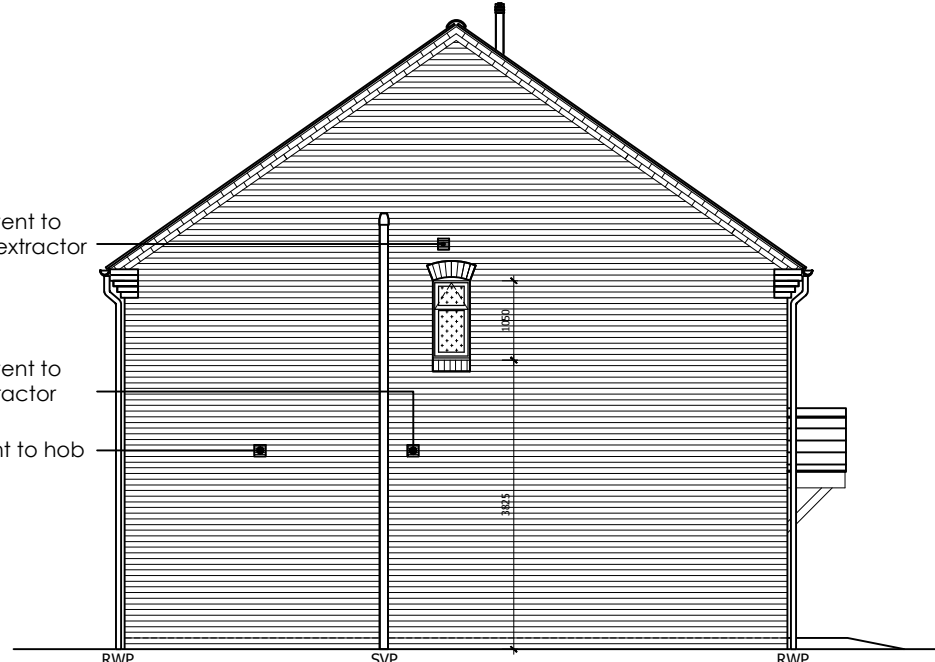

Side Elevation

BRICK/BLOCKWORK LEGEND

- 103mm FACING BRICKWORK
- 100mm - 3.6N/mm² DENSITY NONE LOAD BEARING LIGHT WEIGHT BLOCK
- 100mm - 3.6N/mm² DENSITY LOAD BEARING BLOCK

A.	15.01.18	RWP shown on plan view, Windows and door sizes added.
Rev.	Date	Description



1 Goodison Road, Lincs Gateway Business Park,
Spalding Lincs, PE12 8QA T: 01406 490590

PROJECT:	Proposed Residential Development at Low Lane, Holbeach
HOUSE TYPE:	SPARTA (870sq ft)
DRAWING:	Floor Plans & Elevations

SCALE:	1:50/100@A1	DRAWN:	JF
DATE:	05.12.2017	REVISION:	A
DRAWING No:	SPAR-101		

Plots AS: 3.
OPP: 4, 5.