




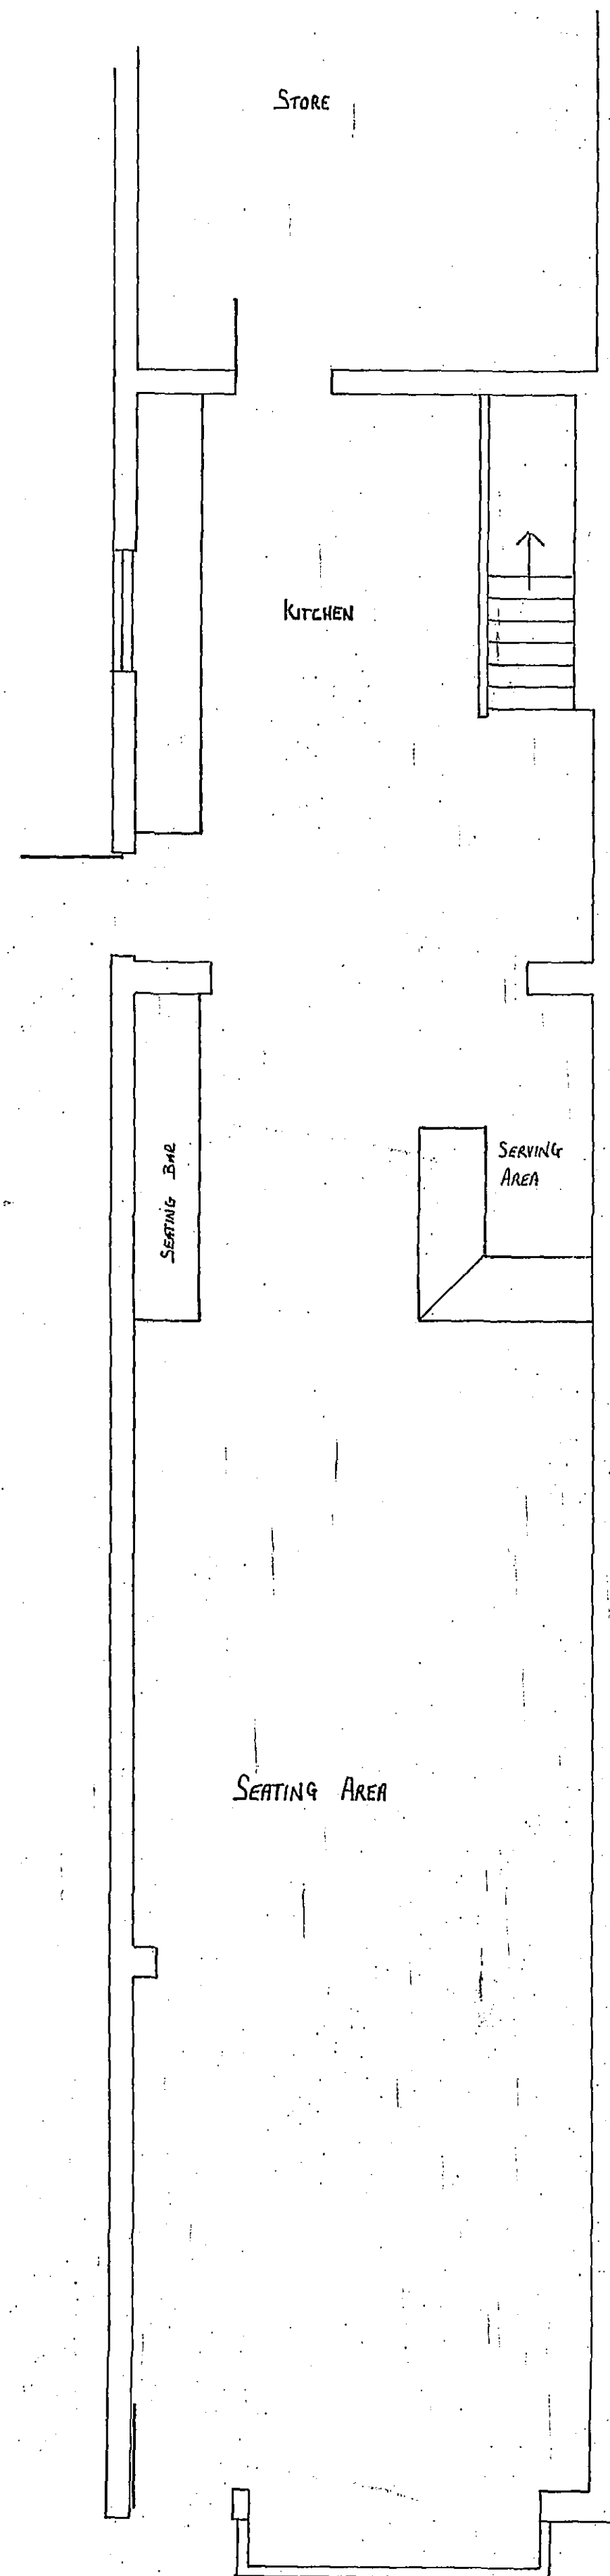

EXISTING GROUND FLOOR LAYOUT

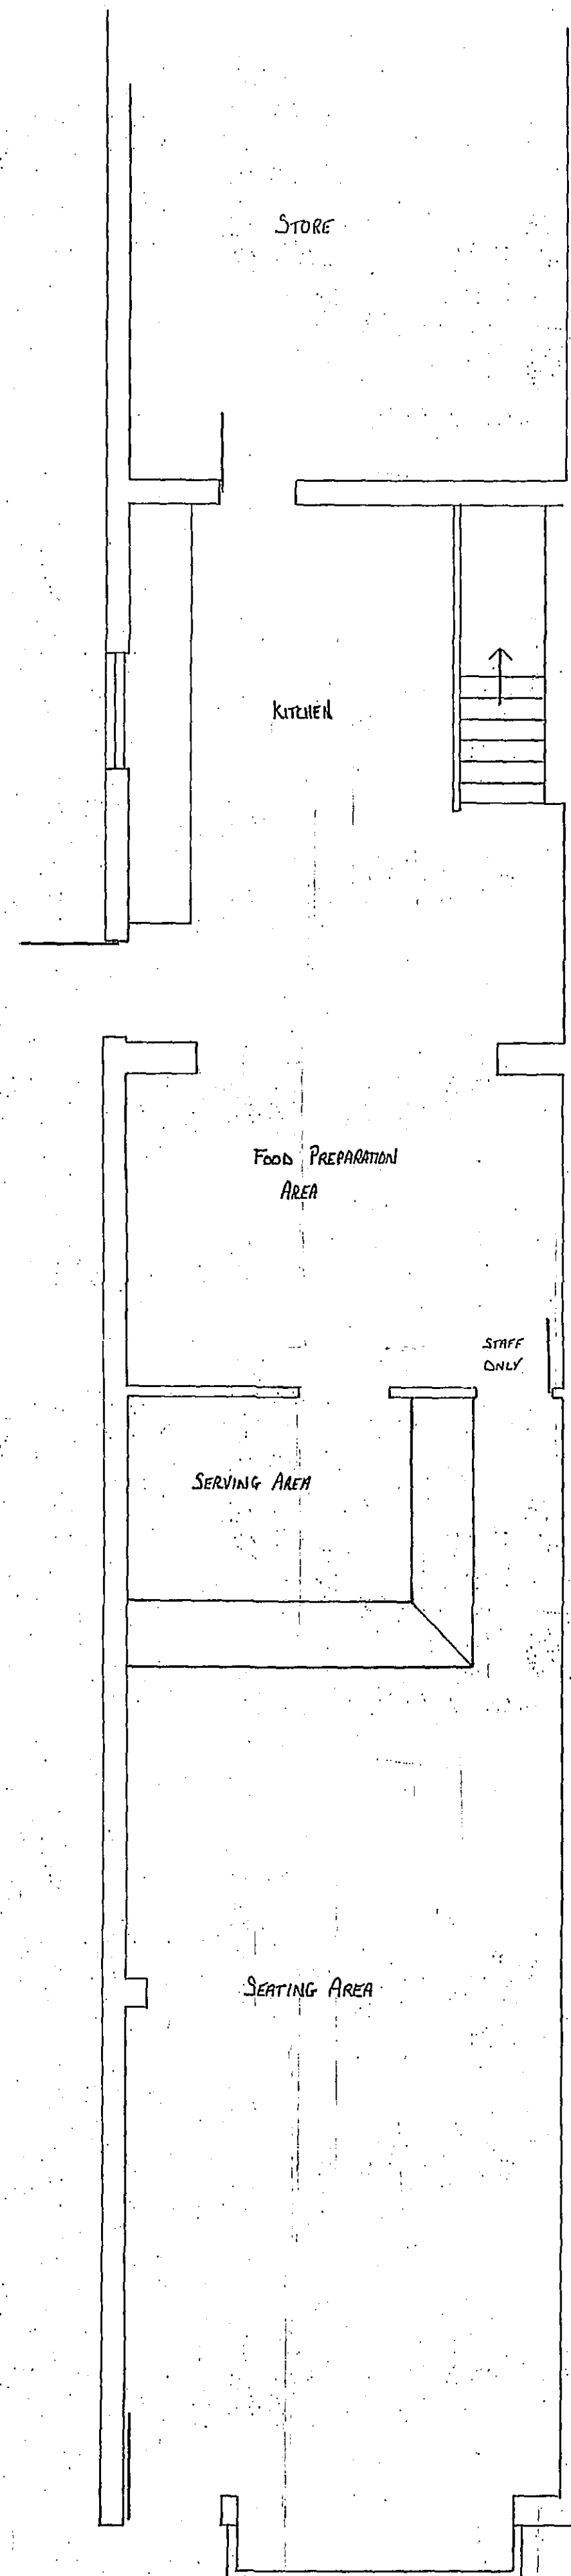


PROPOSED GROUND FLOOR LAYOUT

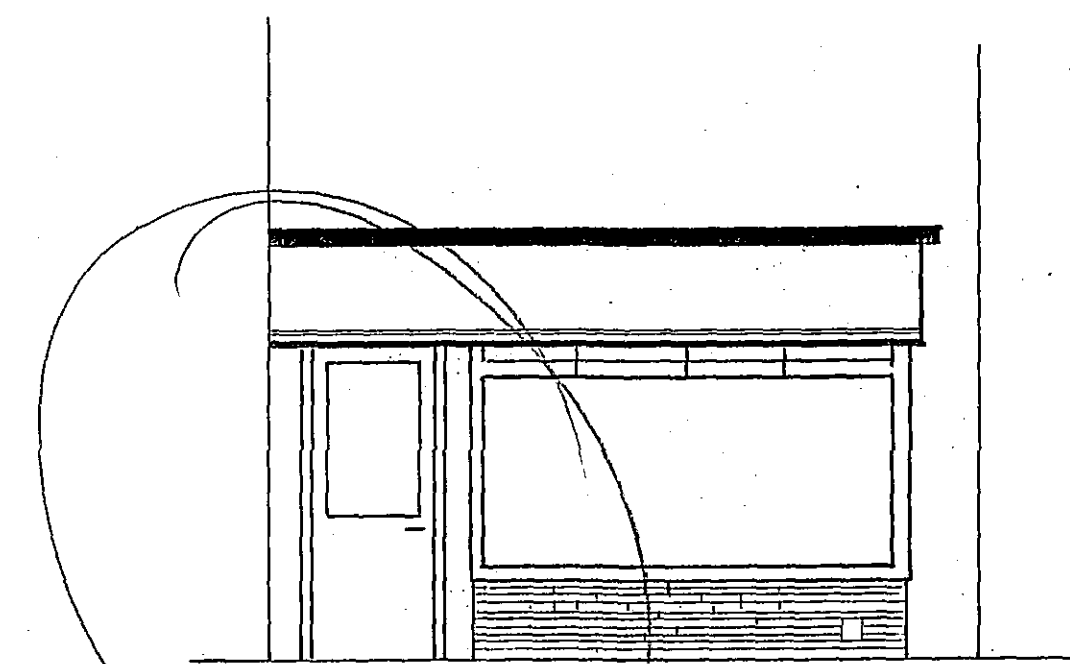

EXISTING GROUND FLOOR FRONT ELEVATION

not correct detail  
a full glazed door with  
top light is what is  
actually here!

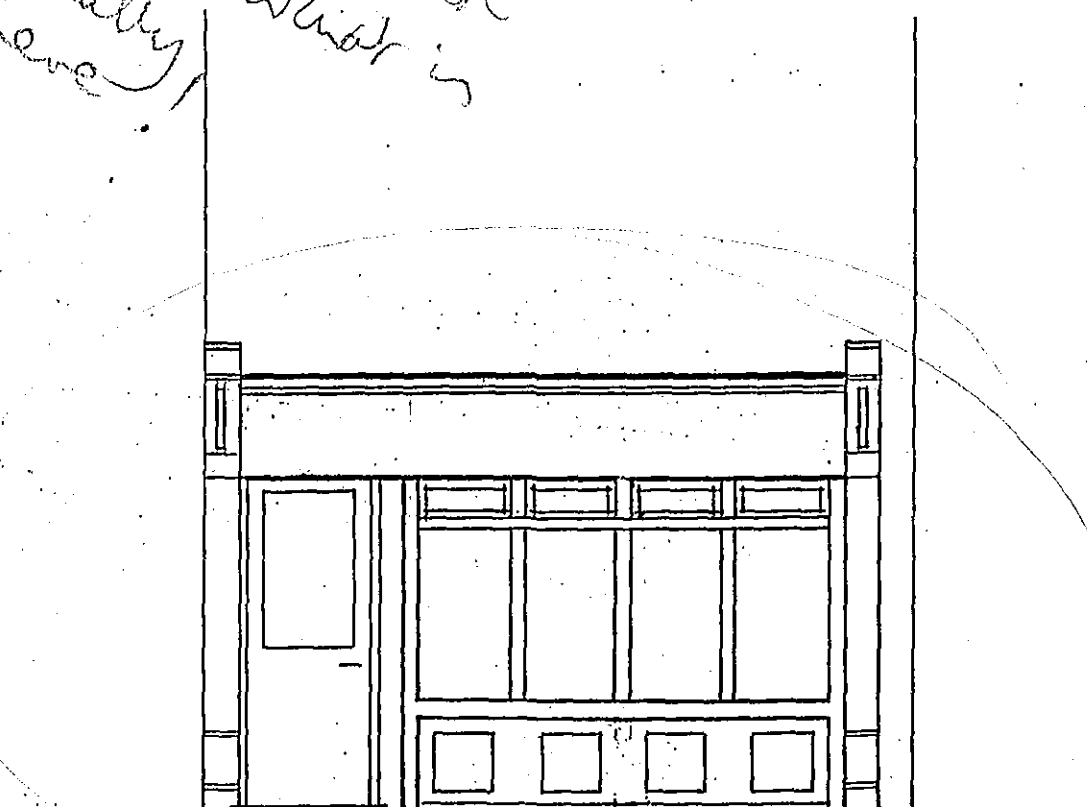

PROPOSED GROUND FLOOR FRONT ELEVATION

WENMAN BUILDING DESIGNS  
10 BROADGATE  
WHARFLODE DRIVE  
SPALDING  
Lincs  
PE22 0TN.

01406 331032 07841 718437

CLIENT:

MR IDRIS  
17 HIGH STREET  
HOLBEACH  
SPALDING  
Lincs.

DRAWG. NO: WEN/1013

CHANGE OF USE FROM CAFE TO  
FAST FOOD TAKEAWAY & SEATING AREA FOR  
UP TO 12 PERSONS, AT:

19 HIGH ST.  
HOLBEACH  
SPALDING  
Lincs.

EXISTING GROUND FLOOR LAYOUT

PROPOSED GROUND FLOOR LAYOUT

EXISTING GROUND FLOOR FRONT ELEVATION

PROPOSED GROUND FLOOR FRONT ELEVATION

SCALE: 1:50

NOTES:

DETERMINED  
PLAN

RL August 2005

SHDC  
PLANNING & DEVELOPMENT  
23 JAN 2007  
Ref. 010107