


NOTES
DO NOT SCALE FROM THIS DRAWING
THIS DRAWING IS COPYRIGHT AND MAY NOT
BE REPRODUCED, PHOTOGRAPHED OR USED
FOR ANY PURPOSE OTHER THAN THAT FOR
WHICH IT IS ISSUED WITHOUT WRITTEN
PERMISSION


REVISIONS
PLAN REVISED TO 06/04/96




D	SPAN	LISTOL	W	SPAN	LISTOL
1	12.19		1	18.00	
2	9.00		2	9.00	
3	21.00		3	12.00	
4	8.00		4	12.00	
5	8.50		5	21.00	
6	8.00		6	6.30	
7	8.00		7		
8	8.00		8		
9	9.00		9		
10	6.50				
11	8.00				
12	8.00				
13	21.00				

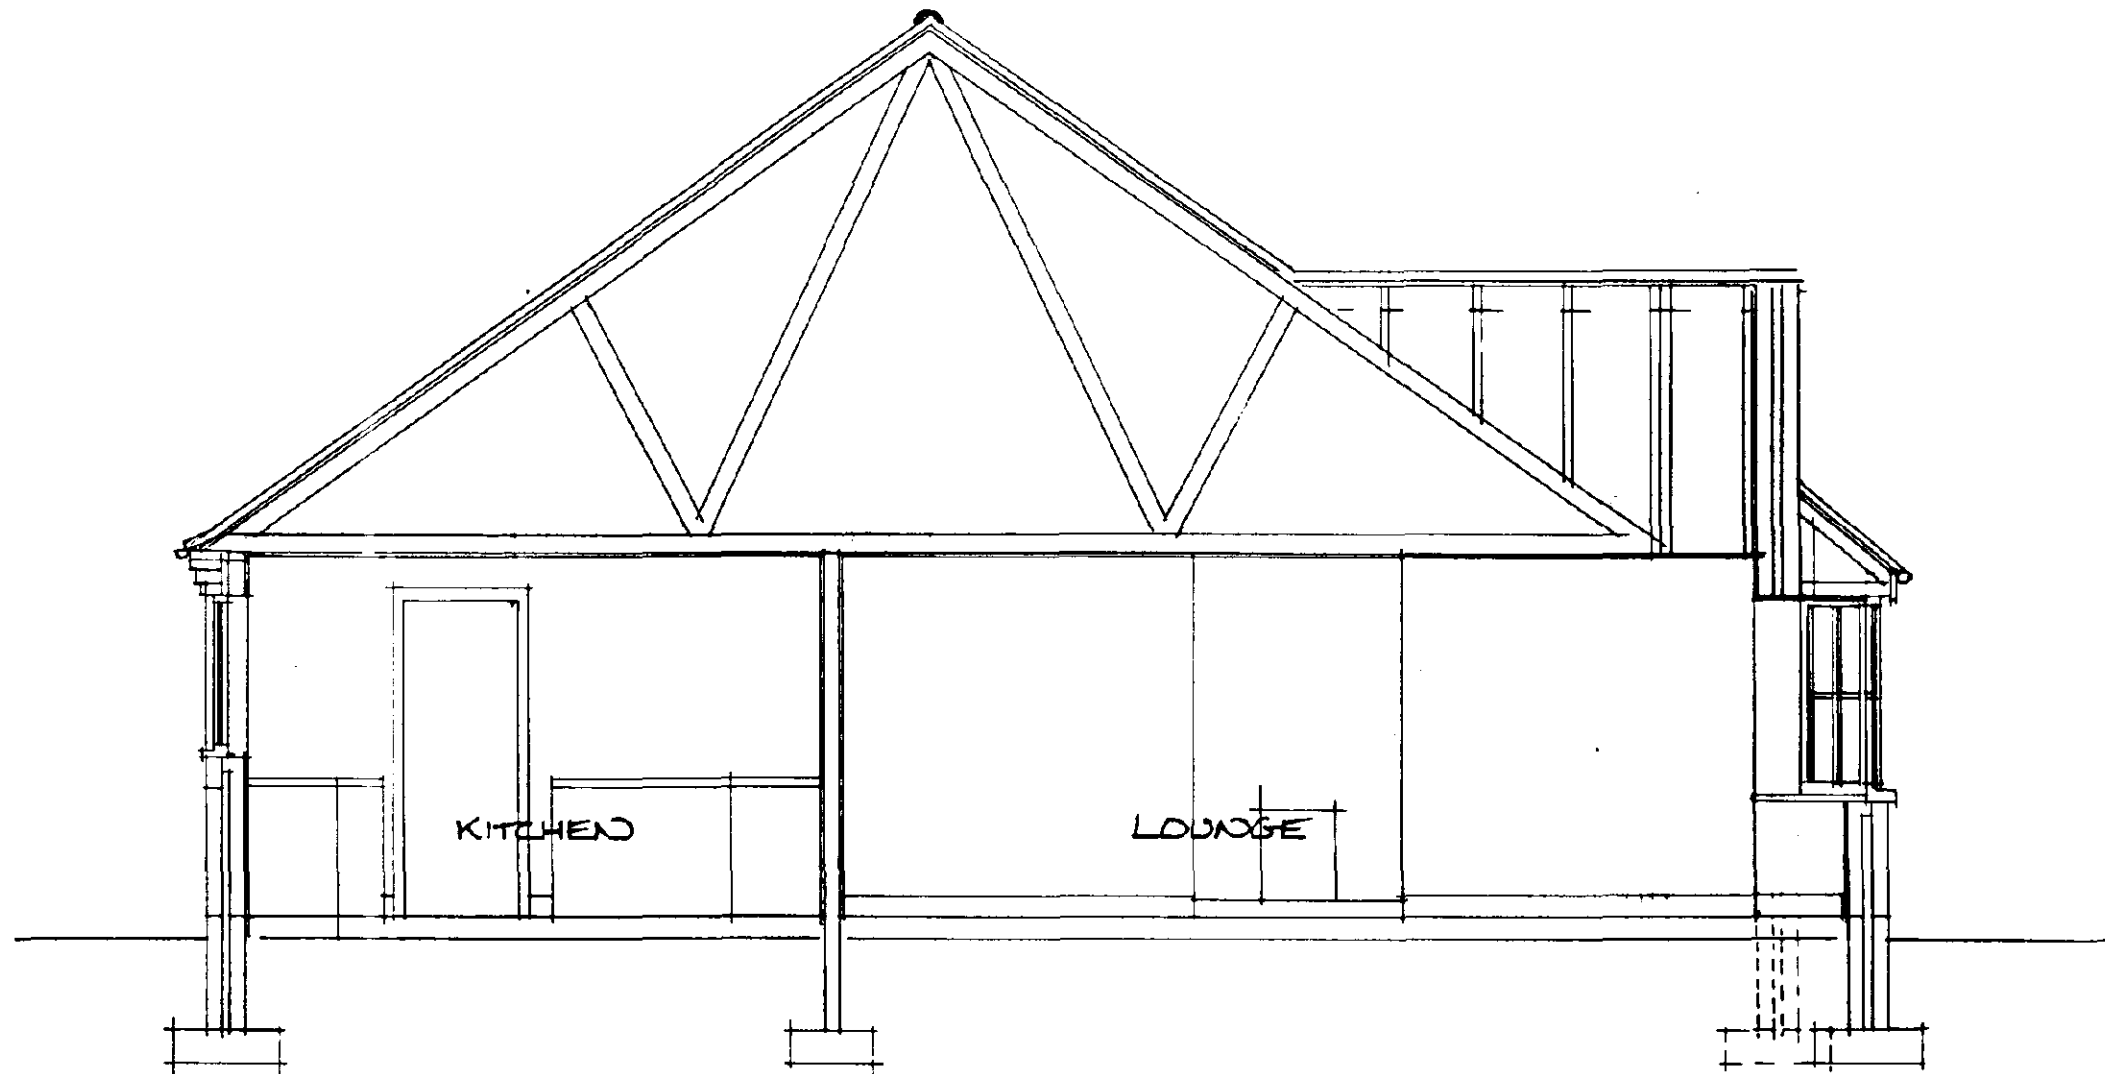

SECTION A-A

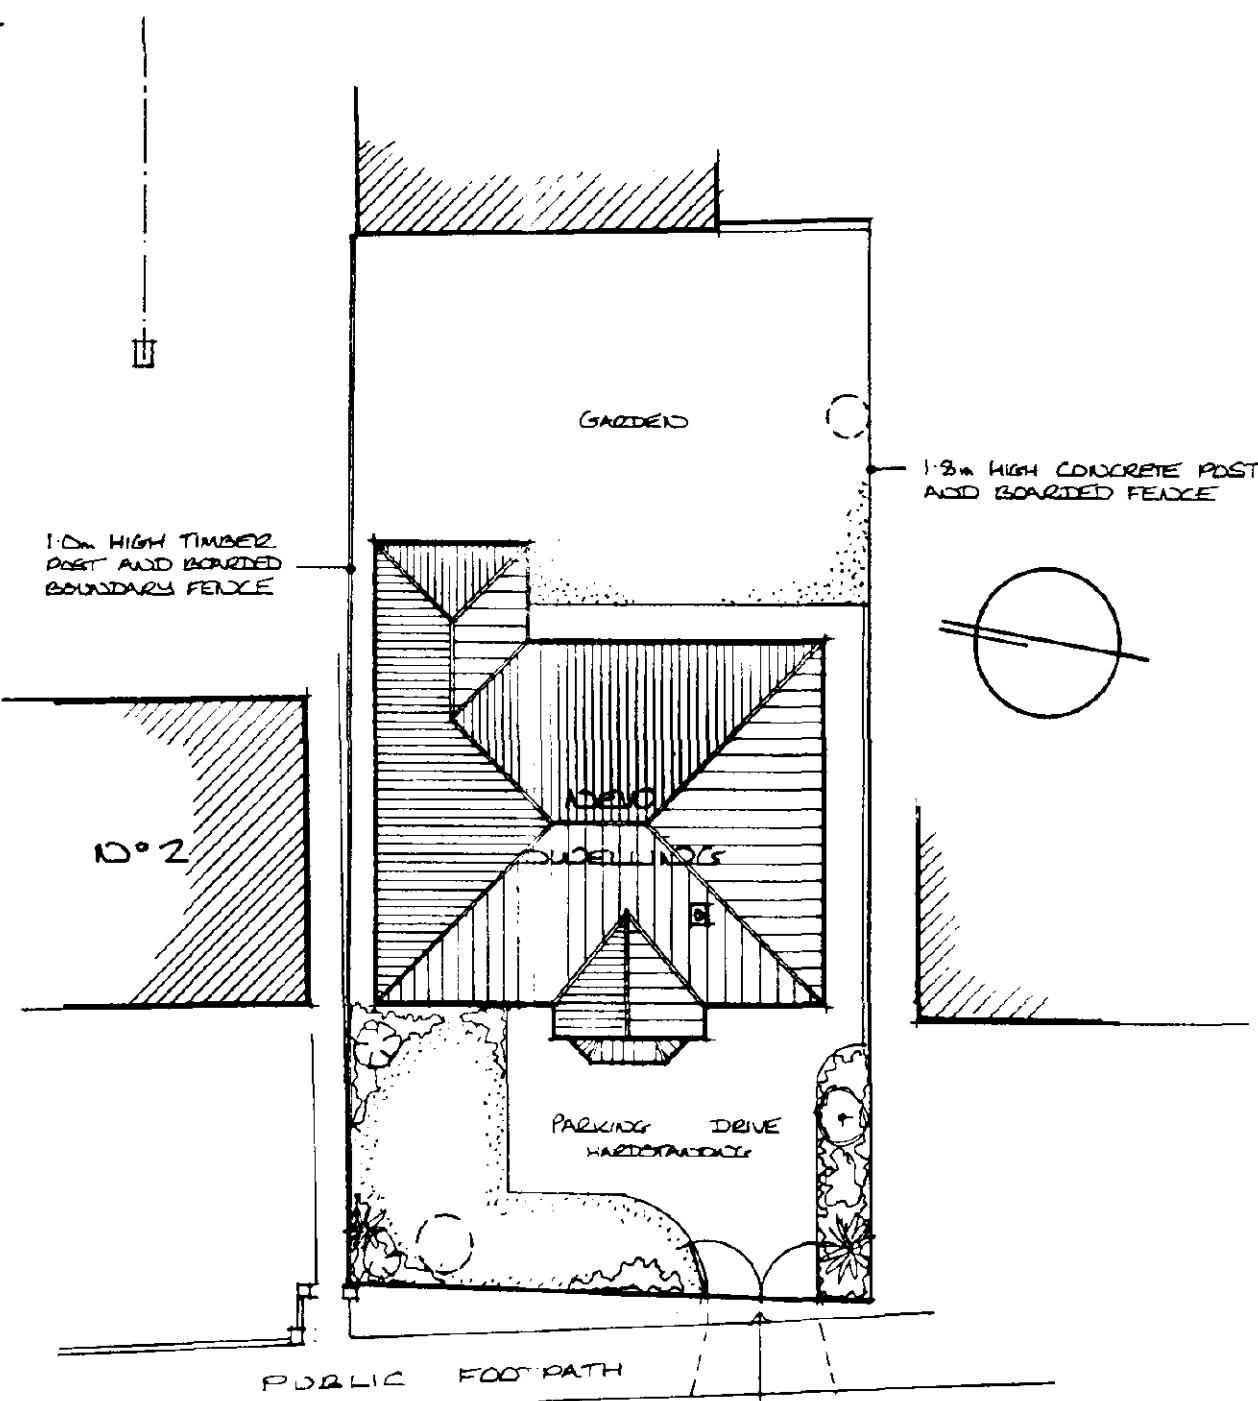

SITE PLAN 1:200

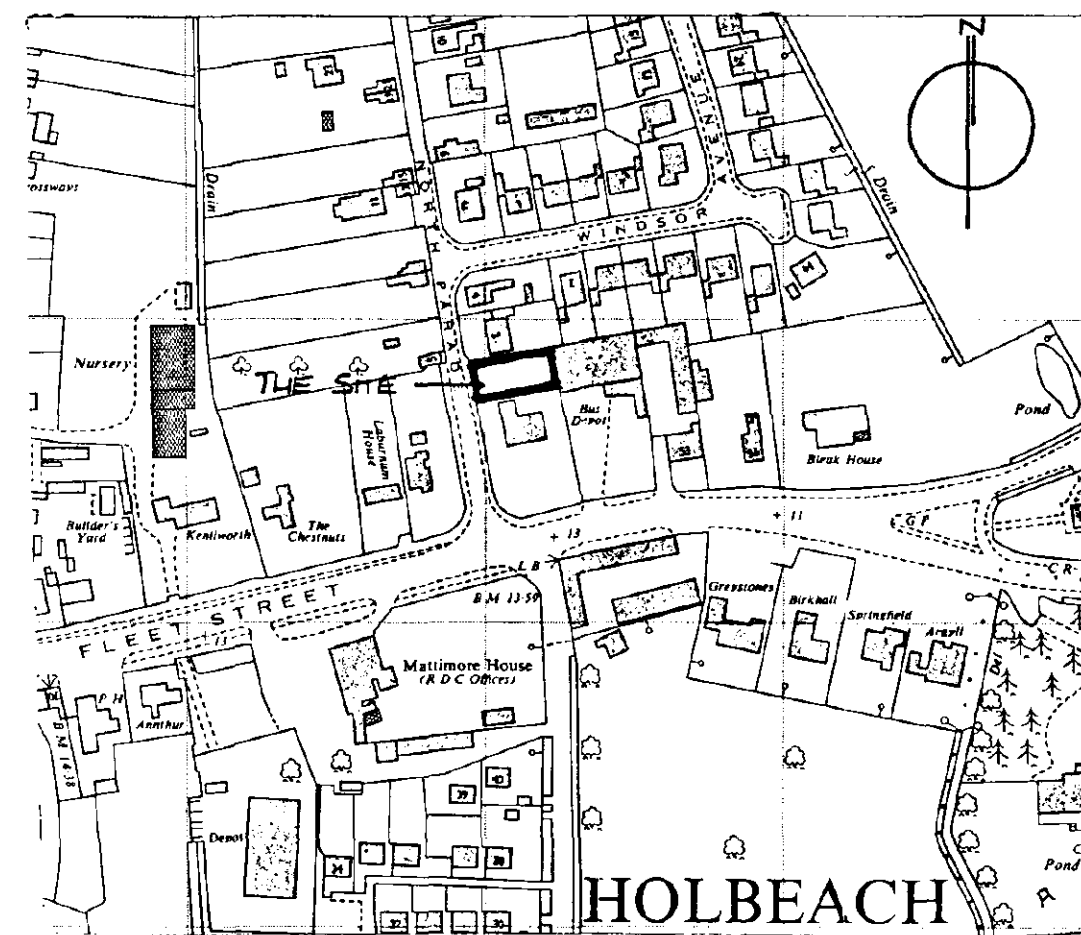

LOCATION PLAN 1:2500

AMENDED PLAN
Ref.

0101/96


PROPOSED NEW DWELLING AT
NORTH PARADE, HOLBEACH FOR
MR & MRS B. CAVE

SCALE DATE
1:100 1:50 JAN 96

PROJECT NO. DRAWING NO.
1035 A3/1

REVISIONS
1

DETERMINED
PLAN

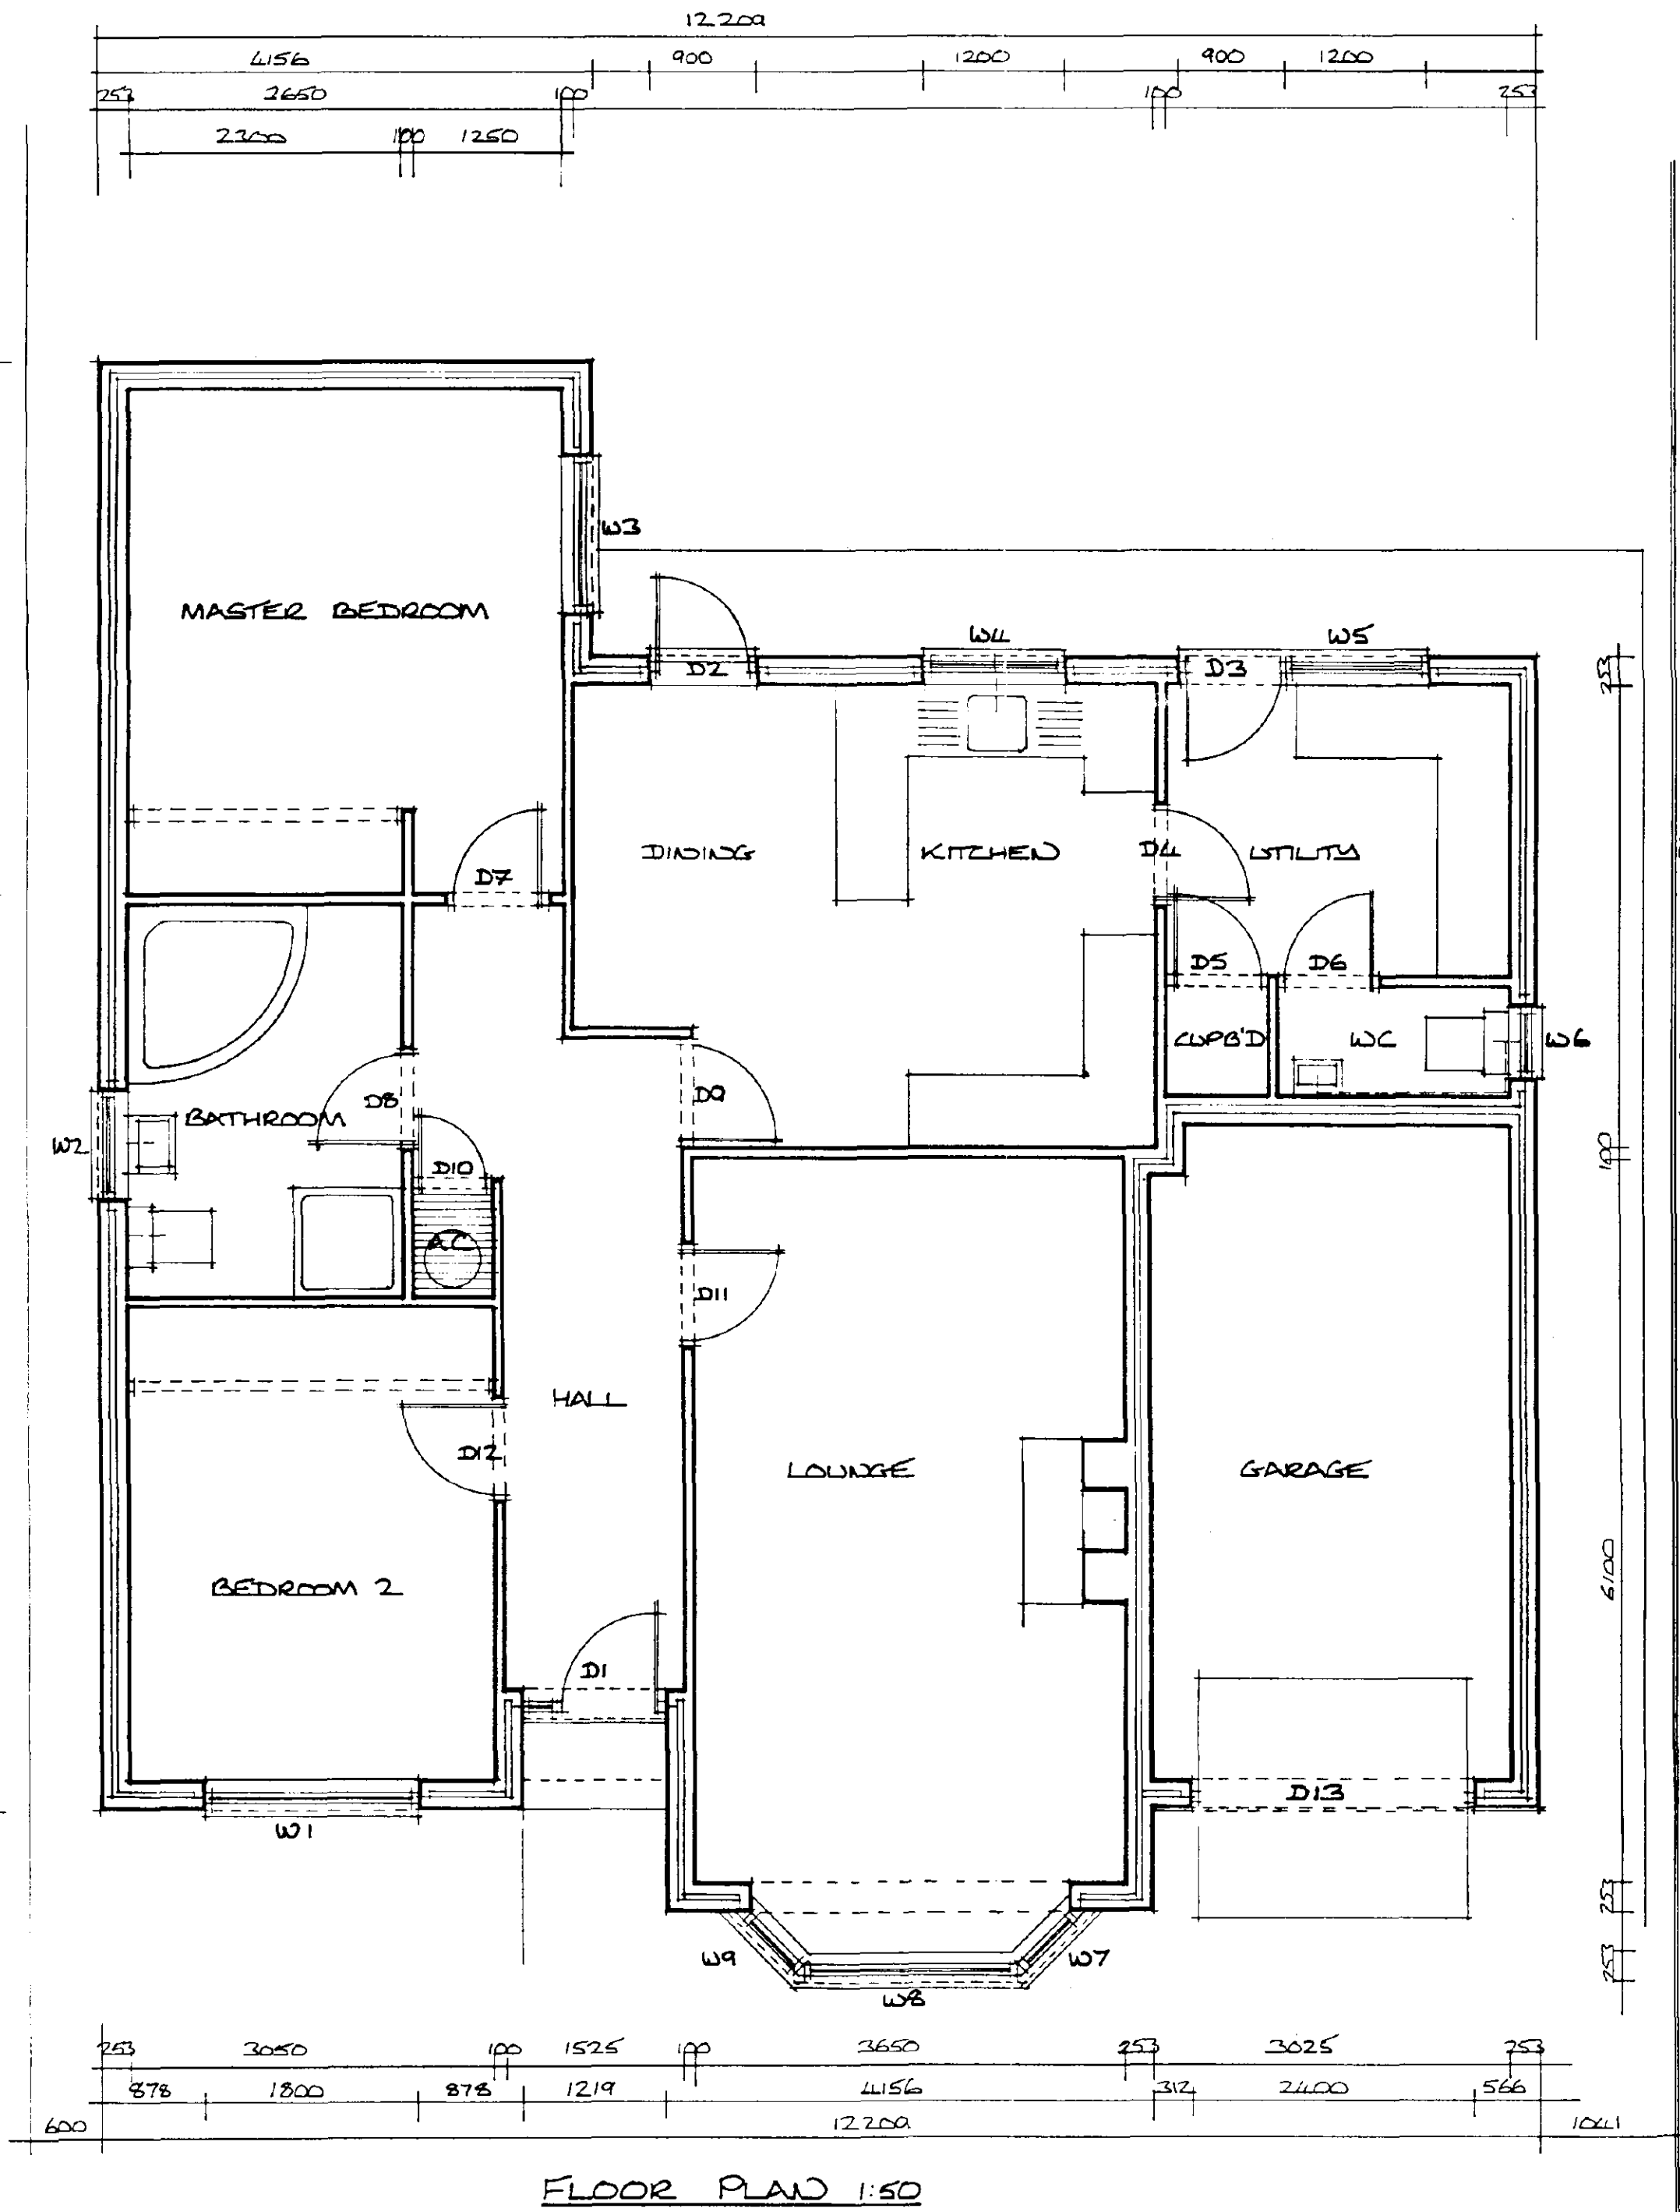

FLOOR PLAN 1:50