


DWG No. 19229-001

Notes:

Copyright: All rights reserved. This drawing must not be reproduced without permission from AA Projects Ltd. Do not scale off this drawing. All dimensions are to be checked on site by contractor / sub contractor. Any discrepancies to be reported to AA Projects Ltd.

Rev	Date	Revision notes	By	Check

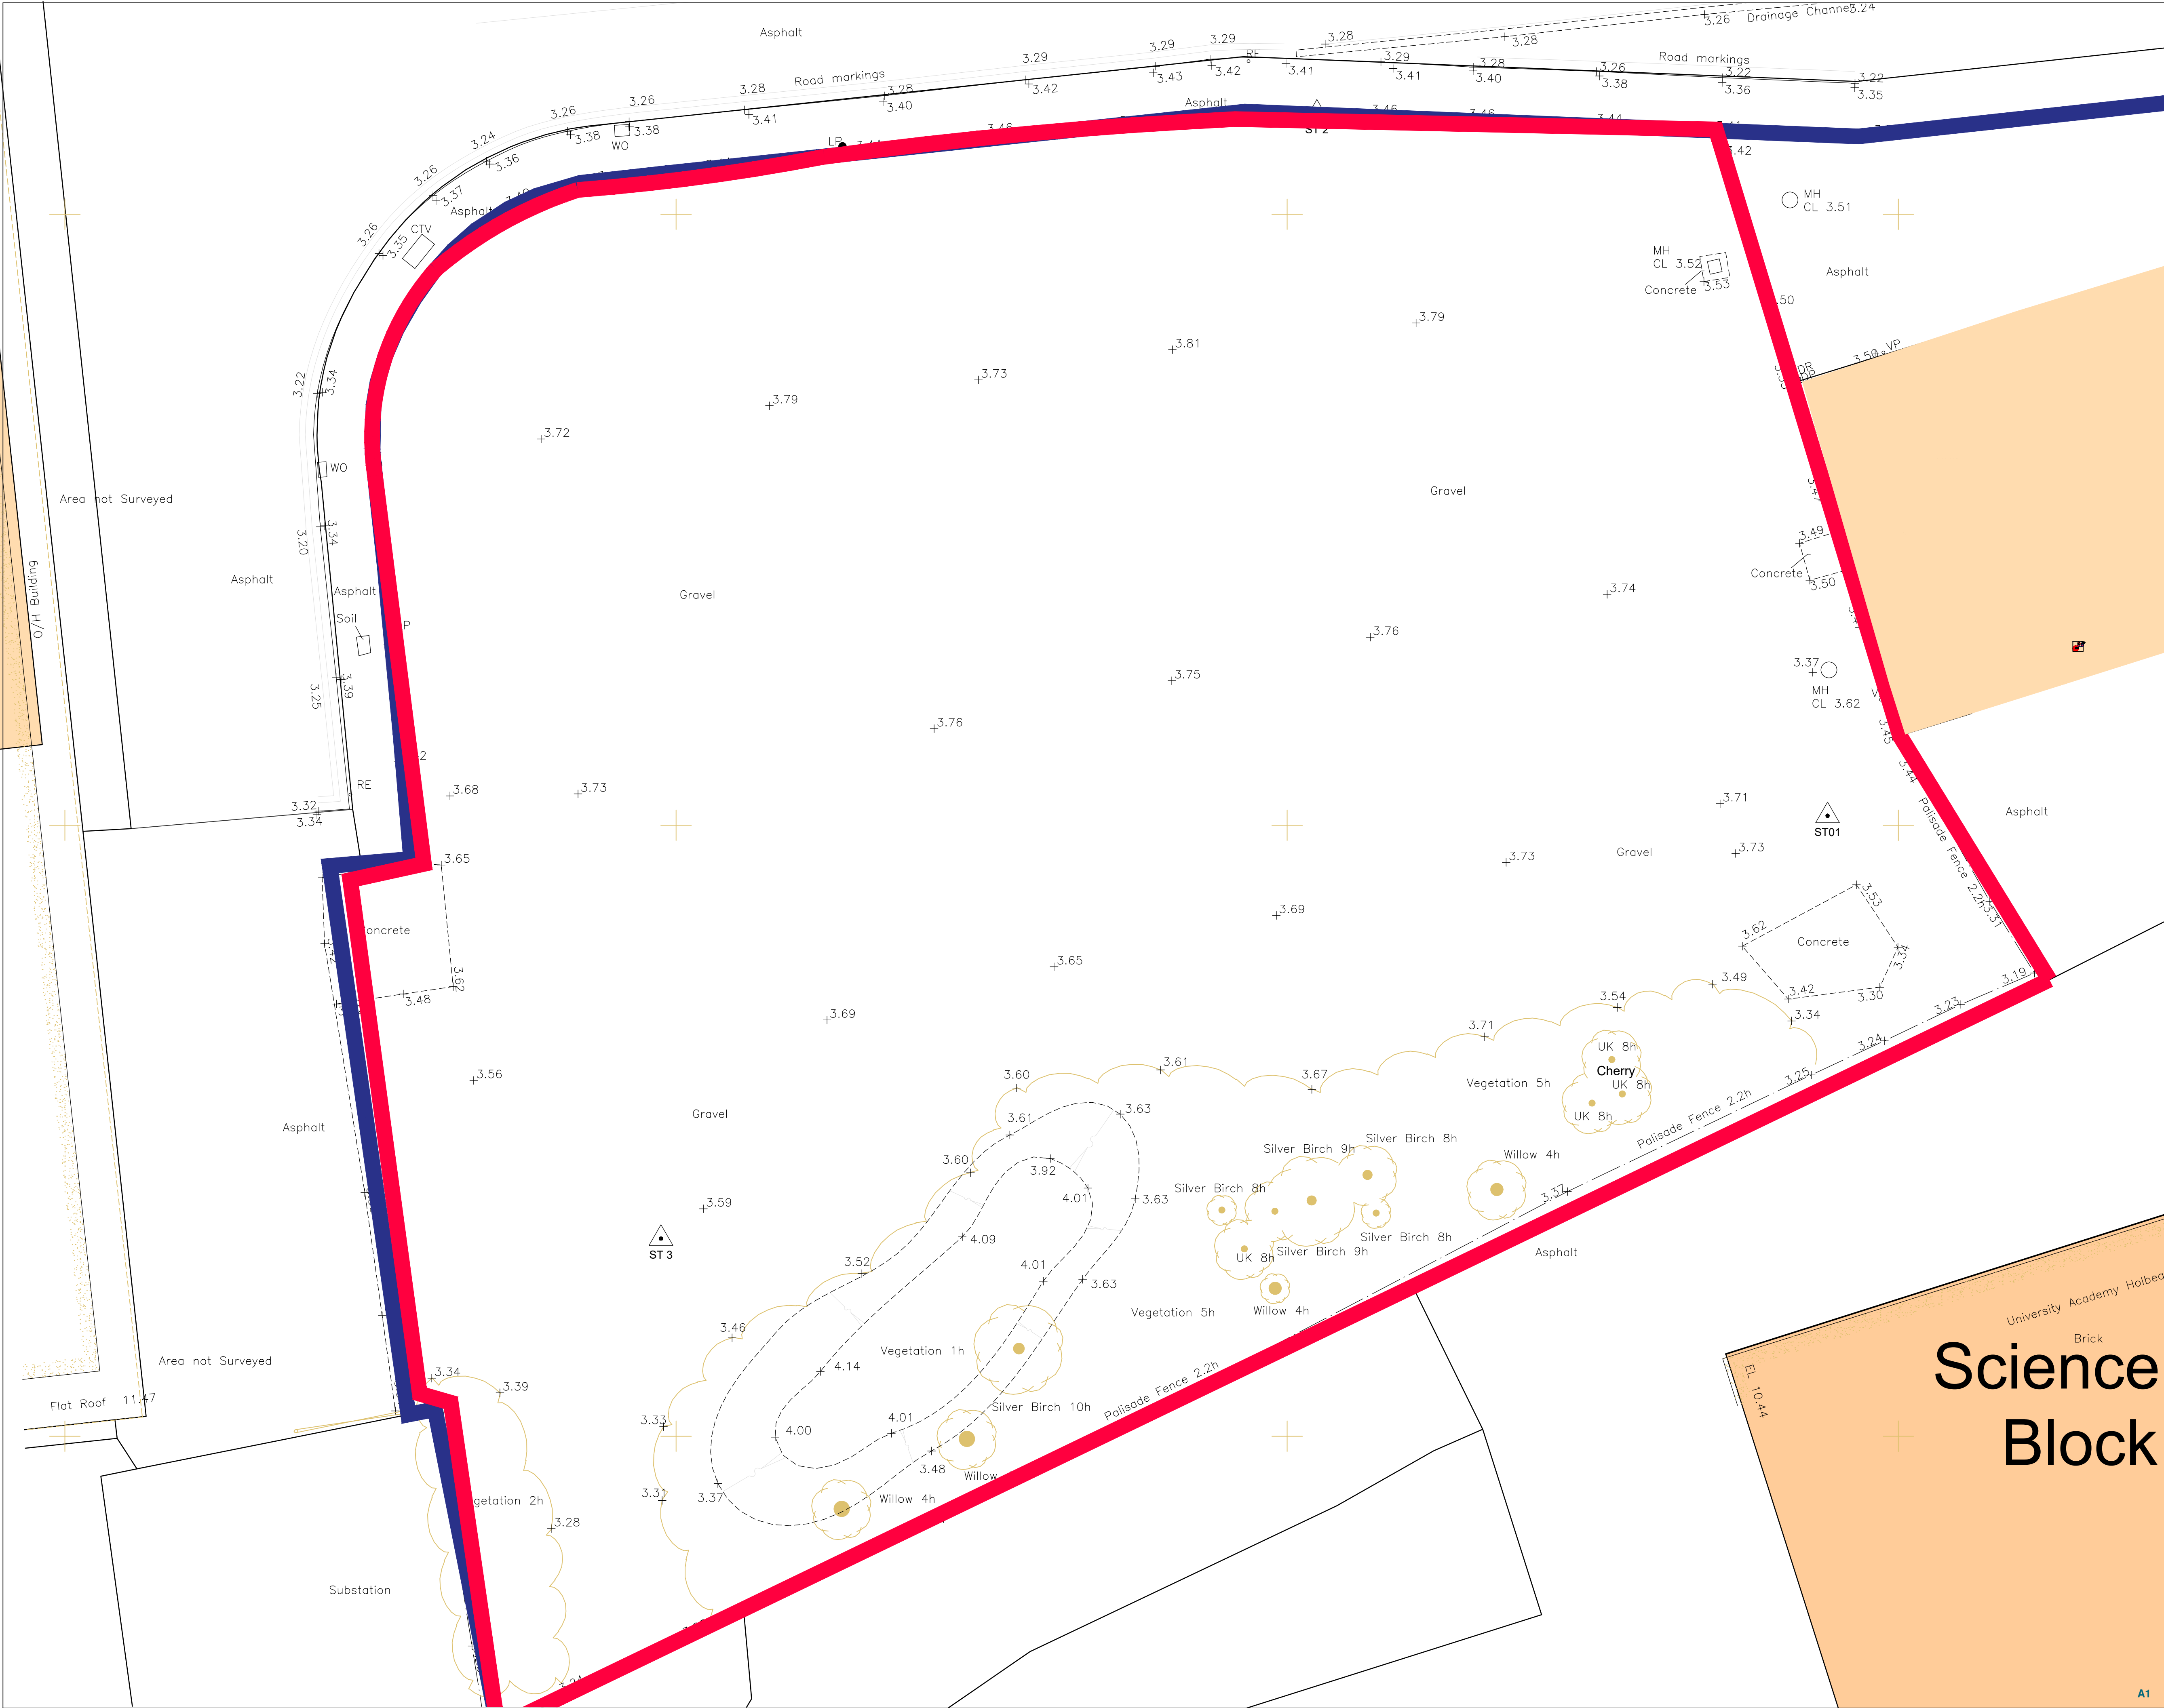

AA PROJECTS

Alpha Tower
Suffolk St Queensway
Birmingham
B1 1TT
Tel: 0121 788 1344

Office Locations
Birmingham, Leeds, Liverpool, London, Manchester, Oxford, Rugby, Newcastle
www.aaprojects.co.uk

Client University Academy Holbeach		Drawing Title Existing Site Plan	
Project Title New Build Teaching Block PLANNING		Drawn CRH	Date Jan /22
		Checked PN	Date Jan /22
DWG No.	19229-001	Scale	1:100 @ A1
Revision			